


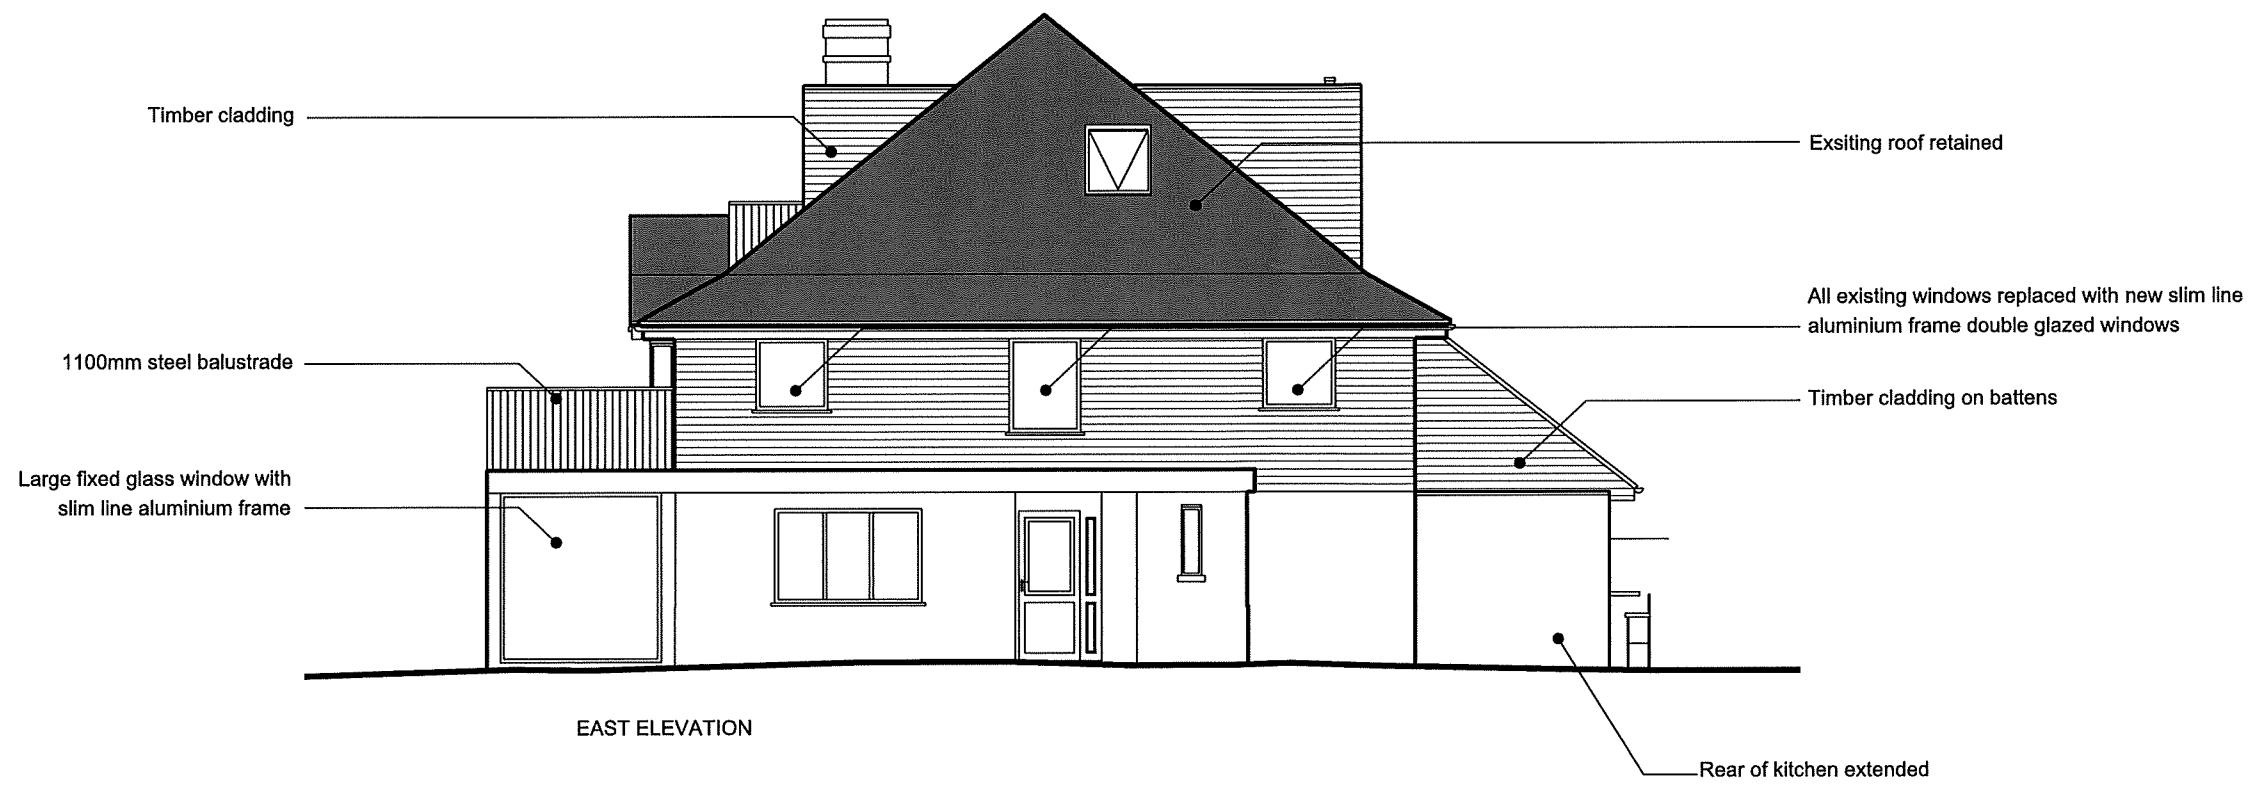

Disclaimer

1. Do not scale from drawings.
2. All dimensions must be checked on site and discrepancies verified with the Architect.
3. Unless shown otherwise all dimensions are to structural surfaces and are in mm.
4. Any discrepancies between the Engineer's and Architect's drawings must be verified with the Architect.
5. This drawing is only for the status shown below and should not be used for any other purpose.
6. To be read with all Contract Documents.

General Notes

B	27.09.17	Updated Elevation
A	21.08.17	Updated Elevation
Rev	Date	Description

Key/Location

FOSTER LOMAS
Architects

Unit 1, 14 Weller Street
London, SE1 1QU

T +44 (0) 20 7407 7445
F +44 (0) 20 7407 3070
info@fosterlomas.com
www.fosterlomas.com copyright of Foster Lomas Ltd.

Project	Project No.			
2 Strand Way	233			
Client	Ian & Ruth Makgill			
Date	30.01.17			
Scale	1:100 @ a3			
File ref				
Drawing No	L(04)004			
Rev	A			
Drawing Name	Proposed East Elevation			
Drawn	TR	Check	GL	Apprv