


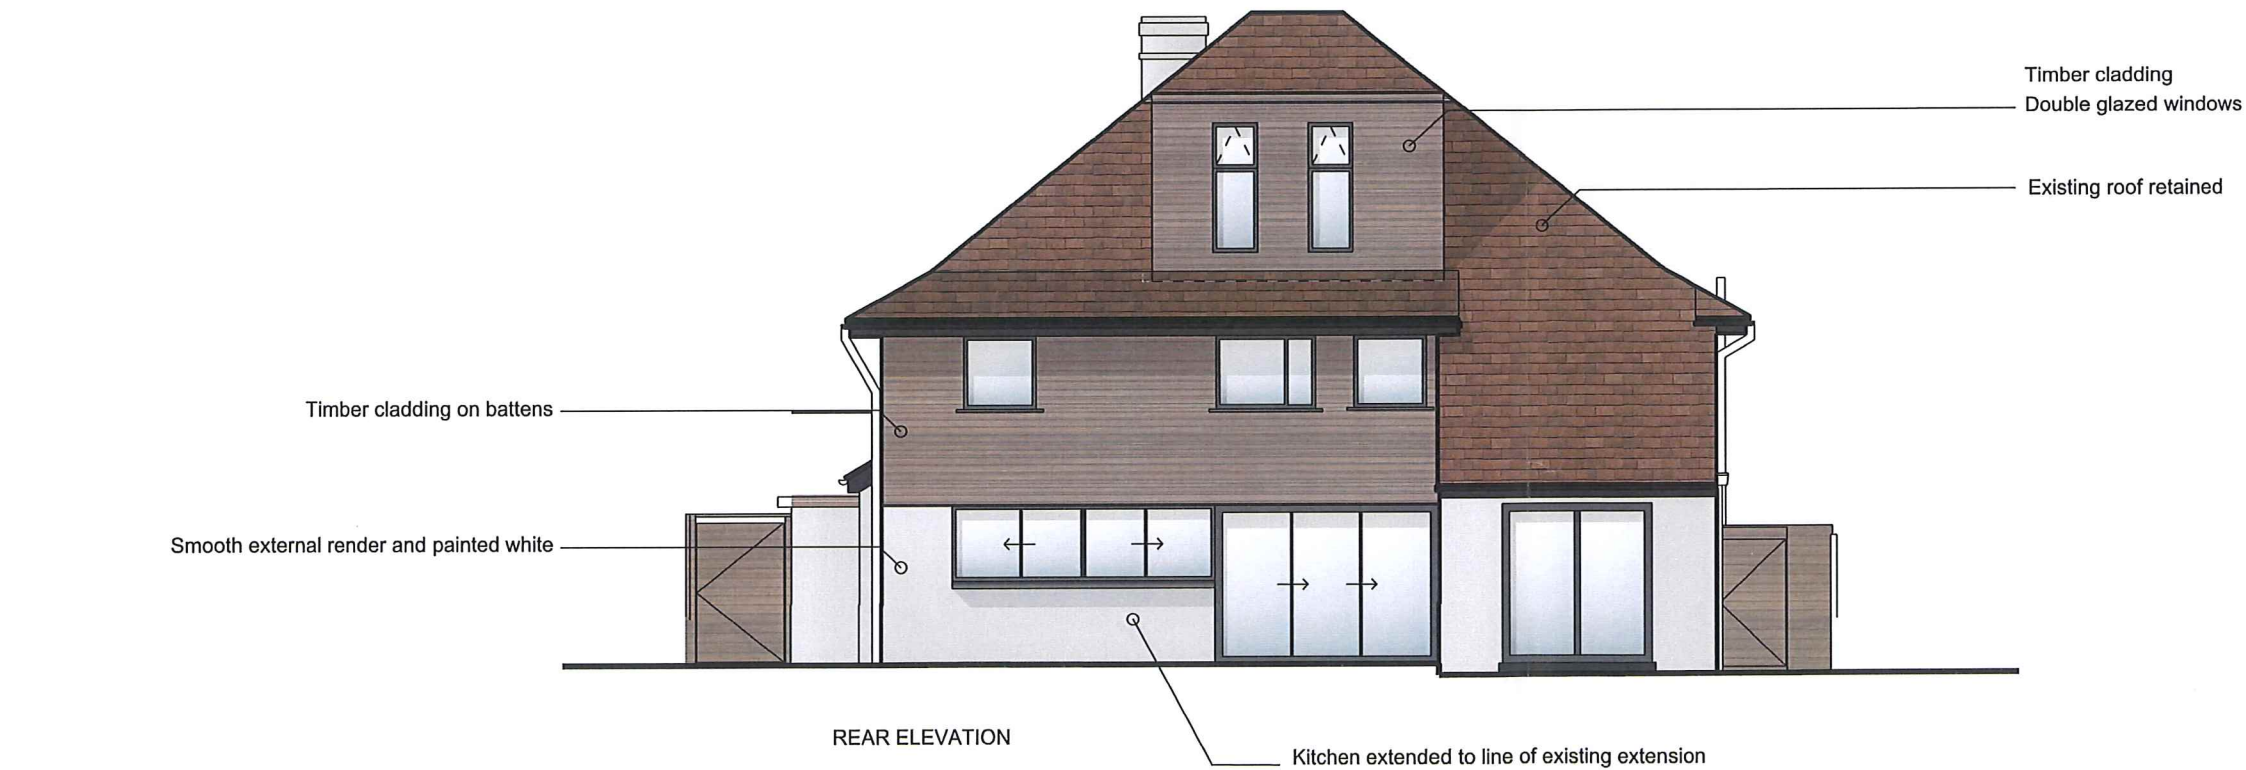

Disclaimer

1. Do not scale from drawings.
2. All dimensions must be checked on site and discrepancies verified with the Architect.
3. Unless shown otherwise all dimensions are to structural surfaces and are in mm.
4. Any discrepancies between the Engineer's and Architect's drawings must be verified with the Architect.
5. This drawing is only for the status shown below and should not be used for any other purpose.
6. To be read with all Contract Documents.

General Notes

|     |          |                   |
|-----|----------|-------------------|
| B   | 19.09.17 | Updated Elevation |
| A   | 21.08.17 | Updated Elevation |
| Rev | Date     | Description       |

Key/Location

FOSTER LOMAS  
Architects

Unit 1, 14 Weller Street  
London, SE1 1QU  
T +44 (0) 20 7407 7445  
F +44 (0) 20 7407 3070  
info@fosterlomas.com  
www.fosterlomas.com copyright of Foster Lomas Ltd.

|              |             |
|--------------|-------------|
| Project      | Project No. |
| 2 Strand Way | 233         |

|          |                    |
|----------|--------------------|
| Client   | Ian & Ruth Makgill |
| Date     | 30.01.17           |
| Scale    | 1:100 @ a3         |
| File ref |                    |

|            |          |
|------------|----------|
| Drawing No | L(04)003 |
| Rev        | B        |

Drawing Name  
Proposed Rear Elevation

|       |    |       |    |       |
|-------|----|-------|----|-------|
| Drawn | TR | Check | GL | Apprv |
|-------|----|-------|----|-------|