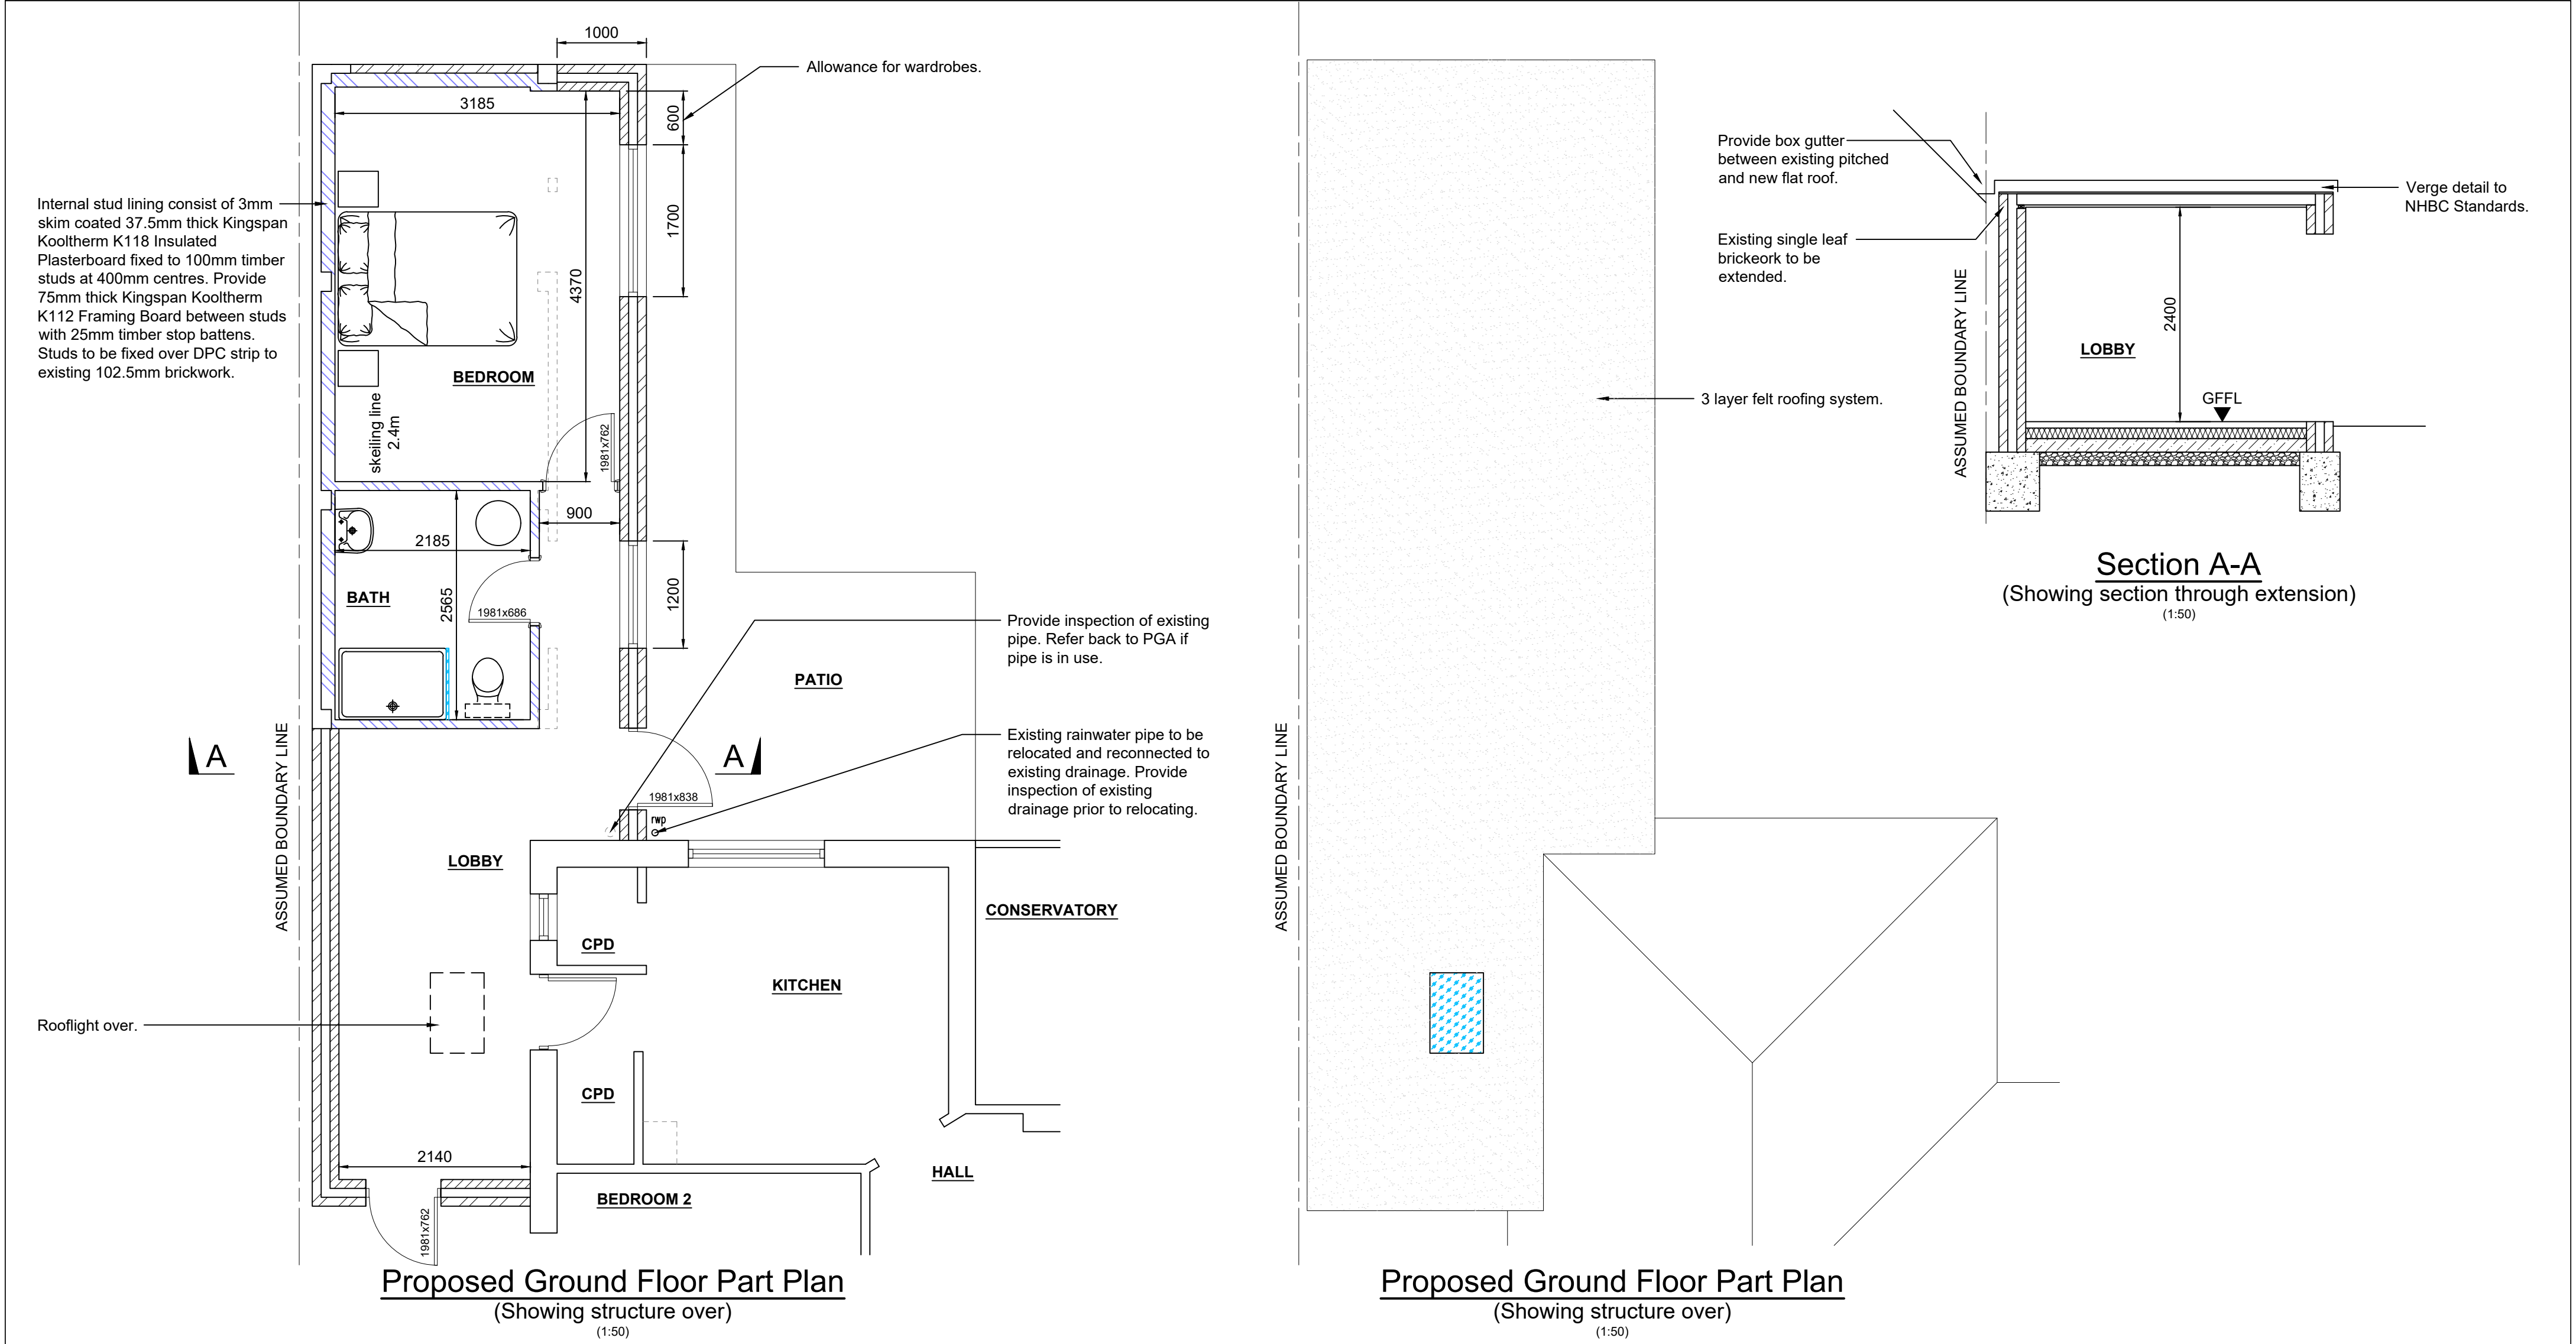


Revision:	Date:	Description:
A	04.08.2021	Updated layout.
B	20.08.2021	Roof plan, updated layout.
C	14.09.2021	Doors to extension from driveway.
D	21.09.2021	Rooflight over bedroom removed.
E	27.09.2021	Section A-A.
F	11.11.2021	Planning issue.

PGA
PHILIP GOACHER ASSOCIATES
Consulting Civil and Structural Engineers
Park House • 122A Newland Road • Worthing • West Sussex • BN11 1LB
TEL: 01903 217723 • EMAIL: mail@pgoacher.co.uk
www.pgoacher.co.uk

Scale(s): 1:50@A2
Date: NOV'21
Engineer: OR
Checked: DG

Mr & Mrs Ivens
21 South Drive, Bognor Regis
PROPOSED ALTERATIONS

Project No: 21288
Drawing No: 001
Revision: F