



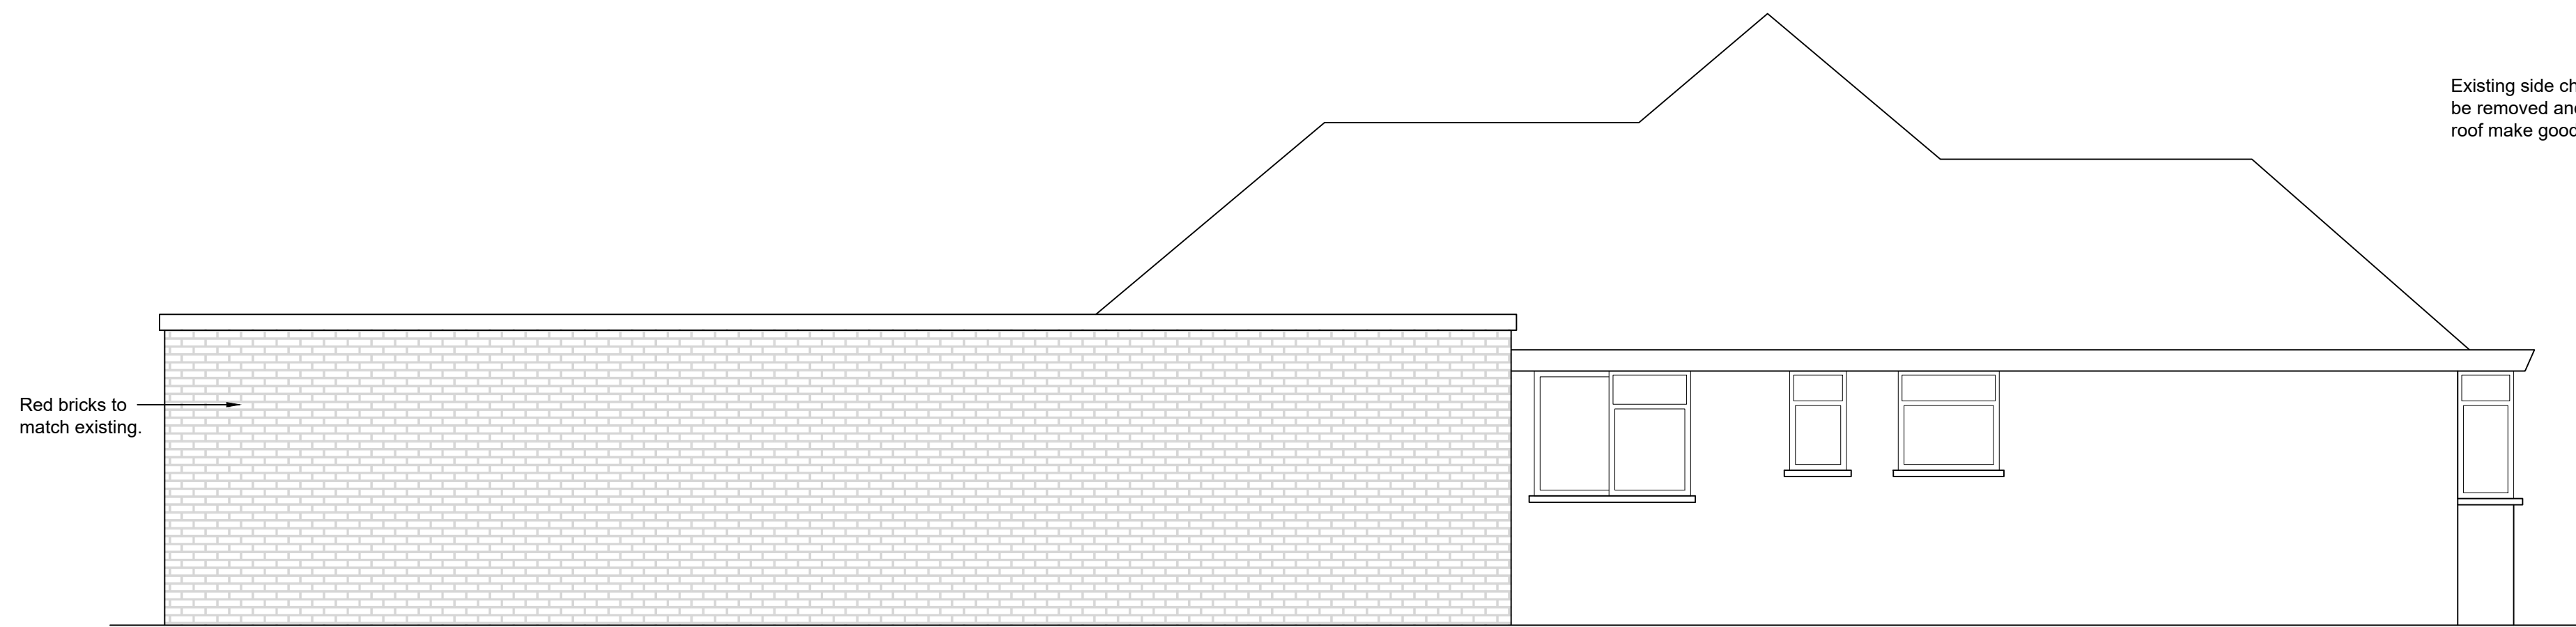

Proposed North Elevation
(1:50)

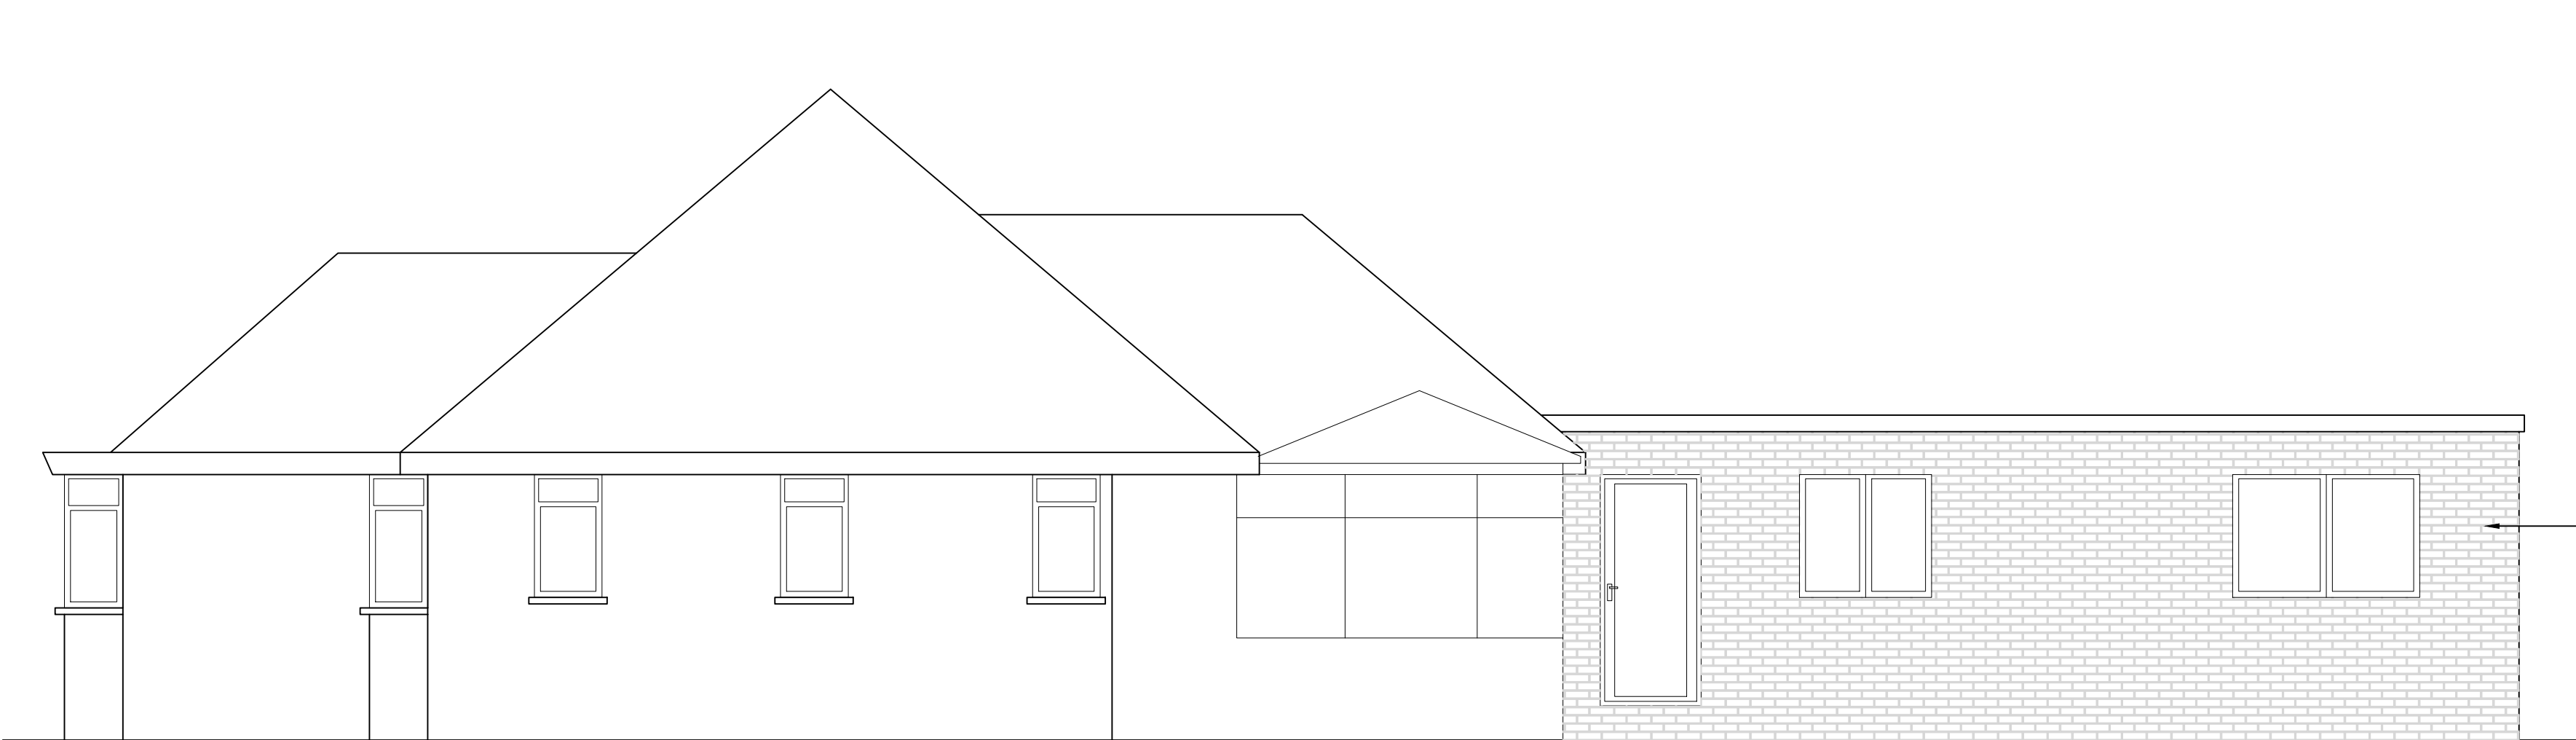


Proposed East Elevation
(1:50)



Proposed South Elevation
(1:50)



Proposed West (front) Elevation
(1:50)

 

Revision:	Date:	Description:
A	01.11.2021	Note to roof over extension.
B	11.11.2021	Planning issue.

PHILIP GOACHER ASSOCIATES
Consulting Civil and Structural Engineers
Park House • 122A Newland Road • Worthing • West Sussex • BN11 1LB
TEL: 01903 217723 • EMAIL: mail@pgoacher.co.uk
www.pgoacher.co.uk

Scale(s):	Date:
1:50@A1	NOV'21
Engineer:	Checked:
OR	DG

Mr & Mrs Ivens
21 South Drive, Felpham
PROPOSED ELEVATIONS

Project No:	Drawing No:	Revision:
21288	002	B