
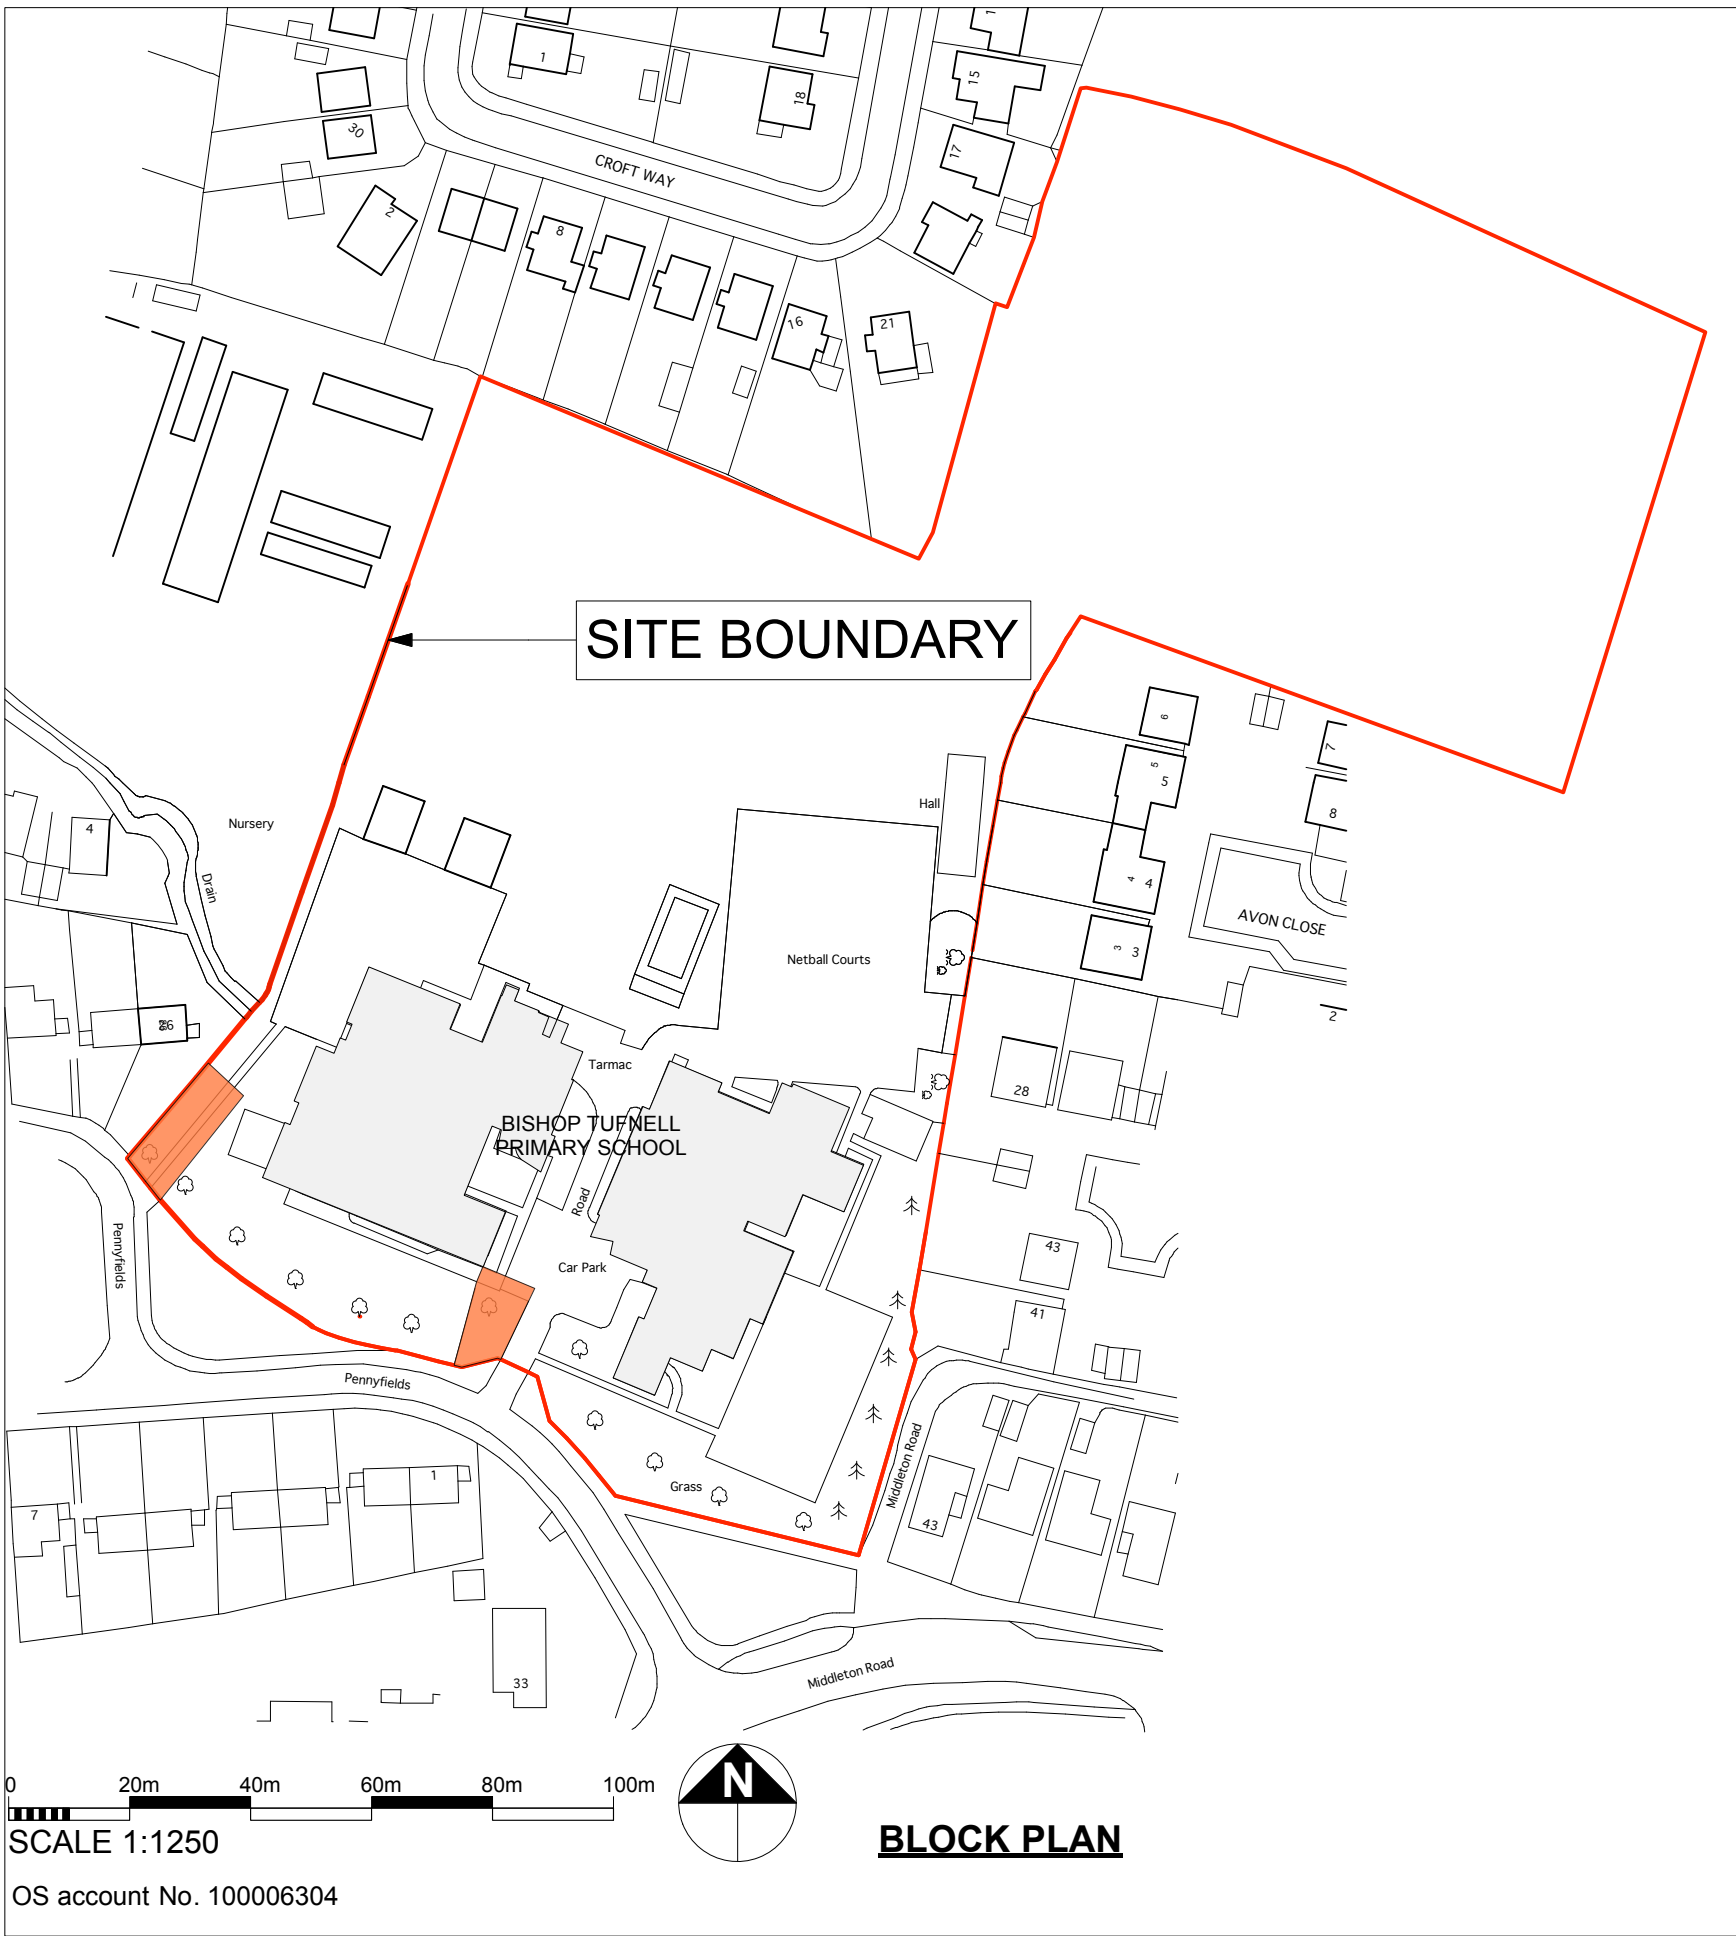


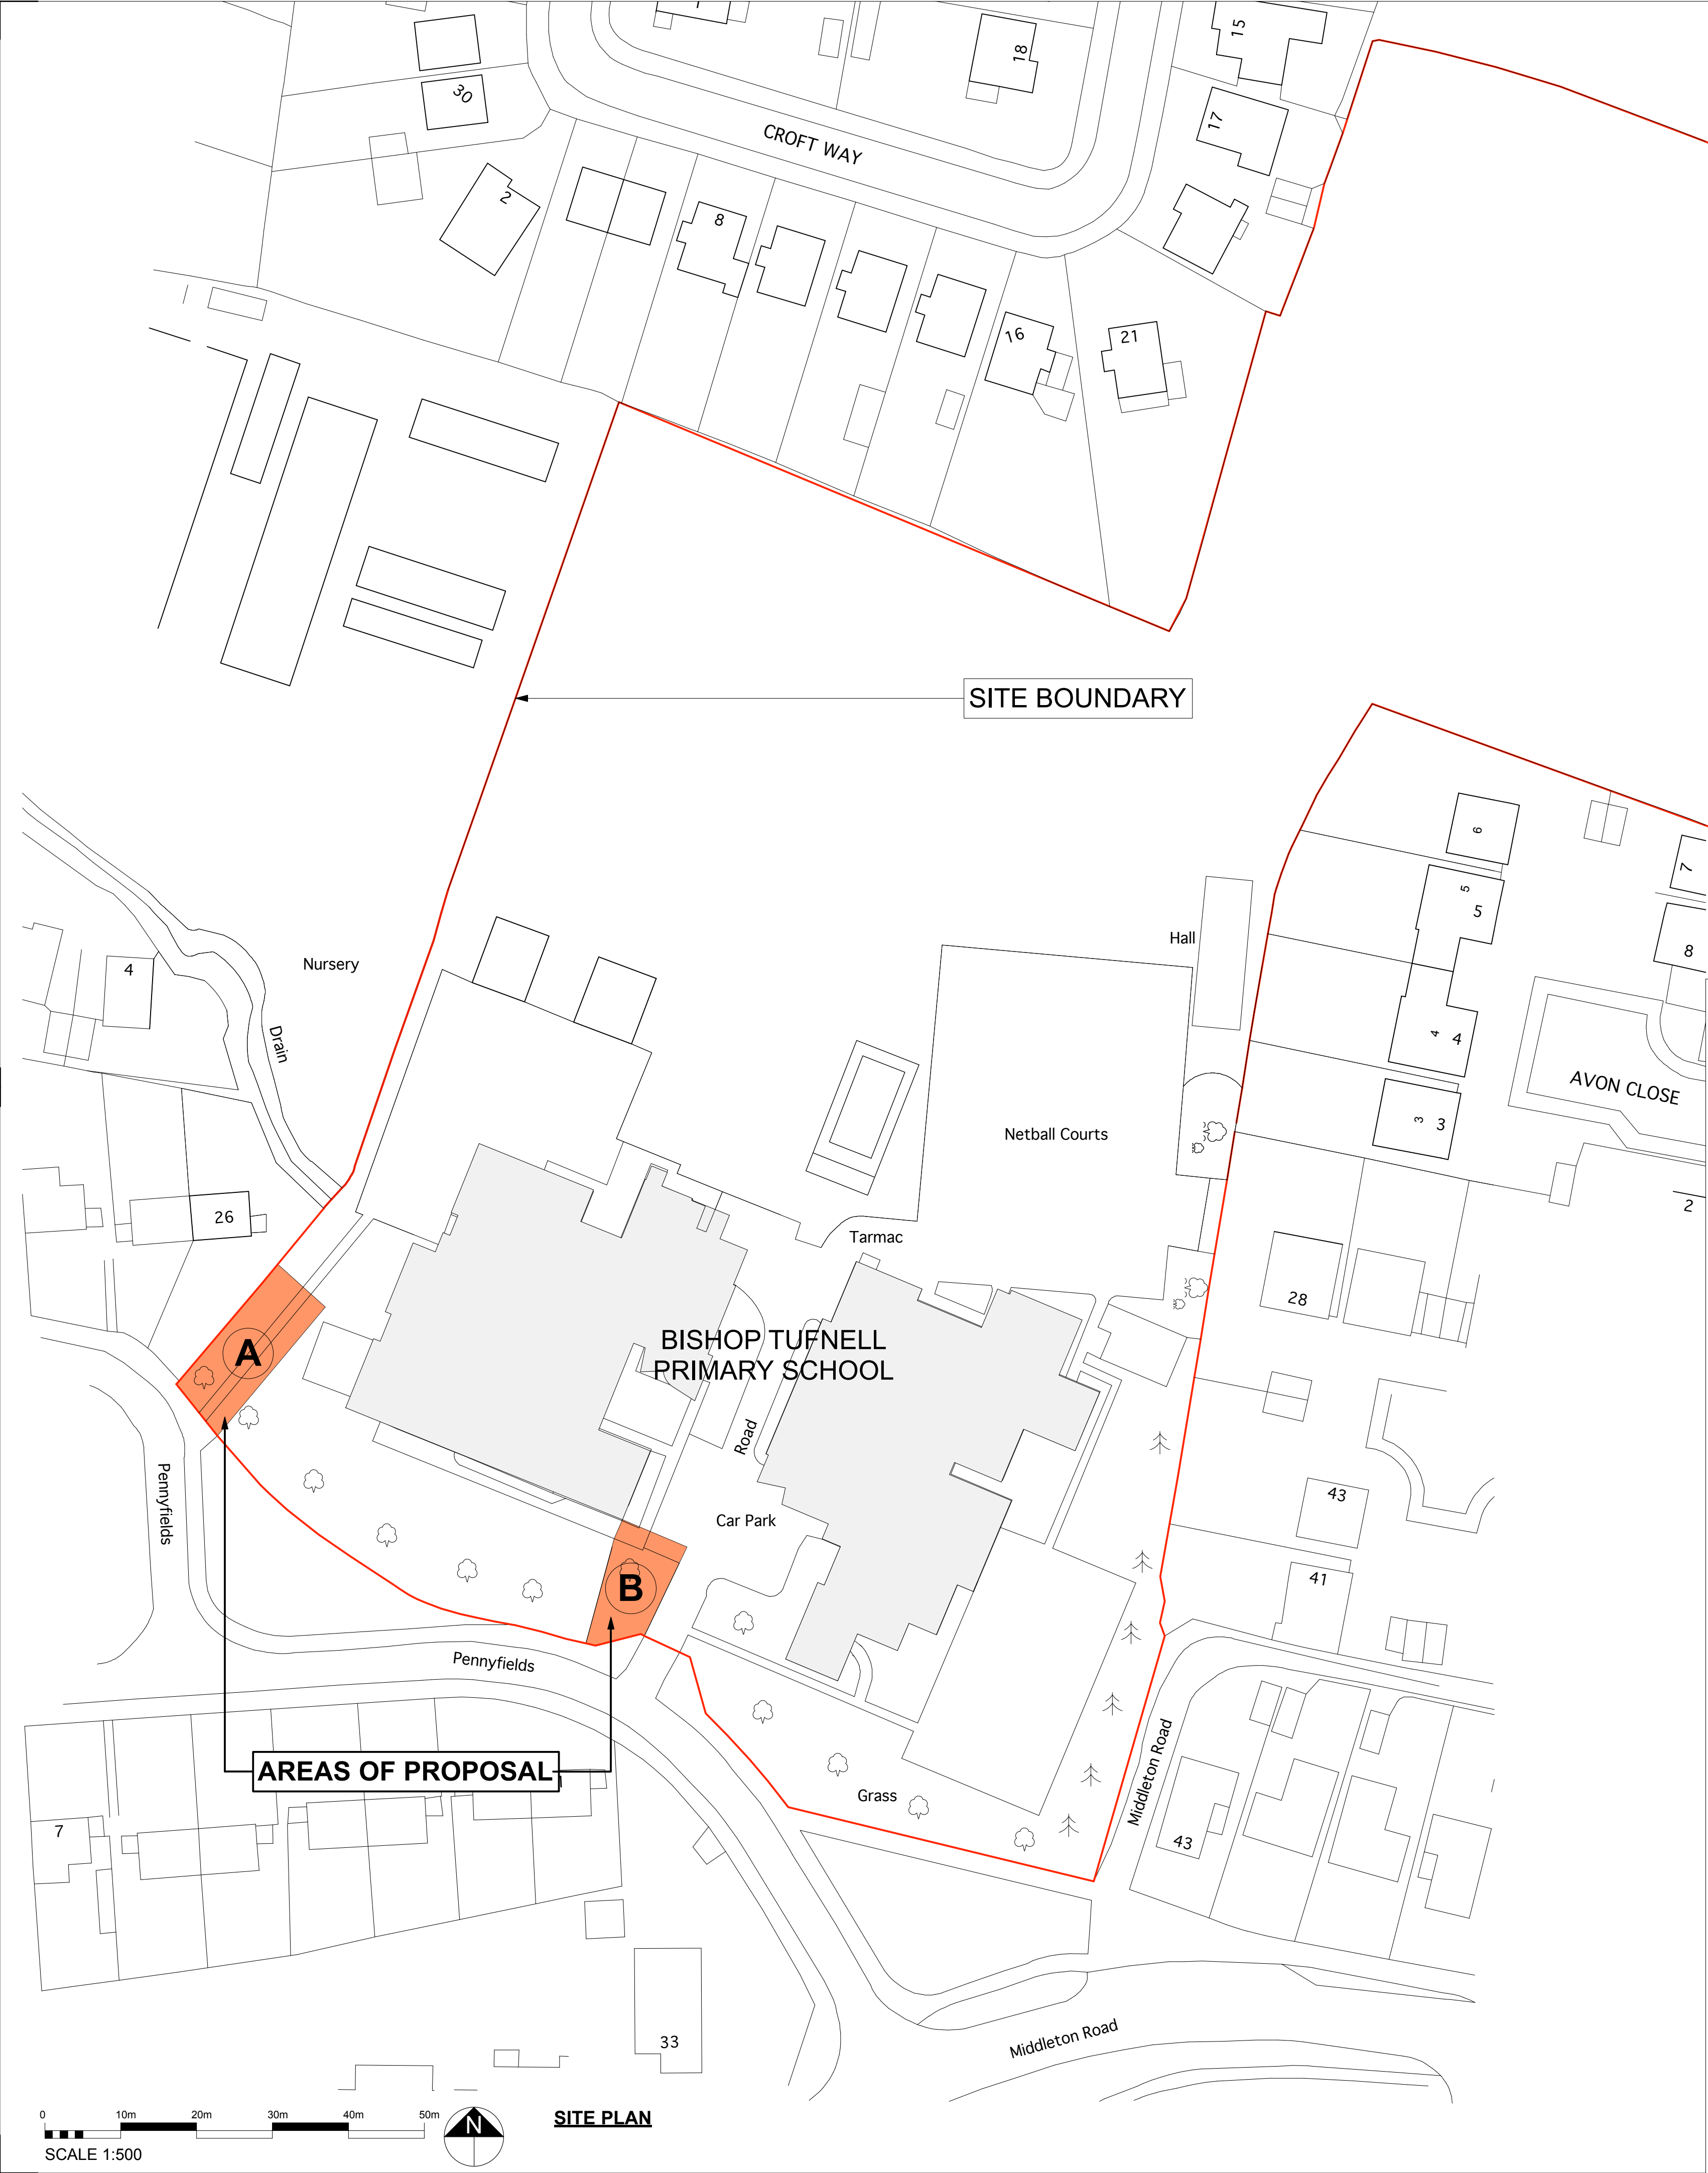

notes:

FOR FURTHER PLANNING PERMISSION IN CONNECTION TO PLANNING APPLICATION **FP/197/19/PL** [FOR GLAZED CORRIDOR LINK].

TO BE READ IN CONJUNCTION WITH DRAWING NUMBER 2261.7.201 - EXISTING & PROPOSED PLANS

AREAS OF PROPOSAL

AREA - A - EXISTING SIDE ENTRANCE TO BE ADAPTED INTO A EMERGENCY VEHICULAR ENTRANCE

AREA - B - EXISTING EARLY YEARS ENTRANCE TO BE SECURED FROM OTHER PUBLIC AREAS.

amendments:	
Rev A 08/01/20	Plans extended to show entire boundary line

Felce & Guy Partnership LLP
Architects

Studio 5 | English Close | Hove | BN3 7ET
T: 01273 736217 E: info@felceandguy.co.uk

project:	EXTERNAL WORKS		
location:	BISHOP TUFNELL PRIMARY SCHOOL, FELPHAM		
client:	SCHOOL GOVERNORS		
drawing:	SITE PLAN AND BLOCK PLAN		
scale:	1:500, 1:1250	page:	A1
drawn by:	JM	checked by:	AW
date:	NOV 19	drawing number:	2261.7/200
		revision:	A

© Felce & Guy Partnership LLP