


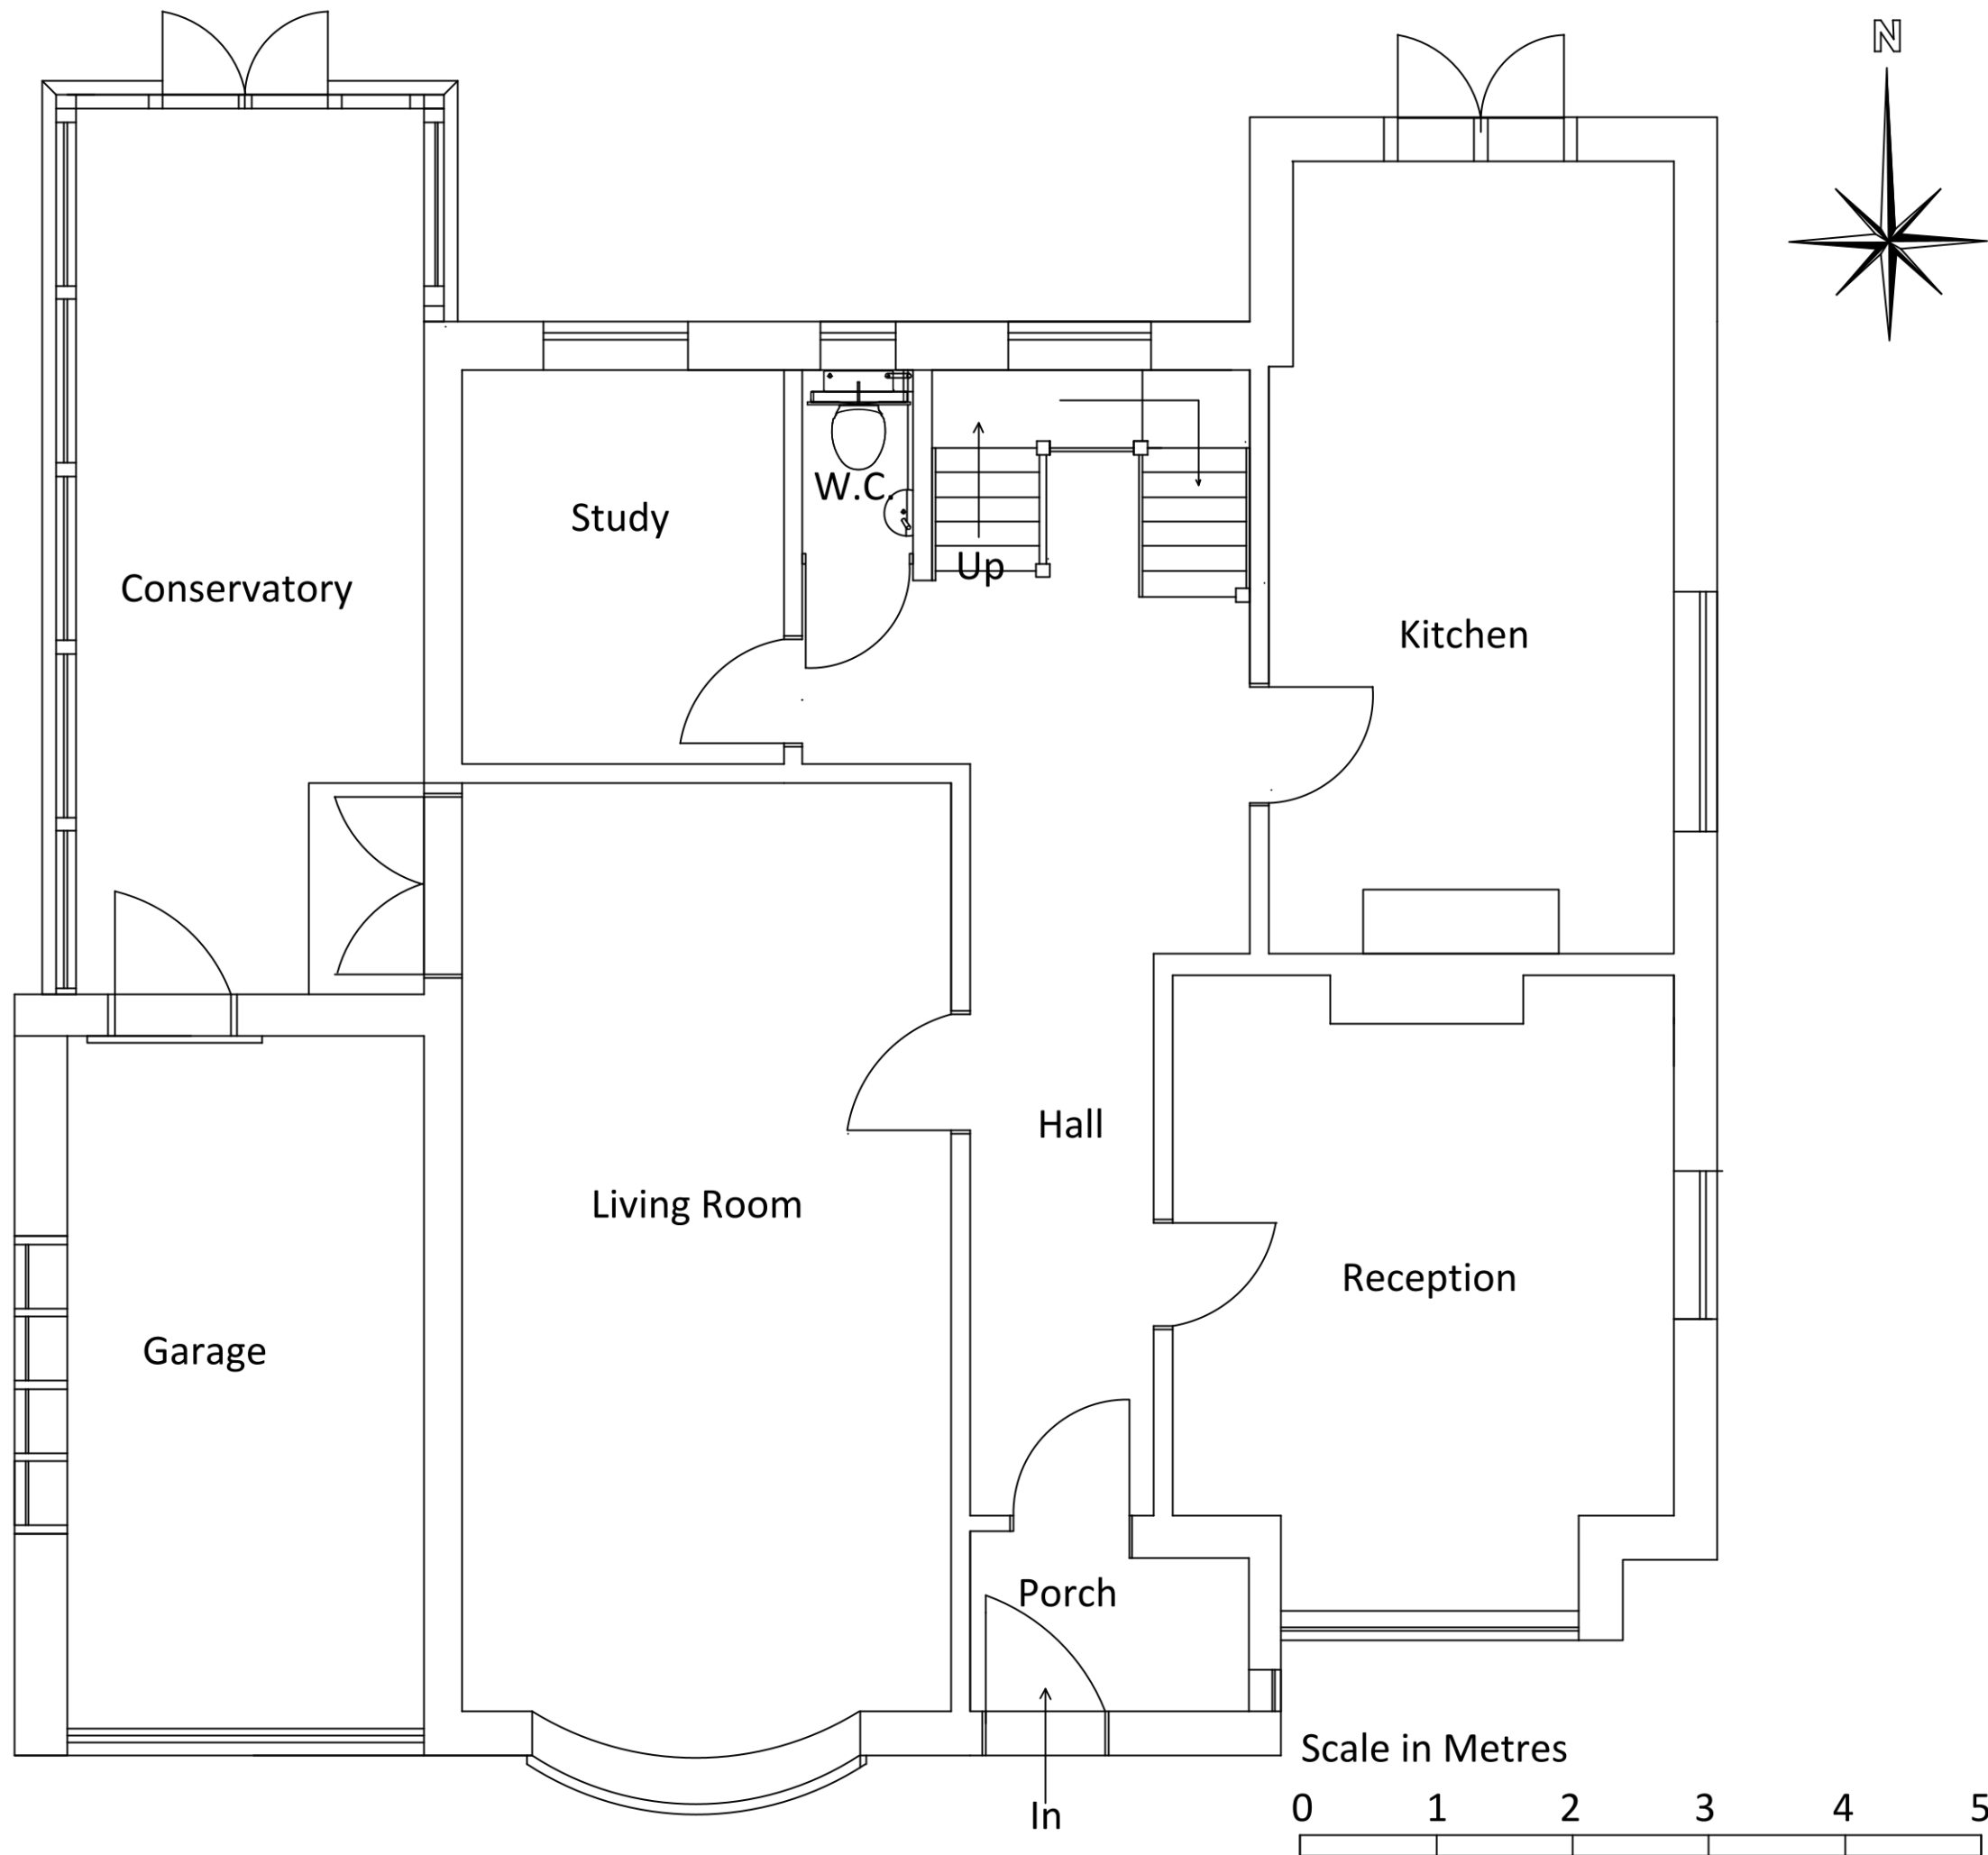

NOTES :
Client:
Katharine Gould

Dimensions in mm

DATE	REVISION	BY
5 Davenport Road Felpham Bognor Regis West Sussex PO22 7JP		
DRAWN RD	CHECKED	
SCALE 1:50	DATE 01.01.22	
PROJECT TITLE Proposed Extension to 5 Davenport Road		
DRAWING TITLE Existing Ground Floor Plan		
DWG NUMBER 001		REV
NEG NUMBER		