


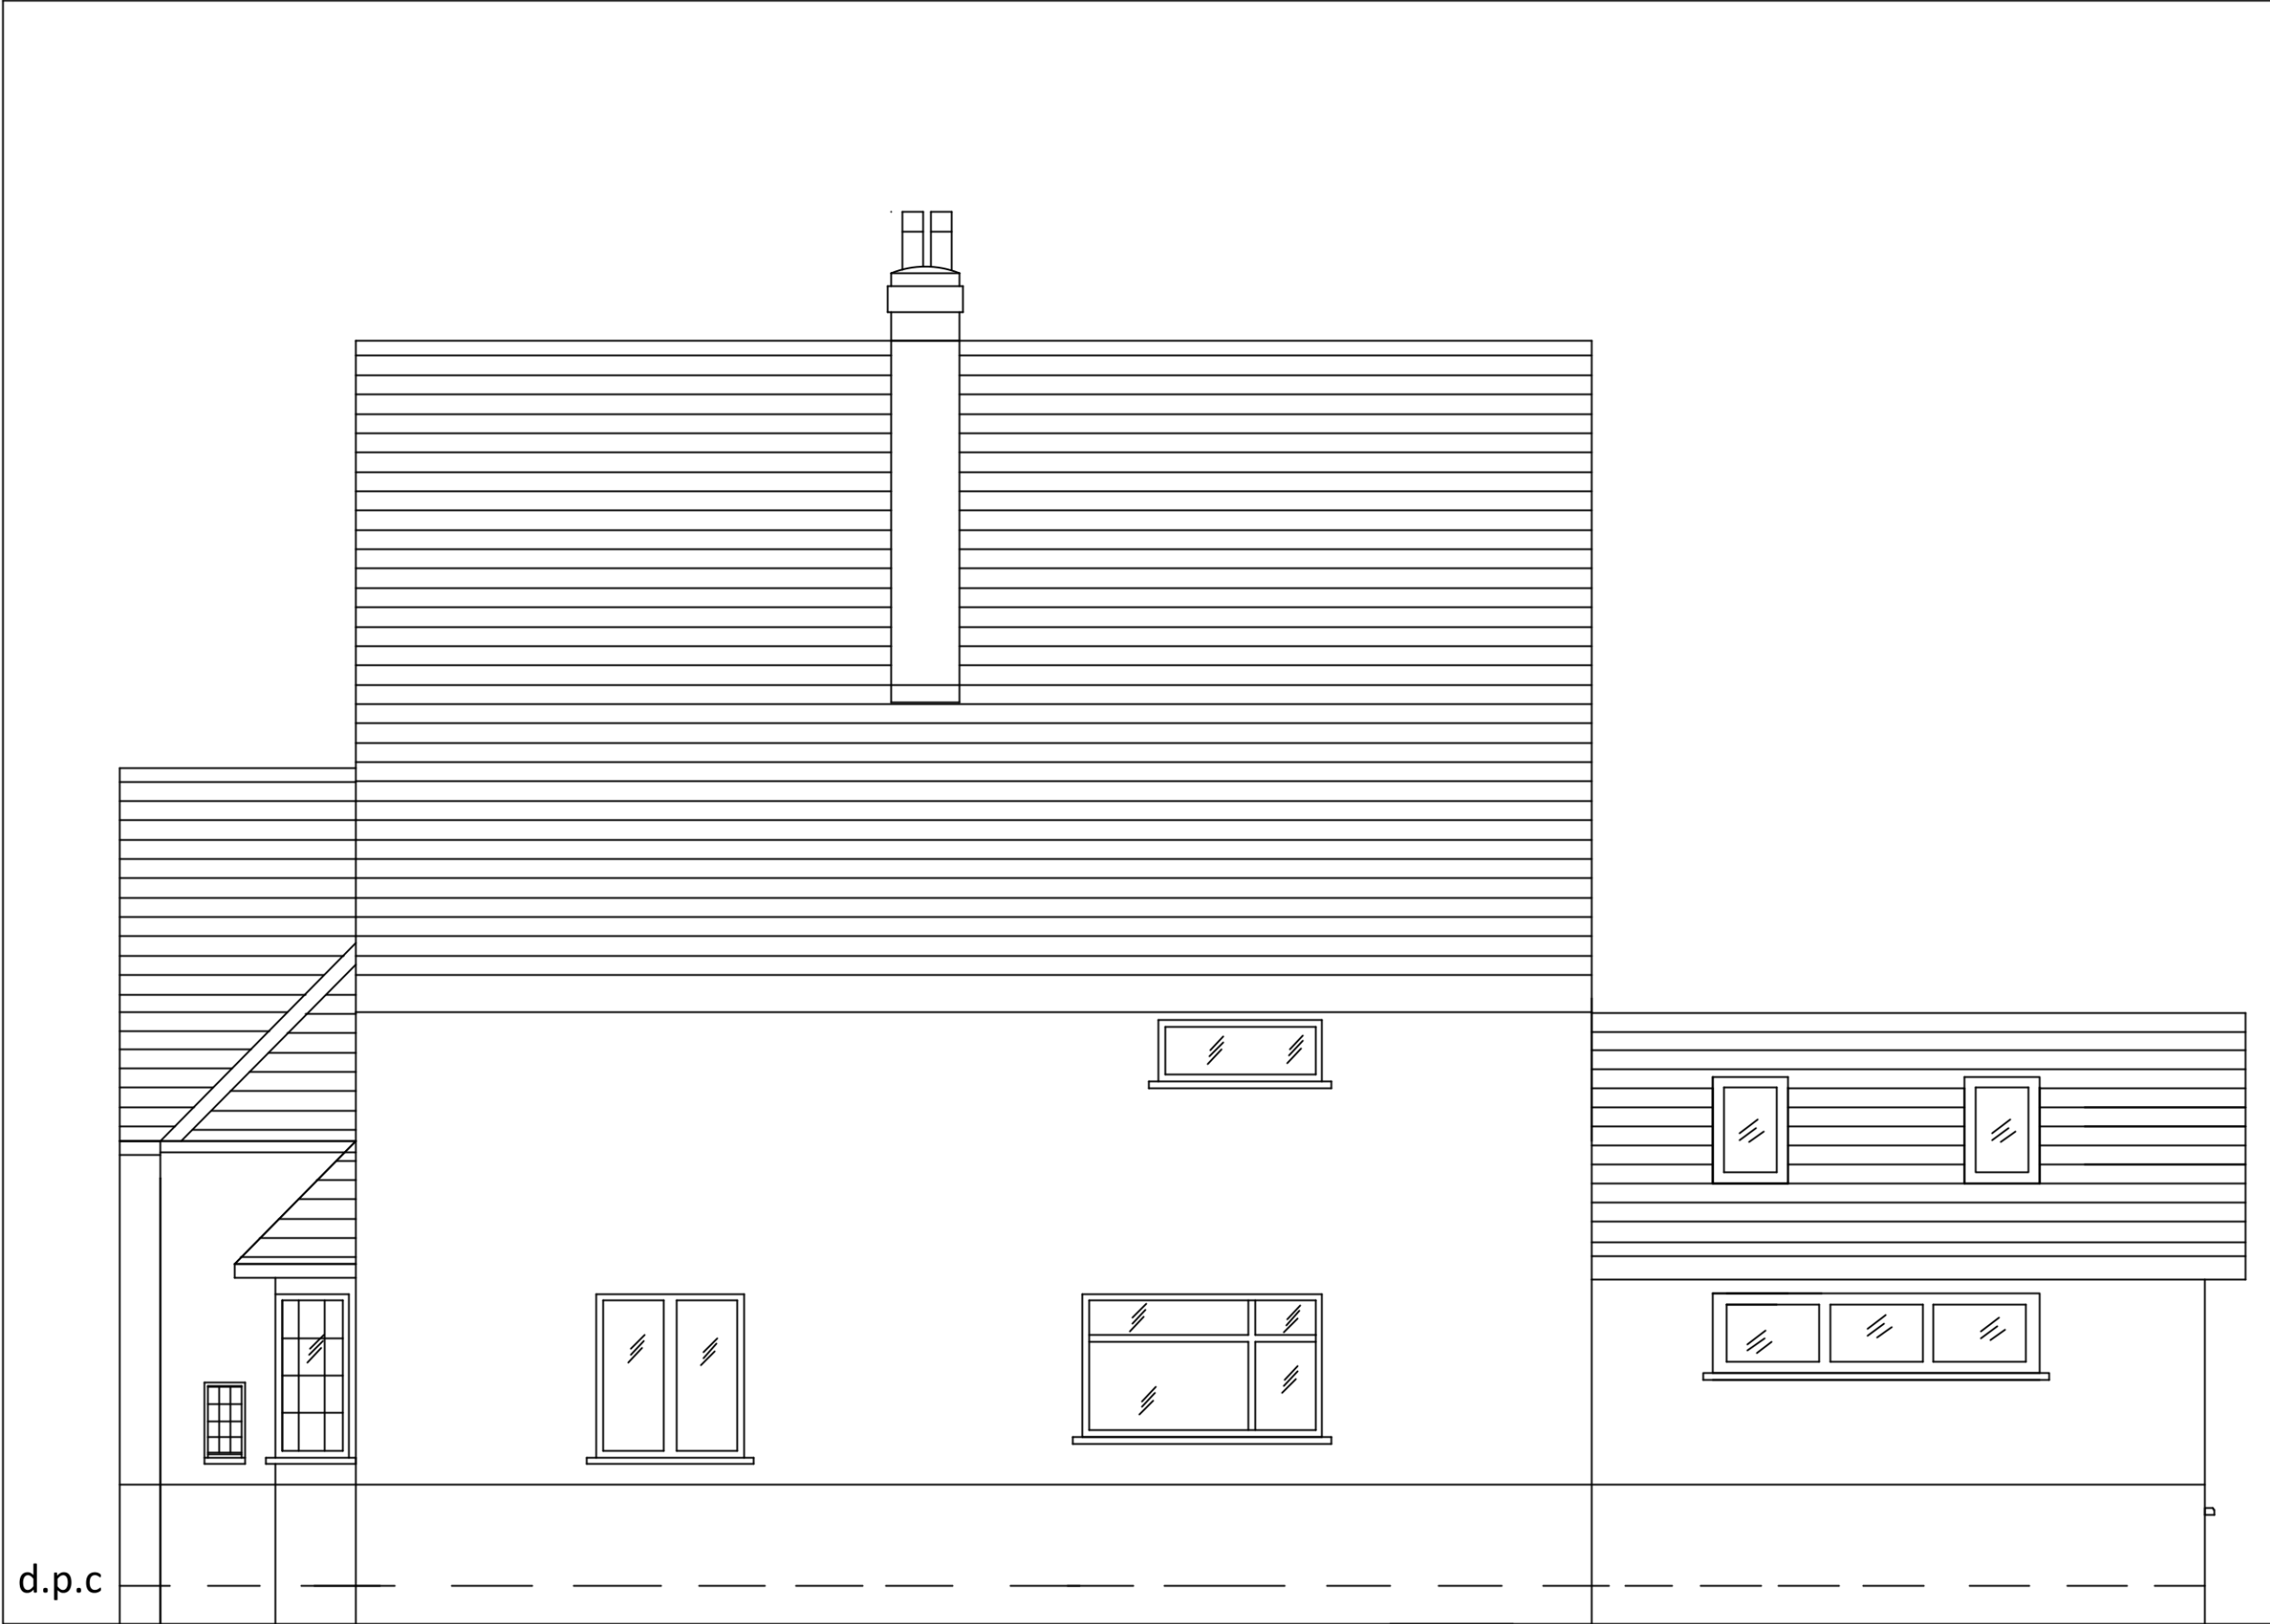

Proposed East Elevation

Scale in Metres



NOTES :
Client:
Katharine Gould

Dimensions in mm

DATE	REVISION	BY
5 Davenport Road Felpham Bognor Regis West Sussex PO22 7JP.		
DRAWN RD	CHECKED	
SCALE 1:50	DATE 06.01.22	
PROJECT TITLE Proposed Extension to 5 Davenport Road		
DRAWING TITLE Proposed East Elevation		
DWG NUMBER 007	REV	
NEG NUMBER		