


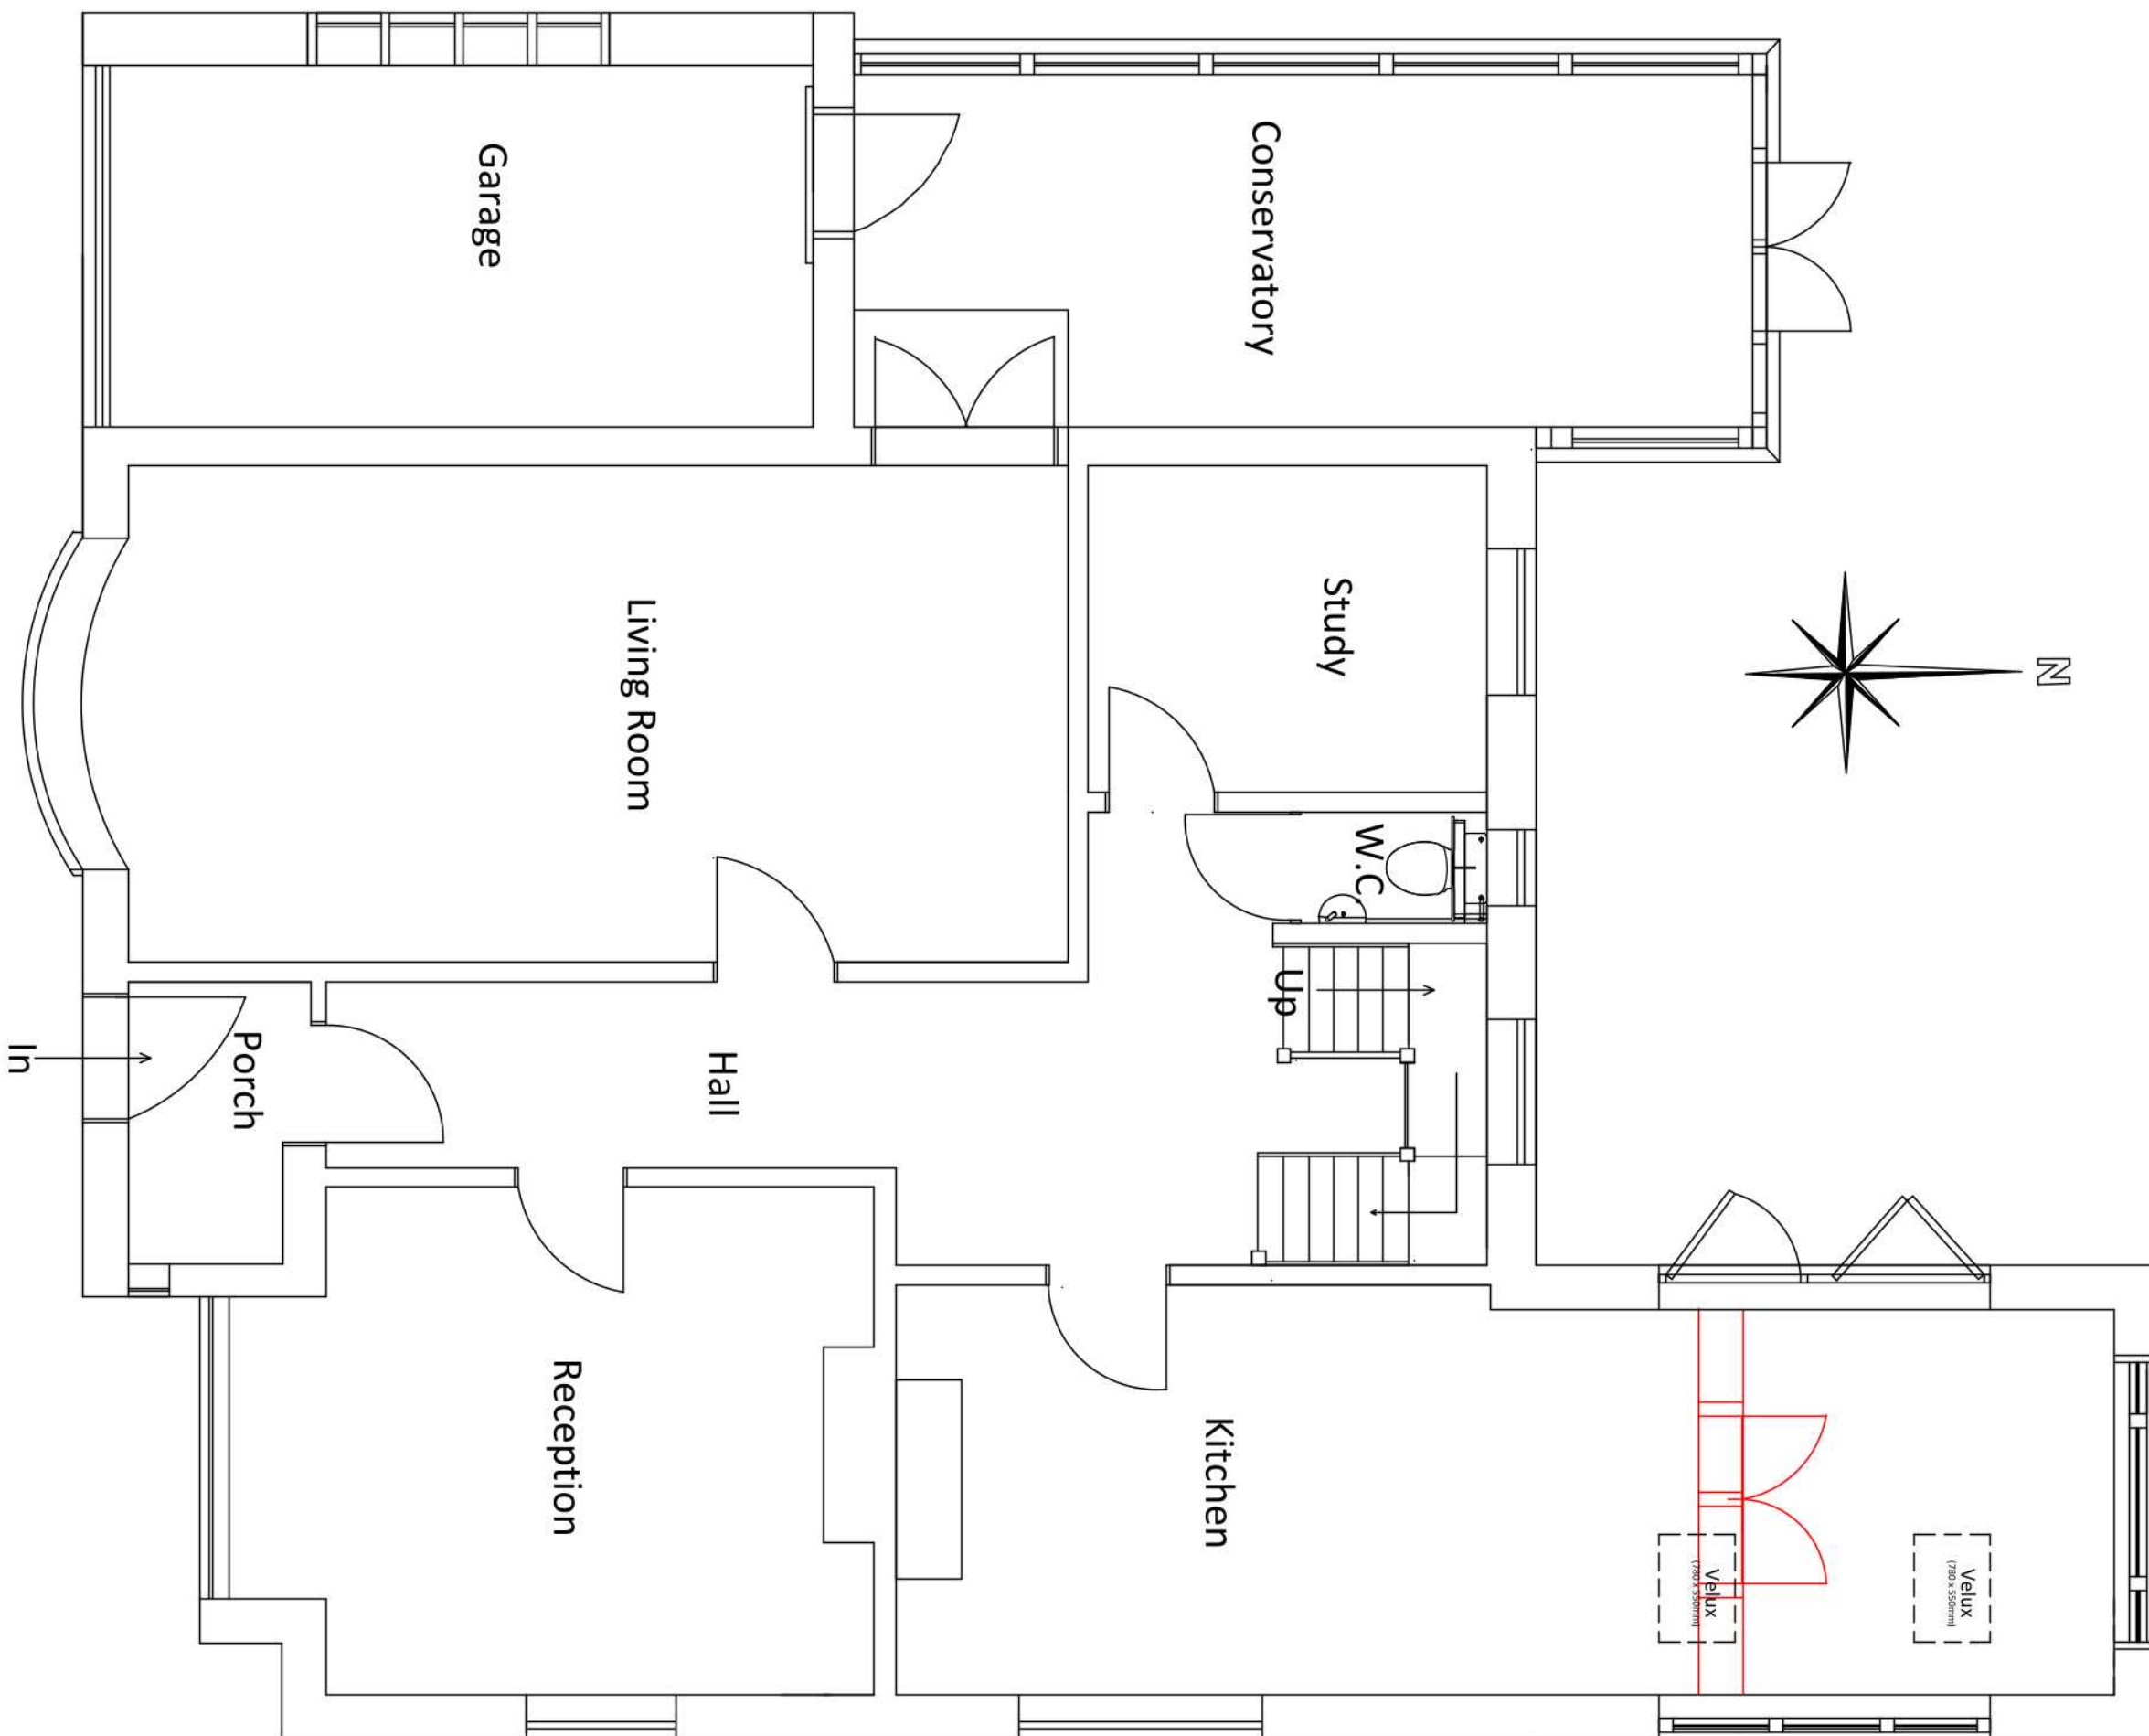

NOTES :
 Client:
 Katharine Gould
 Dimensions in mm

DATE	REVISION	BY
5 Davenport Road Felpham Bognor Regis West Sussex PO22 7JP		
DRAWN RD	CHECKED	
SCALE 1:50	DATE 06.01.22	
PROJECT TITLE Proposed Extension to 5 Davenport Road		
DRAWING TITLE Proposed Ground Floor Plan		
DWG NUMBER 009	REV	
NEG NUMBER		

Proposed Ground Floor Plan