



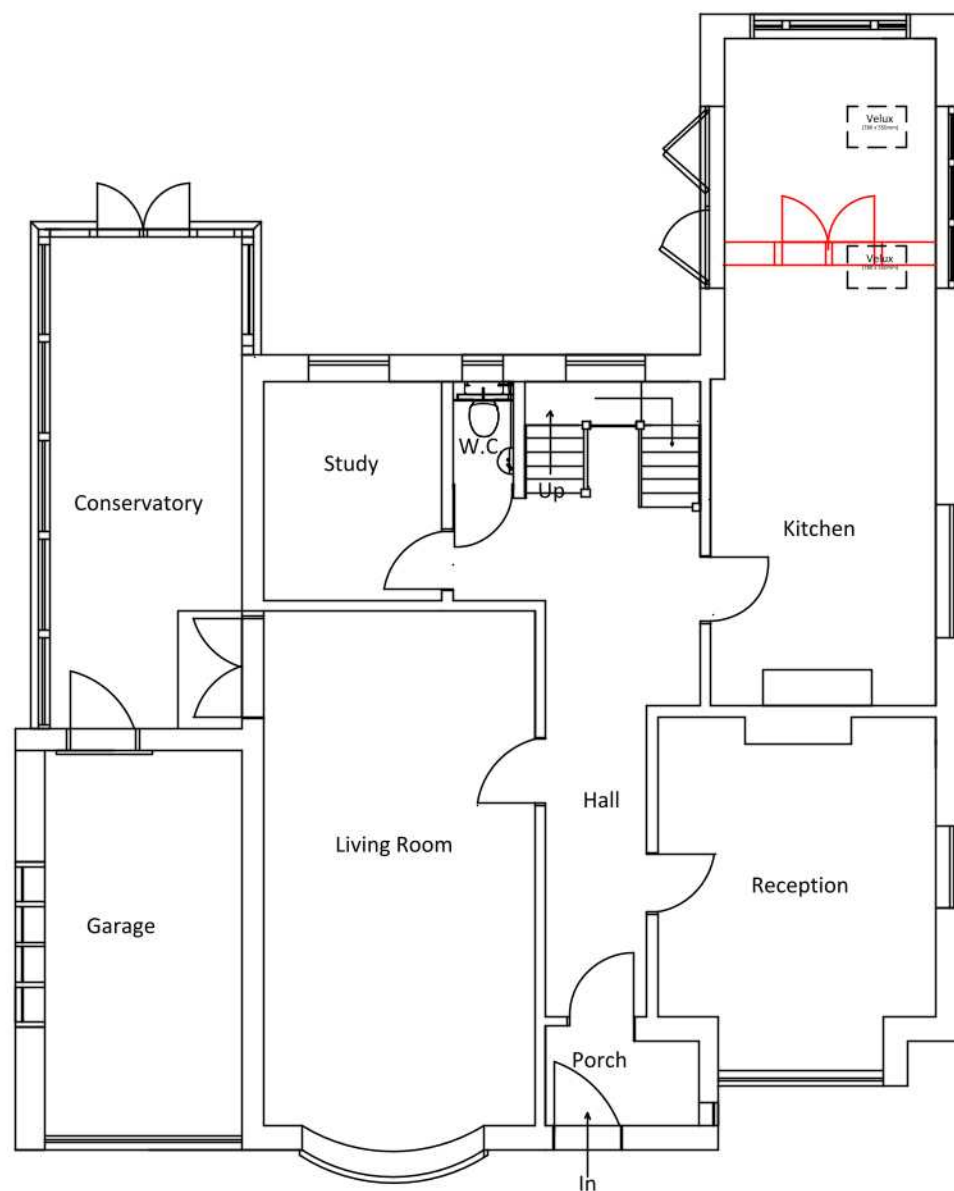

Proposed Ground Floor Plan

 

NOTES :
Client:
Katharine Gould

DATE		REVISION	BY
5 Davenport Road Felpham Bognor Regis West Sussex PO22 7JP			
DRAWN RD		CHECKED	
SCALE 1:100		DATE 05.01.22	
PROJECT TITLE Proposed Extension to 5 Davenport Road			
DRAWING TITLE Proposed Ground Floor Plan			
DWG NUMBER 005			REV
NEG NUMBER			