



DO NOT SCALE FROM THIS DRAWING EXCEPT FOR PLANNING PURPOSES ONLY.			
ALL DIMENSIONS RELATING TO SUB-CONTRACTOR OR SUPPLIERS WORK MUST BE CHECKED ON SITE AND AGREED BETWEEN THE GENERAL CONTRACTOR & THE SUB-CONTRACTORS \ SUPPLIERS. ALL DIMENSIONS ARE IN MILLIMETERS. IF IN DOUBT ASK.			
ALL WORKS OR MATERIALS INDICATED ON THE DRAWING ARE TO BE TO THE LATEST BRITISH STANDARDS AND ARE TO BE CARRIED OUT IN ACCORDANCE WITH THE RELEVANT CODES OF PRACTICE OR RECOGNISED TRADE ASSOCIATIONS RECOMMENDATIONS & PUBLICATIONS			
REV.	AMENDMENT	BY	DATE
A	garden area and fencing to the rear of the property defined, garden and bicycle stores added	KC	02.03.21
B	existing disabled access and forecourt designated as to be retained, red and blue lines adjusted, 2 No. Parking spaces shown on site plan as per page 22 of the Transport Statement. Projection of first floor bay windows removed.	KC	08.05.21
C	Section Lines AA, BB & CC added, stair configuration changed to achieve head height beneath first floor landing	KC	06.08.21
D	Locations and numbers of wheelie bin storage units defined / Positions of secure Bicycle Stores Refined / Vehicle Parking rationalised relative to twin Electric Vehicle Charge Point / Cycle Hoops added	KC	04.11.21
E	Alterations to notes	KC	05.11.21
F	Lighting Bollards removed adjacent to entrances on side access, Shed in garden referenced to Unit 1	KC	10.11.21

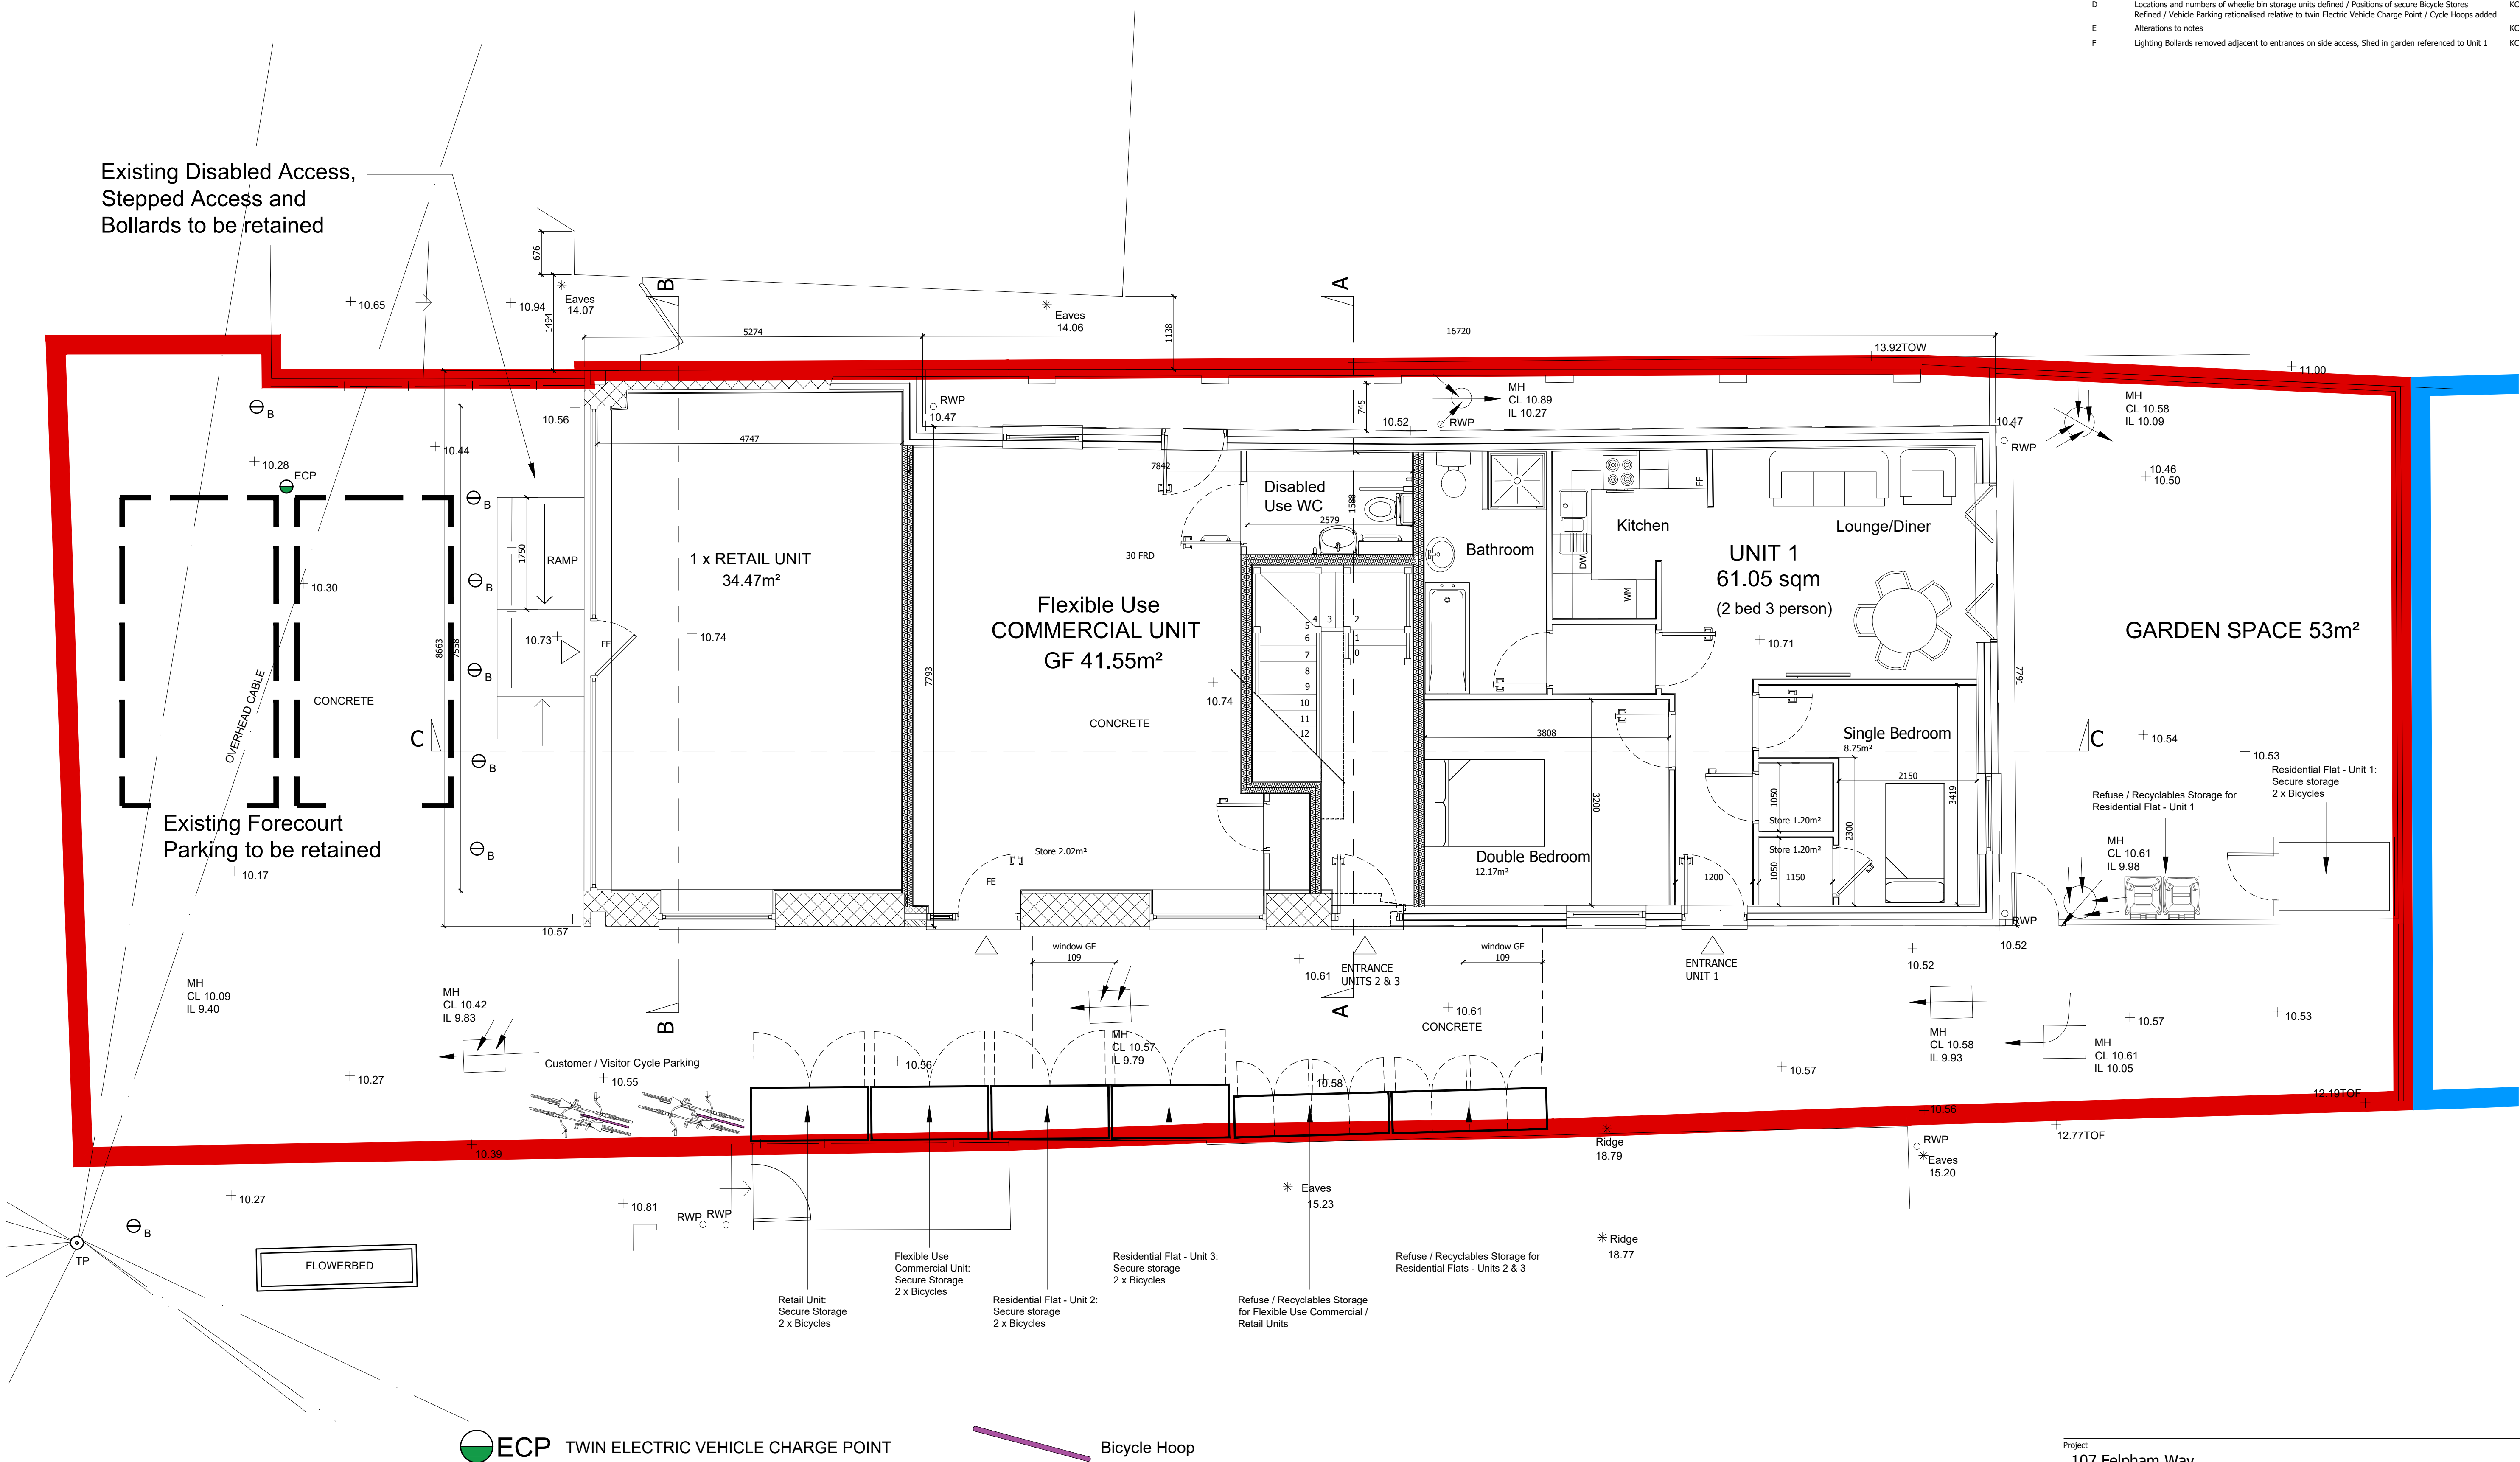

APPROXIMATE
DIRECTION
OF NORTH

 **ECP** TWIN ELECTRIC VEHICLE CHARGE POINT

 **B** IMPACT BOLLARD

  **Bicycle Hoop**

Project
107 Felpham Way
Bognor Regis, PO22 8QB

Drawing
Site Plan As Proposed

Date
January 2021

Scales
1:50@A1/1:100@A3

Doc No
019-DLS-00-00-DR-A-1011

Drawn by
KC

Suitability
Planning

Revision
F



David Seaman - DLS: ARCH
Mobile: 07776 304714
Email: david.seaman@dlsarch.co.uk