






EXISTING

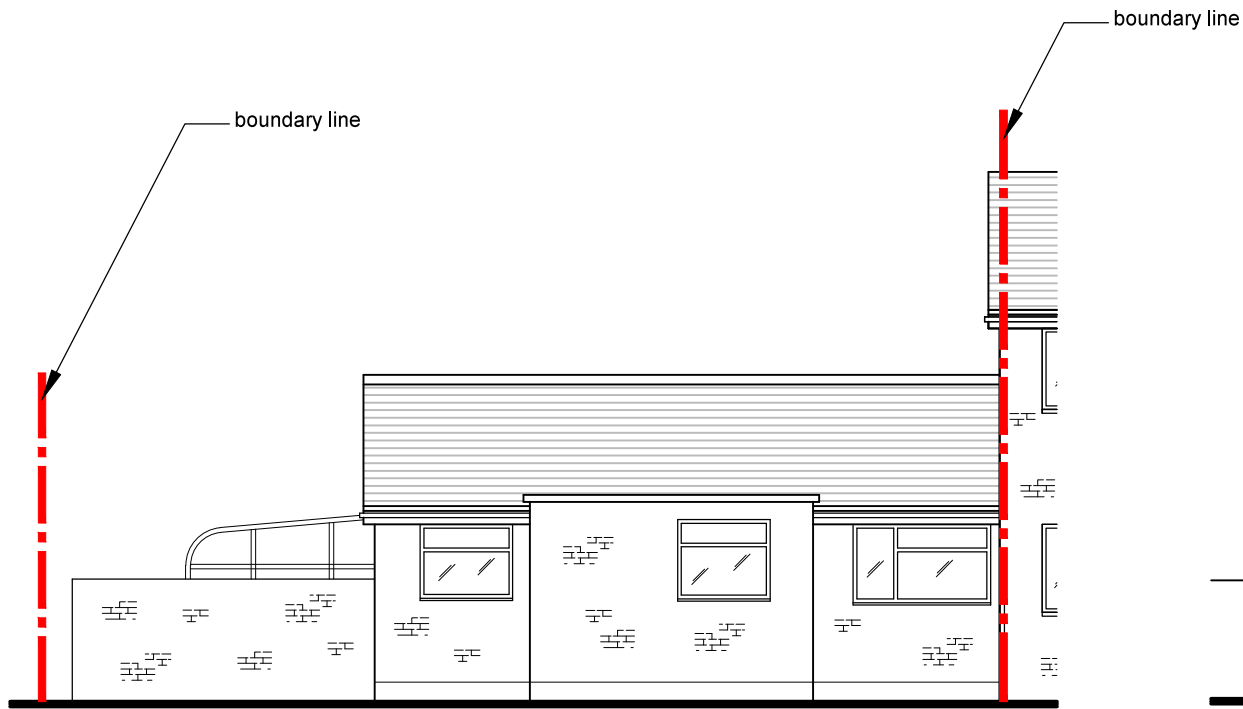


East Elevation 1:100@A3

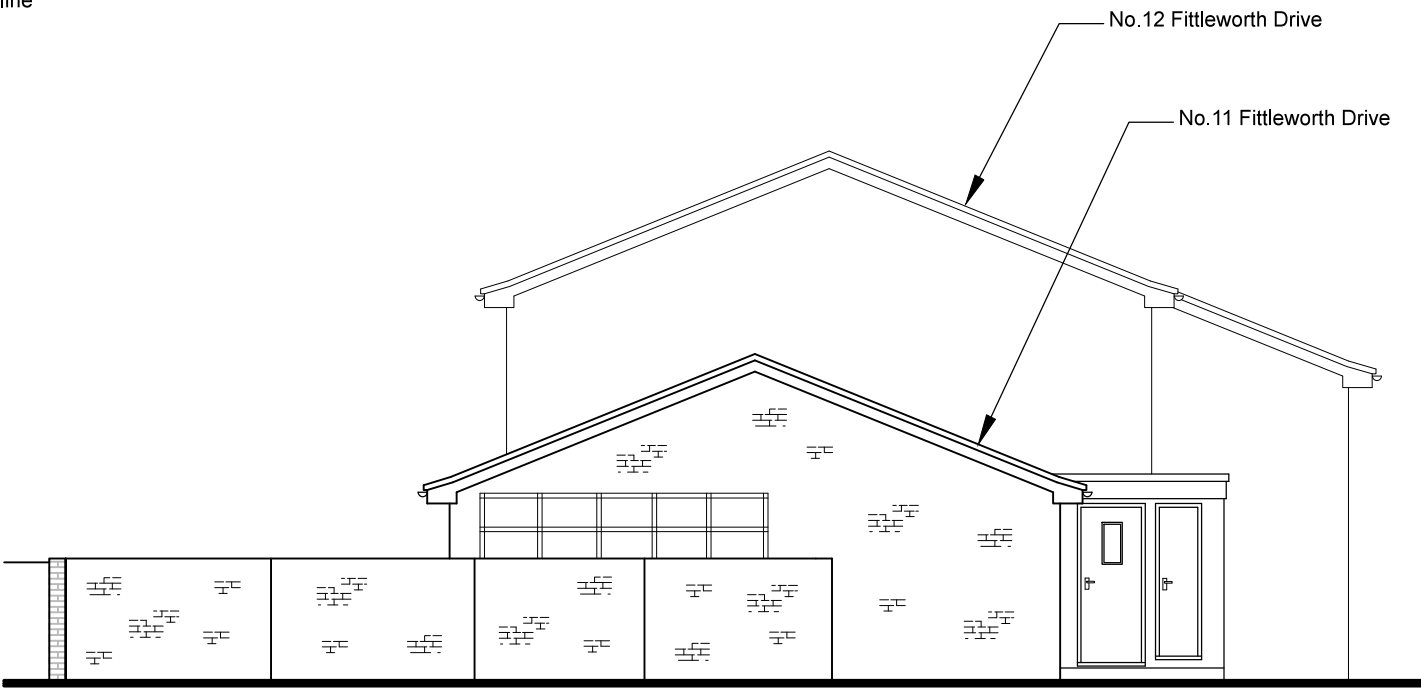

South Elevation 1:100@A3

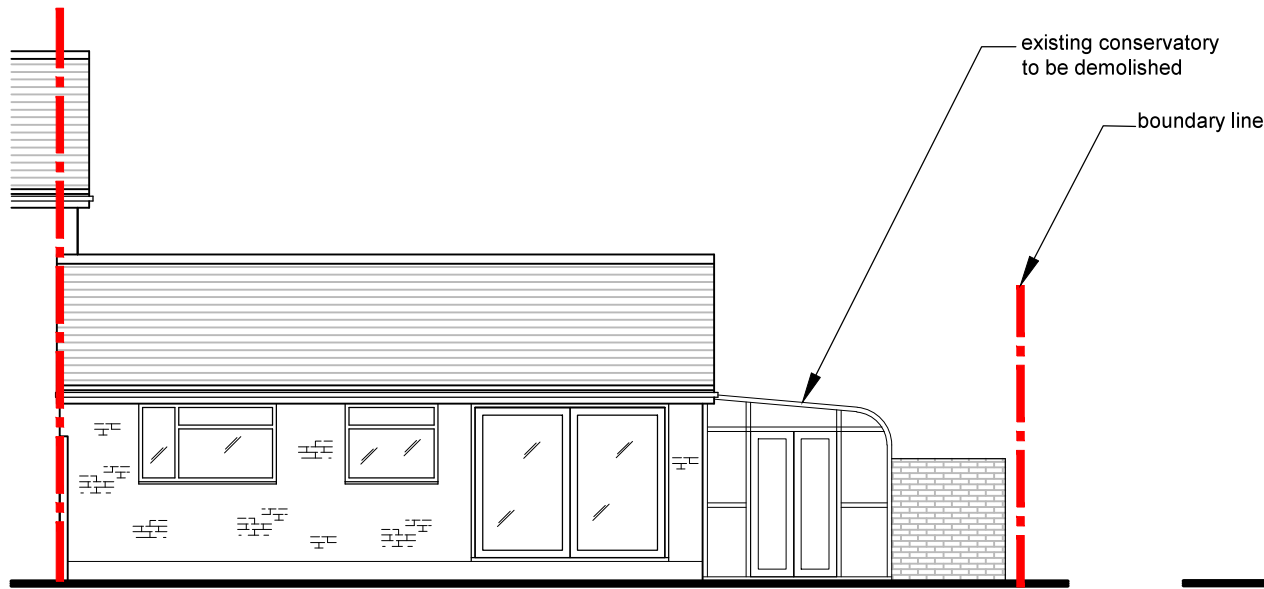

West Elevation 1:100@A3

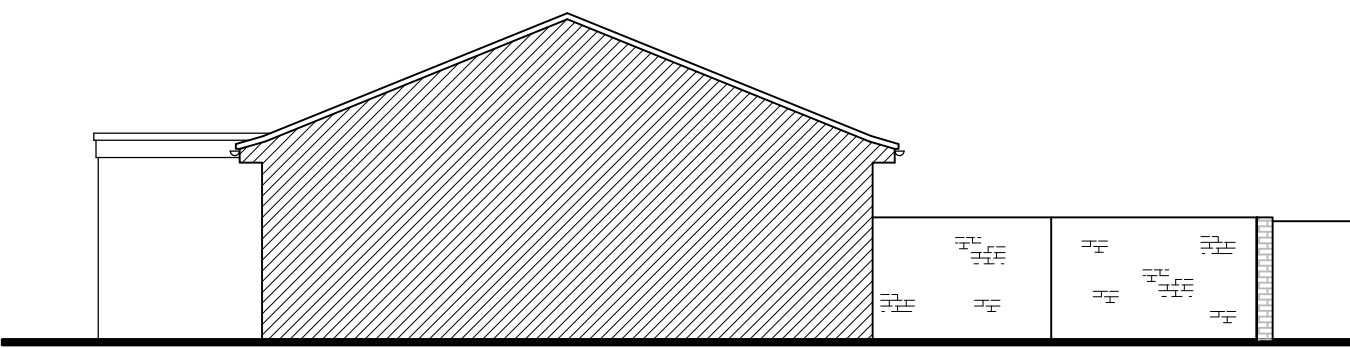

North Elevation 1:100@A3

© nat-design, all rights reserved. Use figured dimensions only. All dimensions are to be checked on site before any work is carried out. Please contact the Architect immediately regarding any discrepancies discovered on site.

	PLANNING ISSUE	-
Rev.	Notes	Date
 23 Mill Road Angmering, West Sussex BN16 4HT E:natdesign1@gmail.com		
Project 11 Fittleworth Drive, Bognor Regis, Felpham, West Sussex, PO22 6QE		
Drawing Existing Elevations		
Drawn By NSE	Scale as shown @ A3	
Date Nov 2019	Revision -	
Drawing No. 867 - DPA - 04		