





# Proposed

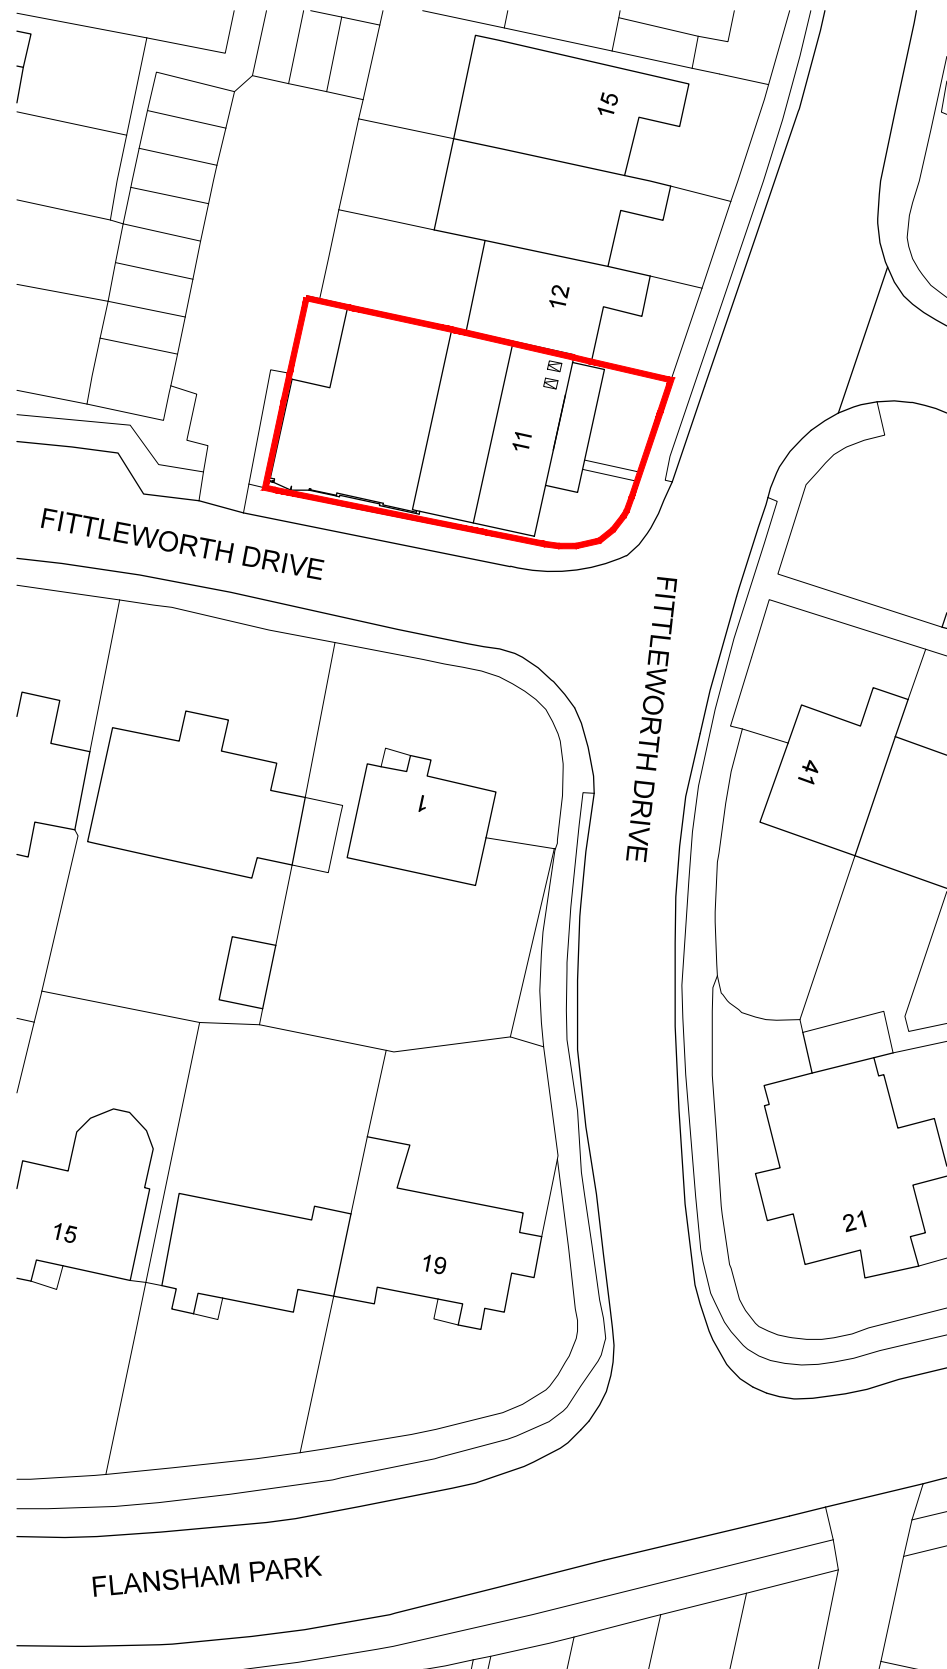

**SITE PLAN**  
1:500 @A3


©Crown Copyright. All rights reserved. Licence no. 100019980

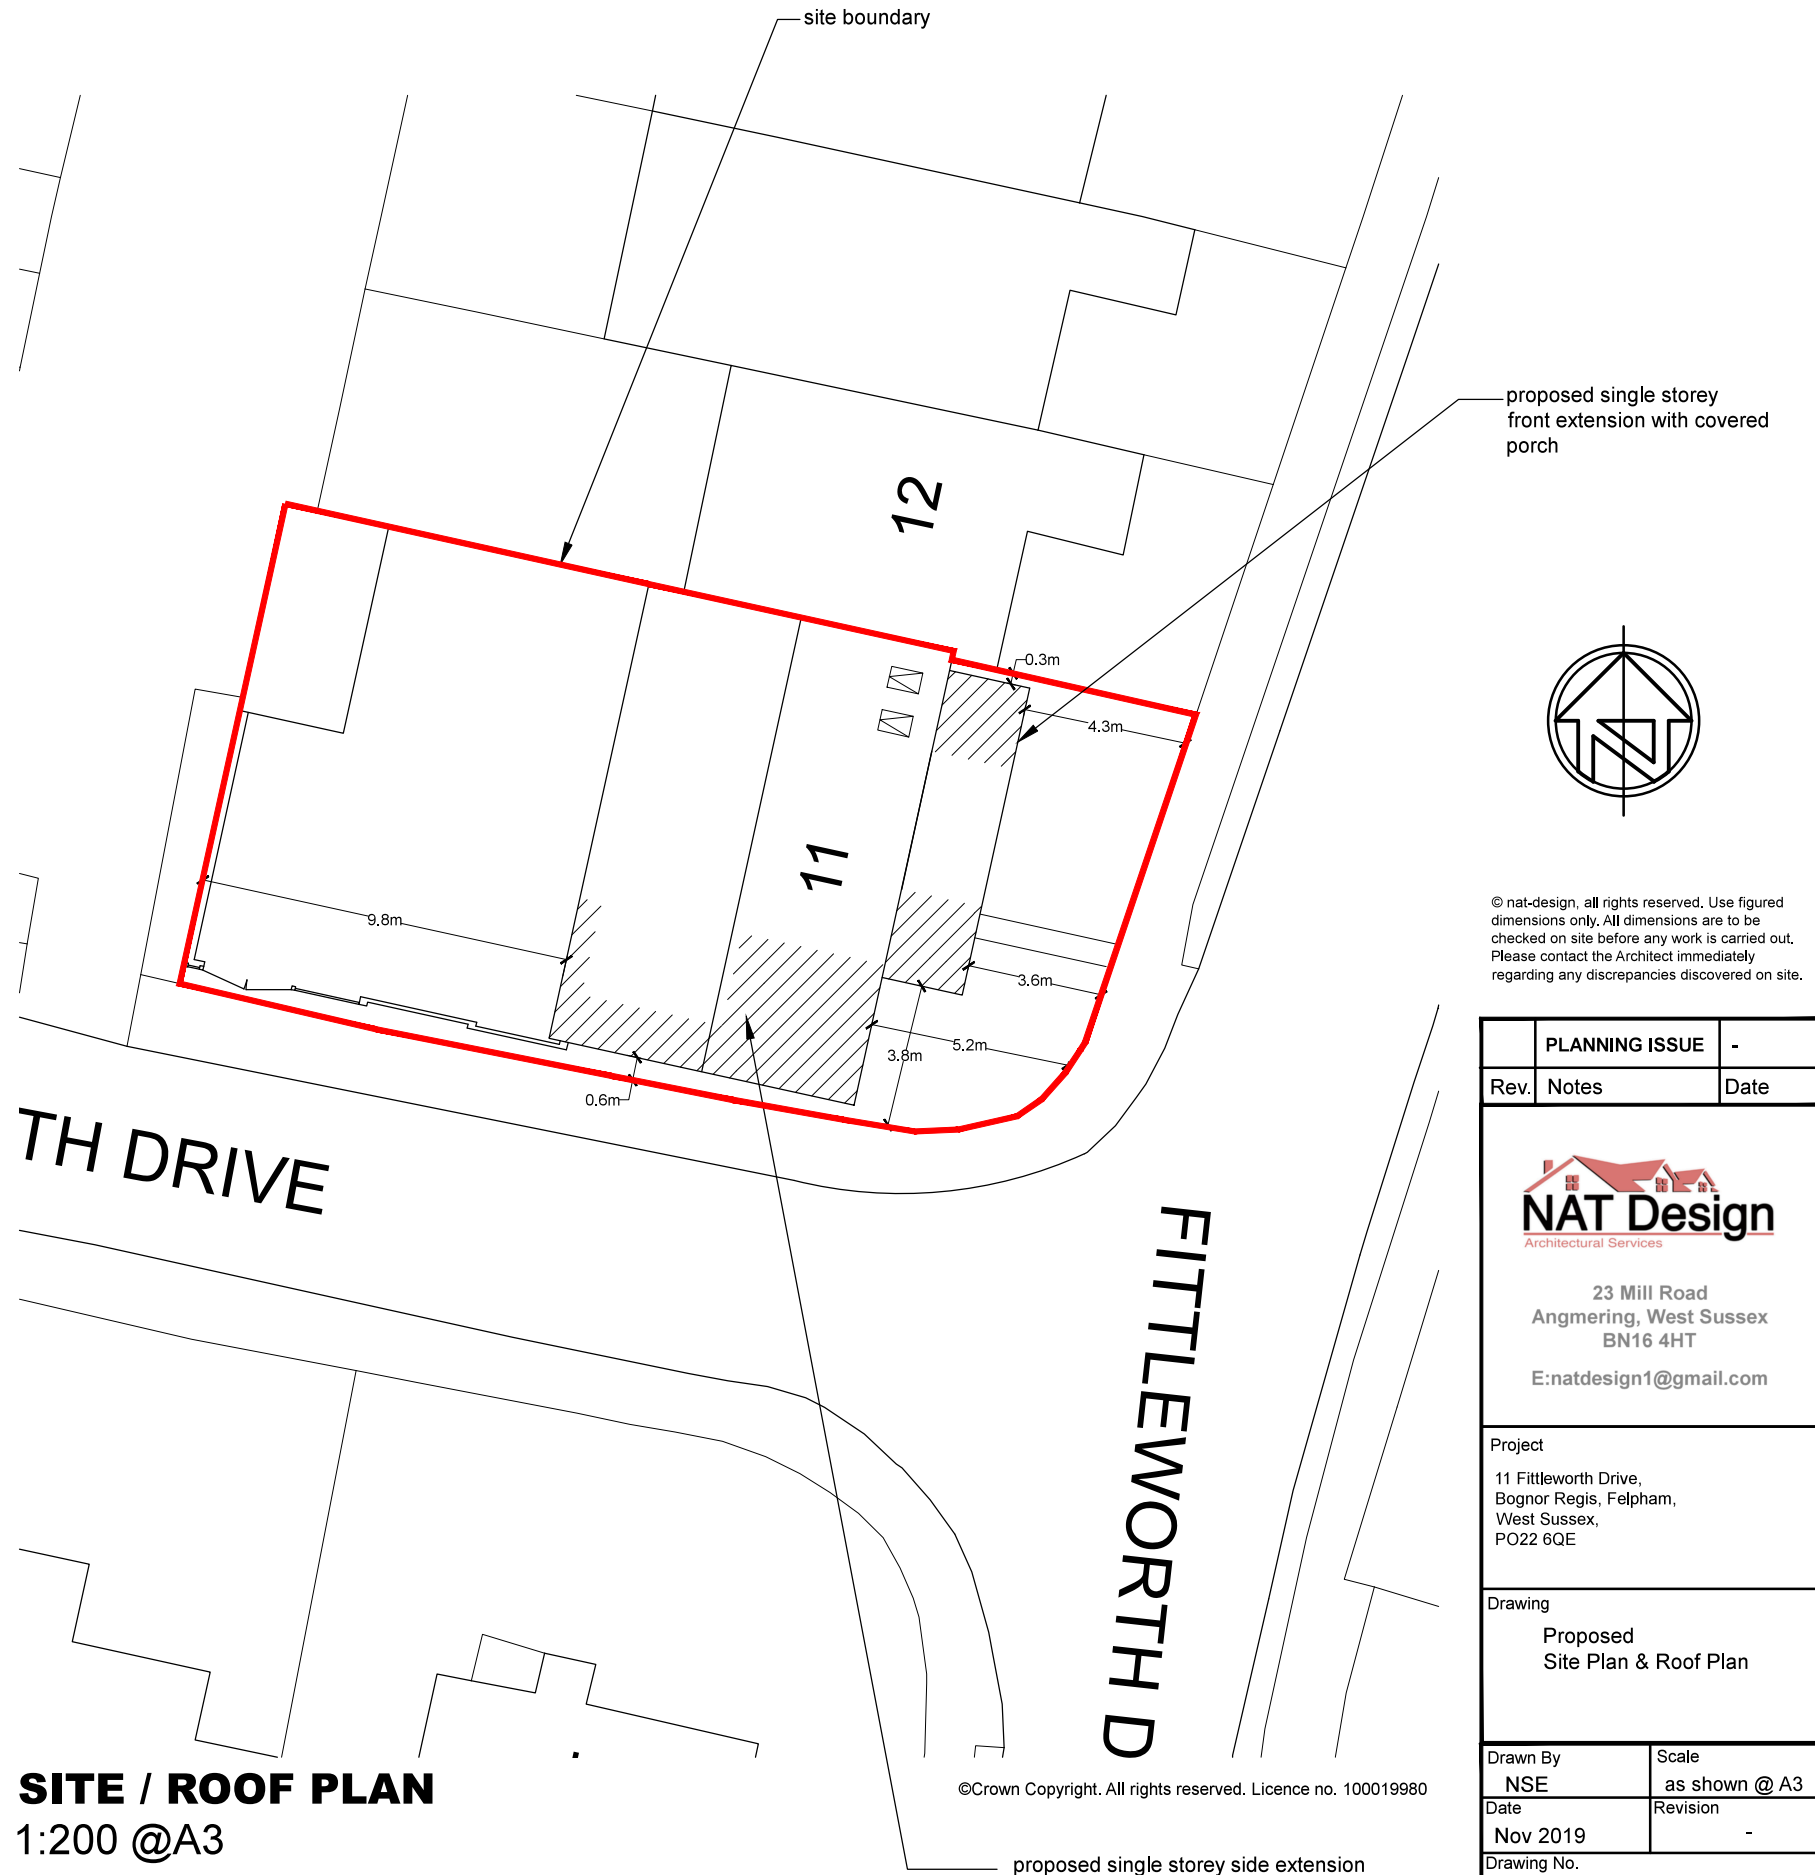

**SITE / ROOF PLAN**  
1:200 @A3

©Crown Copyright. All rights reserved. Licence no. 100019980

proposed single storey  
front extension with covered  
porch

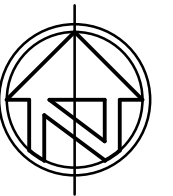

© nat-design, all rights reserved. Use figured  
dimensions only. All dimensions are to be  
checked on site before any work is carried out.  
Please contact the Architect immediately  
regarding any discrepancies discovered on site.

|   |                        |      |
|---|------------------------|------|
|   | PLANNING ISSUE         | -    |
| Rev.   | Notes                  | Date |
| <br>23 Mill Road<br>Angmering, West Sussex<br>BN16 4HT<br>E:natdesign1@gmail.com |                        |      |
| Project<br>11 Fittleworth Drive,<br>Bognor Regis, Felpham,<br>West Sussex,<br>PO22 6QE                                                                                |                        |      |
| Drawing<br>Proposed<br>Site Plan & Roof Plan   |                        |      |
| Drawn By<br>NSE   | Scale<br>as shown @ A3 |      |
| Date<br>Nov 2019   | Revision<br>-          |      |
| Drawing No.<br>867 - DPA - 02   |                        |      |