

**Amdesign**

ARCHITECTURE DESIGN DEVELOPMENT  
Leeza Aldis-Hobbs ARB RIBA SPAB

/mob: 07756 329400

l-mail: leeza@amdesignltd.co.uk

PROJECT

3 THE GROVE  
FELPHAM  
WEST SUSSEX  
PO22 7EY

PROJECT STAGE

PI ANNING

DRAWING

EXISTING PLANS

DRAWING No

266/02



SCALE 1:100  
DATE 11 MAY 2018

REVISION

DRAWN  
CHECKED  
LA

| LETTER | REVISION | DATE |
|--------|----------|------|
|        |          |      |
|        |          |      |
|        |          |      |

This scheme is subject to town planning and all other necessary consents. All dimensions and levels to be checked on site. This drawing is to be read in conjunction with other relevant drawings and documents. Report all discrepancies to the Architect before work commences.

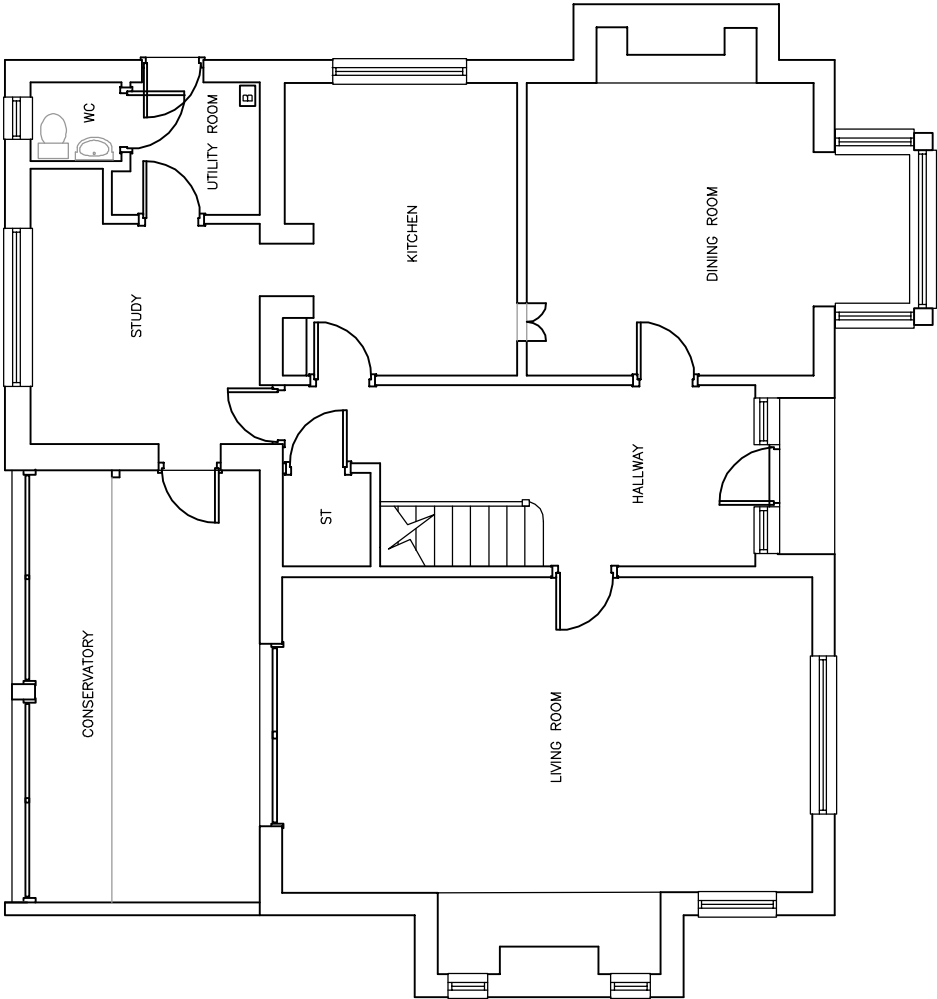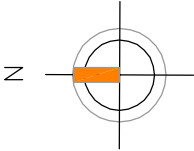

EXISTING GROUND FLOOR PLAN 1:100



EXISTING FIRST FLOOR PLAN 1:100