




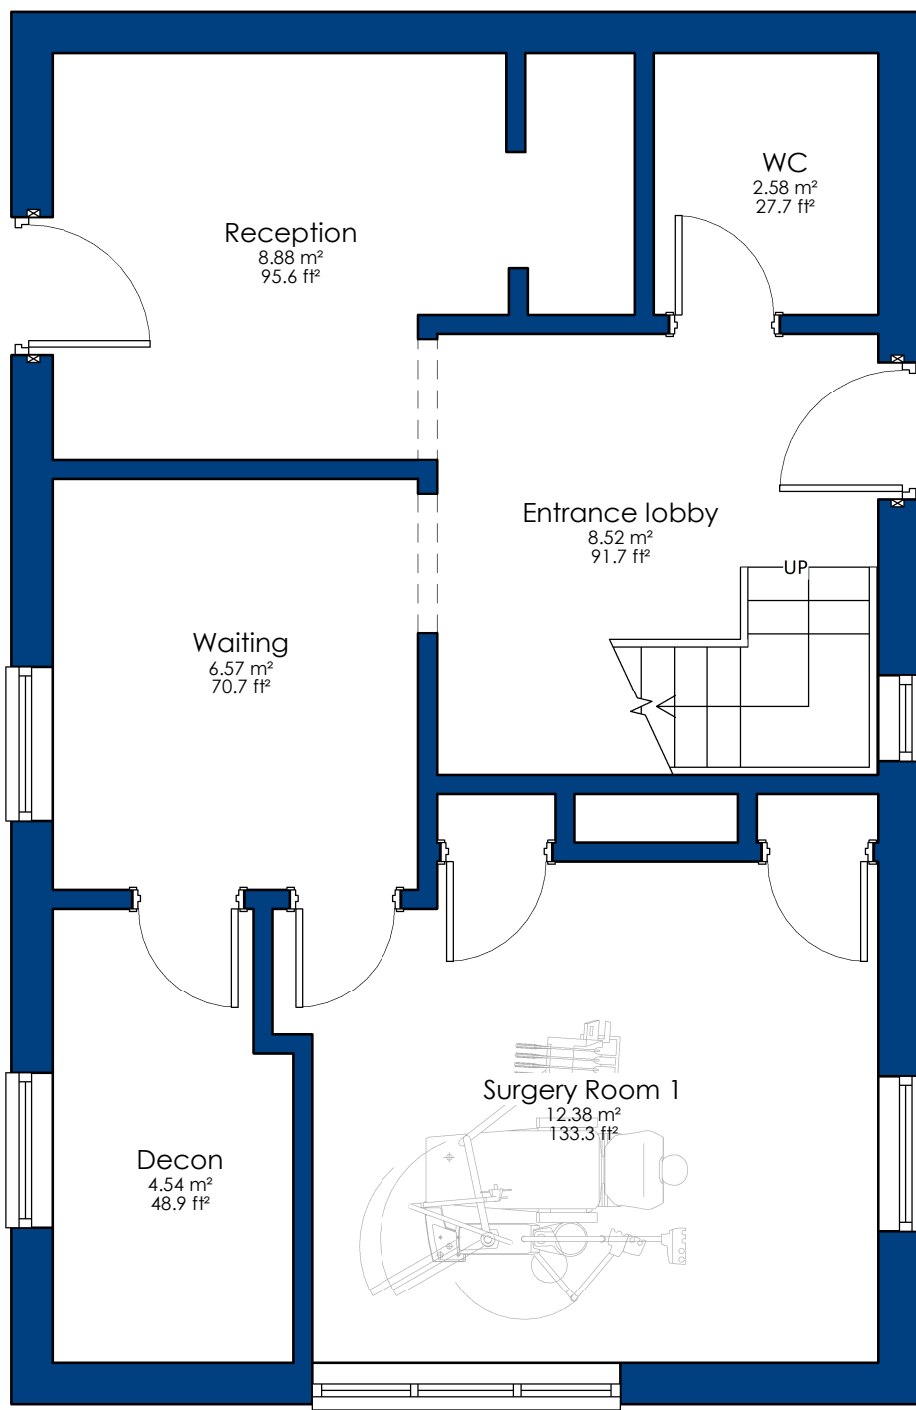

Existing Ground Floor  
1 : 50

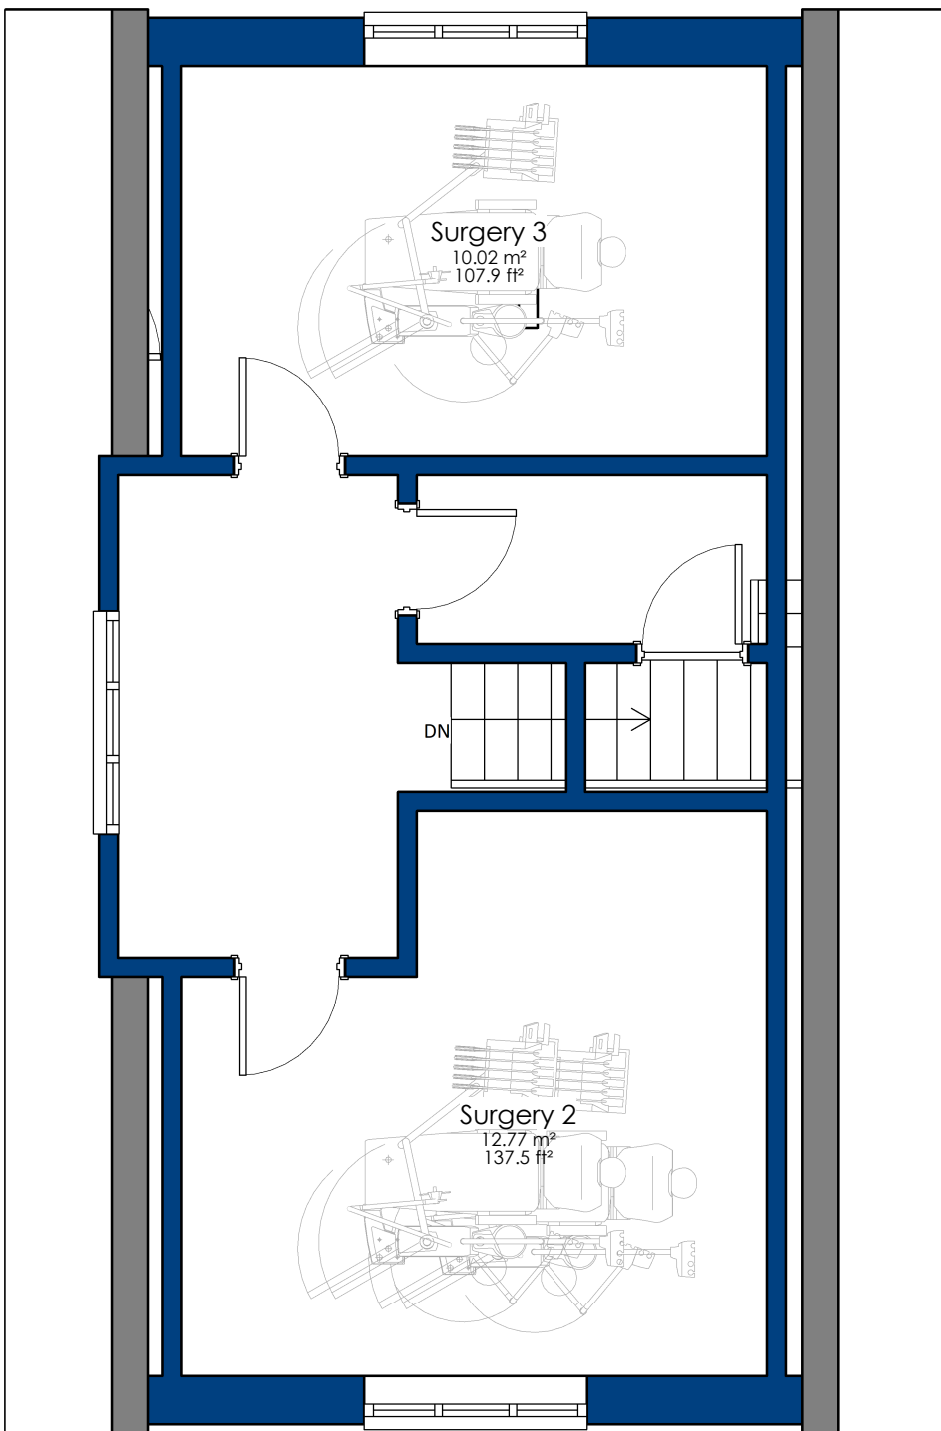

Existing First Floor Plan  
1 : 50

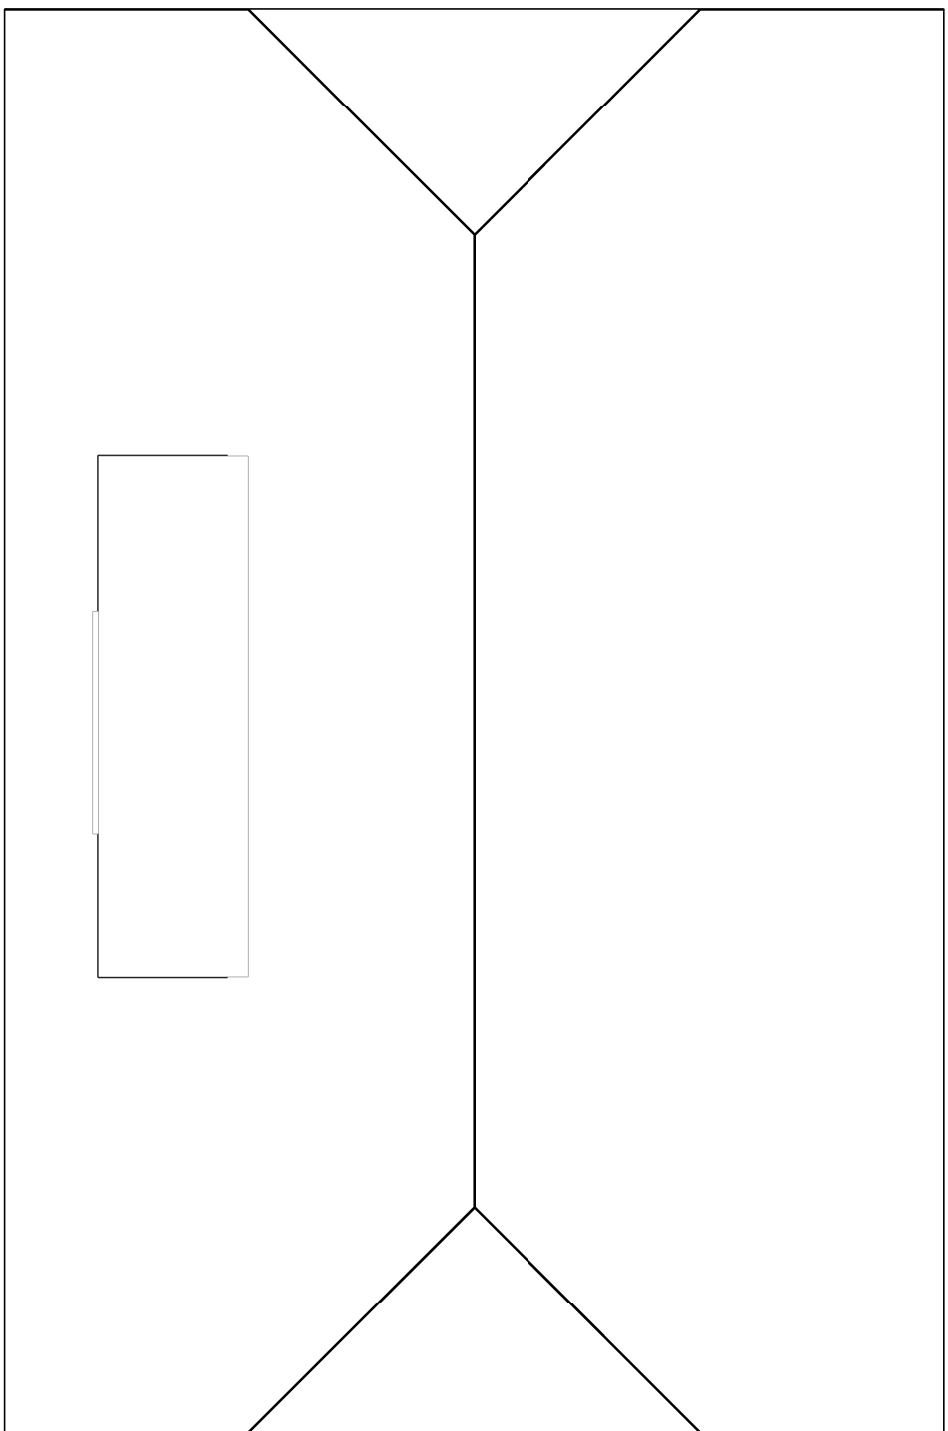

Existing Roof Plan  
1 : 50

- GENERAL NOTES :
1. This drawing is the copyright of Kenn Scaddan Associates Ltd and may not be copied, altered or reproduced in any form or passed on to a third party without written consent. If in doubt ASK.
  2. This drawing has been produced exclusively for this project, and cannot be used for any other purpose.
  3. The drawing reflects current standards and legislation agreed for this project at the time of original issue.
  4. This drawing is to be read in conjunction with all relevant architects, structural engineers, mechanical & electrical engineers and specialists drawings / specifications.
  5. Any discrepancies in dimensions or details between the various drawings should be reported immediately.
  6. All dimensions are in millimetres and all levels are in meters.
  7. Do not scale from this drawing, if in doubt ASK.

A3 C01 22/11/21 Planning Issue

| Status | Rev | Date | Description |
|--------|-----|------|-------------|
|        |     |      |             |

|            |            |
|------------|------------|
| Revised By | Checked By |
|            |            |

**KSA** The people orientated placemakers.

Client  
New Holme Dental

Project  
New Holme Dental practice  
61 Middleton Rd, Bognor Regis PO22 6BW

Drawing Title  
Exisitng Plans

|                                  |          |             |
|----------------------------------|----------|-------------|
| Suitability Status               |          | Scale       |
| A3 - DEVELOPED DESIGN            |          | 1 : 50 @ A1 |
| Document Ref.                    | Revision | Drawn By    |
| 21004- KSA- XX- XX- SH- A- EX200 | C01      | ML          |