




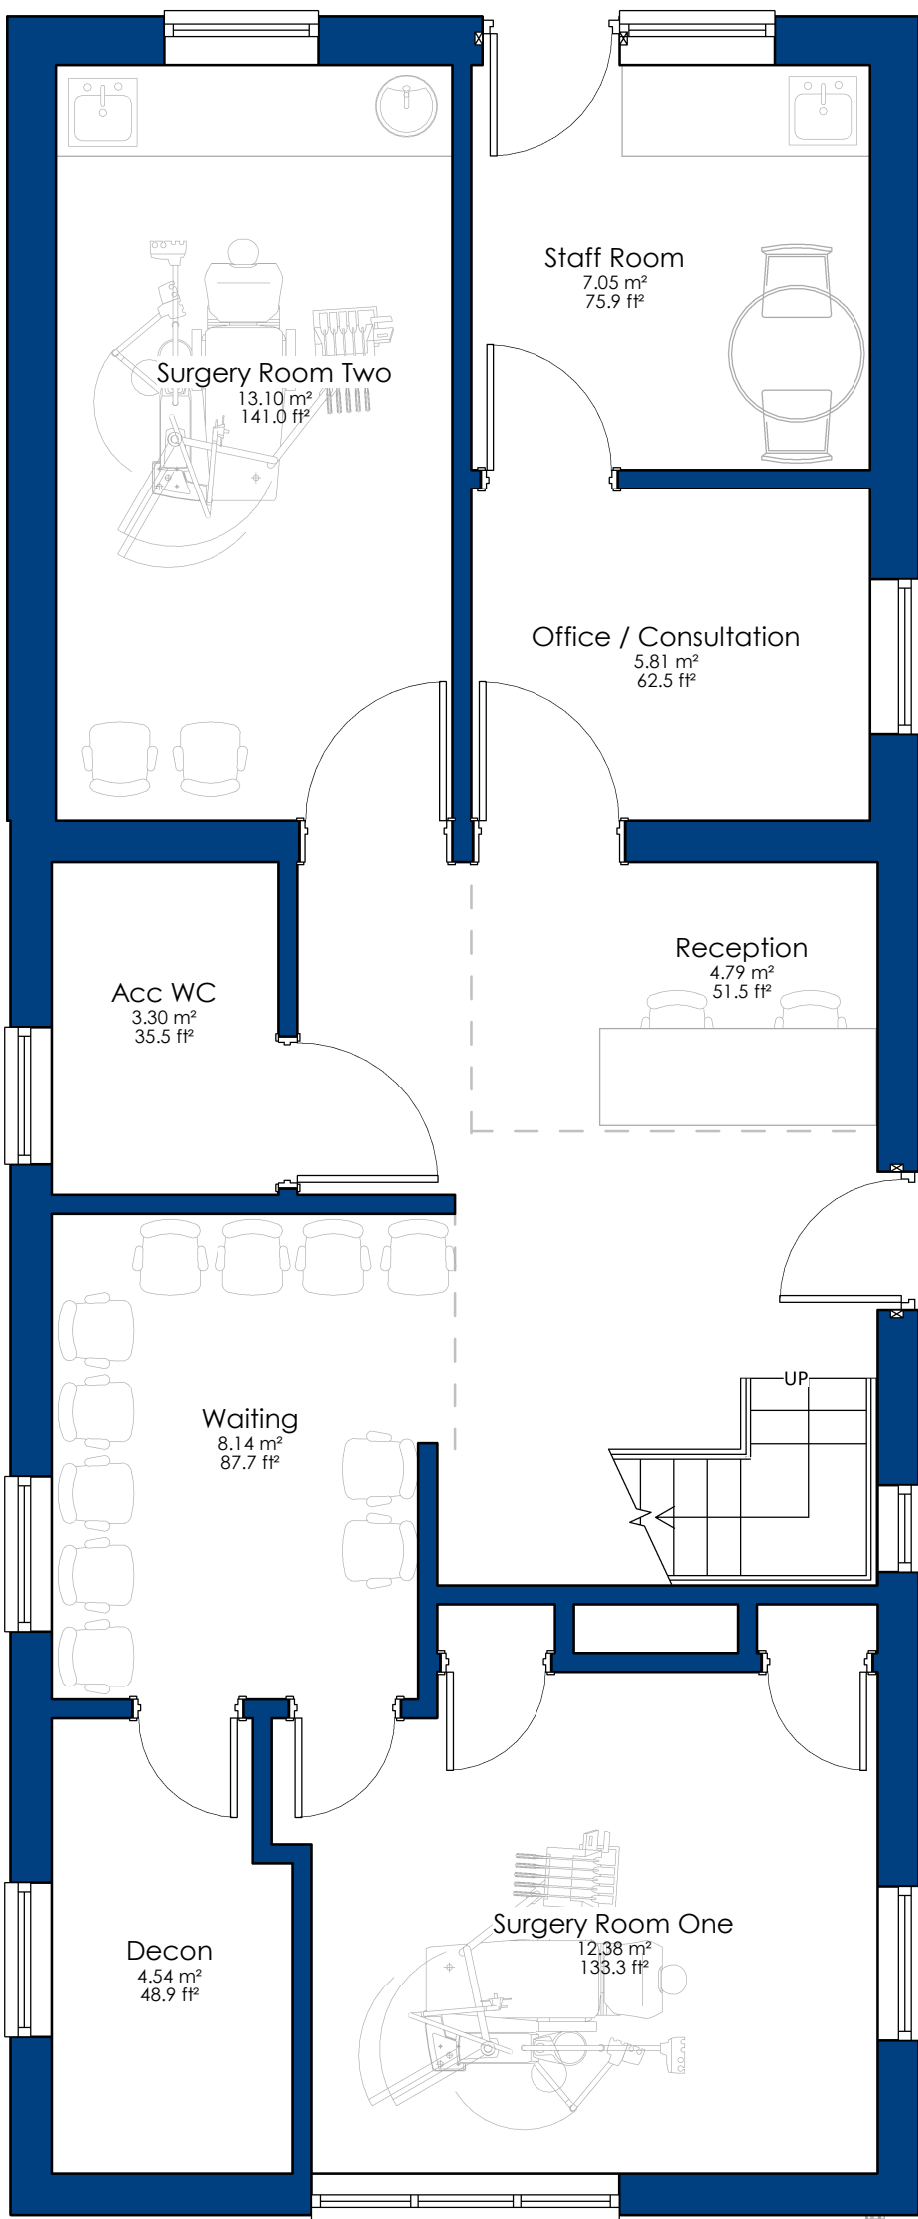

Proposed Ground Floor
1 : 50

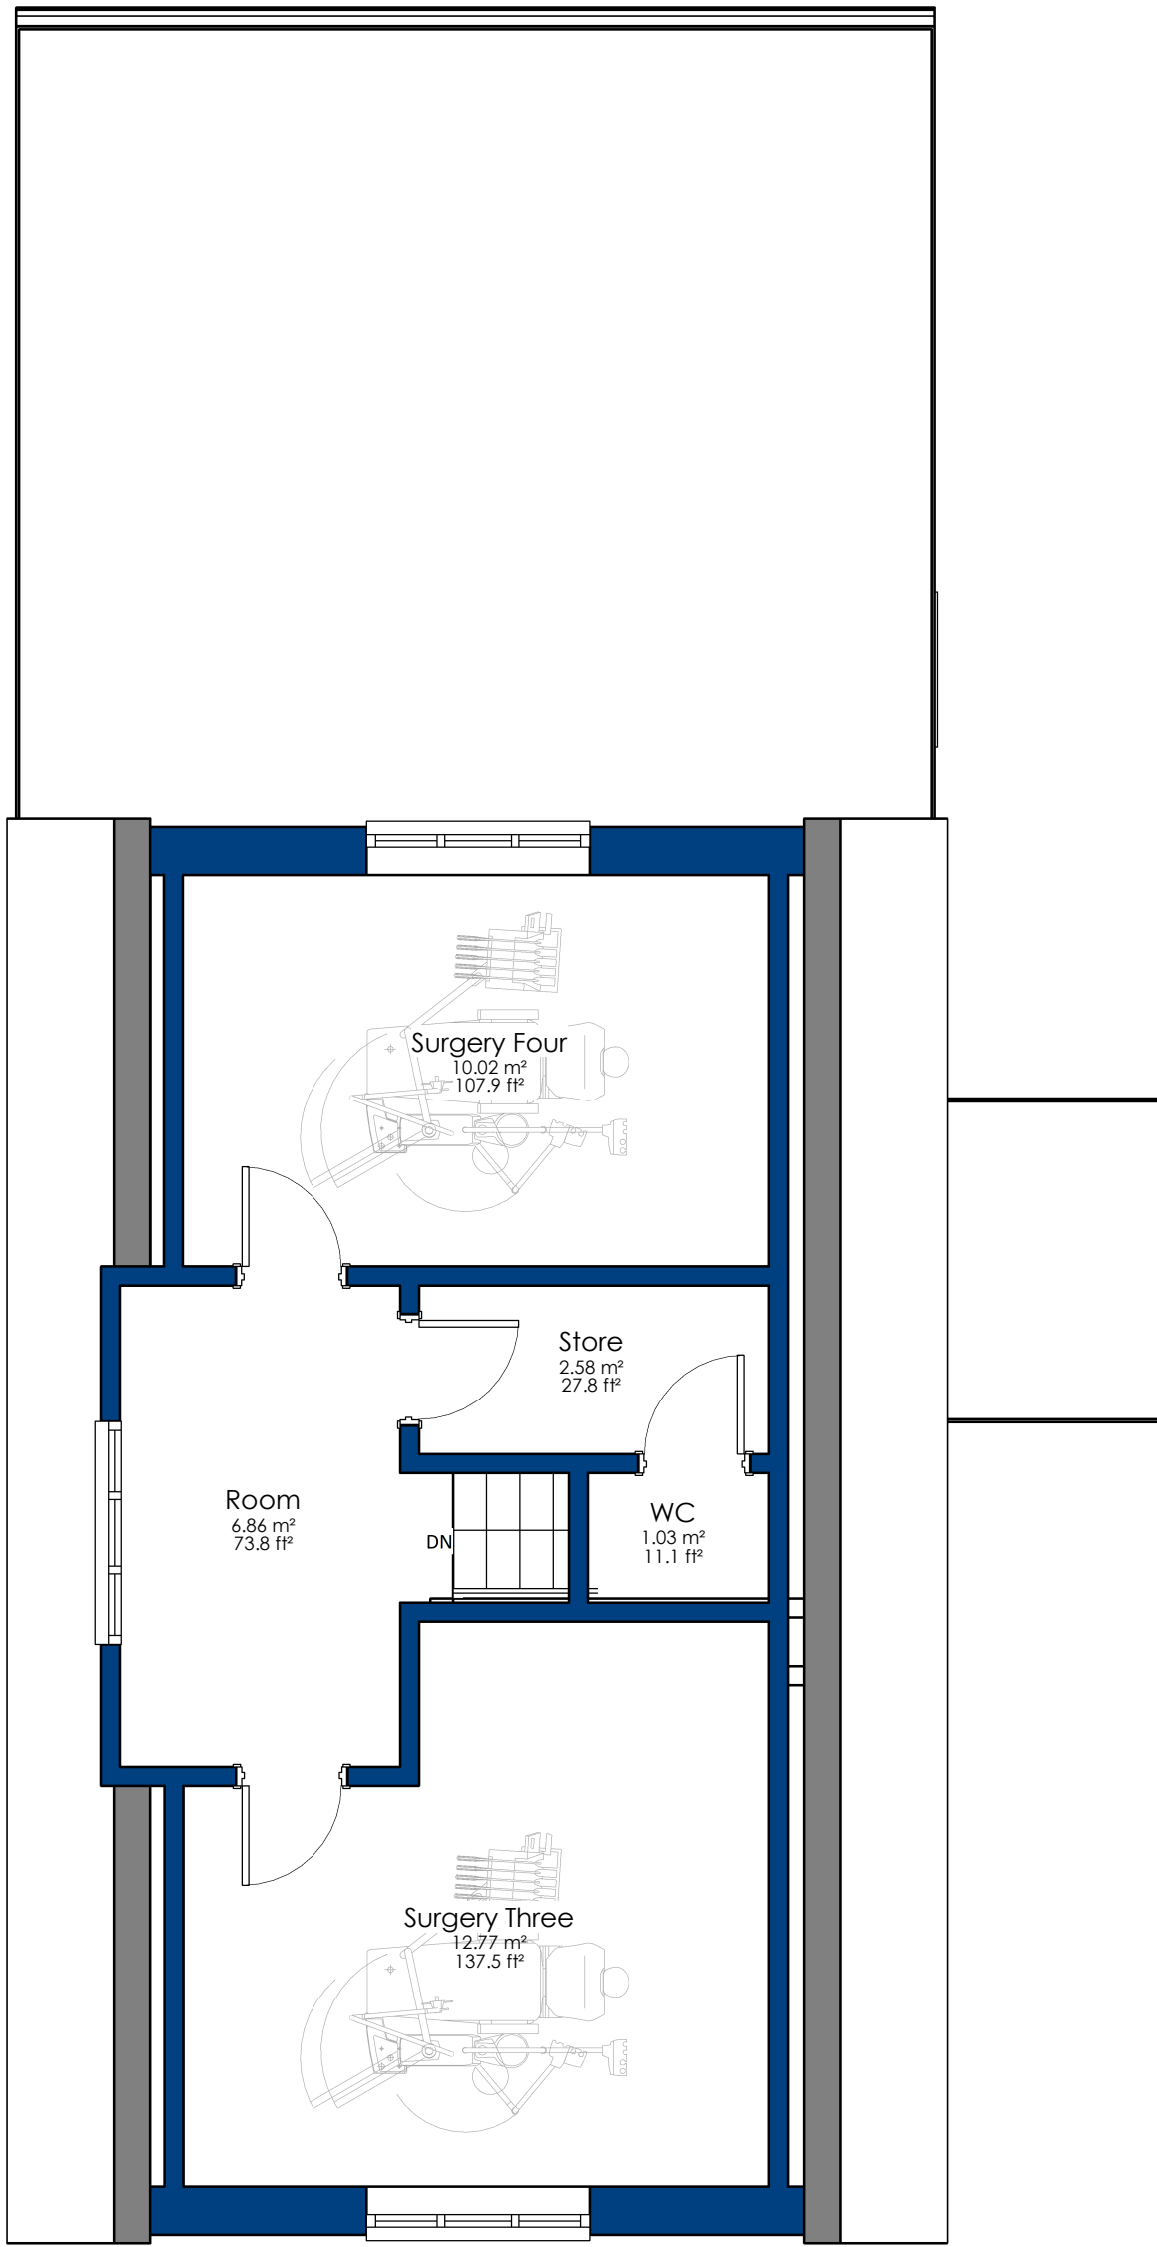

Proposed First Floor Plan
1 : 50

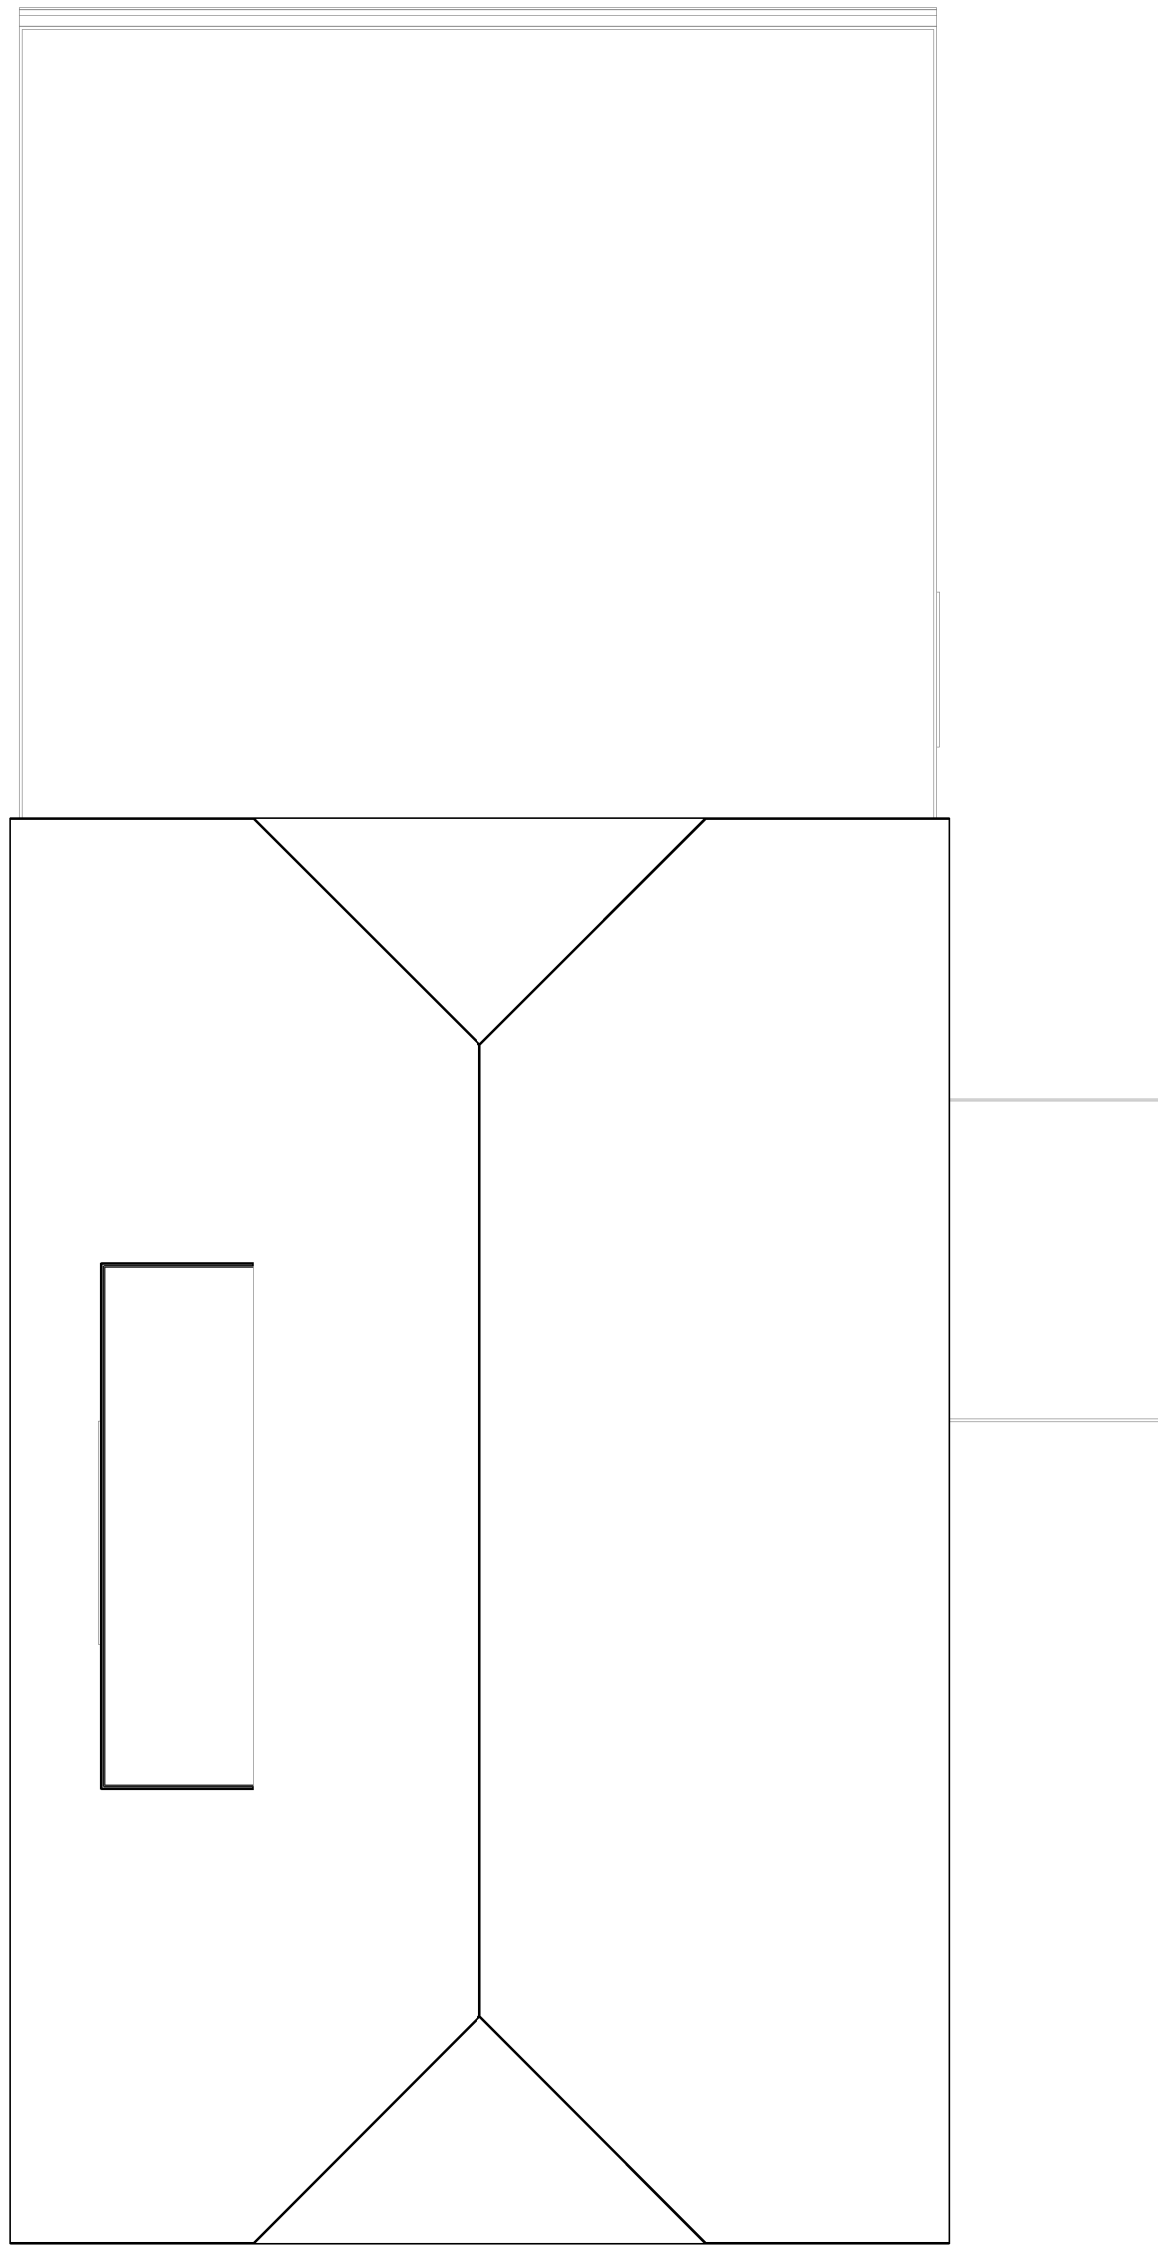

Proposed Roof Plan
1 : 50

- GENERAL NOTES :
- This drawing is the copyright of Kenn Scaddon Associates Ltd and may not be copied, altered or reproduced in any form or passed on to a third party without written consent. If in doubt ASK.
 - This drawing has been produced exclusively for this project, and cannot be used for any other purpose.
 - The drawing reflects current standards and legislation agreed for this project at the time of original issue.
 - This drawing is to be read in conjunction with all relevant architects, structural engineers, mechanical & electrical engineers and specialists drawings / specifications.
 - Any discrepancies in dimensions or details between the various drawings should be reported immediately.
 - All dimensions are in millimetres and all levels are in meters.
 - Do not scale from this drawing, if in doubt ASK.

A3	C01	22/11/21	Planning Issue
S2	P04	09/07/21	Revised Reception area
S2	P03	15/06/21	Side extension removed. Layouts revised
S2	P02	04/05/21	Existing side door removed, window added
S1	P01	17/03/21	First Issue

Status	Rev	Date	Description

Revised By	Checked By
ML	EG

KSA The people orientated placemakers.

Client

New Holme Dental

Project

New Holme Dental practice
61 Middleton Rd, Bognor Regis PO22 6BW

Drawing Title

Proposed Floor Plans

Suitability Status	Scale
A3 - DEVELOPED DESIGN	1 : 50 @ A1
Document Ref.	Revision
21004- ATG- XX- 00- DR- A- PL200	C01
Drawn By	ML

RIBA KSA Architects Ltd, Concept House Phone: 023 9267 3618
35 Kingston Crescent, North End Email: info@ksaltd.co.uk
Portsmouth, Hampshire, PO2 8AA Web: www.ksaltd.co.uk