




GENERAL NOTES:
Responsibility is not accepted for errors made by others in scaling from this drawing.
All construction information should be taken from figured dimensions only.

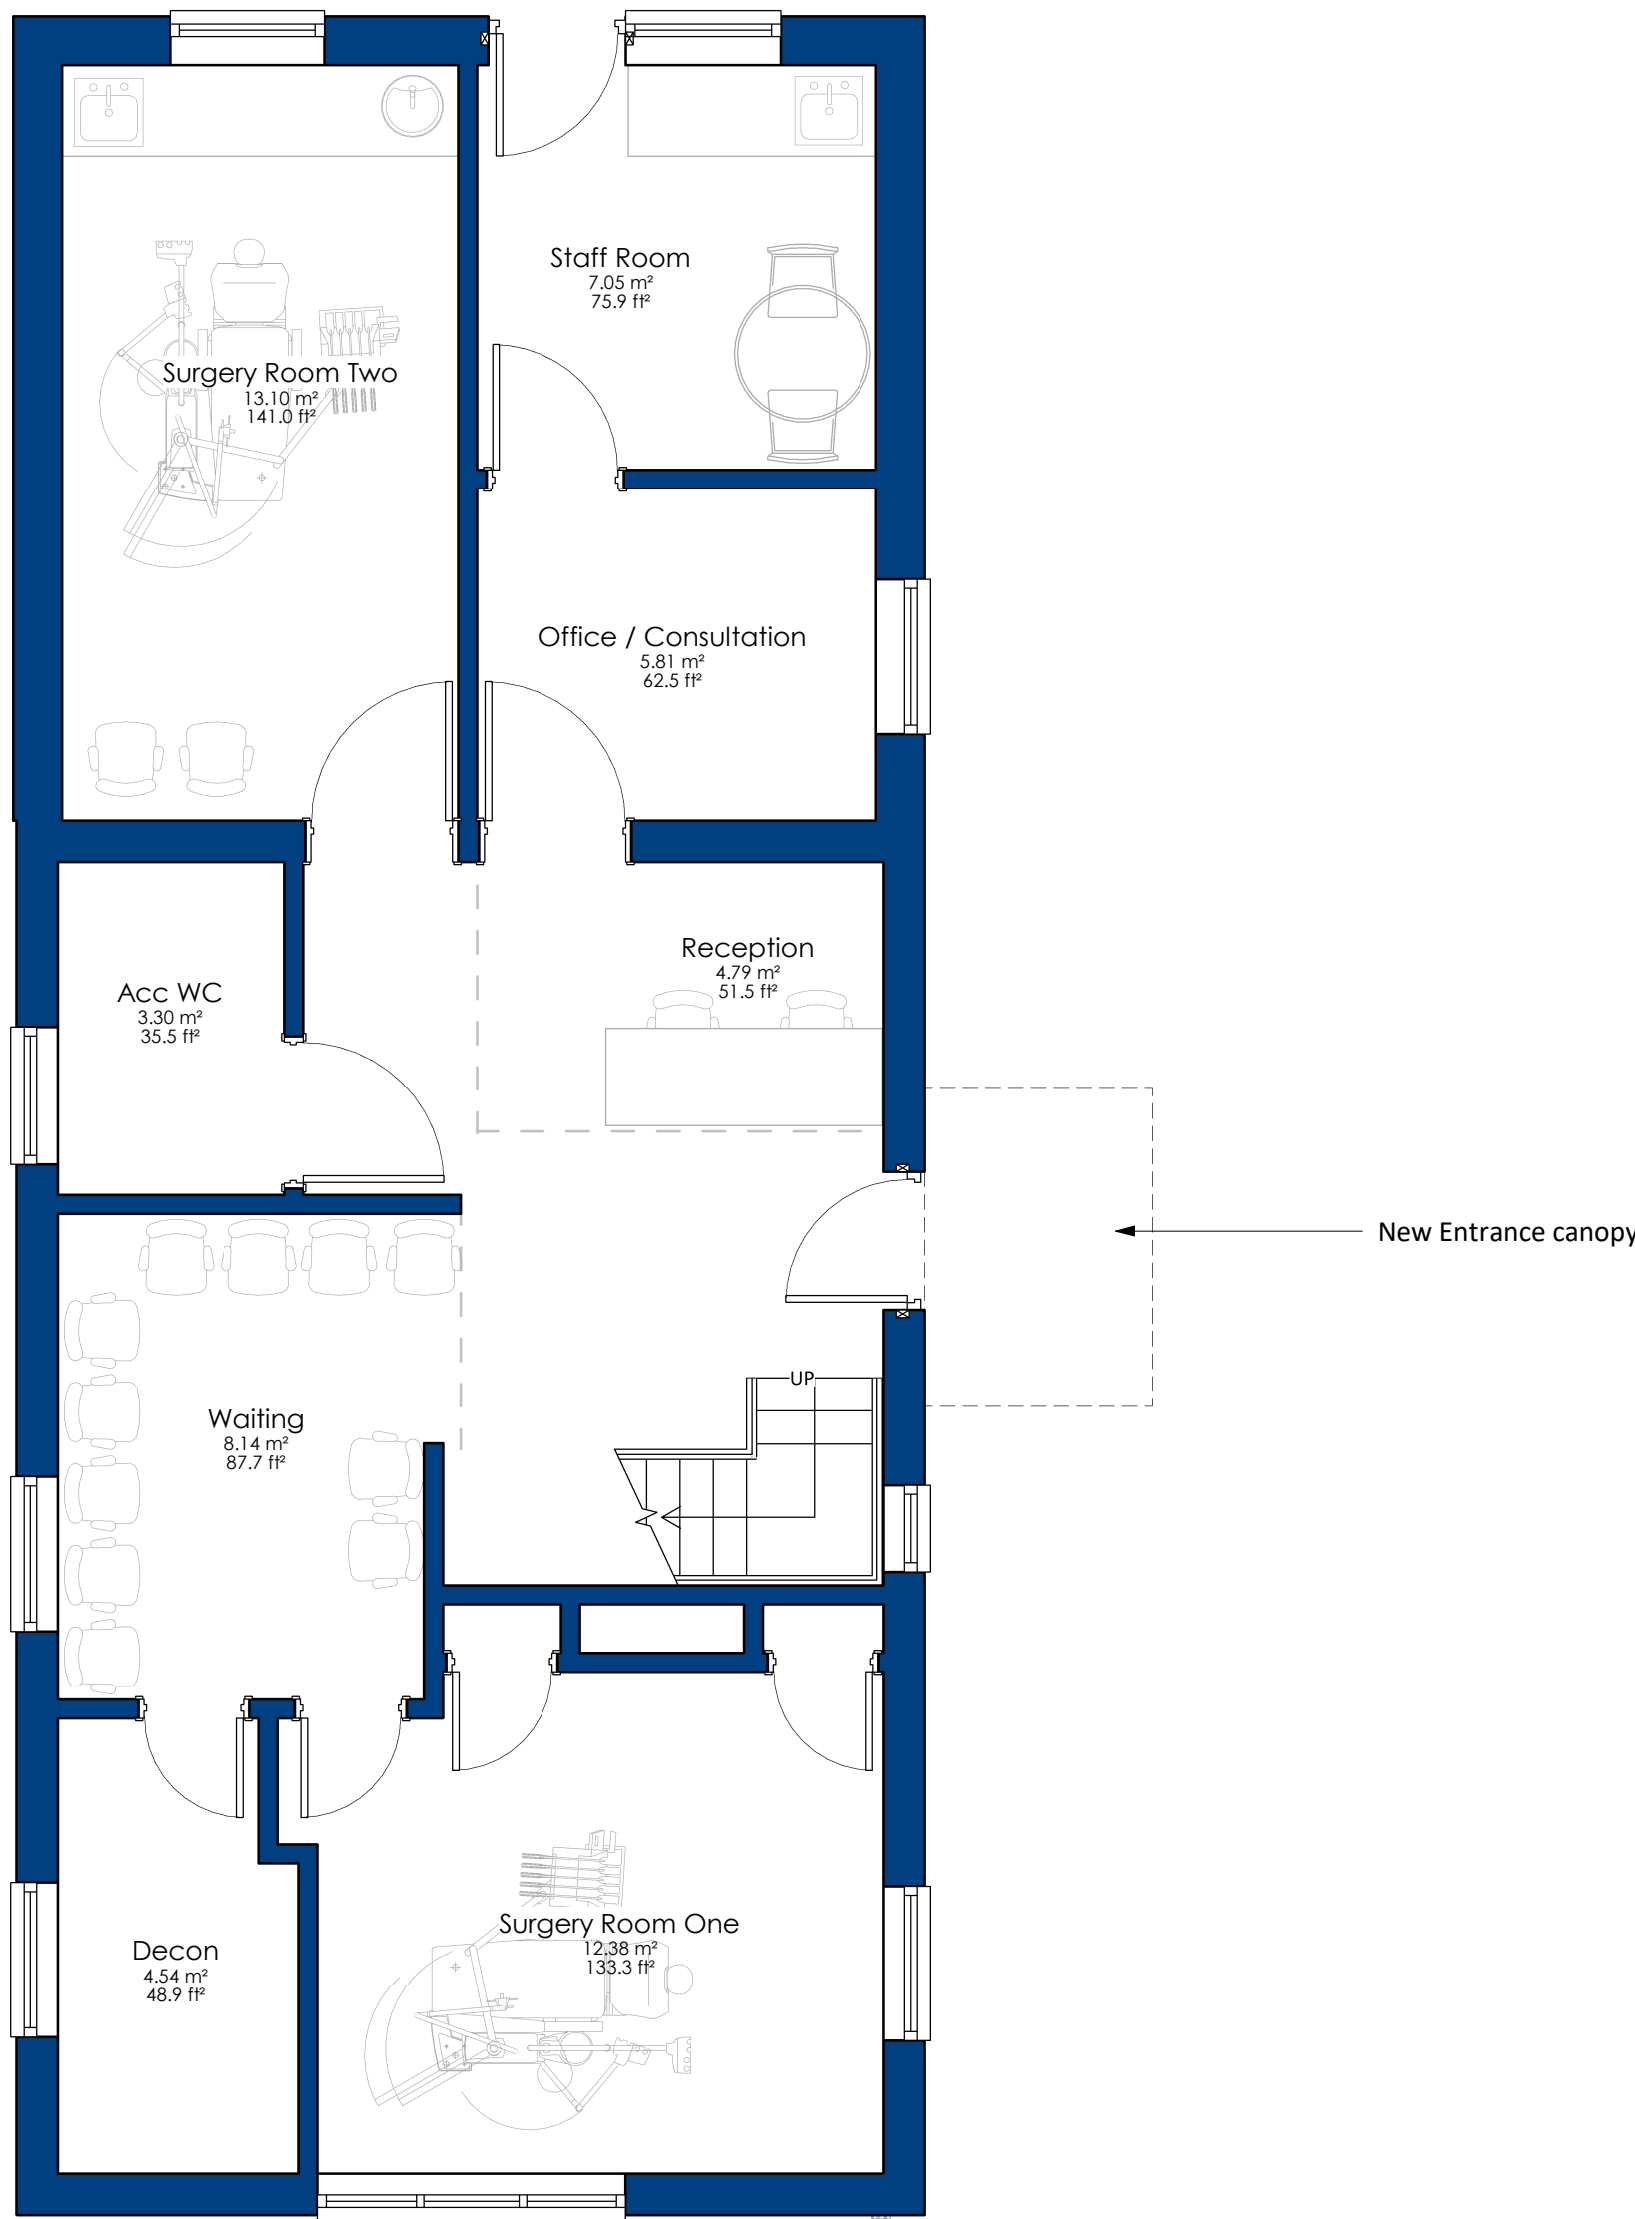

Proposed Ground Floor
1 : 50

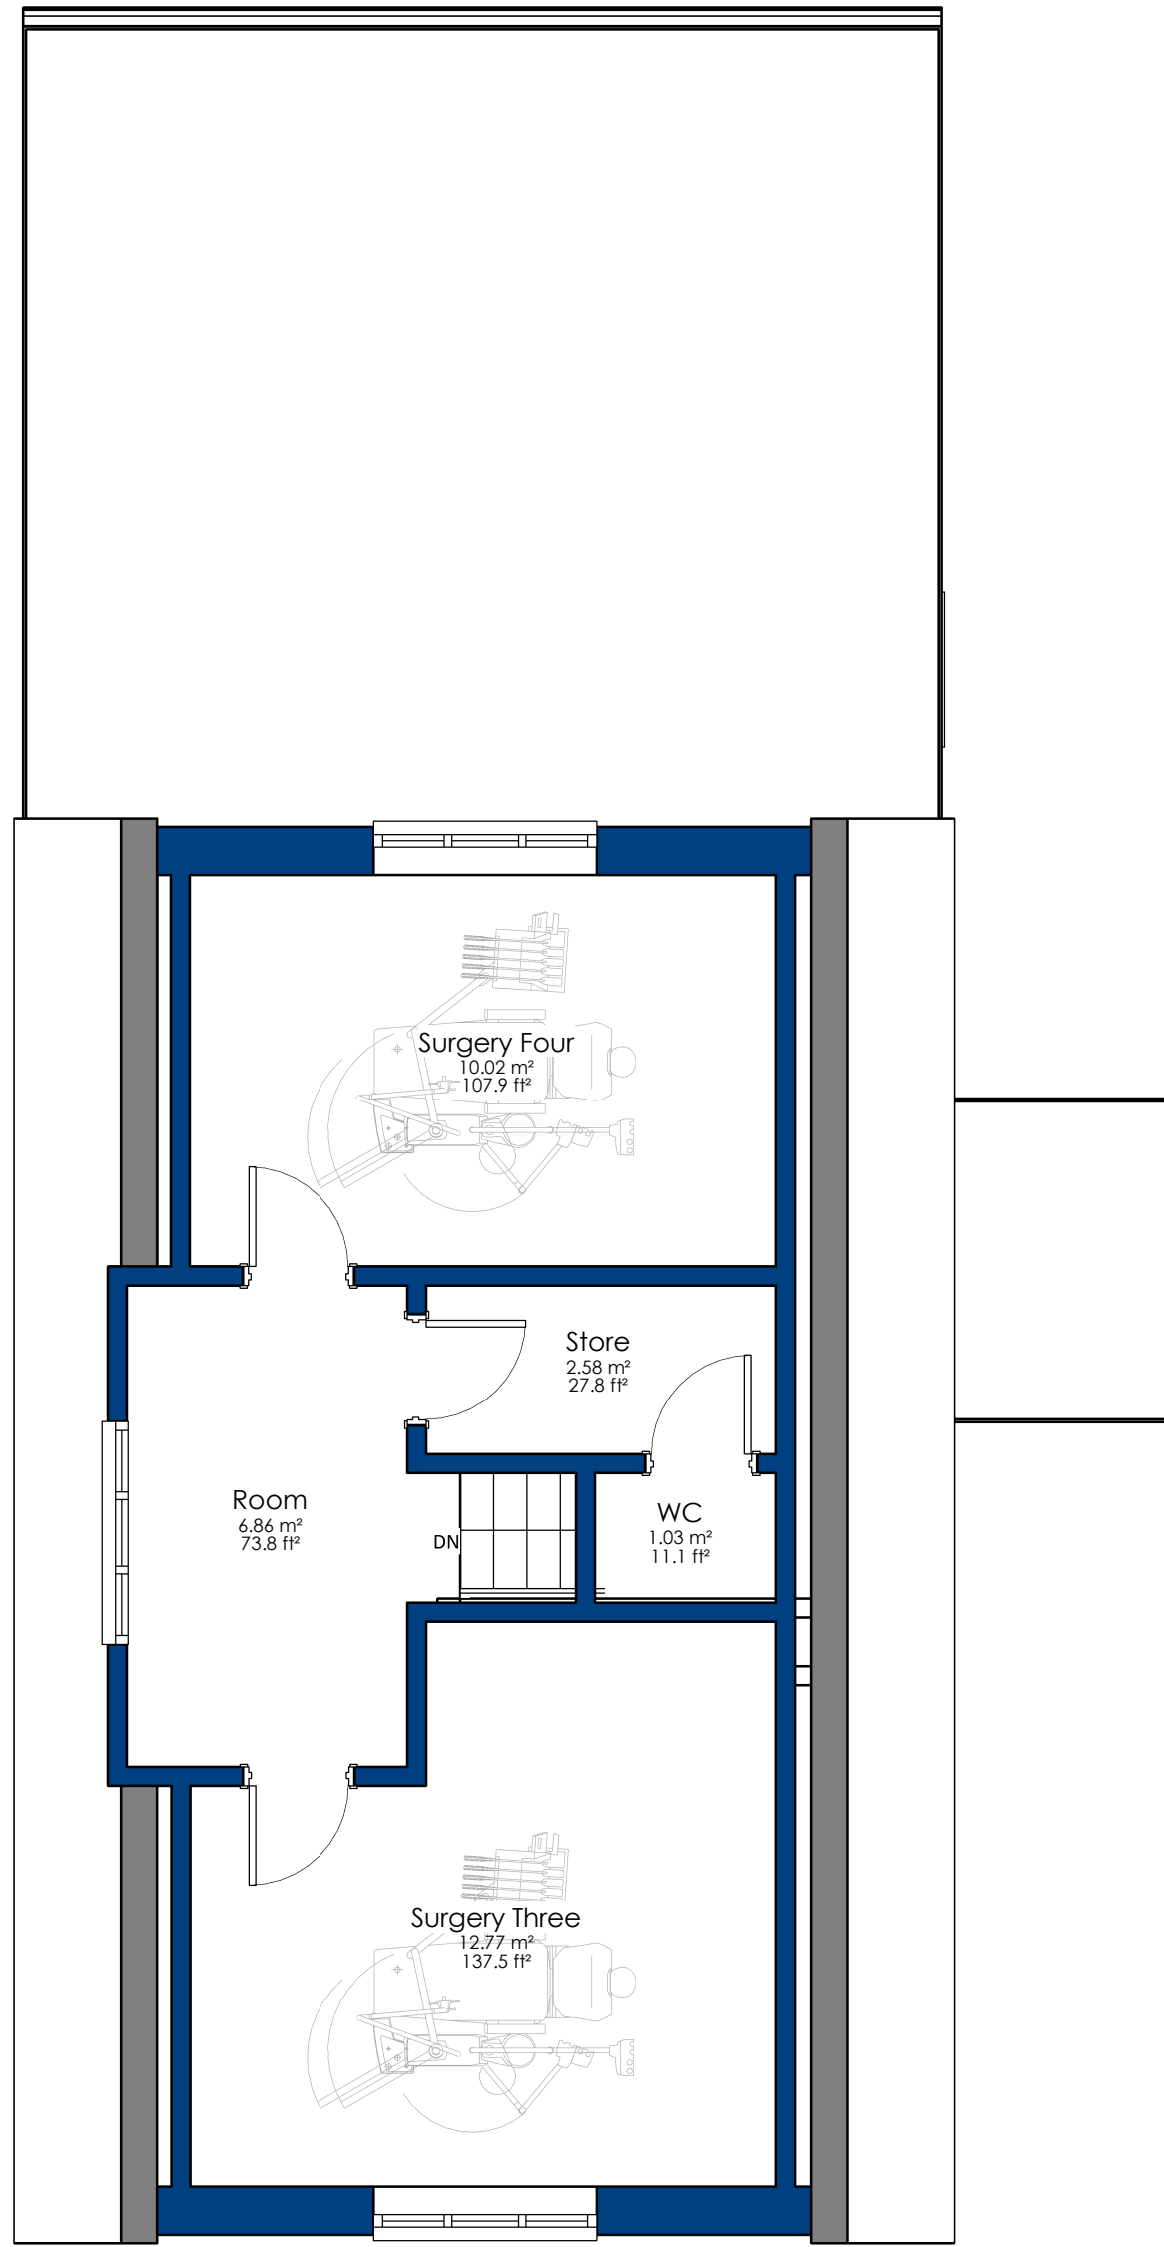

Proposed First Floor Plan
1 : 50

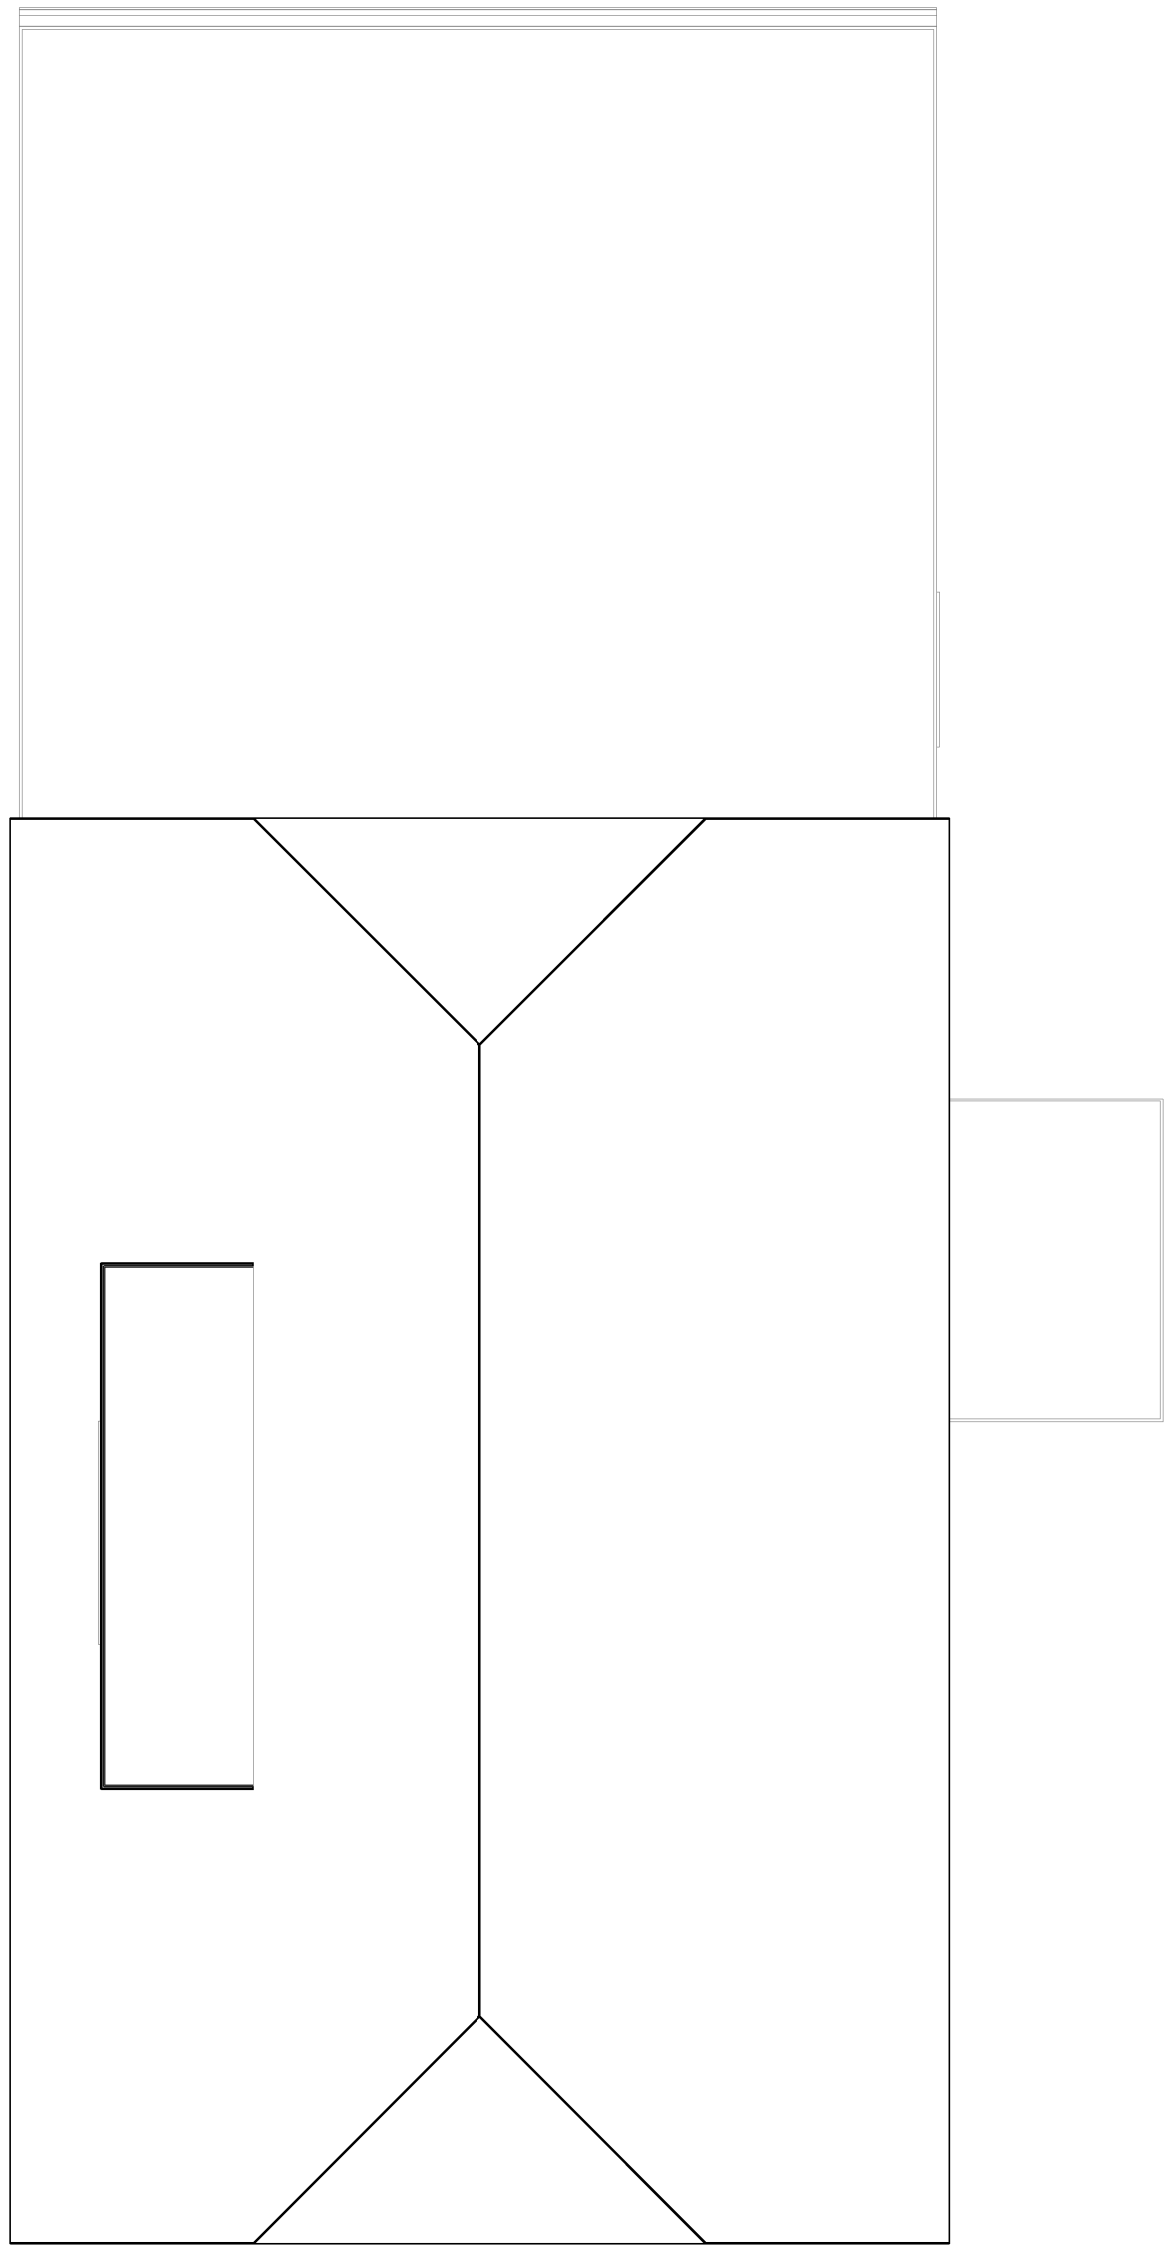

Proposed Roof Plan
1 : 50

A3	C03	18/01/22	Revised titles
A3	C01	22/11/21	Planning Issue
S2	P04	09/07/21	Revised Reception area
S2	P03	15/06/21	Side extension removed. Layouts revised
S2	P02	04/05/21	Existing side door removed, window added
S1	P01	17/03/21	First Issue

Status	Rev	Date	Description
Arch Tech Group.			
Architectural Design & Technology			
Revised By	ML	Checked By	ML

Client
New Holme Dental

Project
New Holme Dental practice
61 Middleton Rd, Bognor Regis PO22 6BW

Drawing Title
Proposed Floor Plans

Suitability Status	Scale
A3 - DEVELOPED DESIGN	1 : 50 @ A1
Document Ref.	Revision
21004- ATG- XX- 00- DR- A- PL200	C03
Drawn By	ML

Office@archtechgroup.co.uk
Arch Tech Group are a CIAT Registered Practice.