




GENERAL NOTES:
Responsibility is not accepted for errors made by others in scaling from this drawing.
All construction information should be taken from figured dimensions only.

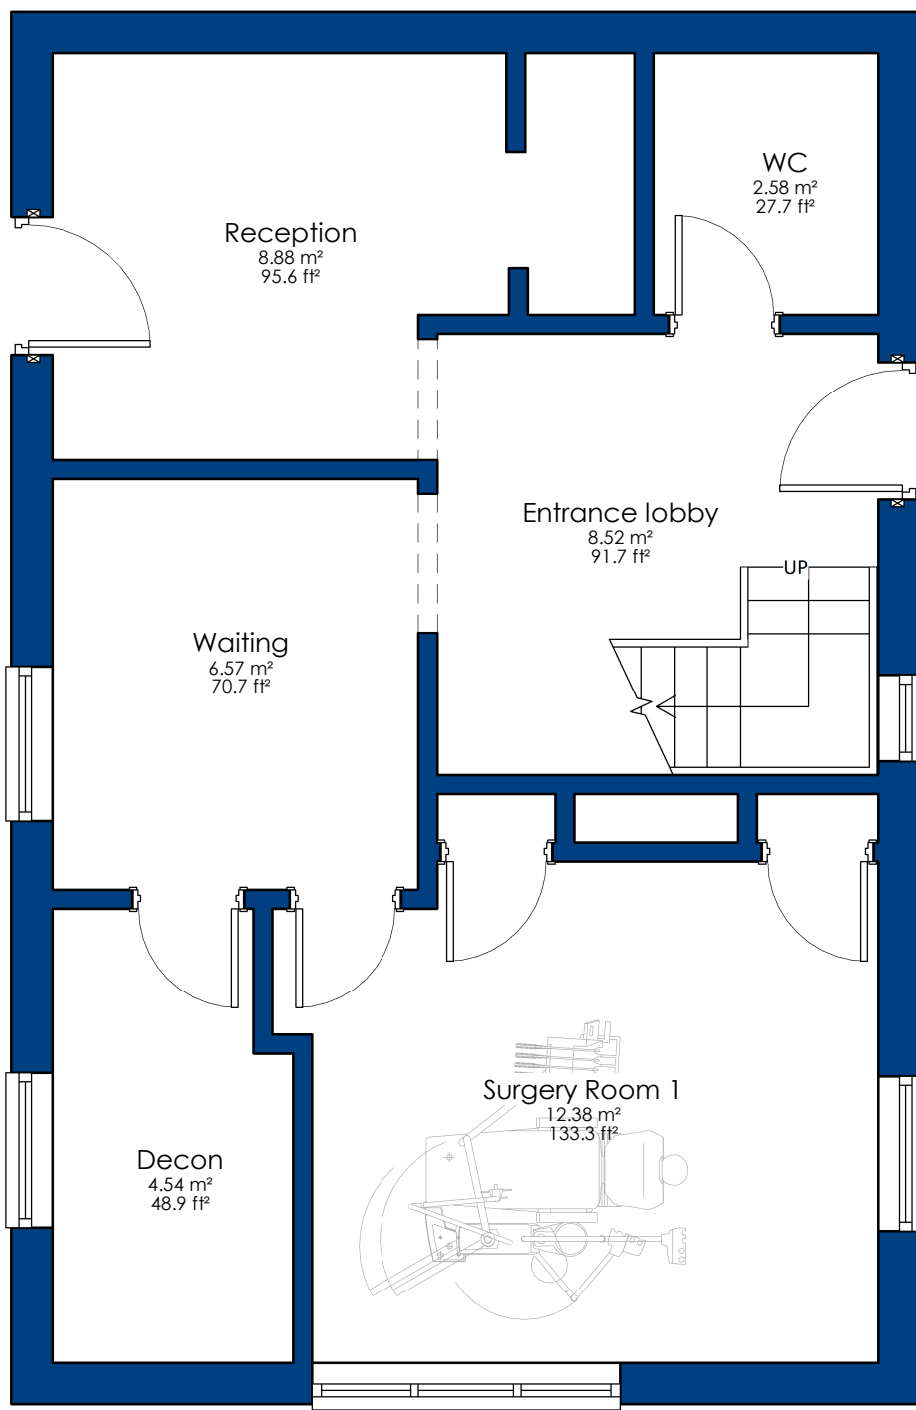

Existing Ground Floor
1 : 50

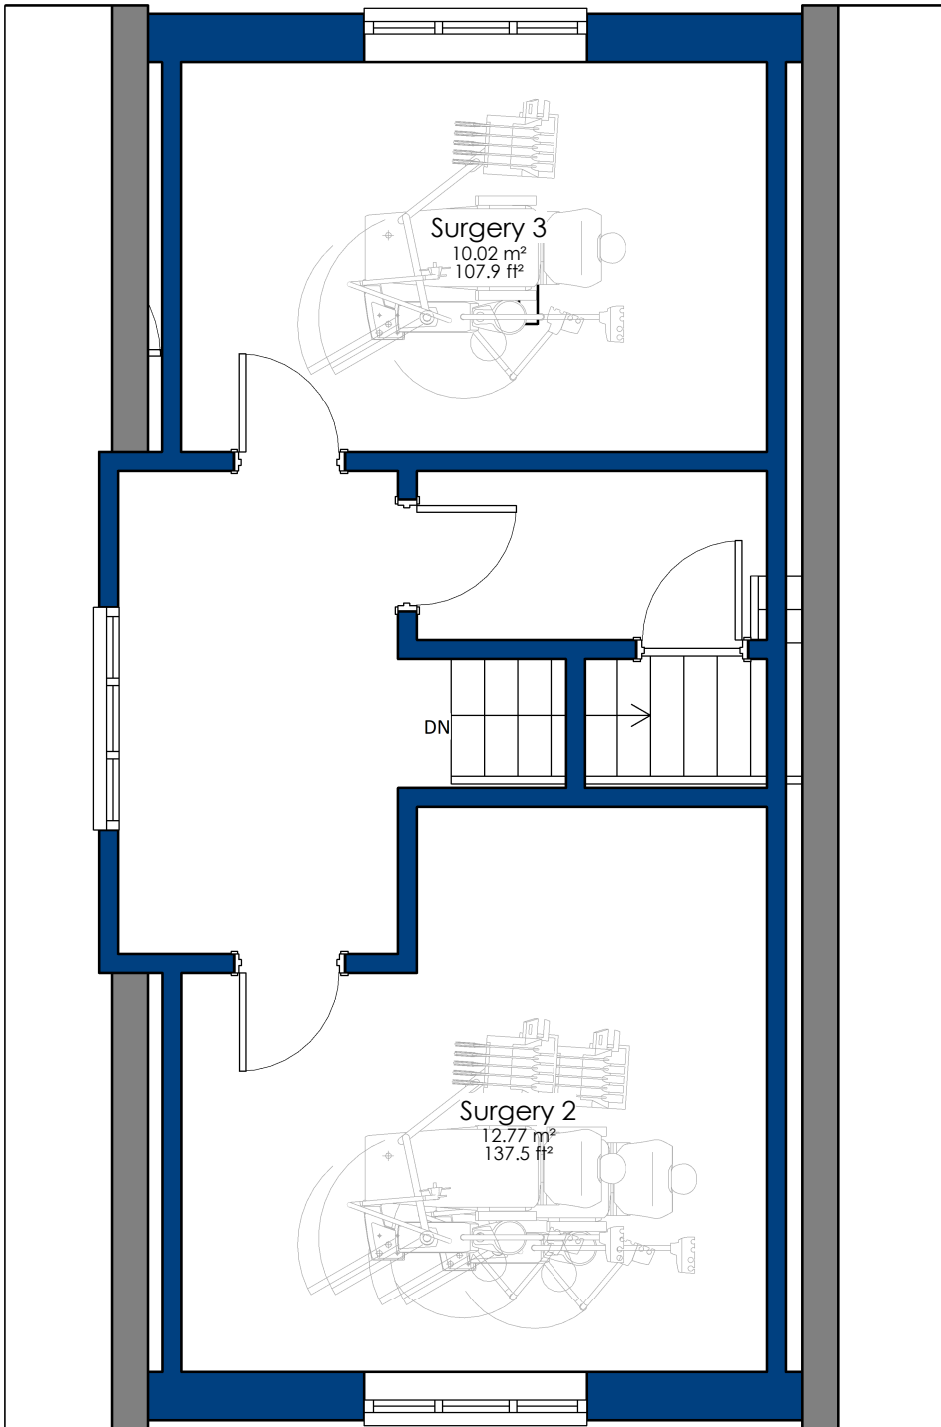

Existing First Floor Plan
1 : 50

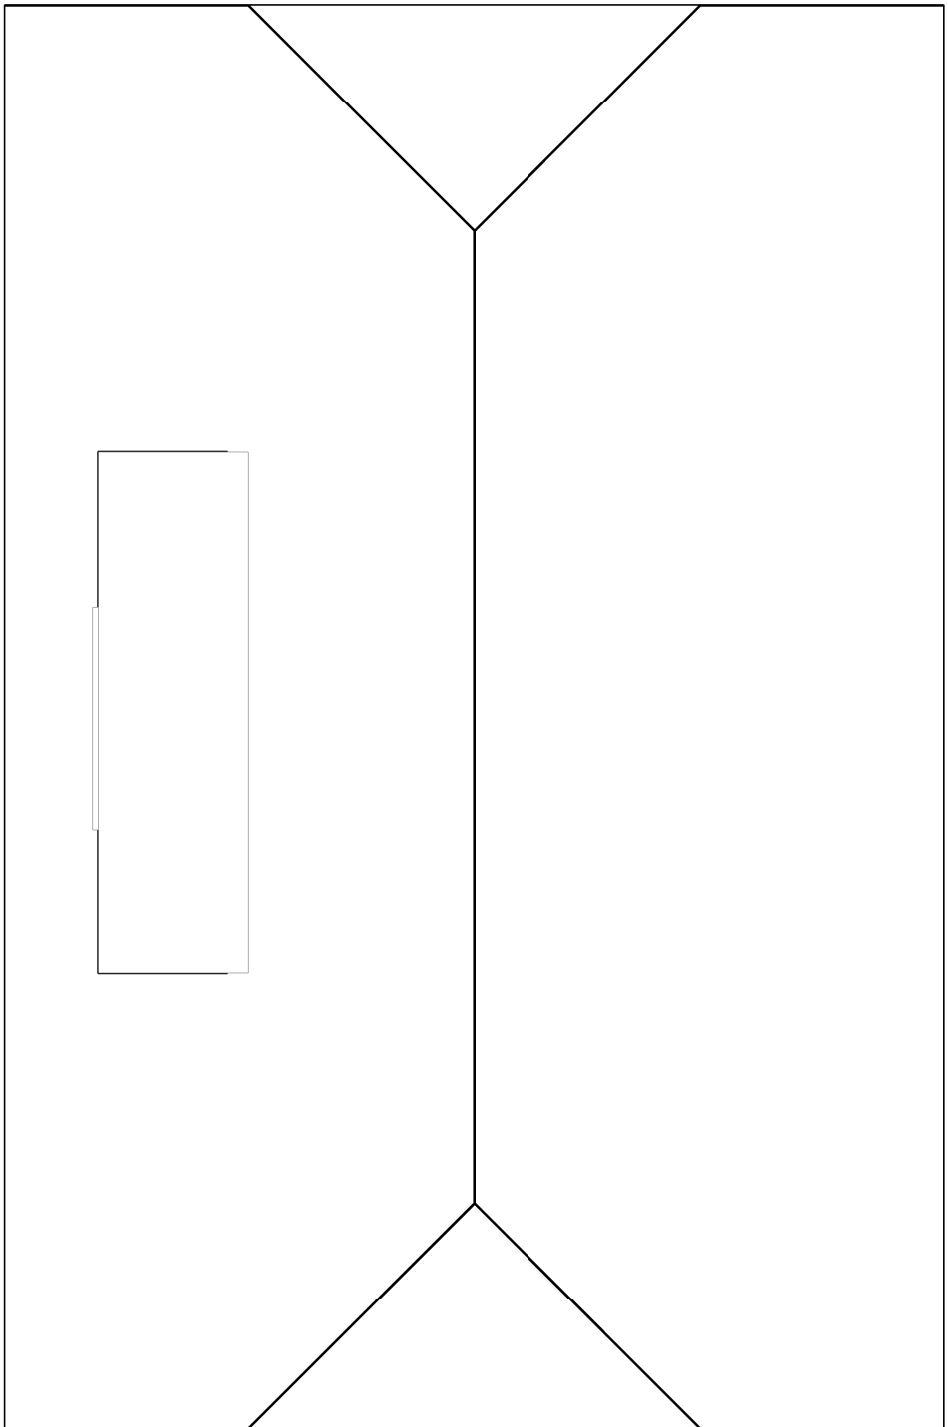

Existing Roof Plan
1 : 50

A3	C03	18/01/22	Revised titles
A3	C01	22/11/21	Planning Issue

Status	Rev	Date	Description
--------	-----	------	-------------

Arch Tech Group.

Architectural Design & Technology

Revised By	Checked By
------------	------------

Client

New Holme Dental

Project
New Holme Dental practice
61 Middleton Rd, Bognor Regis PO22 6BW

Drawing Title
Exisitng Plans

Suitability Status		Scale
A3 - DEVELOPED DESIGN		1 : 50 @ A1
Document Ref.	Revision	Drawn By
21004- KSA- XX- XX- SH- A- EX200	C03	ML

Office@archtechgroup.co.uk
Arch Tech Group are a CIAT Registered Practice.