




Existing South Elevation
1 : 50



Existing West Elevation
1 : 50



Existing North Elevation
1 : 50

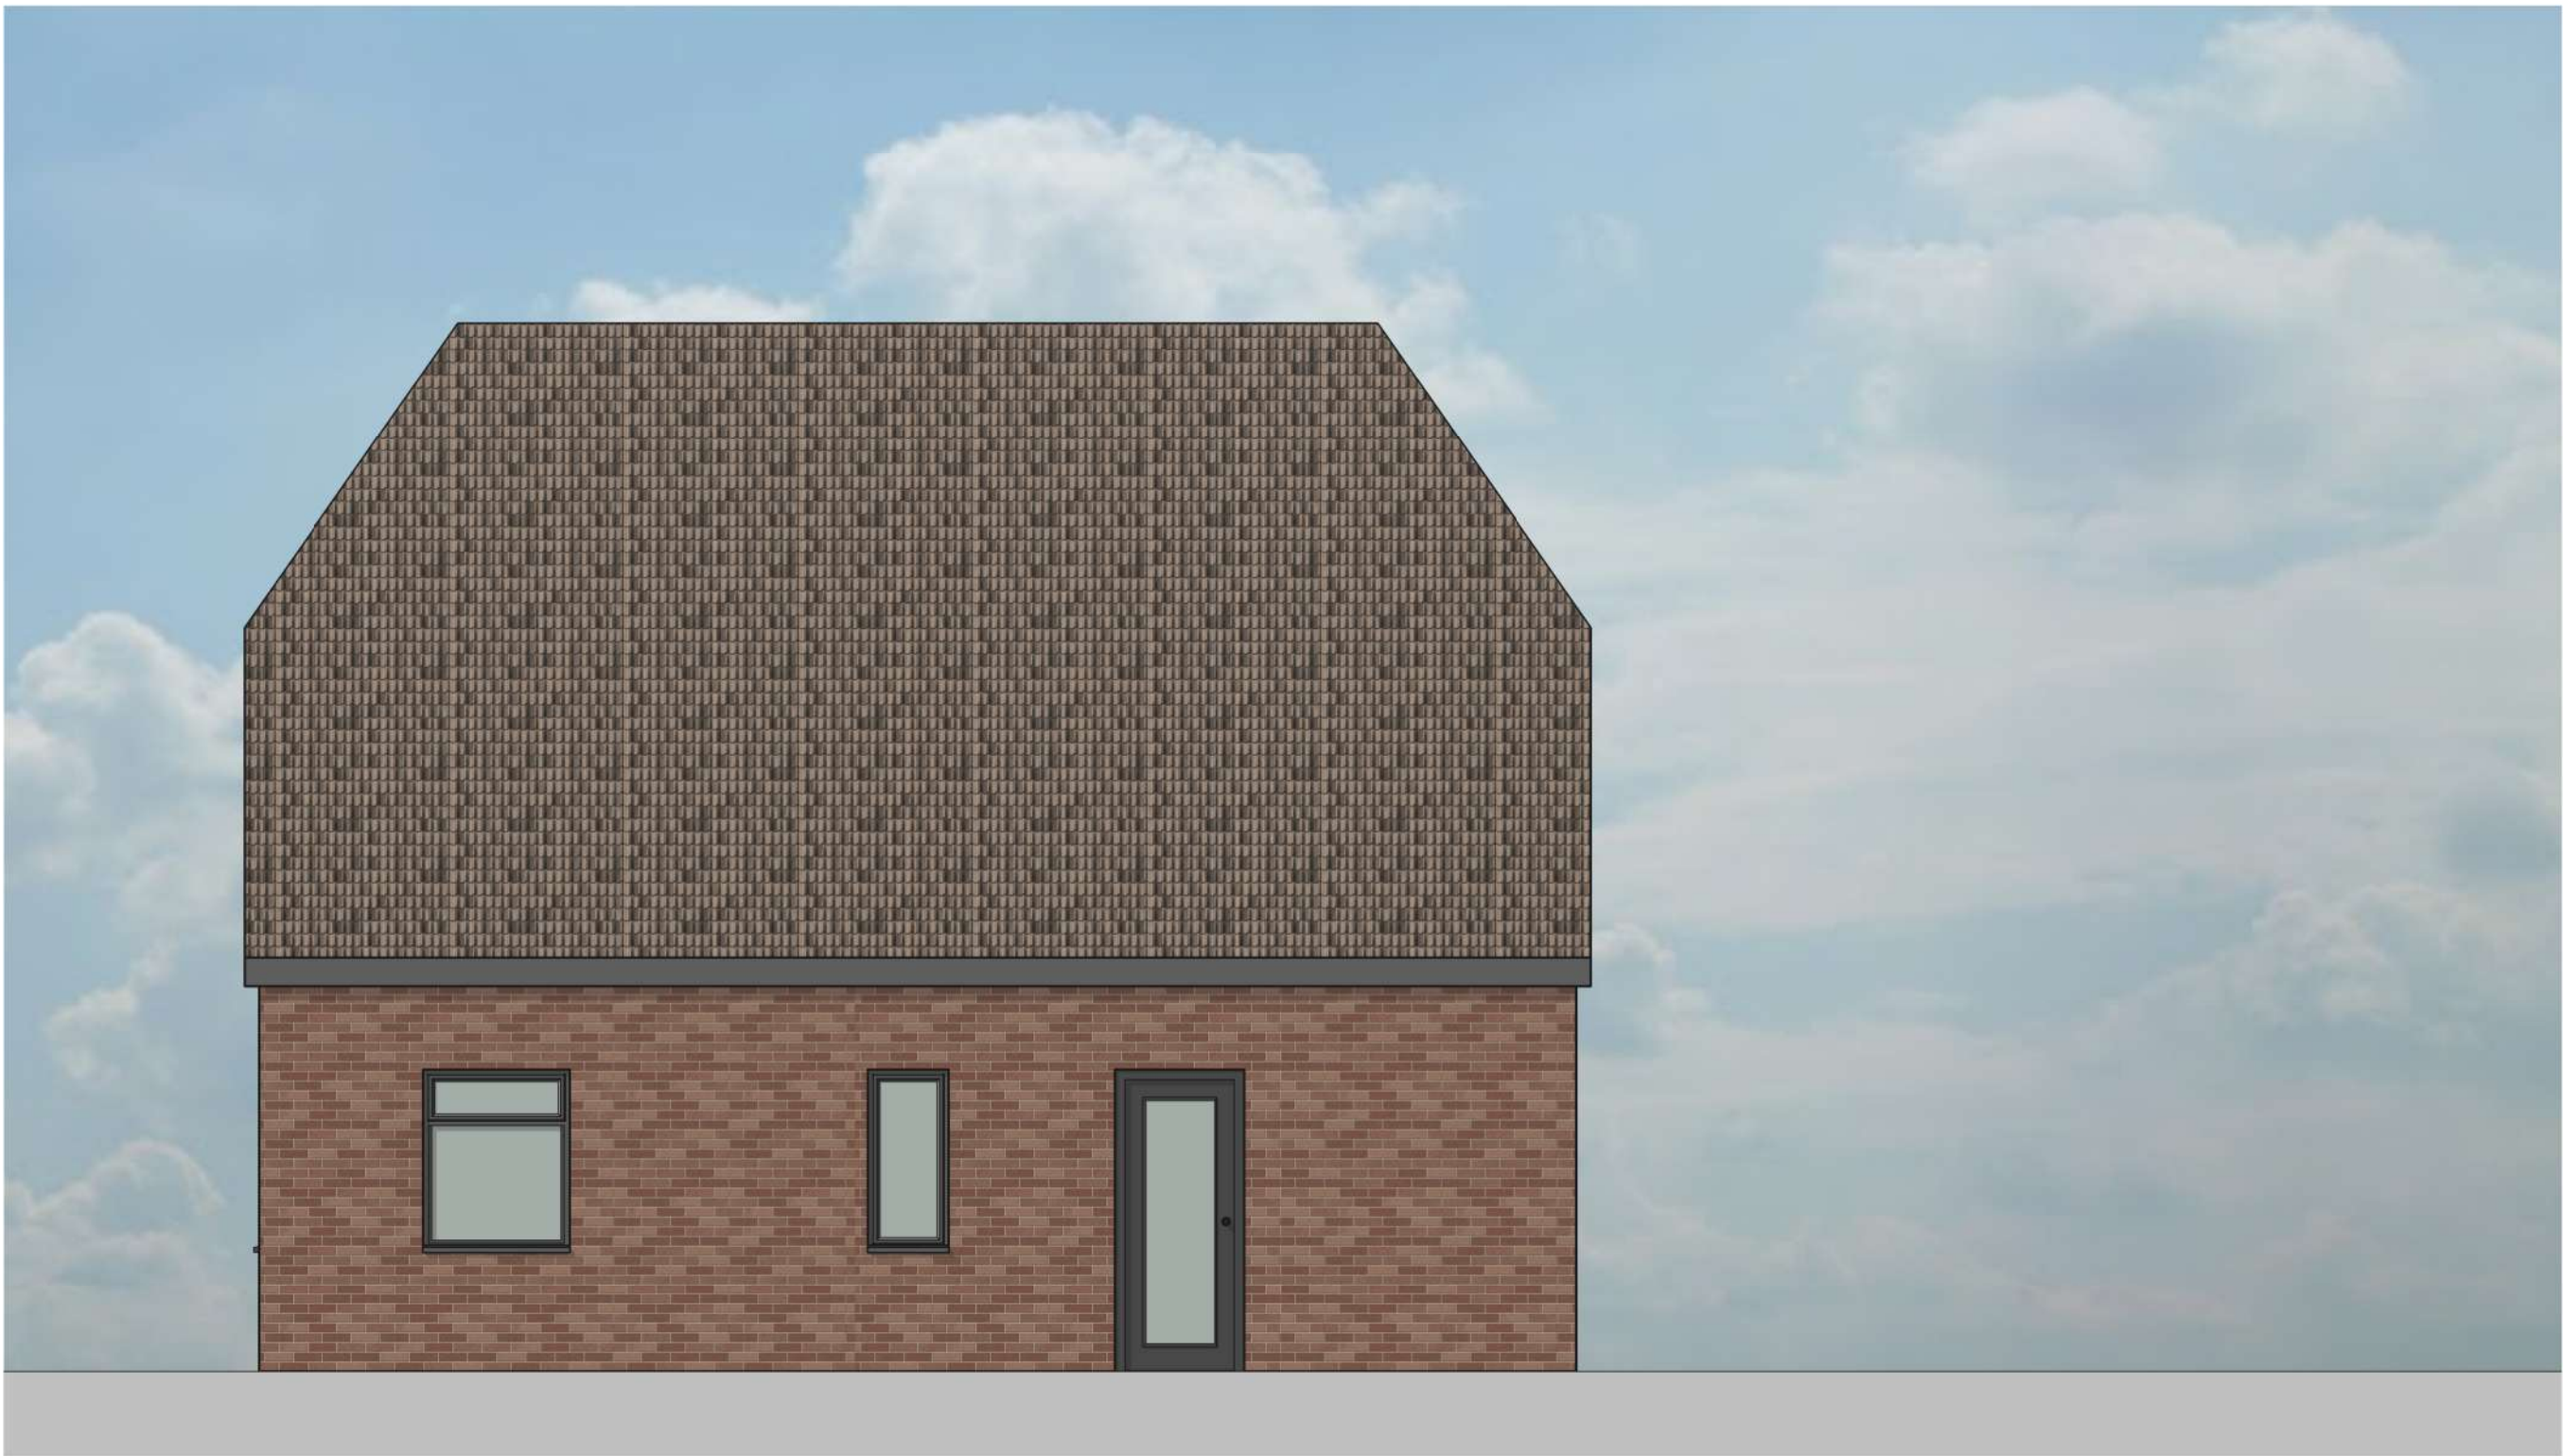

Existing East Elevation
1 : 50

GENERAL NOTES :
Responsibility is not accepted for errors made by others in scaling from this drawing.
All construction information should be taken from figured dimensions only.



A3	C03	18/01/22	Revised titles
A3	C01	22/11/21	Planning Issue
S1	P01	17/03/21	First Issue

Status	Rev	Date	Description
--------	-----	------	-------------

Arch Tech Group.

Architectural Design & Technology

Revised By	Checked By
ML	ML

Client

New Holme Dental

Project

New Holme Dental practice
61 Middleton Rd, Bognor Regis PO22 6BW

Drawing Title

Existing Elevations

Suitability Status	Scale	
A3 - DEVELOPED DESIGN	1 : 50 @ A1	
Document Ref.	Revision	Drawn By
21004- KSA- XX- 00- DR- A- EX400	C03	ML

Office@archtechgroup.co.uk
Arch Tech Group are a CIAT Registered Practice.