
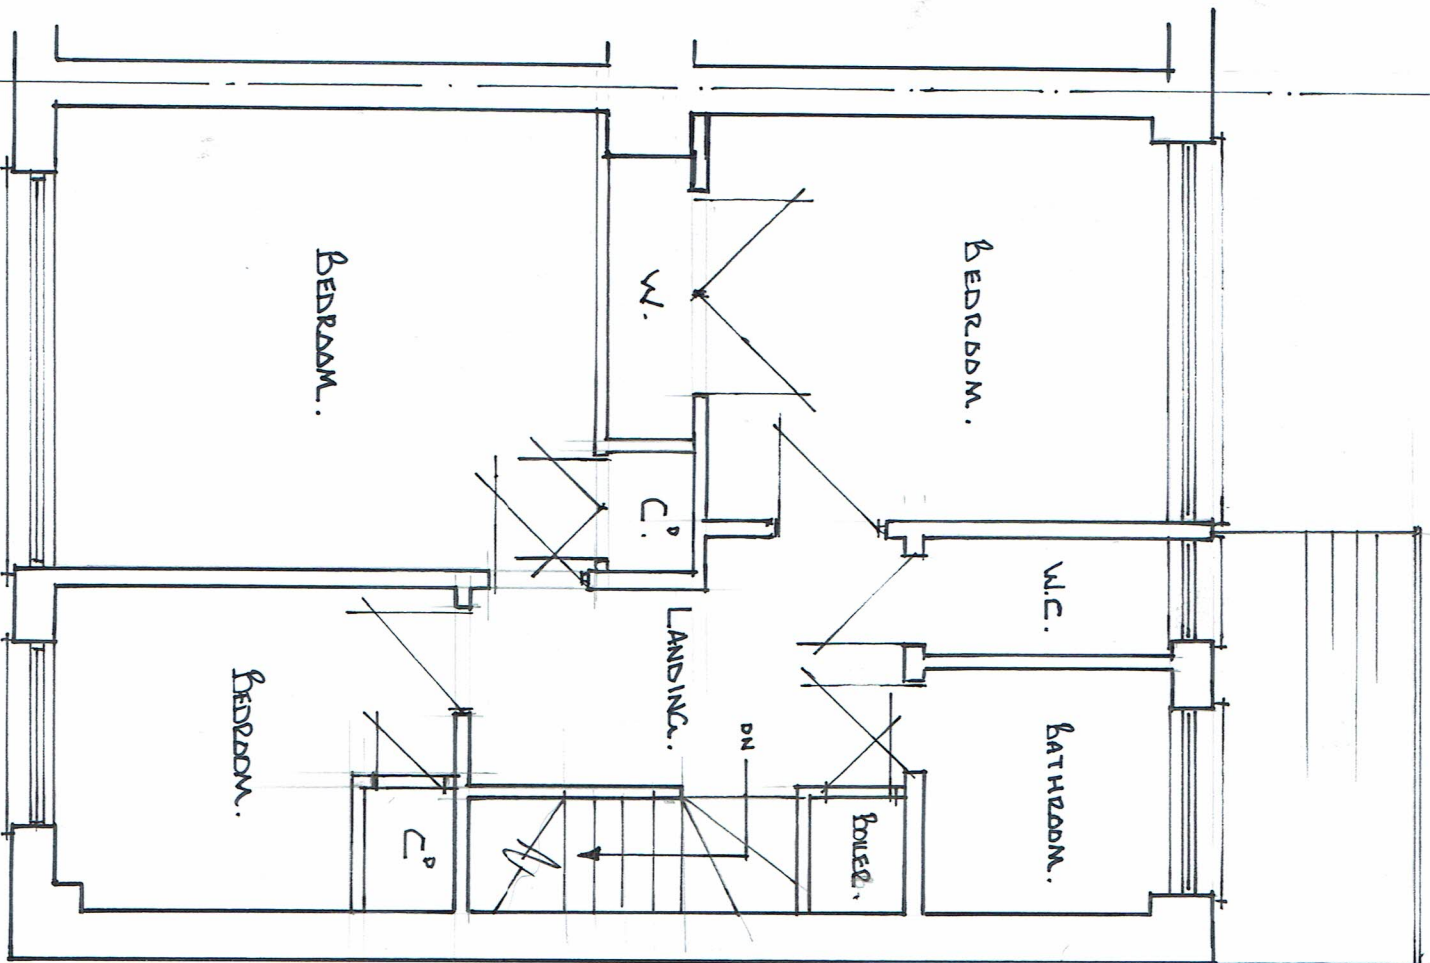


- NOTES:
1. Do not scale this drawing. Use figured dimensions only, except for Planning purposes.
  2. All dimensions must be checked on site by the contractor prior to commencement of work.
  3. All construction details are indicative and are to be checked and confirmed on site and any divergences are to be agreed with the Contract Administrator.

THIS DRAWING TO BE READ IN CONJUNCTION WITH THE BUILDING CONTROL AND CONSTRUCTION NOTES

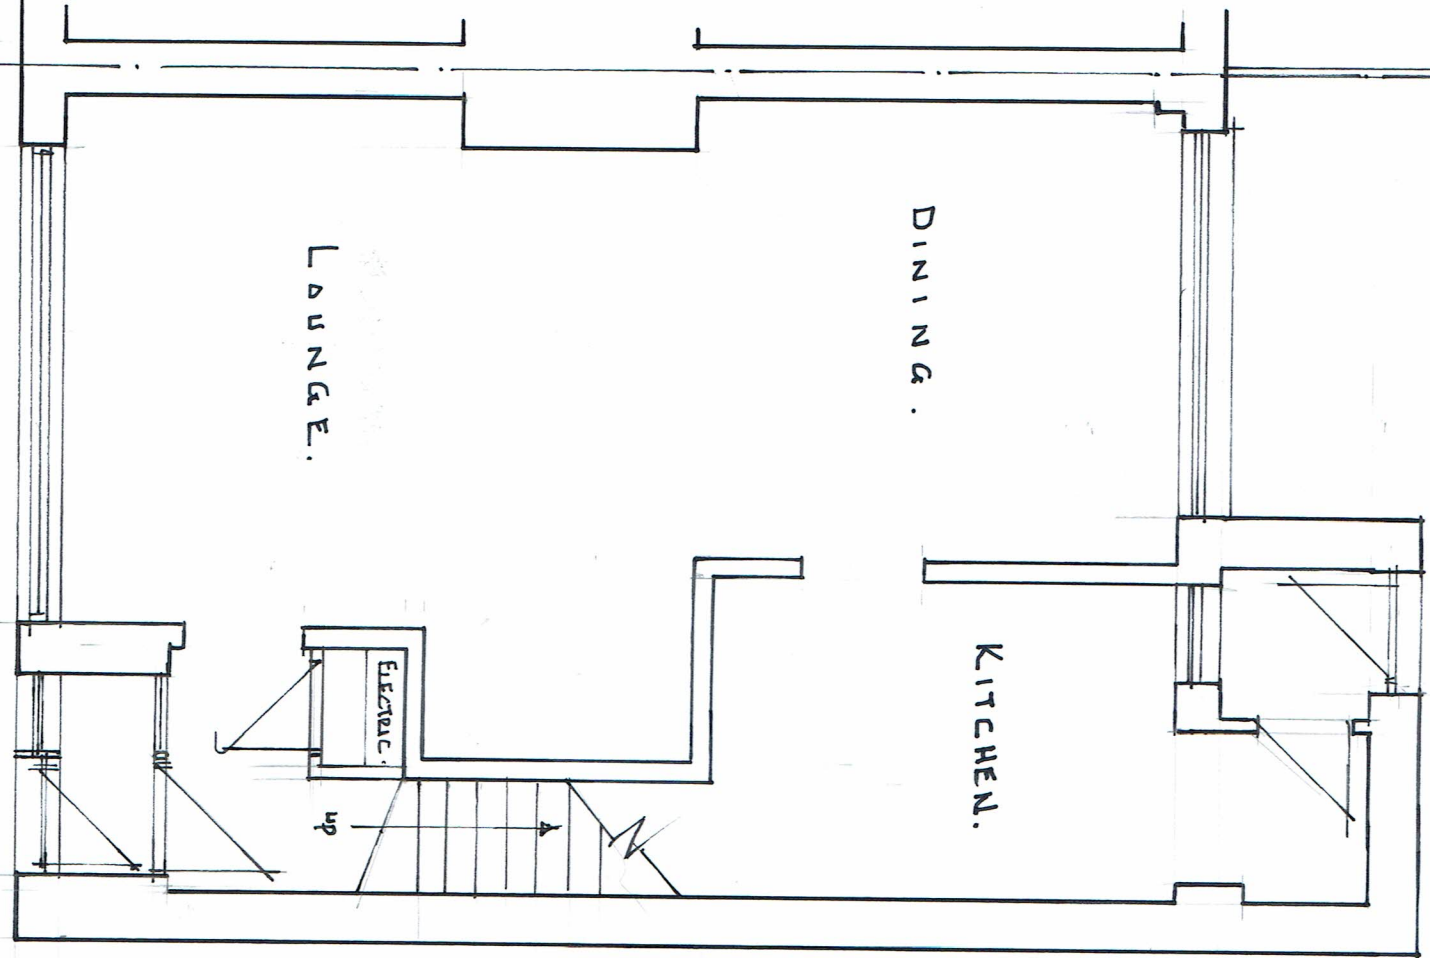

LOFT CONVERSION & EXTENSION - 9 SURREY GARDENS, BRIGHTON REGIS. W. SX.

C.R. BARROW & ASSOCIATES LTD.  
Structural & Architectural Technicians

Studio 1  
Manor Nursery  
Lagness Road  
Chichester  
West Sussex  
PO20 1LJ  
Tel: 01243 771158  
Mobile: 07816 591480  
E-Mail: chris.barrow@hotmail.co.uk


GROUND FLOOR AND FIRST FLOOR PLANS.



|                |          |          |        |
|----------------|----------|----------|--------|
| Scale          | 1:50     | Drawn By | C.R.B. |
| Date           | 20.11.17 | Checked  |        |
| Drawing Number | 1435-2   |          |        |

- NOTES:
1. Do not scale this drawing. Use figured dimensions only, except for Planning purposes.
  2. All dimensions must be checked on site by the contractor prior to commencement of work.
  3. All construction details are indicative and are to be checked and confirmed on site and any divergences are to be agreed with the Contract Administrator.

THIS DRAWING TO BE READ IN CONJUNCTION WITH THE BUILDING CONTROL AND CONSTRUCTION NOTES

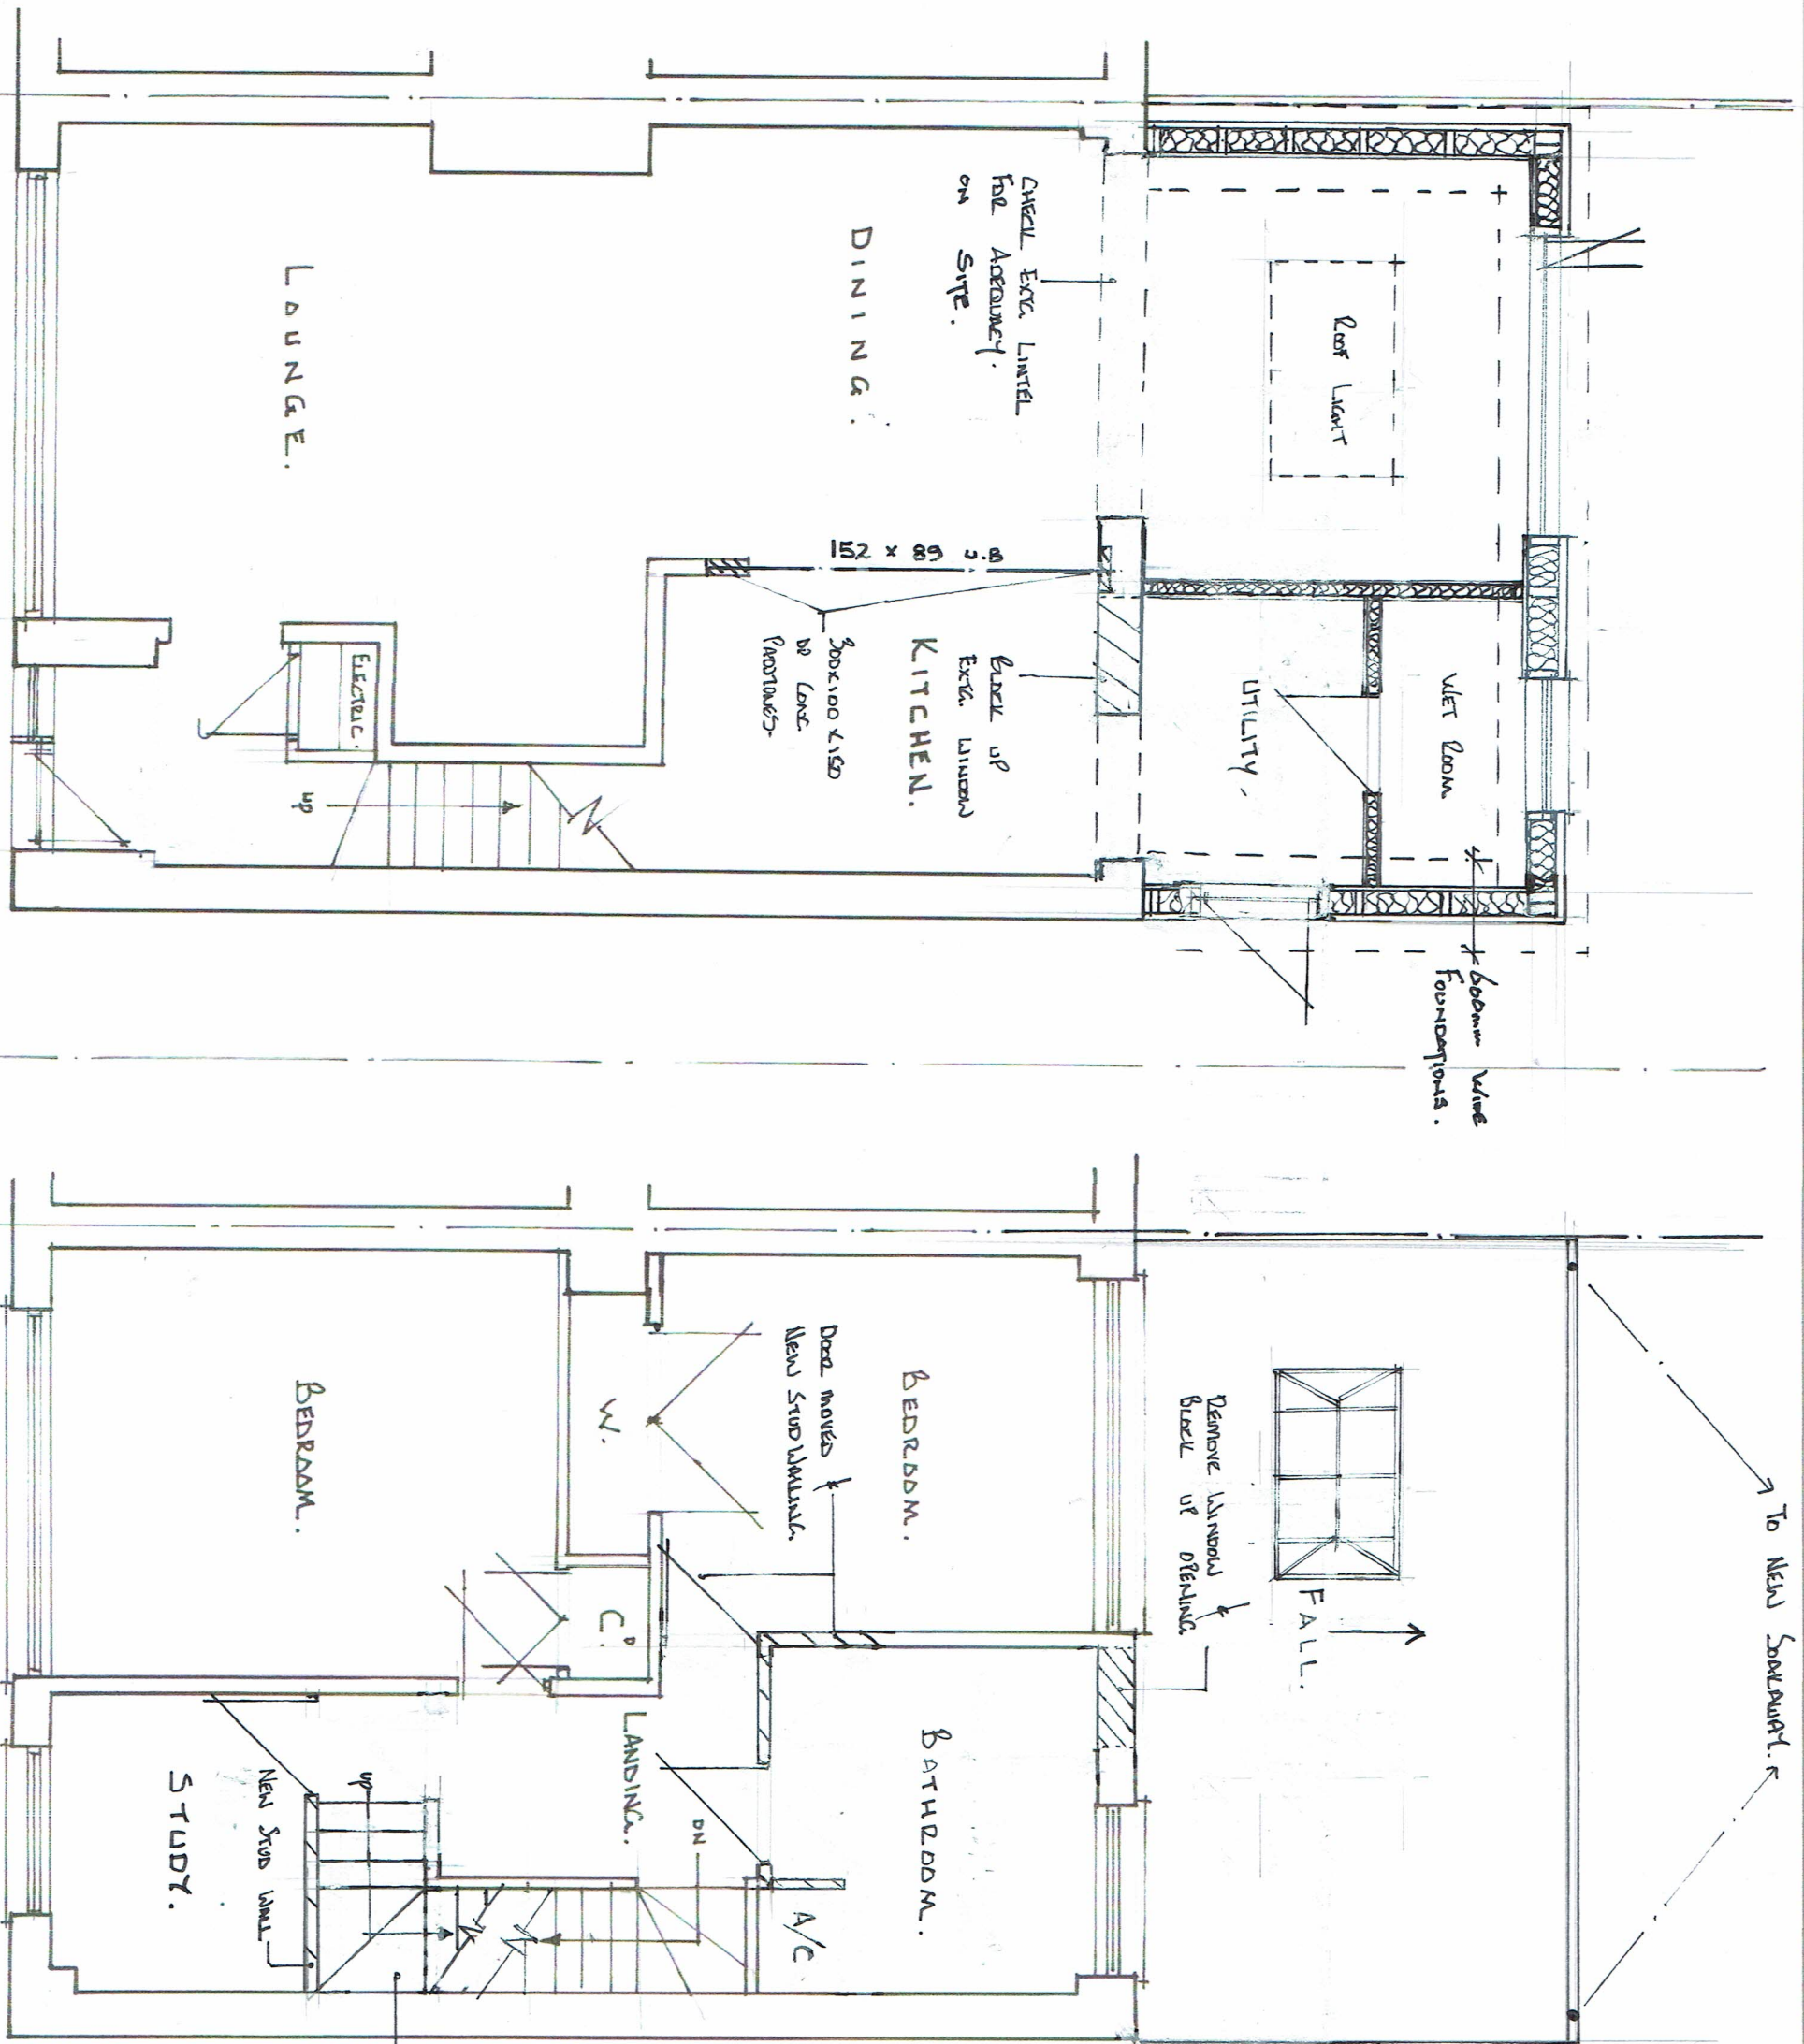

NEW STAIR TO LOFT CONVERSION

**C.R. BARROW & ASSOCIATES LTD.**  
Structural & Architectural Technicians

Studio 1  
Manor Nursery  
Lagness Road  
Chichester  
West Sussex  
PO20 1LJ

Tel: 01243 771158  
Mobile: 07816 591480  
E-Mail: chris.barrow@hotmail.co.uk

**GROUND FLOOR AND FIRST FLOOR PLANS.**

Scale 1:50  
Date 01.11.17  
Drawing Number 1435-3

Drawn By C.R.B.  
Checked

**North**

LOFT CONVERSION & EXTENSION - 9 SURREY GARDENS, BARNOR REGIS. W. SX.

**NOTES:**


1. Do not scale this drawing. Use figured dimensions only.
2. All dimensions must be checked on site by the contractor except for Planning purposes.
3. All construction details are indicative and are to be checked and confirmed on site and any divergences are to be agreed with the Contract Administrator.

**THIS DRAWING TO BE READ IN-CONJUNCTION WITH THE BUILDING CONTROL AND CONSTRUCTION NOTES**



0 10mm 20mm 30mm 40mm 50mm

SCALE BAR

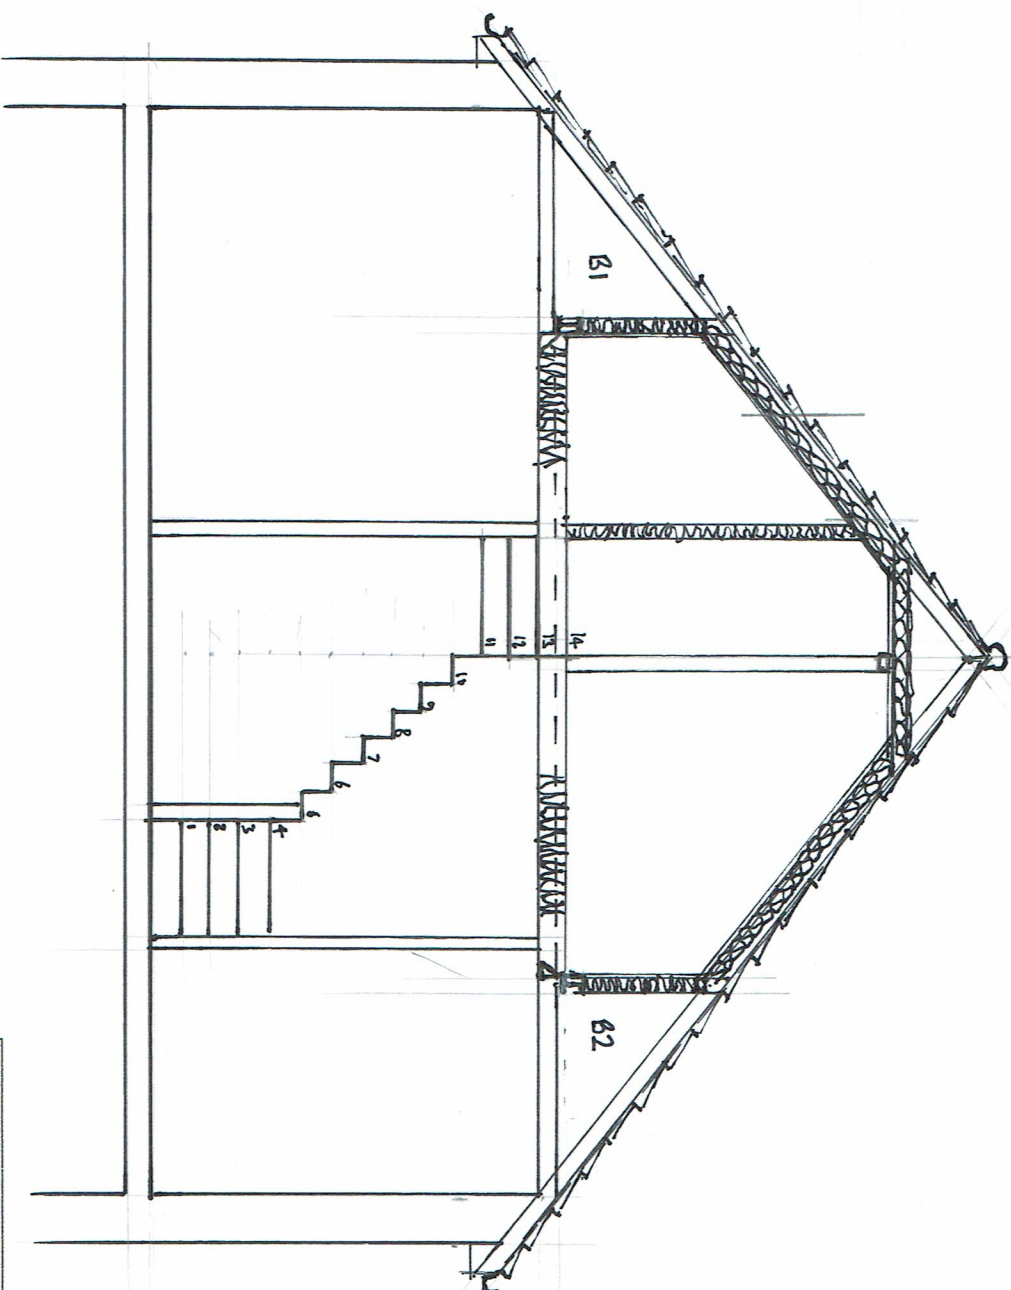



## PLAN & SECTION

|                |  |          |          |        |       |
|----------------|--|----------|----------|--------|-------|
| Scale          |  | 1:50     | Drawn By | C.R.B. | NORTH |
| Date           |  | JUN. 17. |          |        |       |
| Drawing Number |  | 1435-4.  |          |        |       |

DFT CONVERSION & EXTENSION - 9 SUMERU GARDENS, BODHAR ROAD, W.S.S.

- NOTES:
1. Do not scale this drawing. Use figured dimensions only, except for Planning purposes.
  2. All dimensions must be checked on site by the contractor prior to commencement of work.
  3. All construction details are indicative and are to be checked and confirmed on site and any divergences are to be agreed with the Contract Administrator.

THIS DRAWING TO BE READ IN-CONJUNCTION WITH THE BUILDING CONTROL AND CONSTRUCTION NOTES

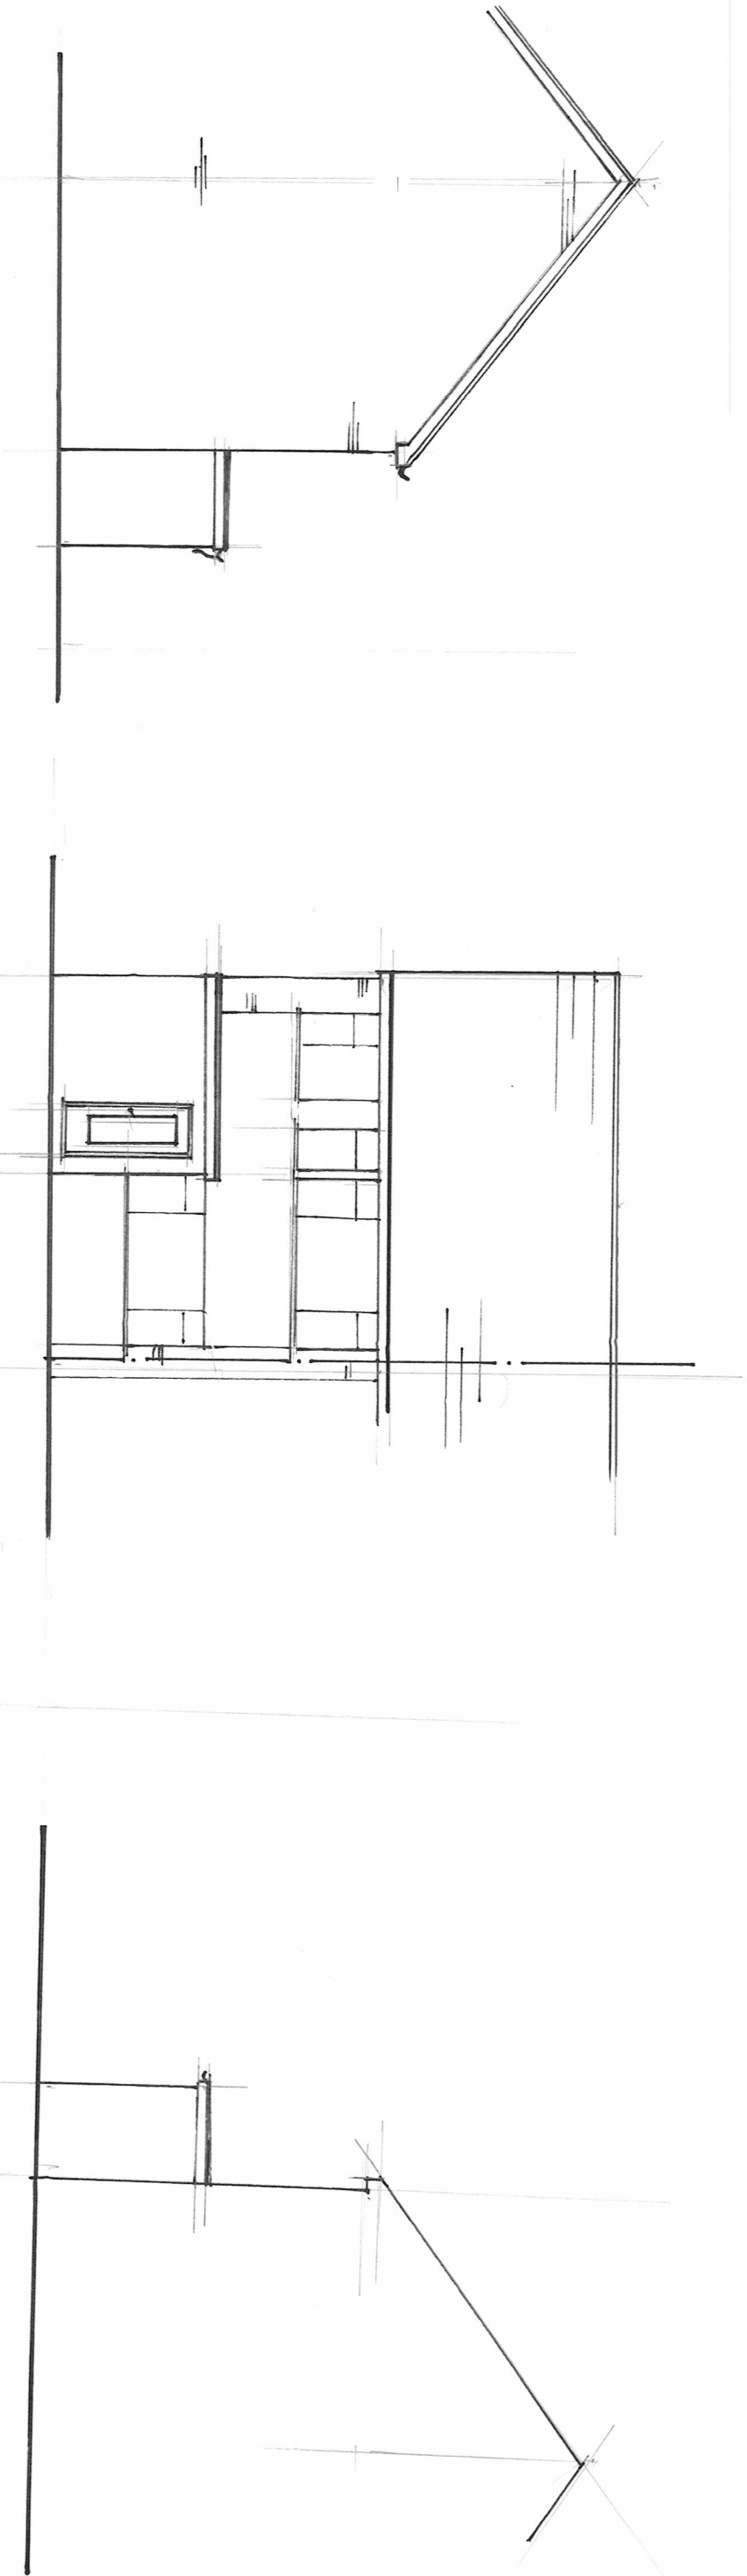 

North Elevation

West Elevation

South Elevation

C.R. BARROW & ASSOCIATES LTD.  
Structural & Architectural Technicians

Studio 1  
Manor Nursery  
Lagness Road  
Chichester  
West Sussex  
PO20 1LJ

Tel: 01243 771158  
Mobile: 07816 591480

E-Mail: chris.barrow@hotmail.co.uk

ELEVATIONS [As Exec.]

Scale 1:100

Date 01.17

Drawn By

Checked


Drawing Number 1435-5

NORTH


LOFT CONVERSION & EXTENSION - 9 Sumerford Gardens, Bognor Regis. W.SX.

- NOTES:
1. Do not scale this drawing. Use figured dimensions only, except for Planning purposes.
  2. All dimensions must be checked on site by the contractor prior to commencement of work.
  3. All construction details are indicative and are to be checked and confirmed on site and any divergences are to be agreed with the Contract Administrator.


THIS DRAWING TO BE READ IN CONJUNCTION WITH THE BUILDING CONTROL AND CONSTRUCTION NOTES

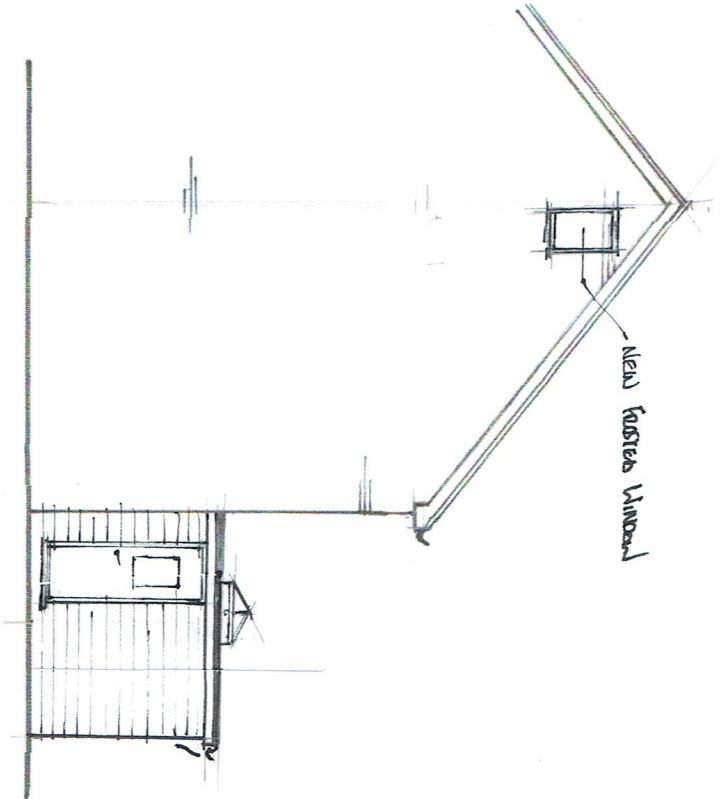

North Elevation

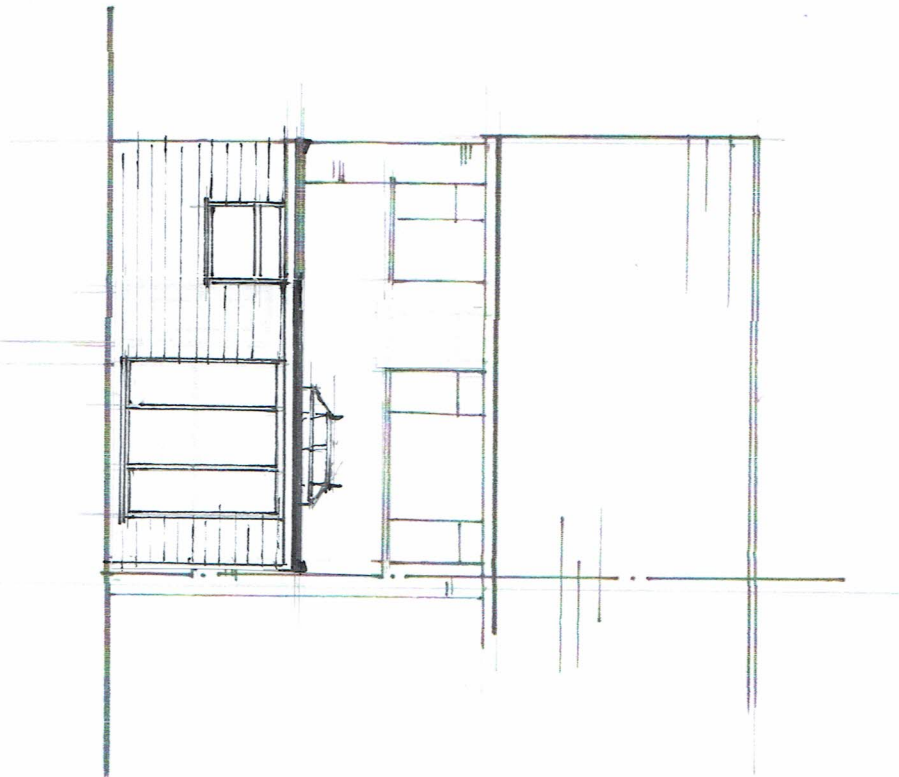

West Elevation

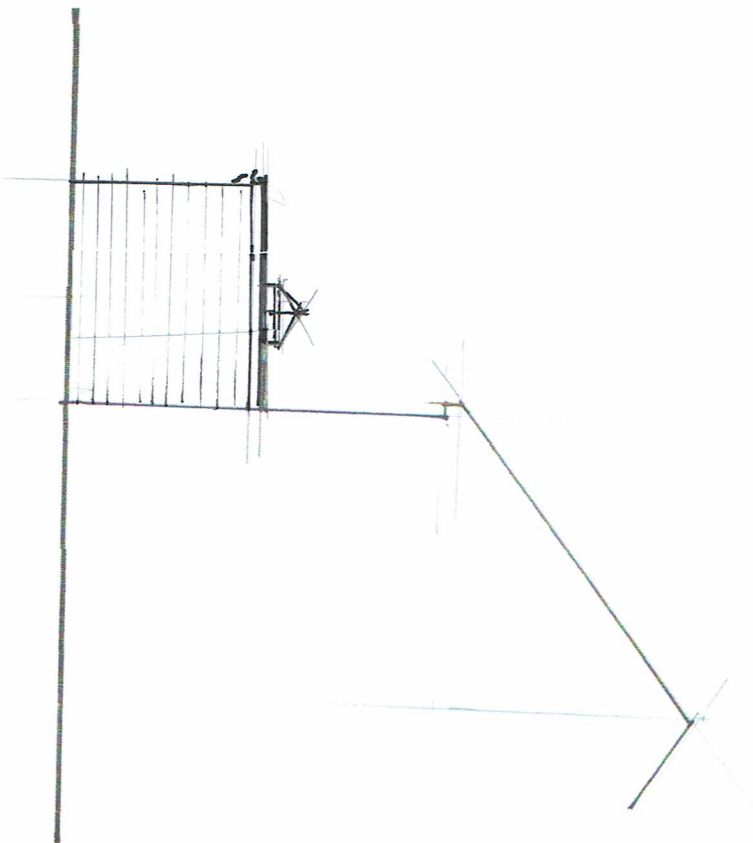

South Elevation

C.R. BARROW & ASSOCIATES LTD.  
Structural & Architectural Technicians

Studio 1  
Manor Nursery  
Lagness Road  
Chichester  
West Sussex  
PO20 1LJ  
Tel: 01243 771158  
Mobile: 07816 591480  
E-Mail: chris.barrow@hotmail.co.uk

ELEVATIONS [As Rep.]

|                |         |          |  |
|----------------|---------|----------|--|
| Scale          | 1:100   | Drawn By |  |
| Date           | Jul. 17 | Checked  |  |
| Drawing Number | 1435-6  |          |  |

LOFT CONVERSION & EXTENSION - 9 SAMPSON GARDENS, BODNOR REGIS. W. SX.