






FIRST FLOOR (Existing) @ 1:50

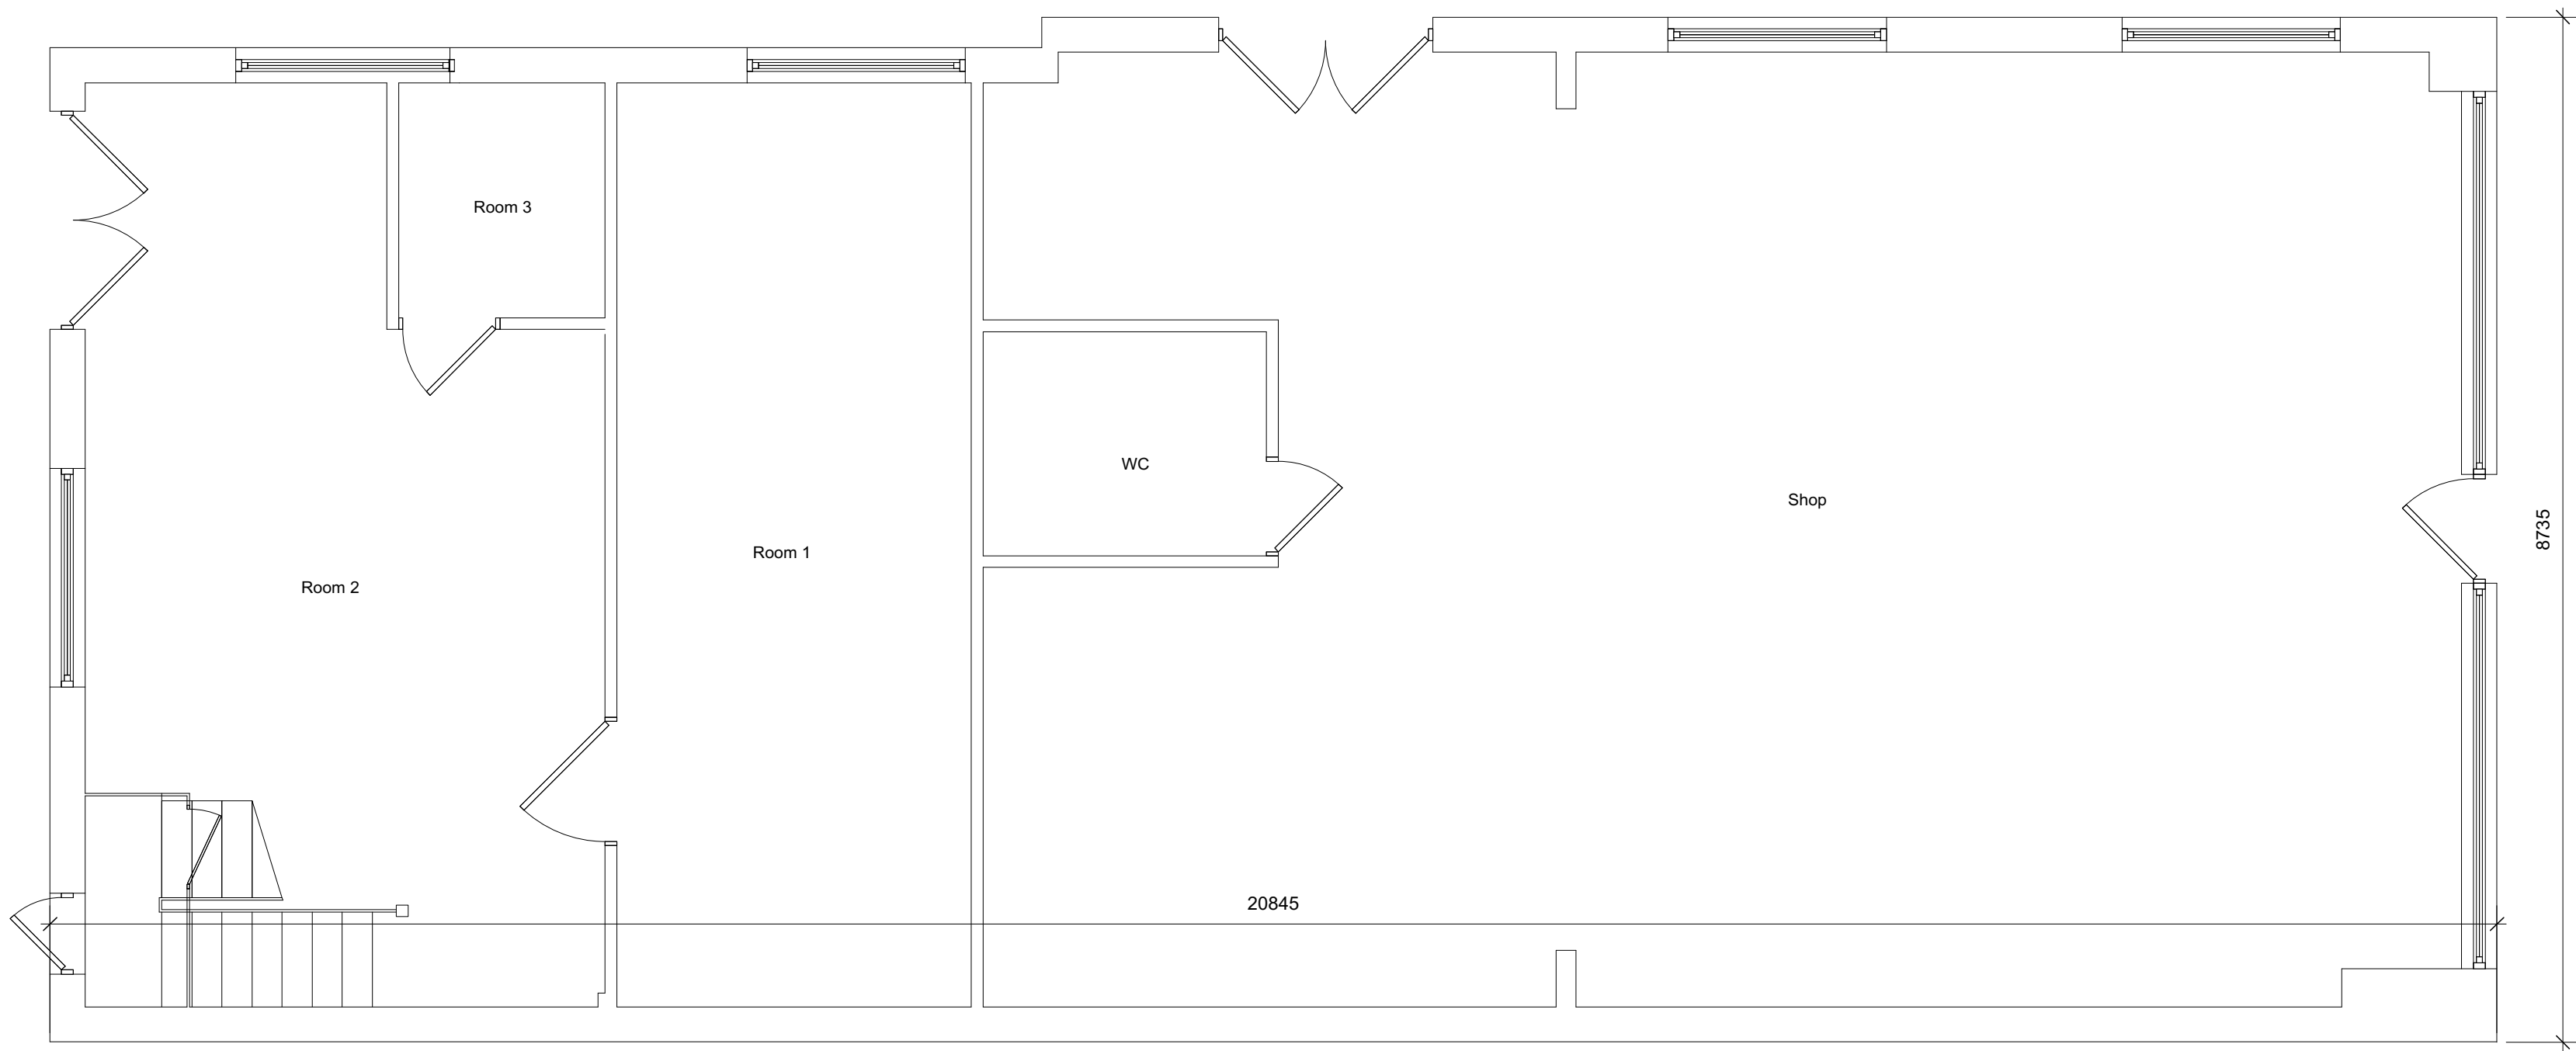

GROUND FLOOR (Existing) @ 1:50

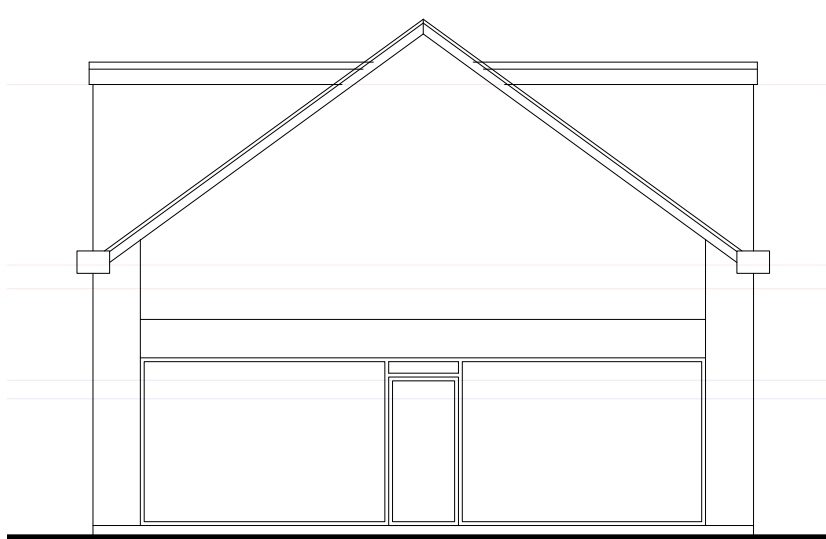

SOUTH ELEVATION (Existing) @ 1:100

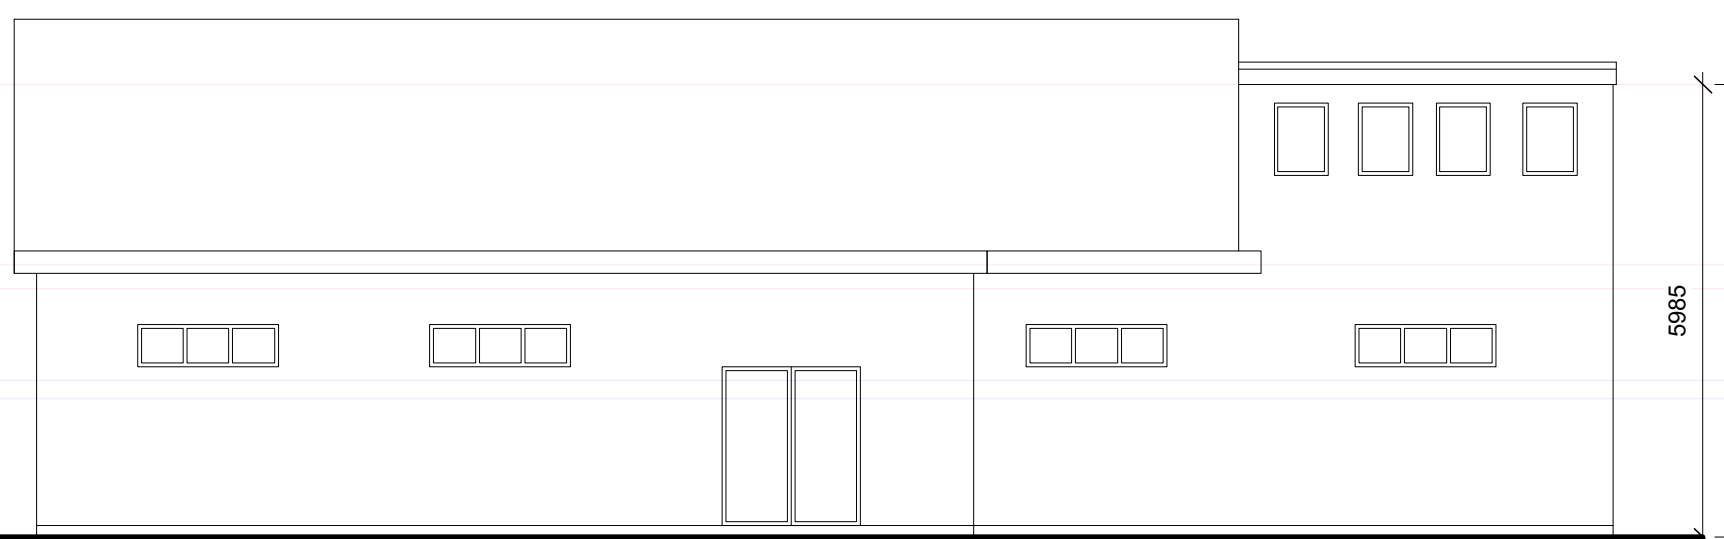

EAST ELEVATION (Existing) @ 1:100



NORTH ELEVATION (Existing) @ 1:100



WEST ELEVATION (Existing) @ 1:100

Job Title	0235 WE/SE
Drawing	Survey
Various@ A1	
Drg.No.	ADS-001-S A
Drawn by:	AAM
Issued to:	Client
Status:	Survey
Date	14.12.18