



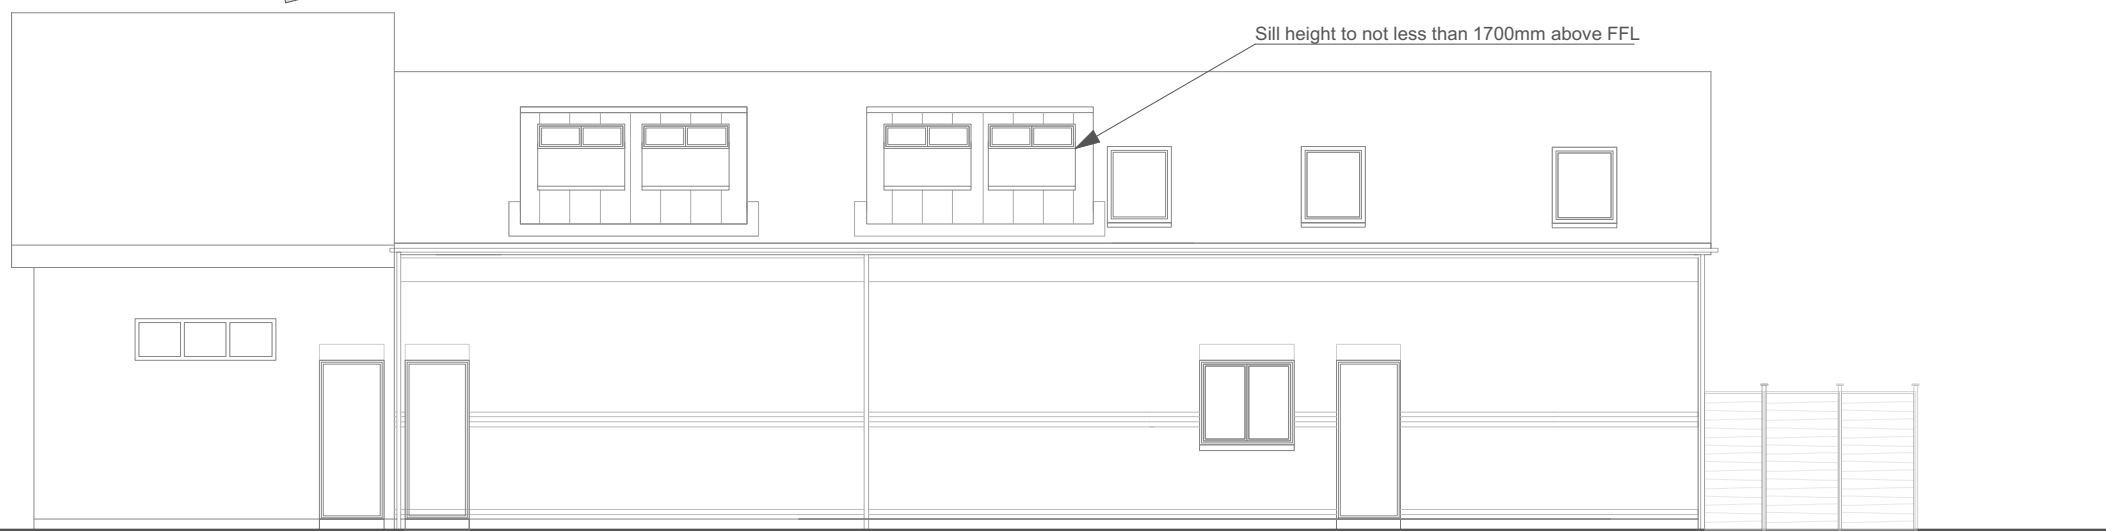

East Elevation Block A - Proposed 1:100

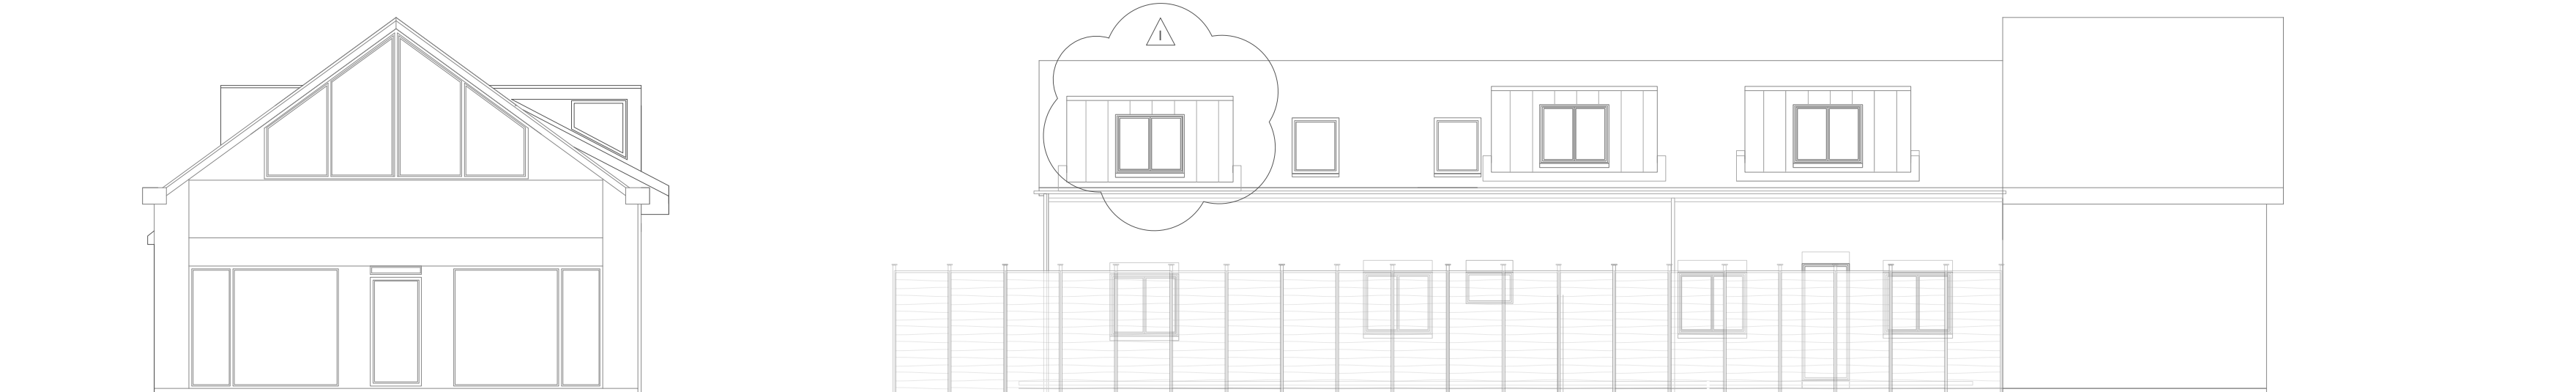



North Elevation Block A - Proposed 1:100




South Elevation Block A - Proposed 1:100



West Elevation Block A - Proposed 1:100

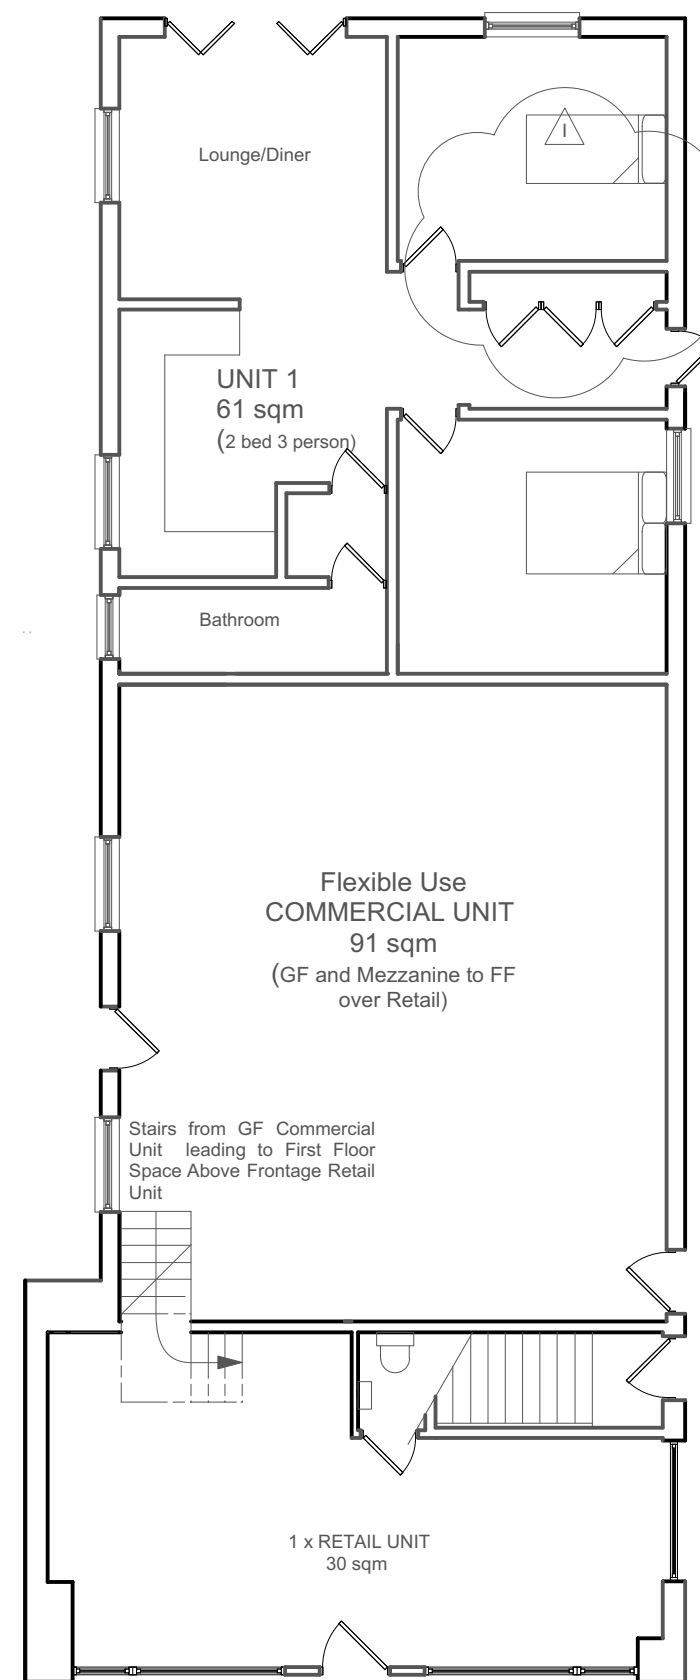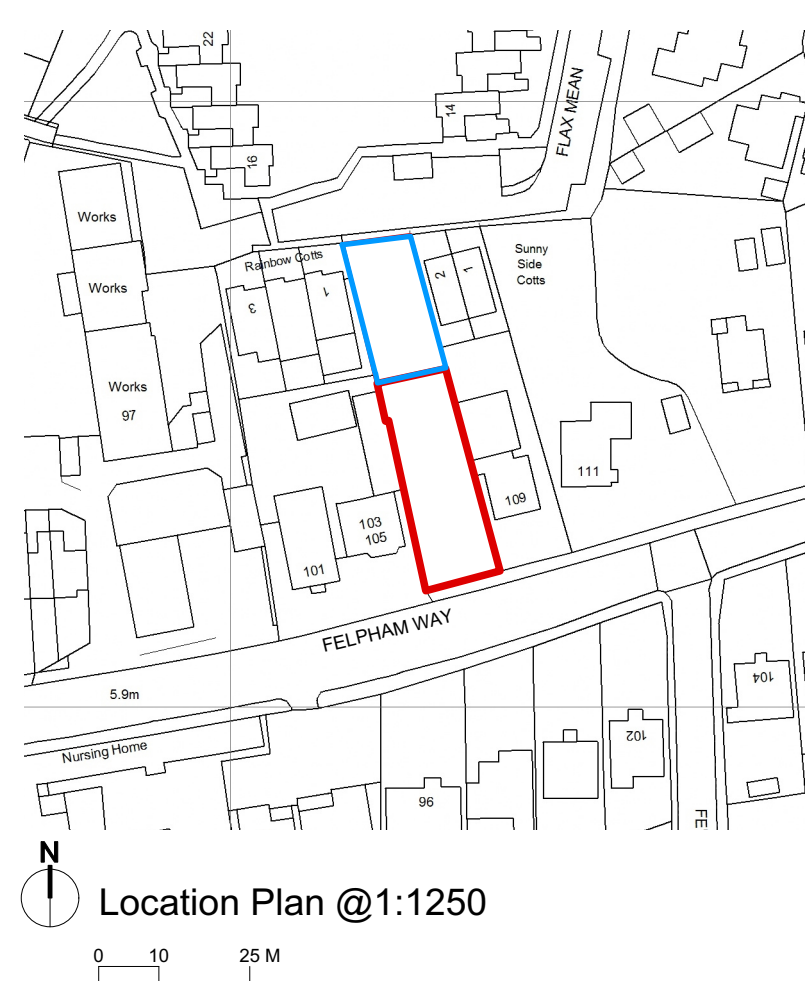

Ground Floor Plan - Proposed 1:100

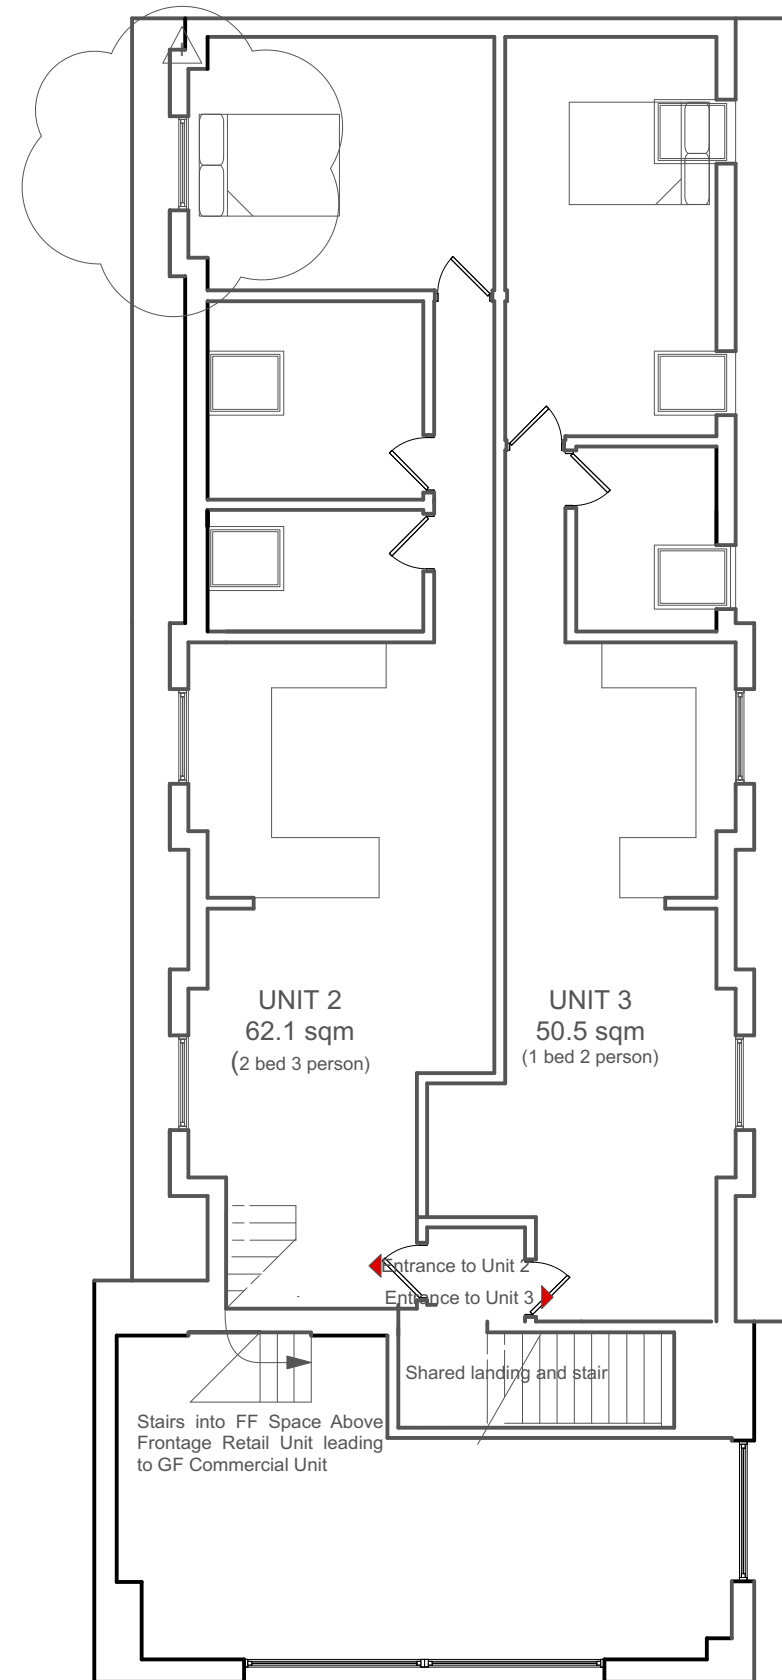

First Floor Plan - Proposed 1:100

Amendments	by	Date
a	GA Plans	NJH 16.09.19
b	GA Plans	NJH 17.09.19
c	GA Plans	NJH 19.09.19
d	GA Plans	NJH 25.09.19
e	GA Plans	NJH 25.11.19
f	GA Plans	NJH 16.12.19
g	GA Plans	NJH 20.02.20
h	GA Plans	NJH 25.02.20
i	GA Plans	NJH 02.03.20

Job Title	HOP004-SH/FW
Drawing	Planning Proposed
1:100 & Various@ A1	
Drg.No.HOP-002-P.	Rev 1
Drawn by:	NJH
Issued to:	Client/Consult/LA
Status:	Planning Revision
Date	02.03.2020



HOP
Architects
RIBA #
376

HOP Architects Ltd
0203 333333
0203 333333
0203 333333