


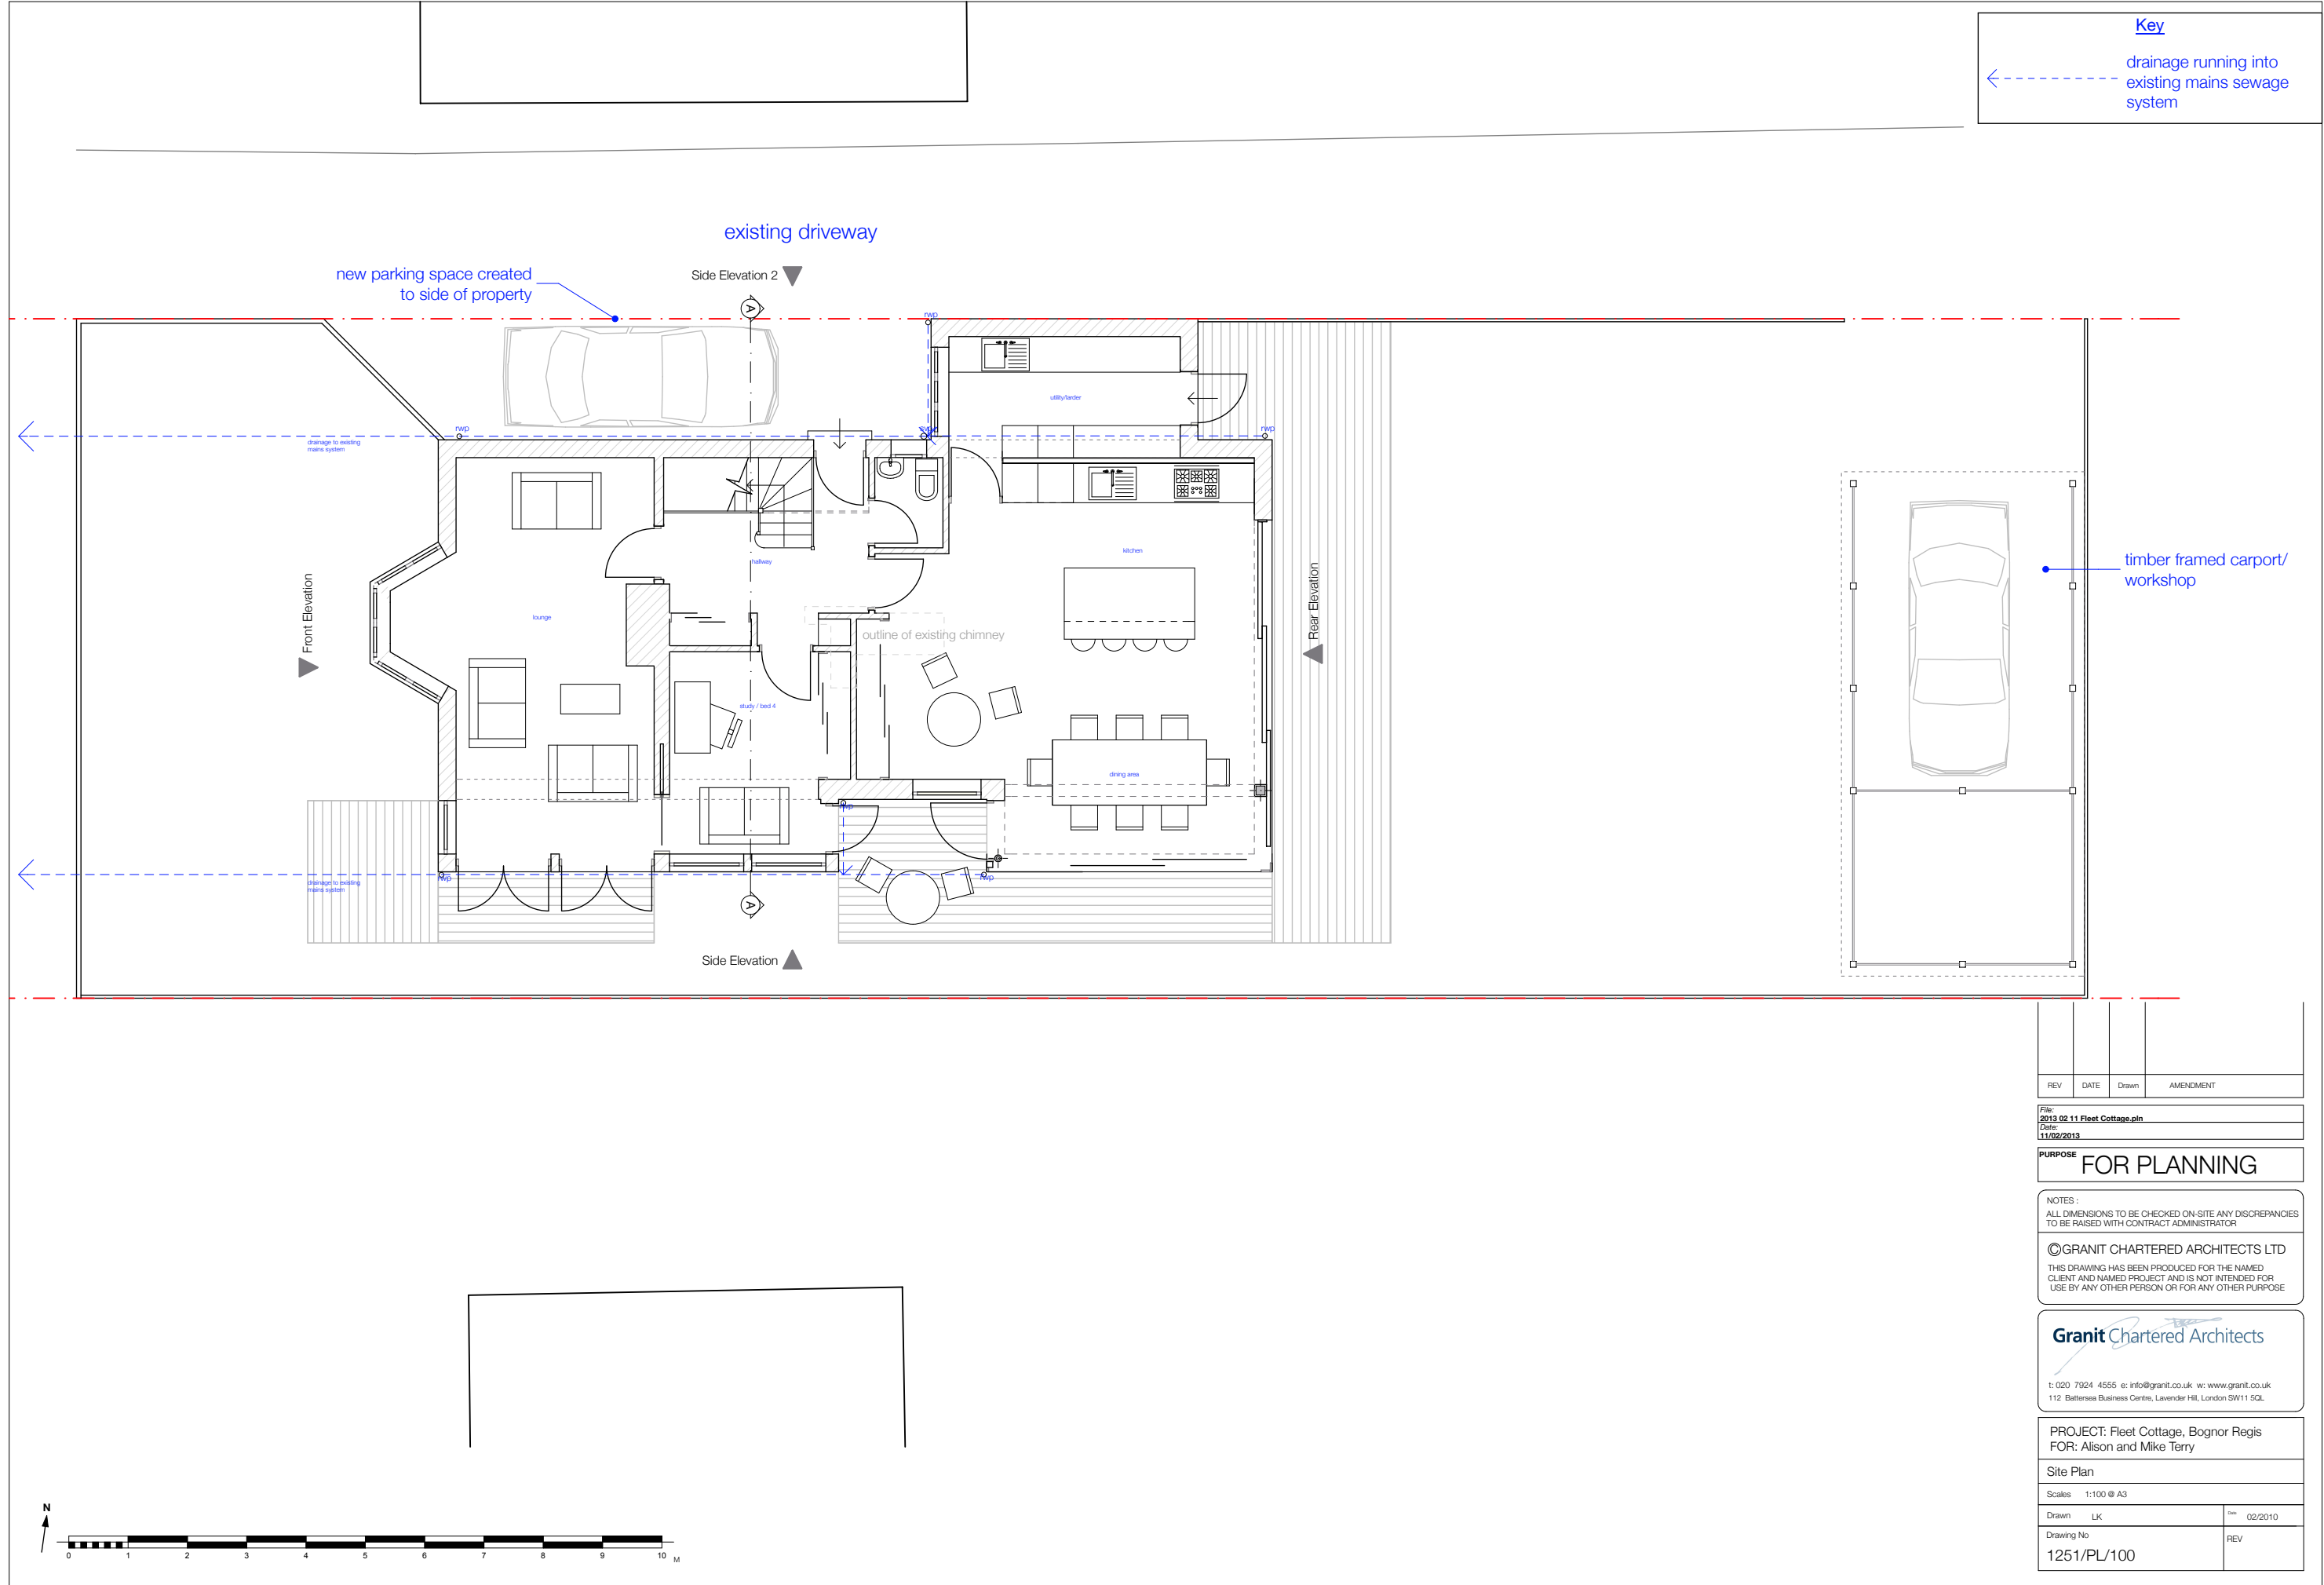

REV	DATE	Drawn	AMENDMENT

File:
2013 02 11 Fleet Cottage.pln
Date:
11/02/2013

PURPOSE
FOR PLANNING

NOTES :
ALL DIMENSIONS TO BE CHECKED ON-SITE ANY DISCREPANCIES
TO BE RAISED WITH CONTRACT ADMINISTRATOR

©GRANIT CHARTERED ARCHITECTS LTD
THIS DRAWING HAS BEEN PRODUCED FOR THE NAMED
CLIENT AND NAMED PROJECT AND IS NOT INTENDED FOR
USE BY ANY OTHER PERSON OR FOR ANY OTHER PURPOSE

Granit Chartered Architects
t: 020 7924 4555 e: info@granit.co.uk w: www.granit.co.uk
112 Battersea Business Centre, Lavender Hill, London SW11 5QL

PROJECT: Fleet Cottage, Bognor Regis
FOR: Alison and Mike Terry

Site Plan

Scales 1:100 @ A3


Drawn LK Date 02/2010

Drawing No 1251/PL/100 REV

Side Elevation 2 ▼

Key

← drainage running into existing mains sewage system

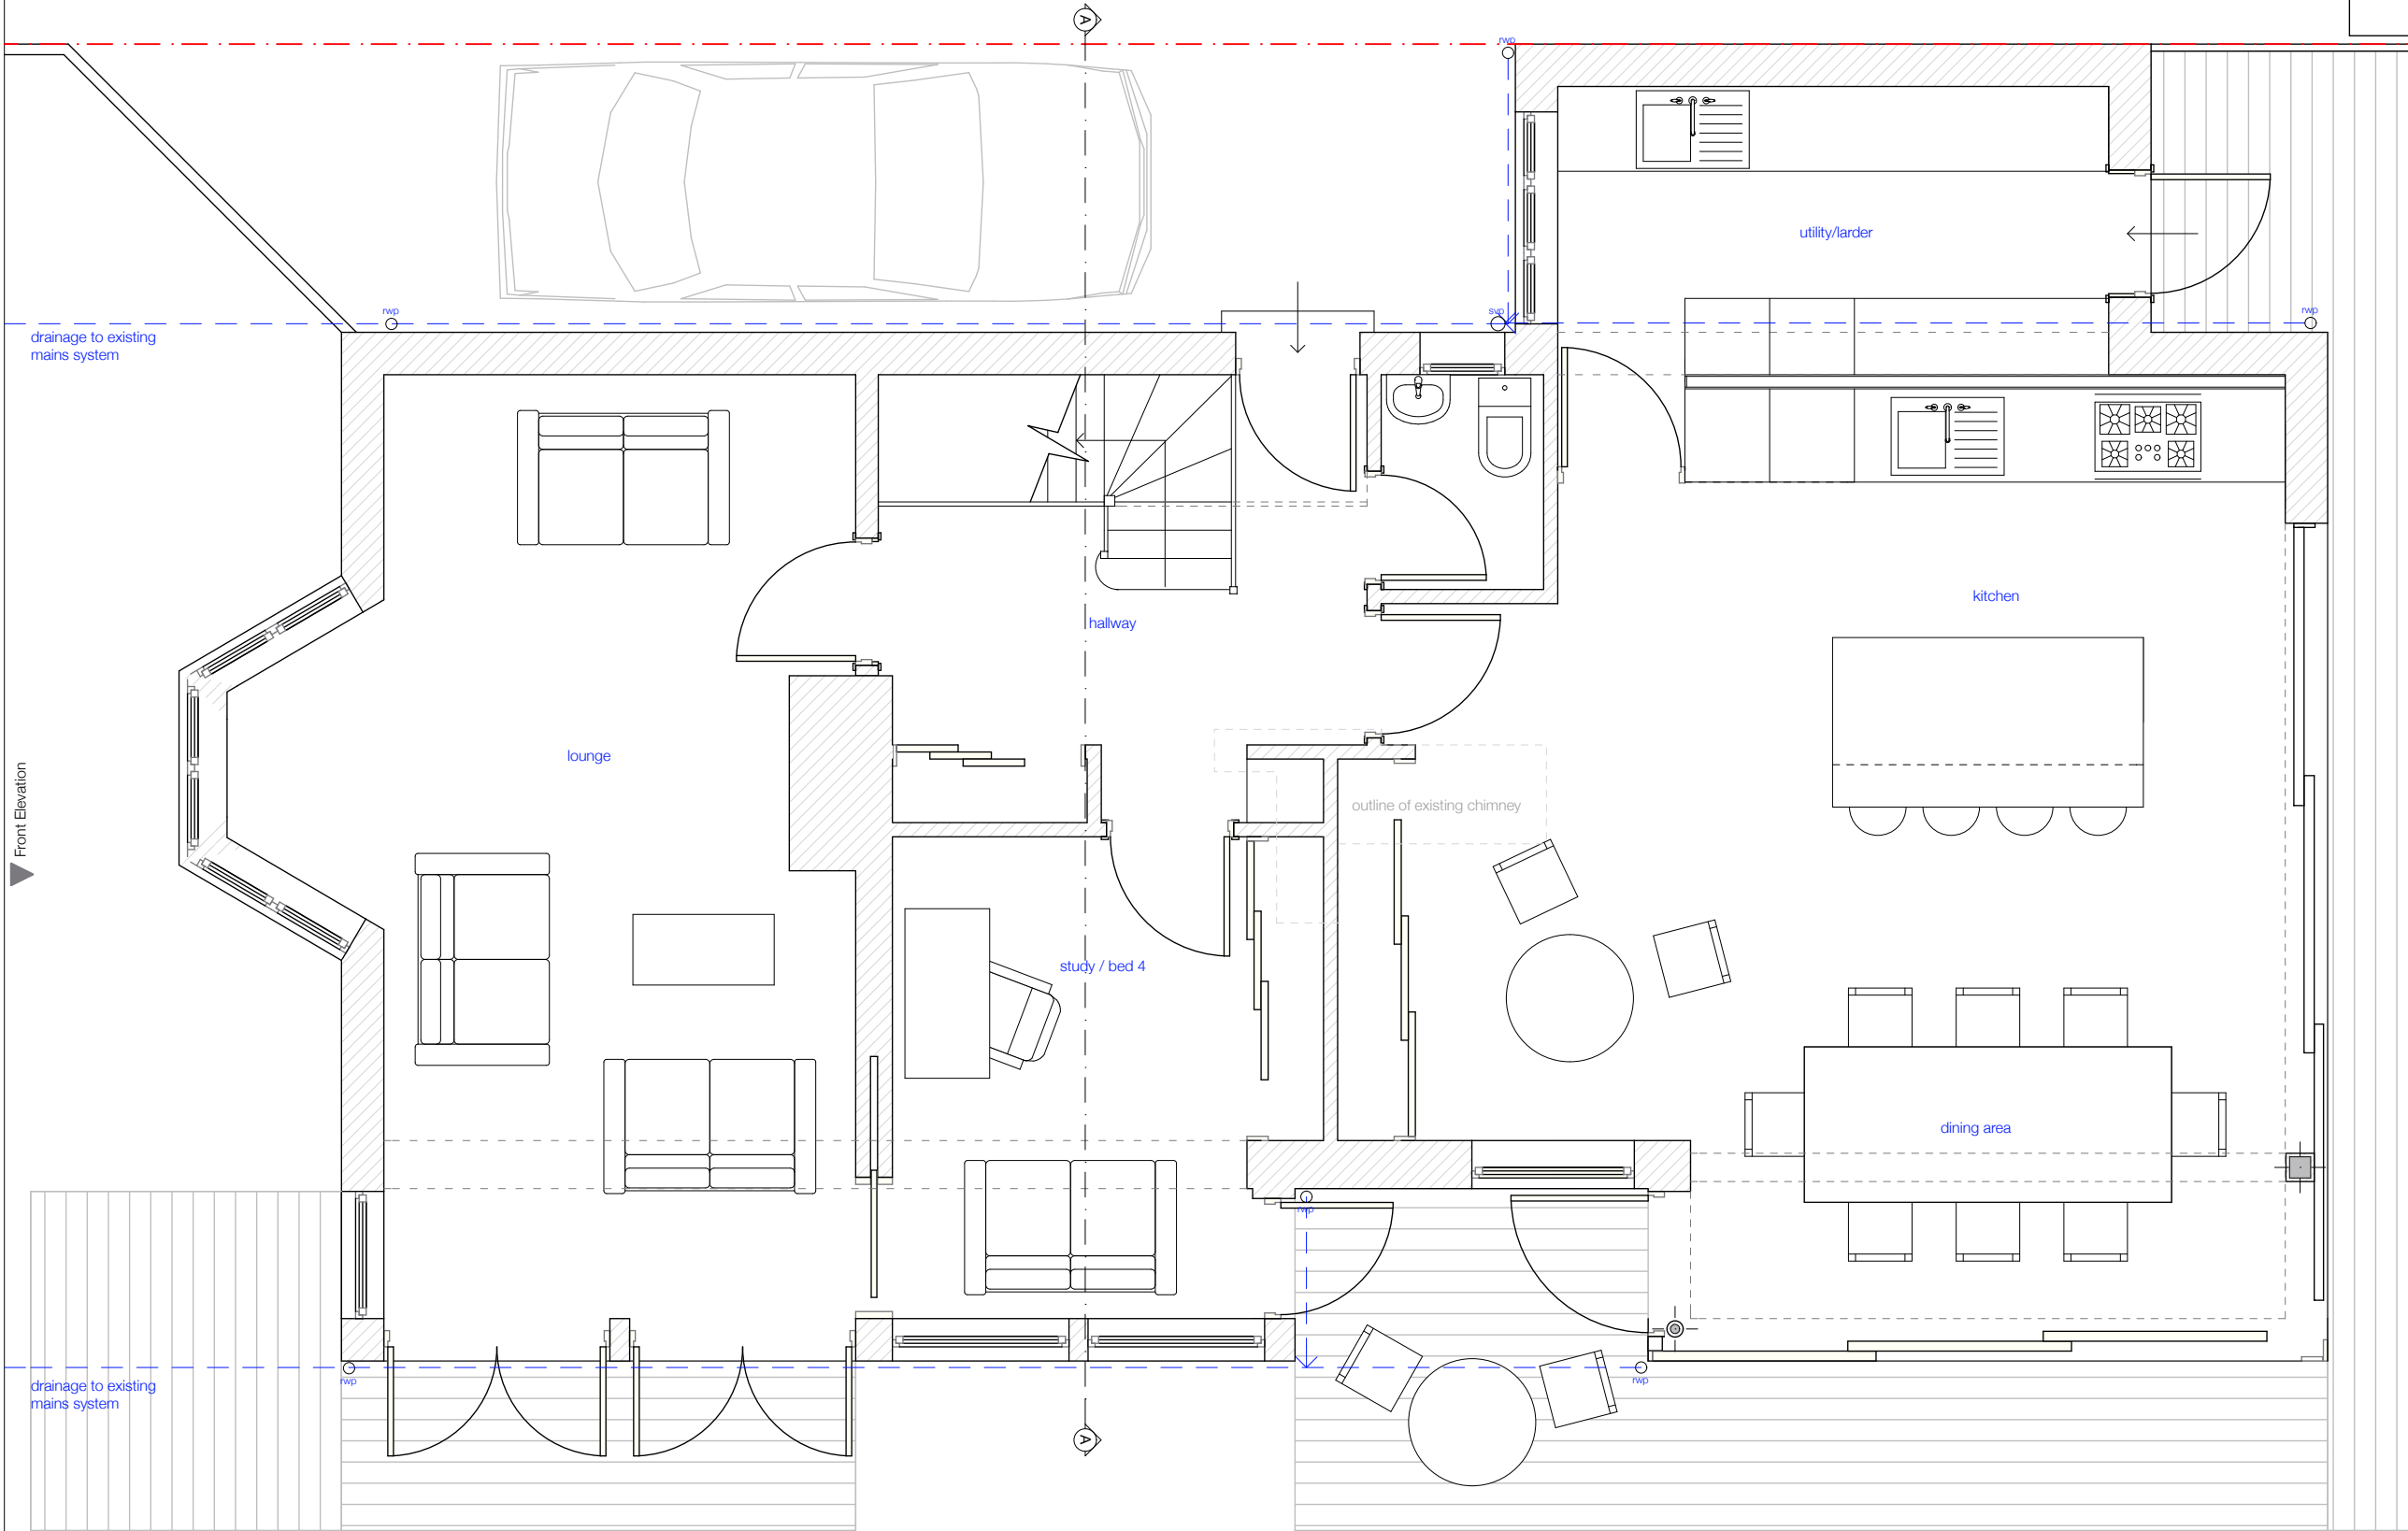

A	04.01.2013	LK	Amended as per clients' comments
REV	DATE	Drawn	AMENDMENT

File:
2013 02 11 Fleet Cottage.pln
Date:
11/02/2013

PURPOSE
FOR PLANNING

NOTES :
ALL DIMENSIONS TO BE CHECKED ON-SITE ANY DISCREPANCIES TO BE RAISED WITH CONTRACT ADMINISTRATOR
©GRANIT CHARTERED ARCHITECTS LTD
THIS DRAWING HAS BEEN PRODUCED FOR THE NAMED CLIENT AND NAMED PROJECT AND IS NOT INTENDED FOR USE BY ANY OTHER PERSON OR FOR ANY OTHER PURPOSE

Granit Chartered Architects
t: 020 7924 4555 e: info@granit.co.uk w: www.granit.co.uk
112 Battersea Business Centre, Lavender Hill, London SW11 5QL

PROJECT: Fleet Cottage, Bognor Regis
FOR: Alison and Mike Terry

Proposed Ground Floor Plan


Scales 1:50 @ A3

Drawn LK Date 02/2010

Drawing No REV

1251/PL/101 A

N

 



Side Elevation 2 ▼



Side Elevation ▲

Front Elevation ▼

Rear Elevation ▲

 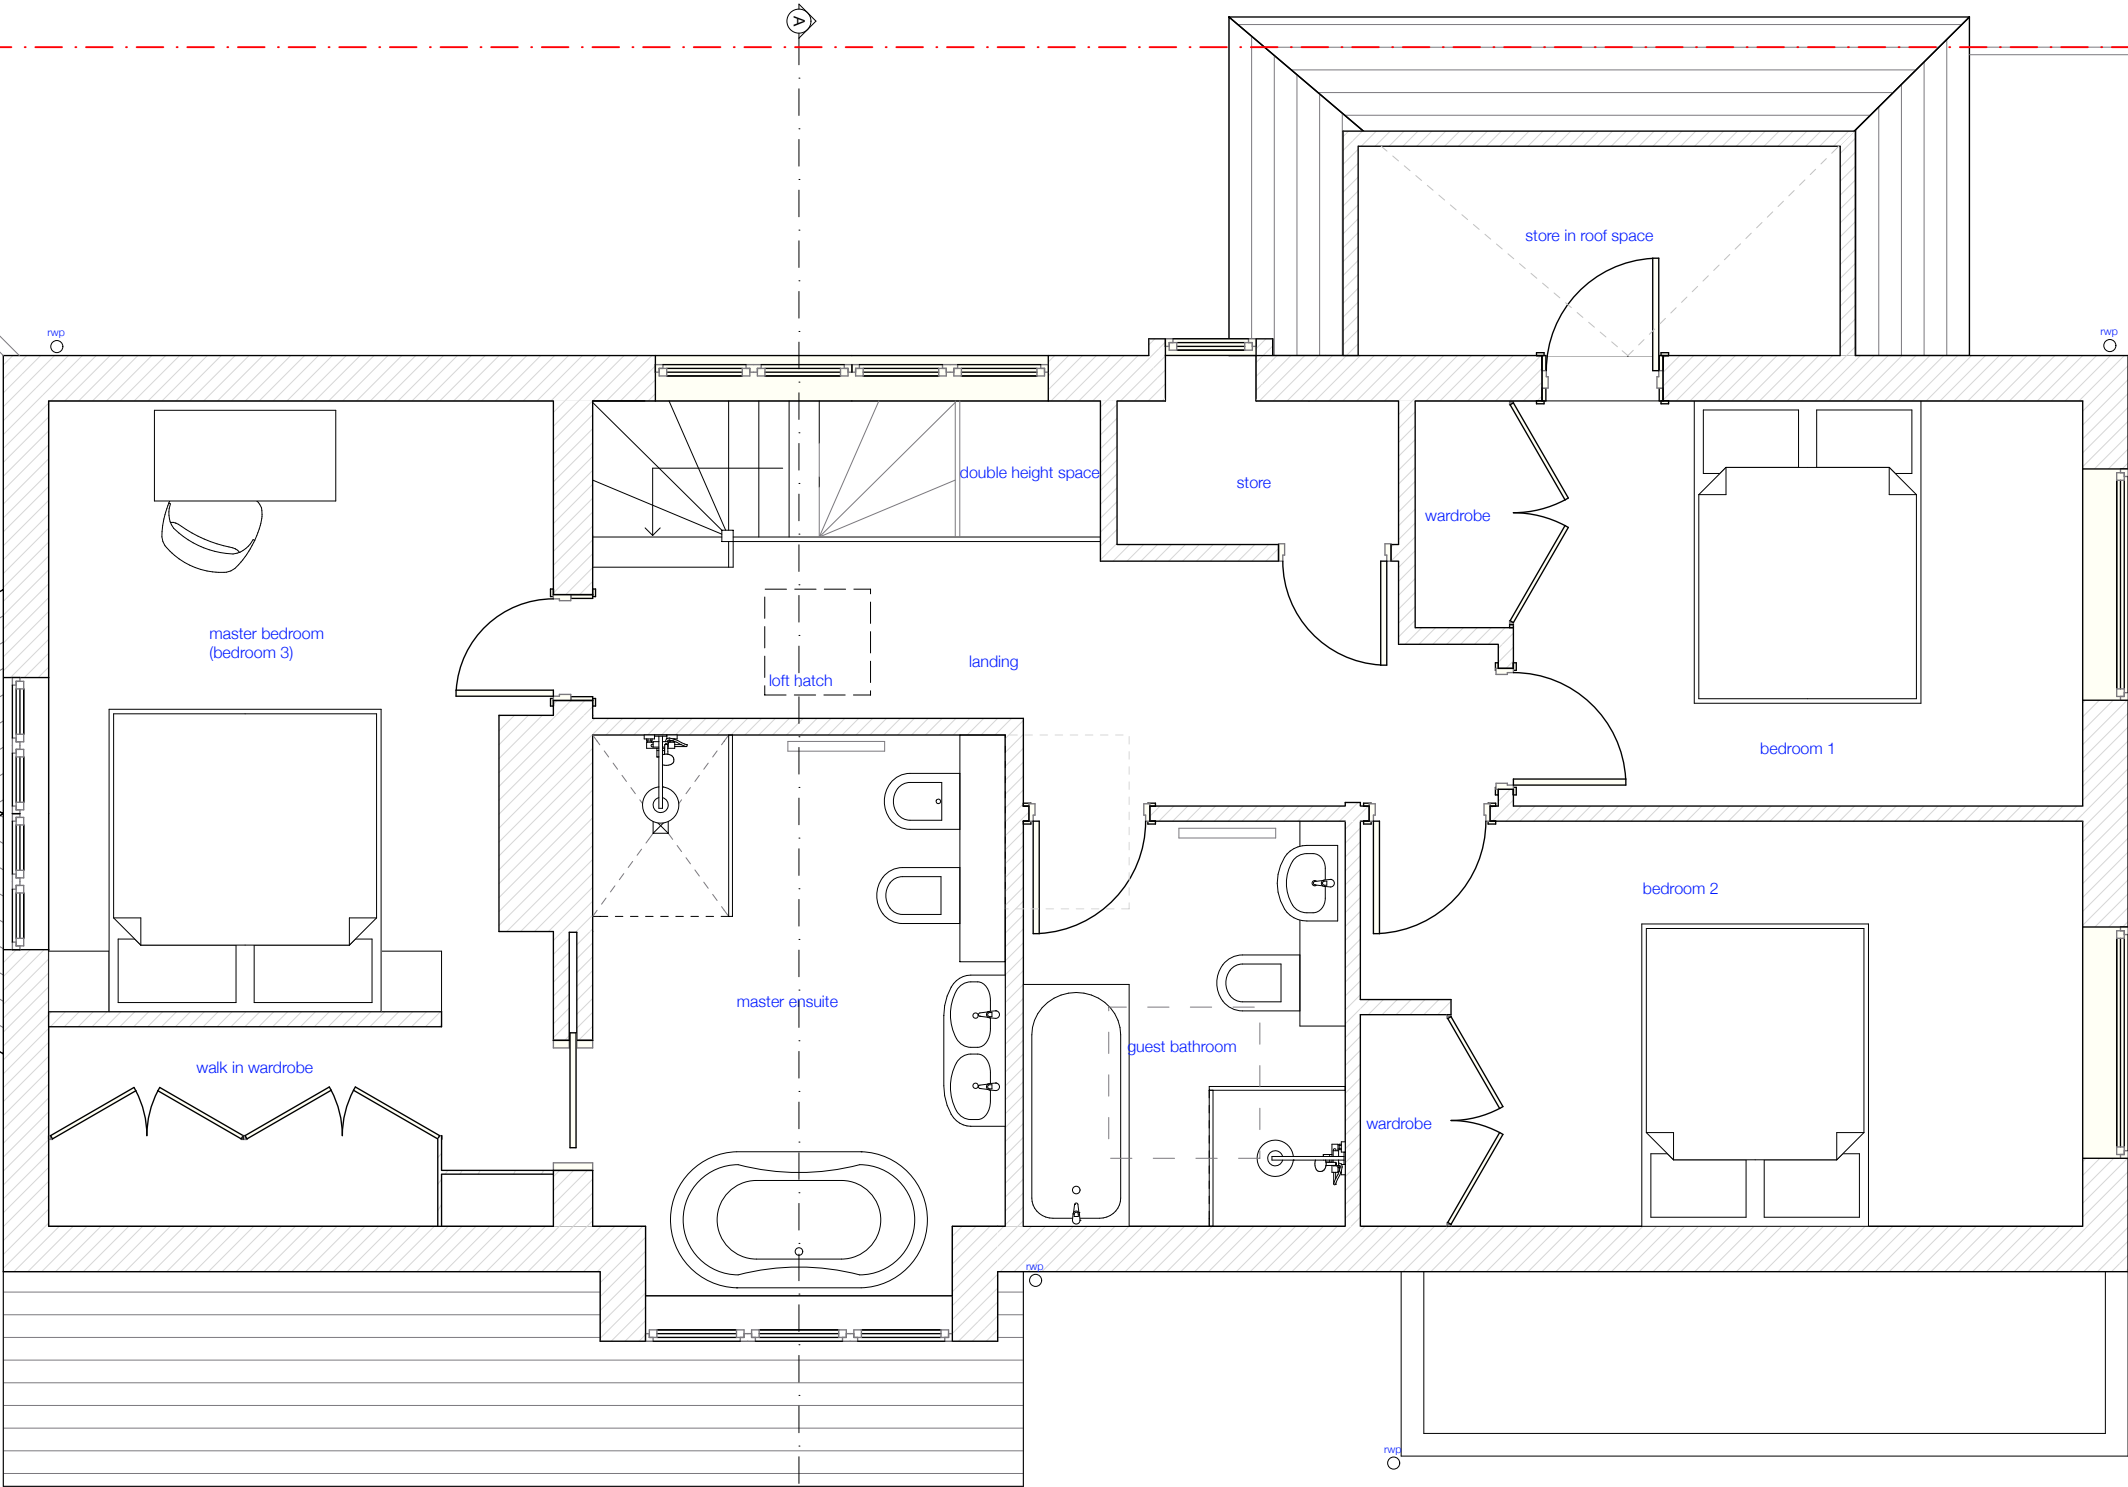

A	04.01.2013	UK	Amended as per clients' comments
REV	DATE	Drawn	AMENDMENT

File:
2013 02 11 Fleet Cottage.pln
Date:
11/02/2013

PURPOSE
FOR PLANNING

NOTES :
ALL DIMENSIONS TO BE CHECKED ON-SITE ANY DISCREPANCIES
TO BE RAISED WITH CONTRACT ADMINISTRATOR

©GRANIT CHARTERED ARCHITECTS LTD
THIS DRAWING HAS BEEN PRODUCED FOR THE NAMED
CLIENT AND NAMED PROJECT AND IS NOT INTENDED FOR
USE BY ANY OTHER PERSON OR FOR ANY OTHER PURPOSE

Granit Chartered Architects
t: 020 7924 4555 e: info@granit.co.uk w: www.granit.co.uk
112 Battersea Business Centre, Lavender Hill, London SW11 5QL

PROJECT: Fleet Cottage, Bognor Regis
FOR: Alison and Mike Terry

Proposed First Floor Plan

Scales 1:50 @ A3

Drawn	LK	Date	02/2010
Drawing No	1251/PL/102	REV	A

Side Elevation 2 ▼

▼ Front Elevation

▲ Rear Elevation

Side Elevation ▲



REV	DATE	Drawn	AMENDMENT


File: 2013 02 11 Fleet Cottage.pln
Date: 11/02/2013

PURPOSE FOR PLANNING

NOTES :
ALL DIMENSIONS TO BE CHECKED ON-SITE ANY DISCREPANCIES TO BE RAISED WITH CONTRACT ADMINISTRATOR
©GRANIT CHARTERED ARCHITECTS LTD
THIS DRAWING HAS BEEN PRODUCED FOR THE NAMED CLIENT AND NAMED PROJECT AND IS NOT INTENDED FOR USE BY ANY OTHER PERSON OR FOR ANY OTHER PURPOSE

Granit Chartered Architects
t: 020 7924 4555 e: info@granit.co.uk w: www.granit.co.uk
112 Battersea Business Centre, Lavender Hill, London SW11 5QL

PROJECT: Fleet Cottage, Bognor Regis
FOR: Alison and Mike Terry
Proposed Roof Plan
Scales 1:50 @ A3
Drawn LK Date 02/2010
Drawing No 1251/PL/103 REV

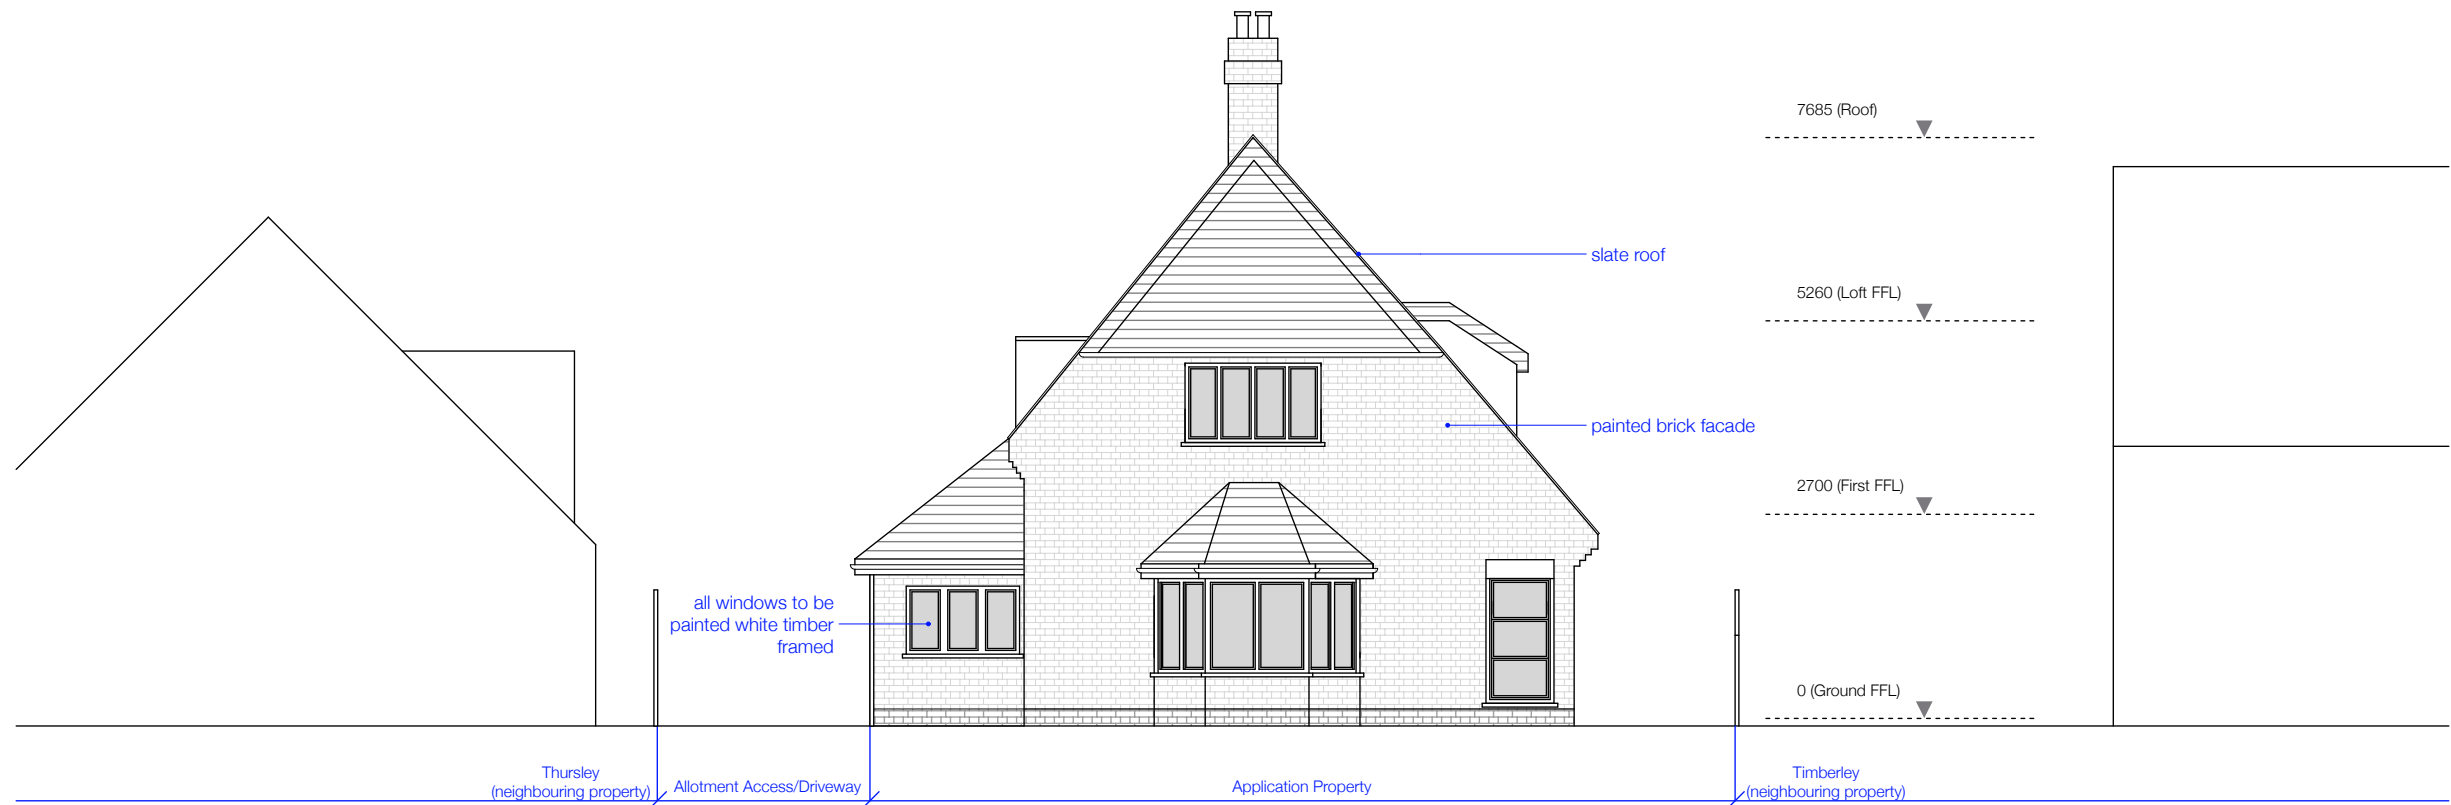

B	09.01.2013	LK	Amended as per clients' comments
A	04.01.2013	LK	Amended as per clients' comments
REV	DATE	Drawn	AMENDMENT

File: 2013 02 11 Fleet Cottage.pln
Date: 11/02/2013

PURPOSE FOR PLANNING

NOTES :
ALL DIMENSIONS TO BE CHECKED ON-SITE ANY DISCREPANCIES TO BE RAISED WITH CONTRACT ADMINISTRATOR

©GRANIT CHARTERED ARCHITECTS LTD
THIS DRAWING HAS BEEN PRODUCED FOR THE NAMED CLIENT AND NAMED PROJECT AND IS NOT INTENDED FOR USE BY ANY OTHER PERSON OR FOR ANY OTHER PURPOSE

Granit Chartered Architects
t: 020 7924 4555 e: info@granit.co.uk w: www.granit.co.uk
112 Battersea Business Centre, Lavender Hill, London SW11 5QL

PROJECT: Fleet Cottage, Bognor Regis
FOR: Alison and Mike Terry


Proposed Elevations

Scales 1:100 @ A3

Drawn LK Date 02/2010

Drawing No REV

1251/PL/104 B

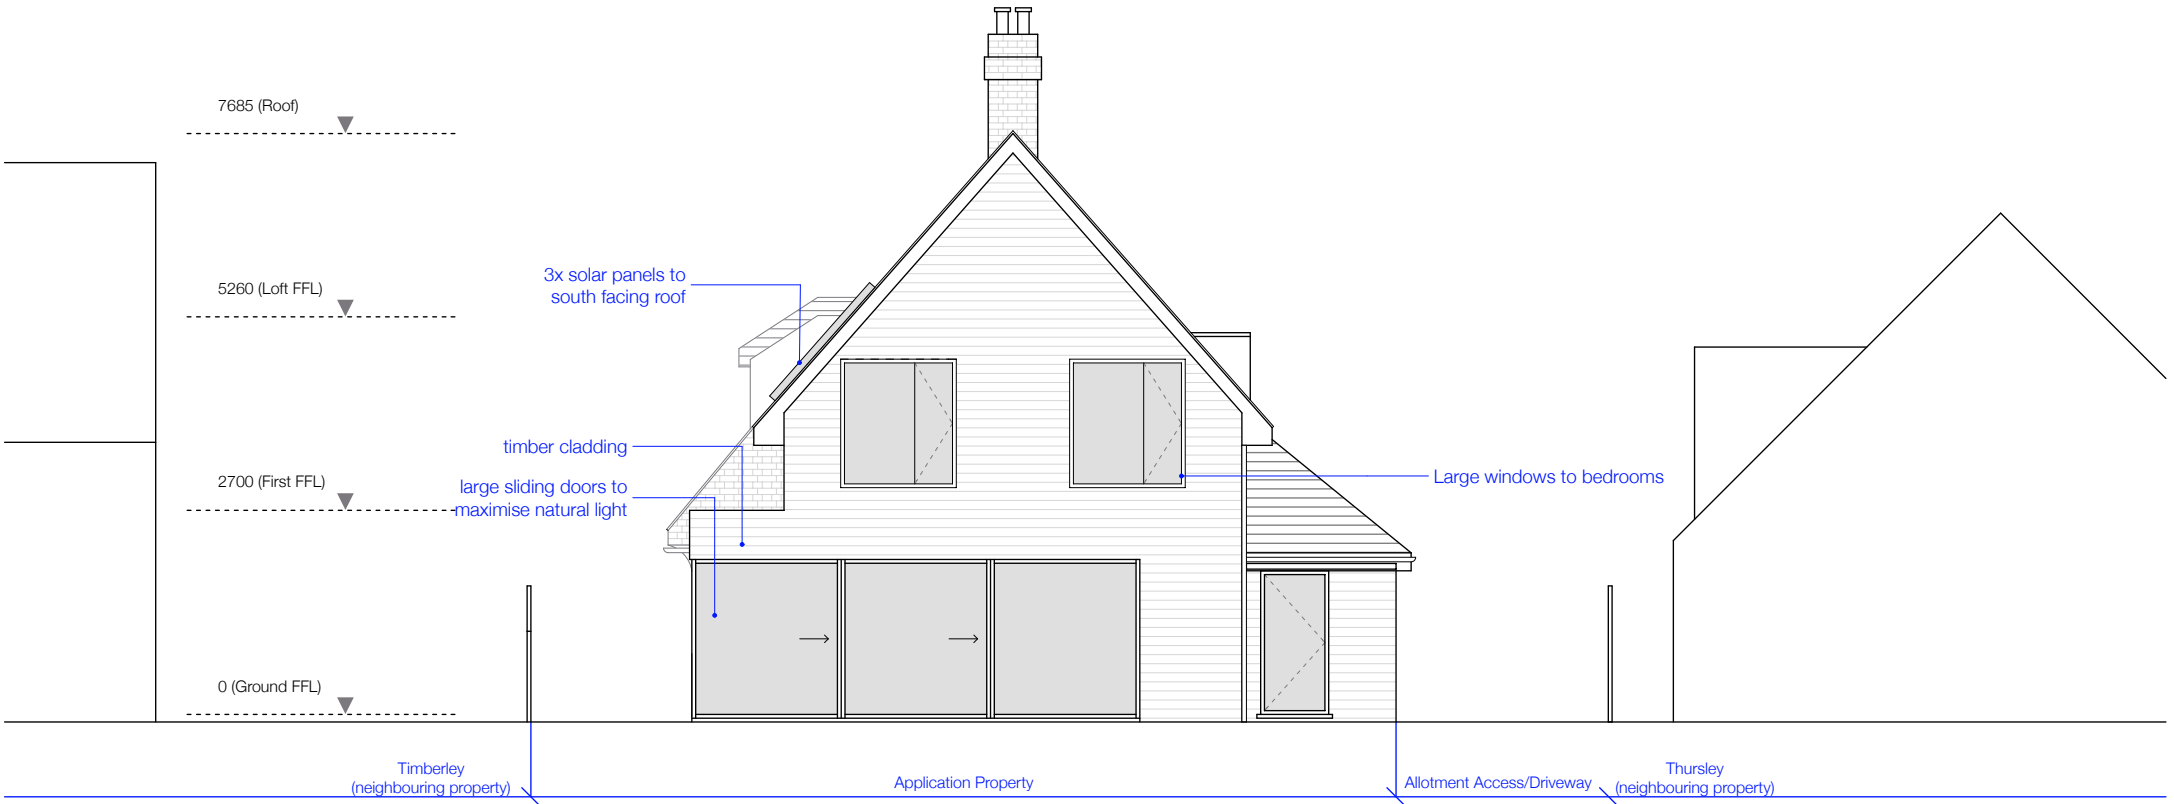

B	09.01.2013	LK	Amended as per clients' comments
A	04.01.2013	LK	Amended as per clients' comments
REV	DATE	Drawn	AMENDMENT


File:
2013 02 11 Fleet Cottage.pln
Date:
11/02/2013

PURPOSE
FOR PLANNING

NOTES :
ALL DIMENSIONS TO BE CHECKED ON-SITE ANY DISCREPANCIES
TO BE RAISED WITH CONTRACT ADMINISTRATOR
©GRANIT CHARTERED ARCHITECTS LTD
THIS DRAWING HAS BEEN PRODUCED FOR THE NAMED
CLIENT AND NAMED PROJECT AND IS NOT INTENDED FOR
USE BY ANY OTHER PERSON OR FOR ANY OTHER PURPOSE

Granit Chartered Architects
t: 020 7924 4555 e: info@granit.co.uk w: www.granit.co.uk
112 Battersea Business Centre, Lavender Hill, London SW11 5QL

PROJECT: Fleet Cottage, Bognor Regis
FOR: Alison and Mike Terry
Proposed Elevations
Scales 1:100 @ A3
Drawn LK Date 02/2010
Drawing No 1251/PL/105 REV B

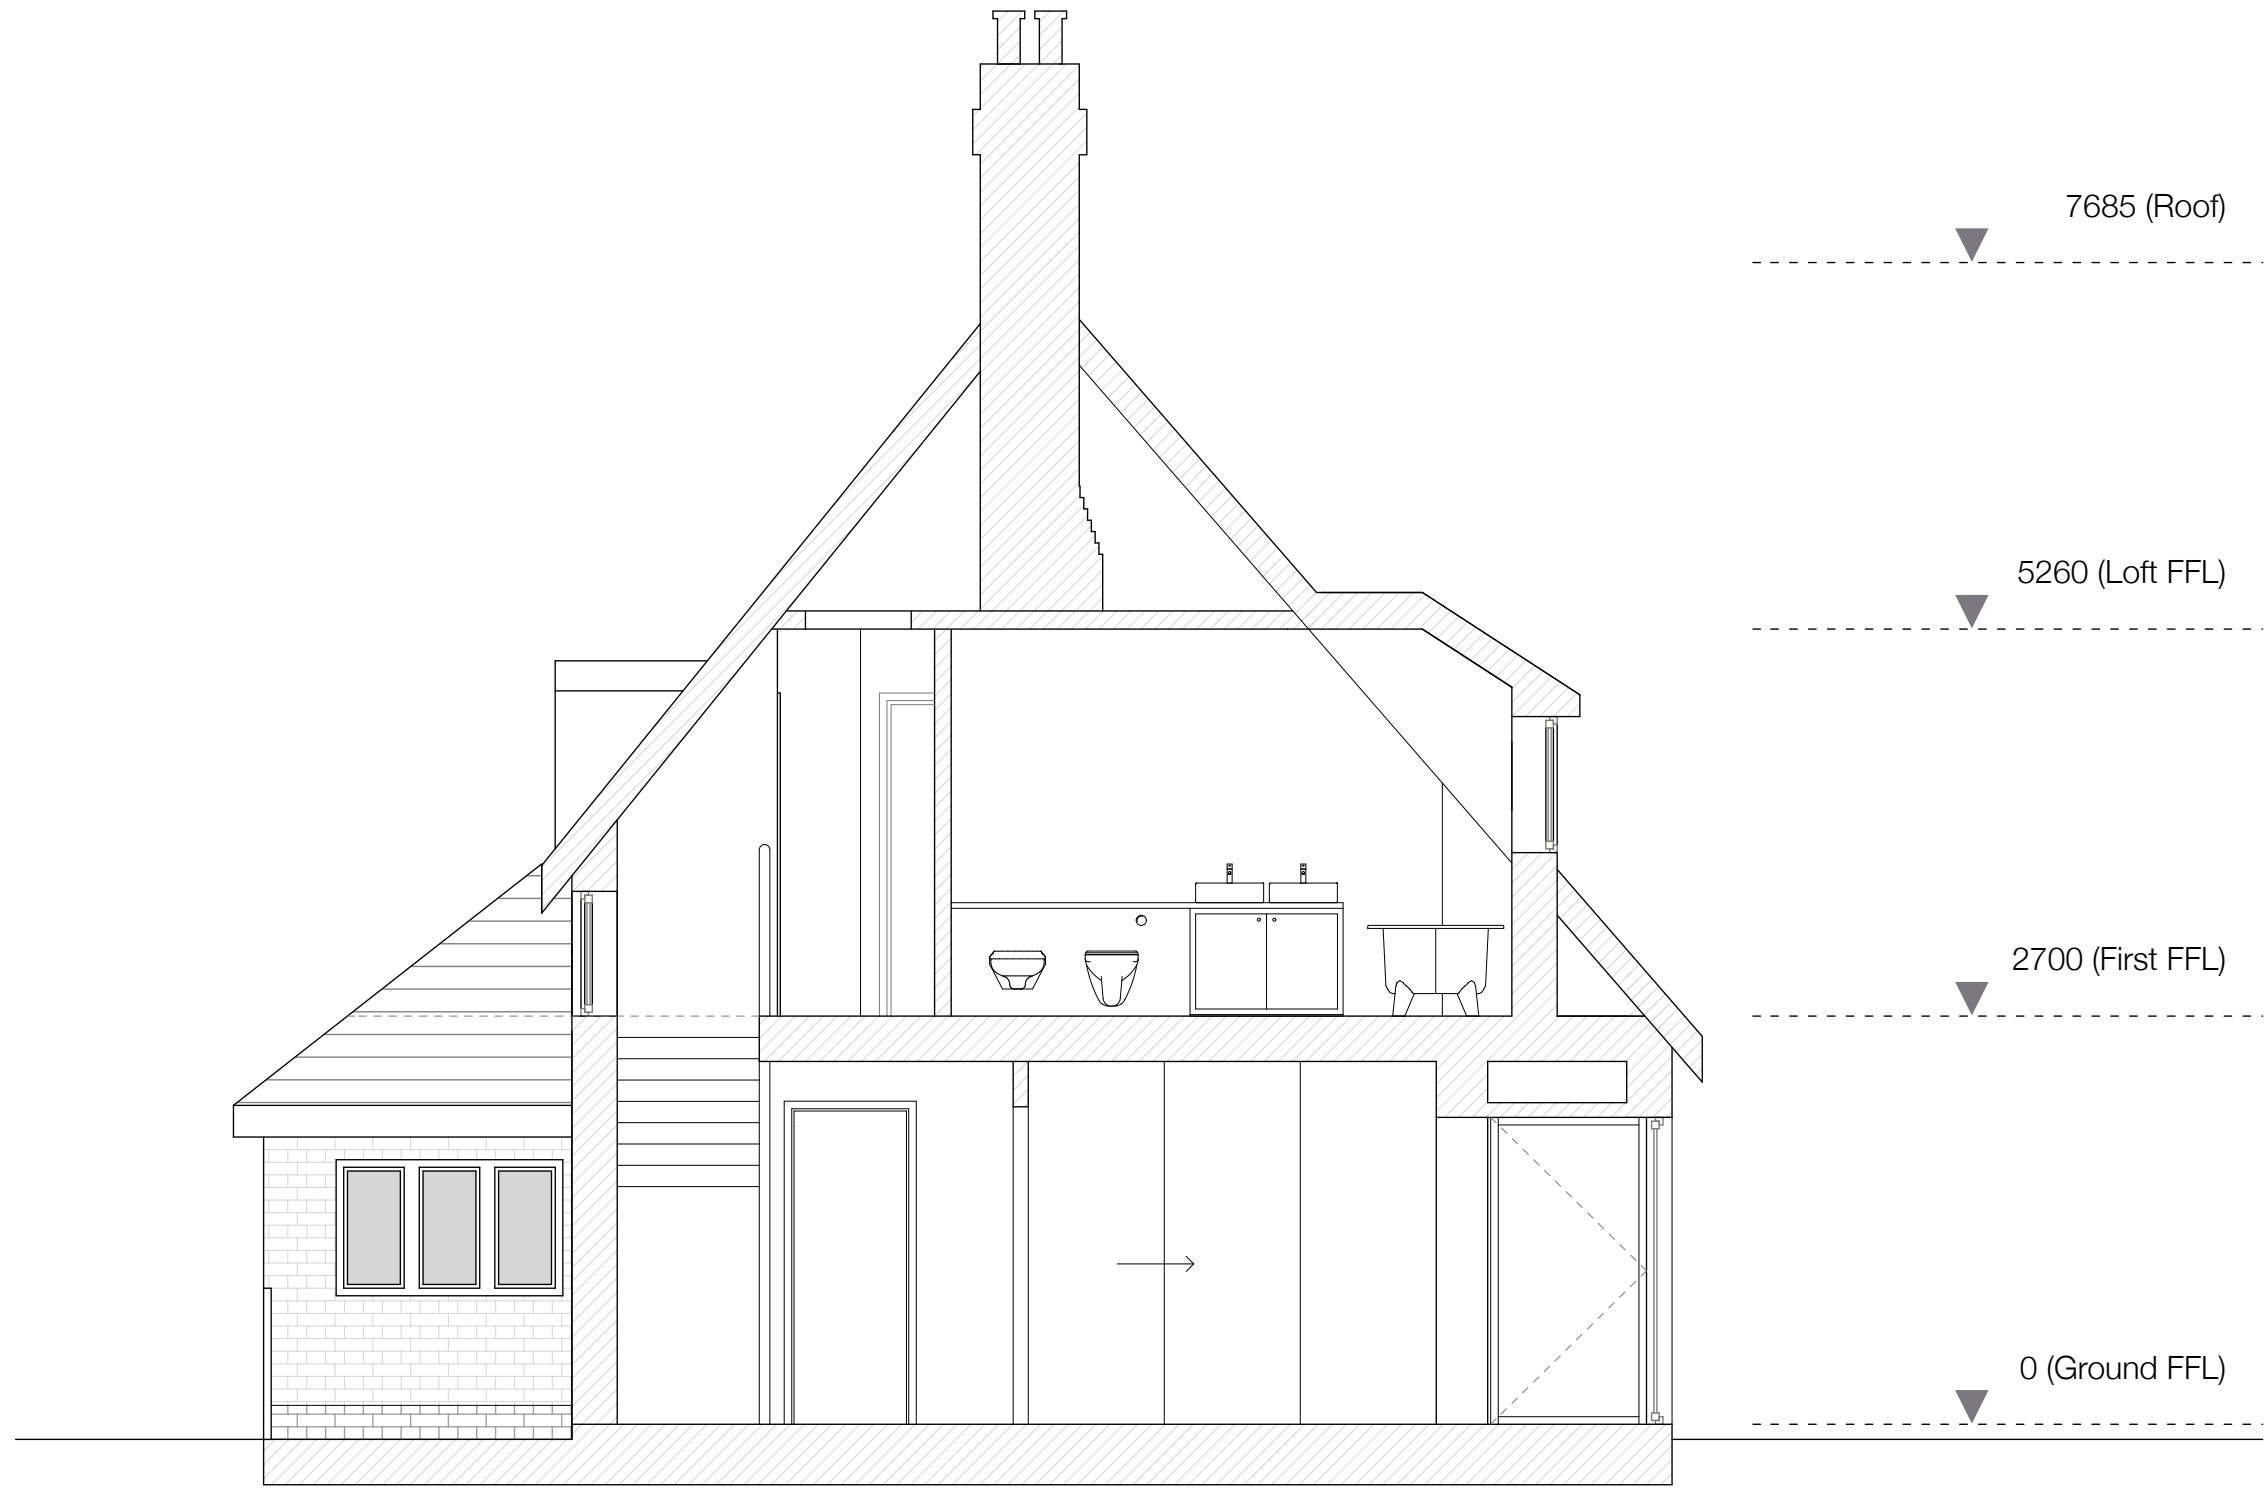


7685 (Roof)

5260 (Loft FFL)

2700 (First FFL)

0 (Ground FFL)

 

REV	DATE	Drawn	AMENDMENT

File:
2013 02 11 Fleet Cottage.pln
Date:
11/02/2013

PURPOSE
FOR PLANNING

NOTES :
ALL DIMENSIONS TO BE CHECKED ON-SITE ANY DISCREPANCIES
TO BE RAISED WITH CONTRACT ADMINISTRATOR

©GRANIT CHARTERED ARCHITECTS LTD
THIS DRAWING HAS BEEN PRODUCED FOR THE NAMED
CLIENT AND NAMED PROJECT AND IS NOT INTENDED FOR
USE BY ANY OTHER PERSON OR FOR ANY OTHER PURPOSE

Granit Chartered Architects
t: 020 7924 4555 e: info@granit.co.uk w: www.granit.co.uk
112 Battersea Business Centre, Lavender Hill, London SW11 5QL

PROJECT: Fleet Cottage, Bognor Regis
FOR: Alison and Mike Terry

Proposed Section AA

Scales 1:50 @ A3

Drawn LK Date 02/2010

Drawing No REV

1251/PL/106