




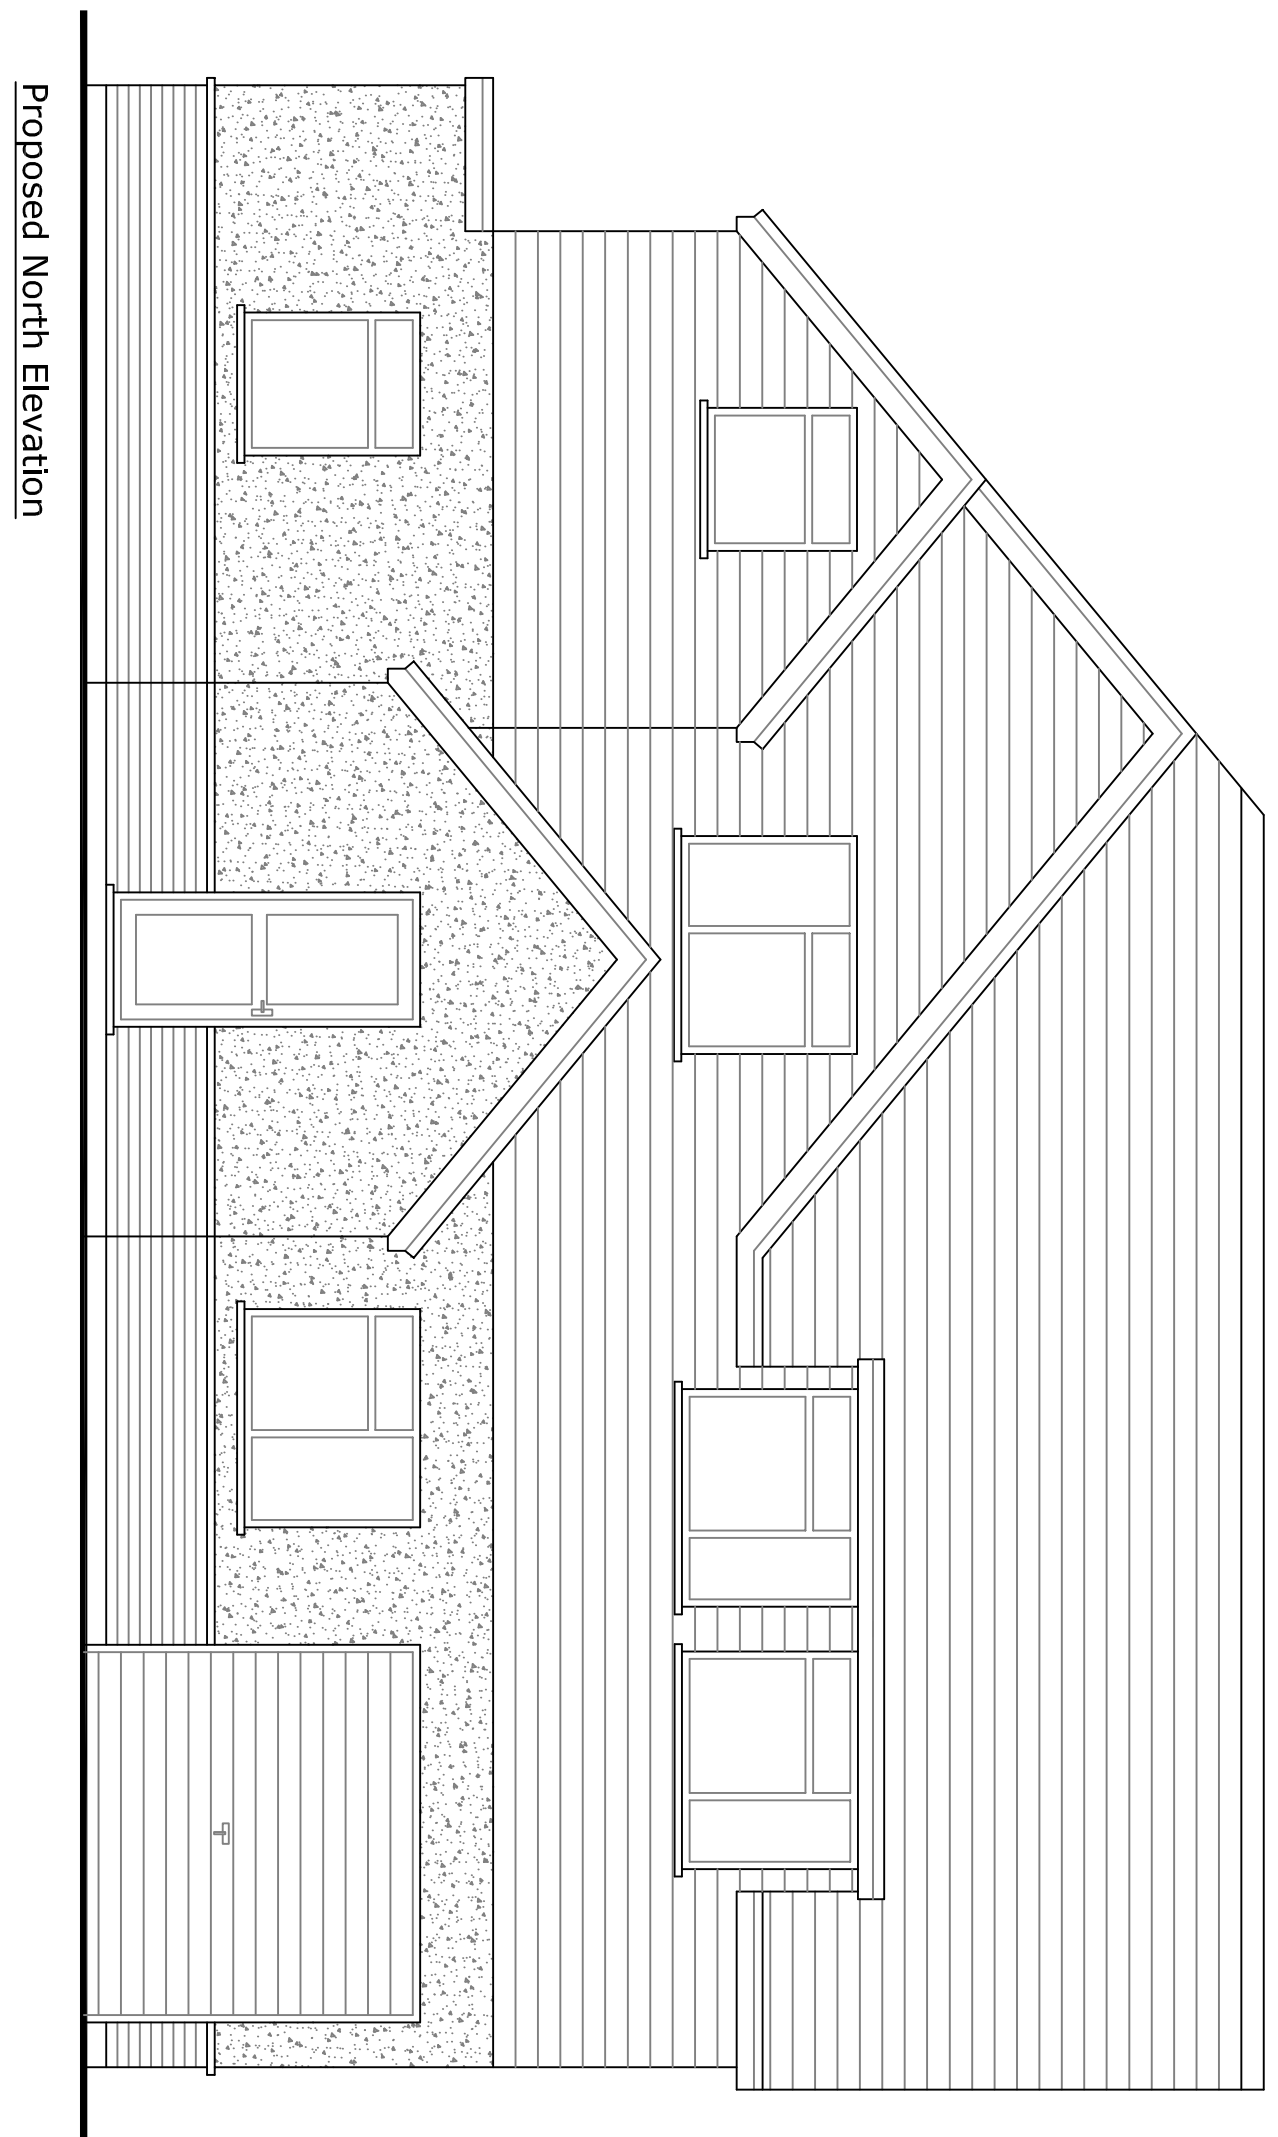


Proposed North Elevation

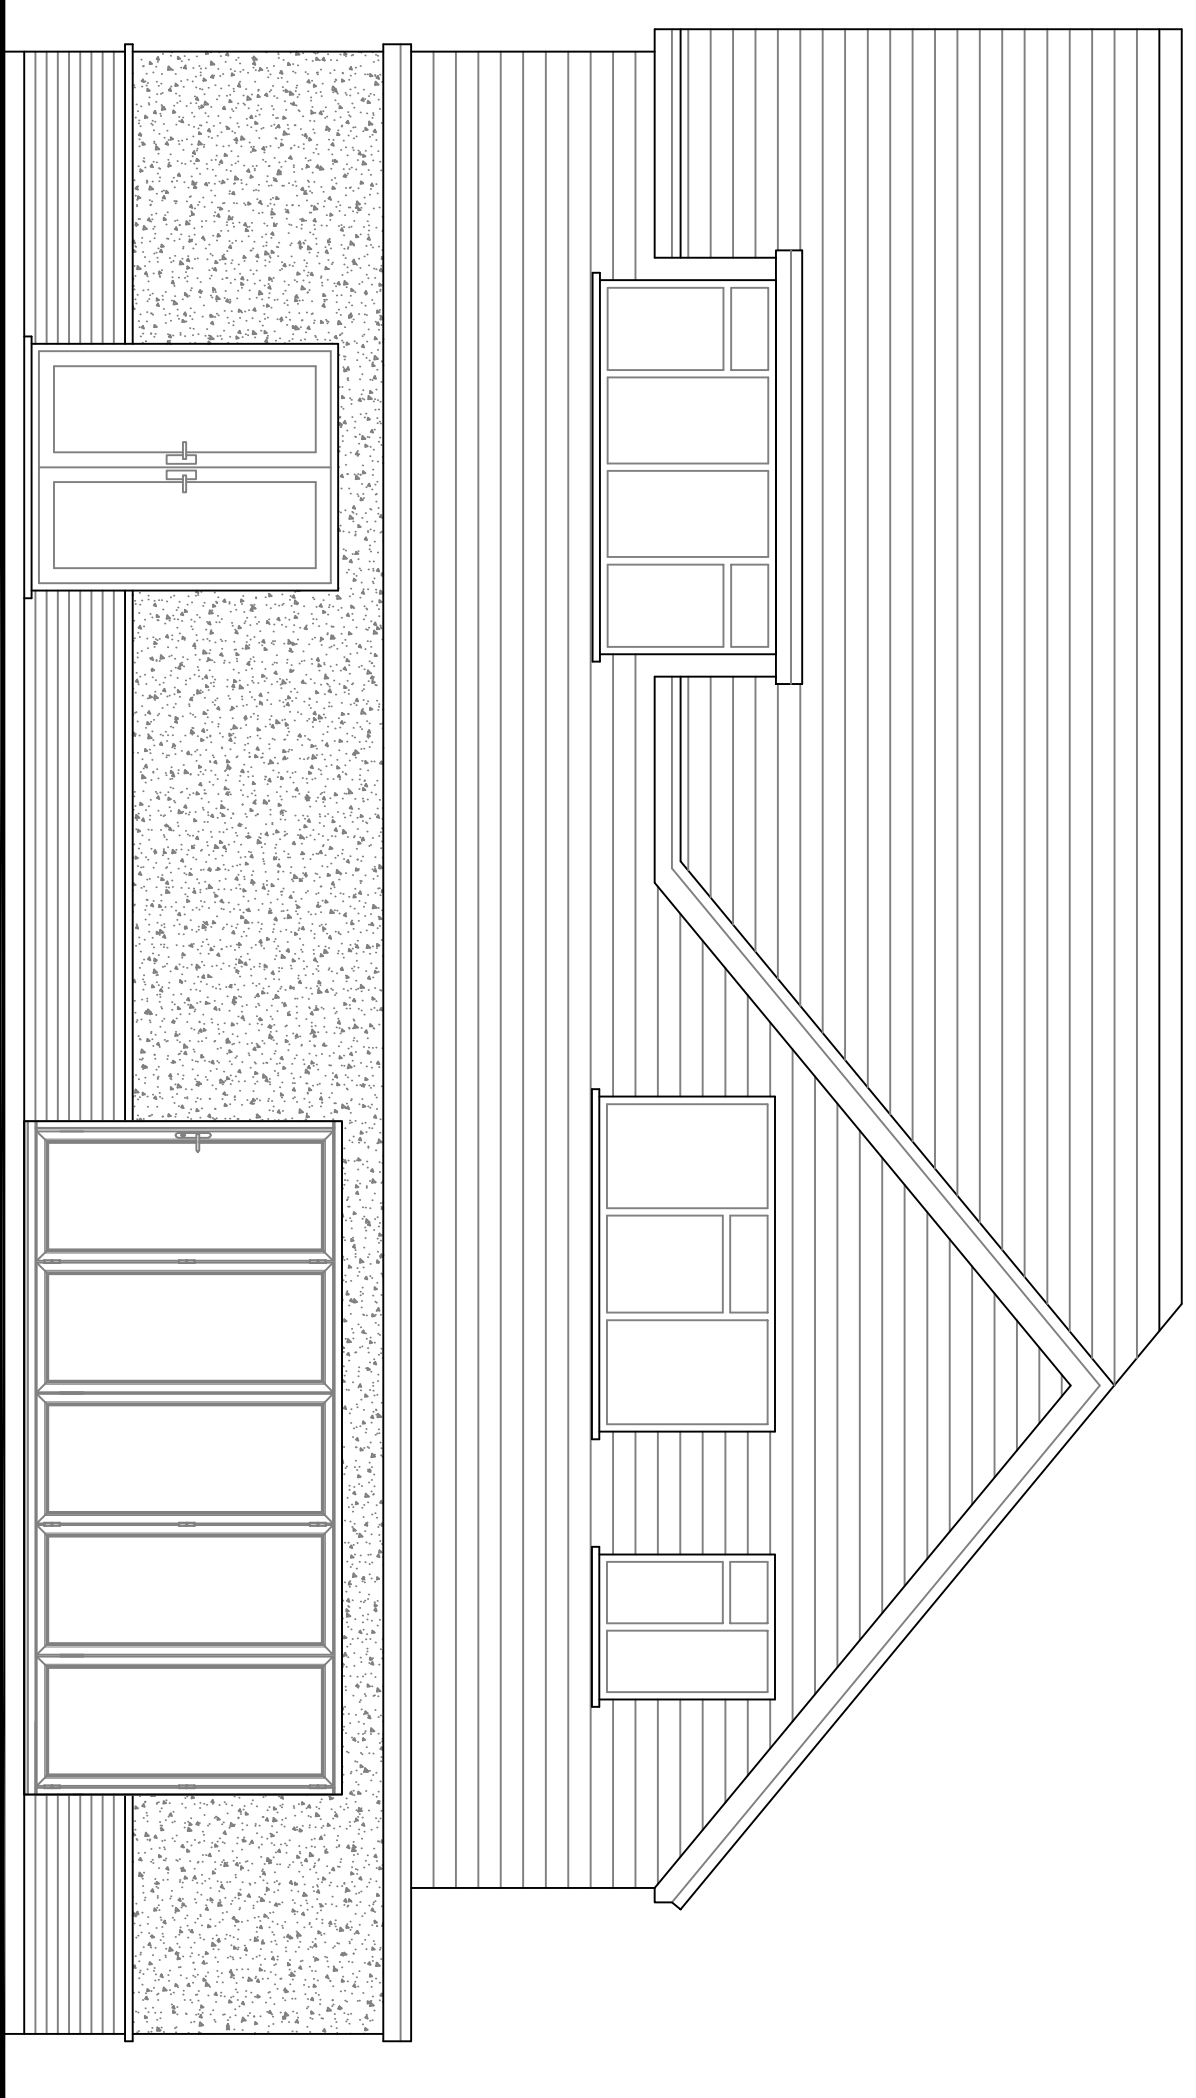

Proposed South Elevation

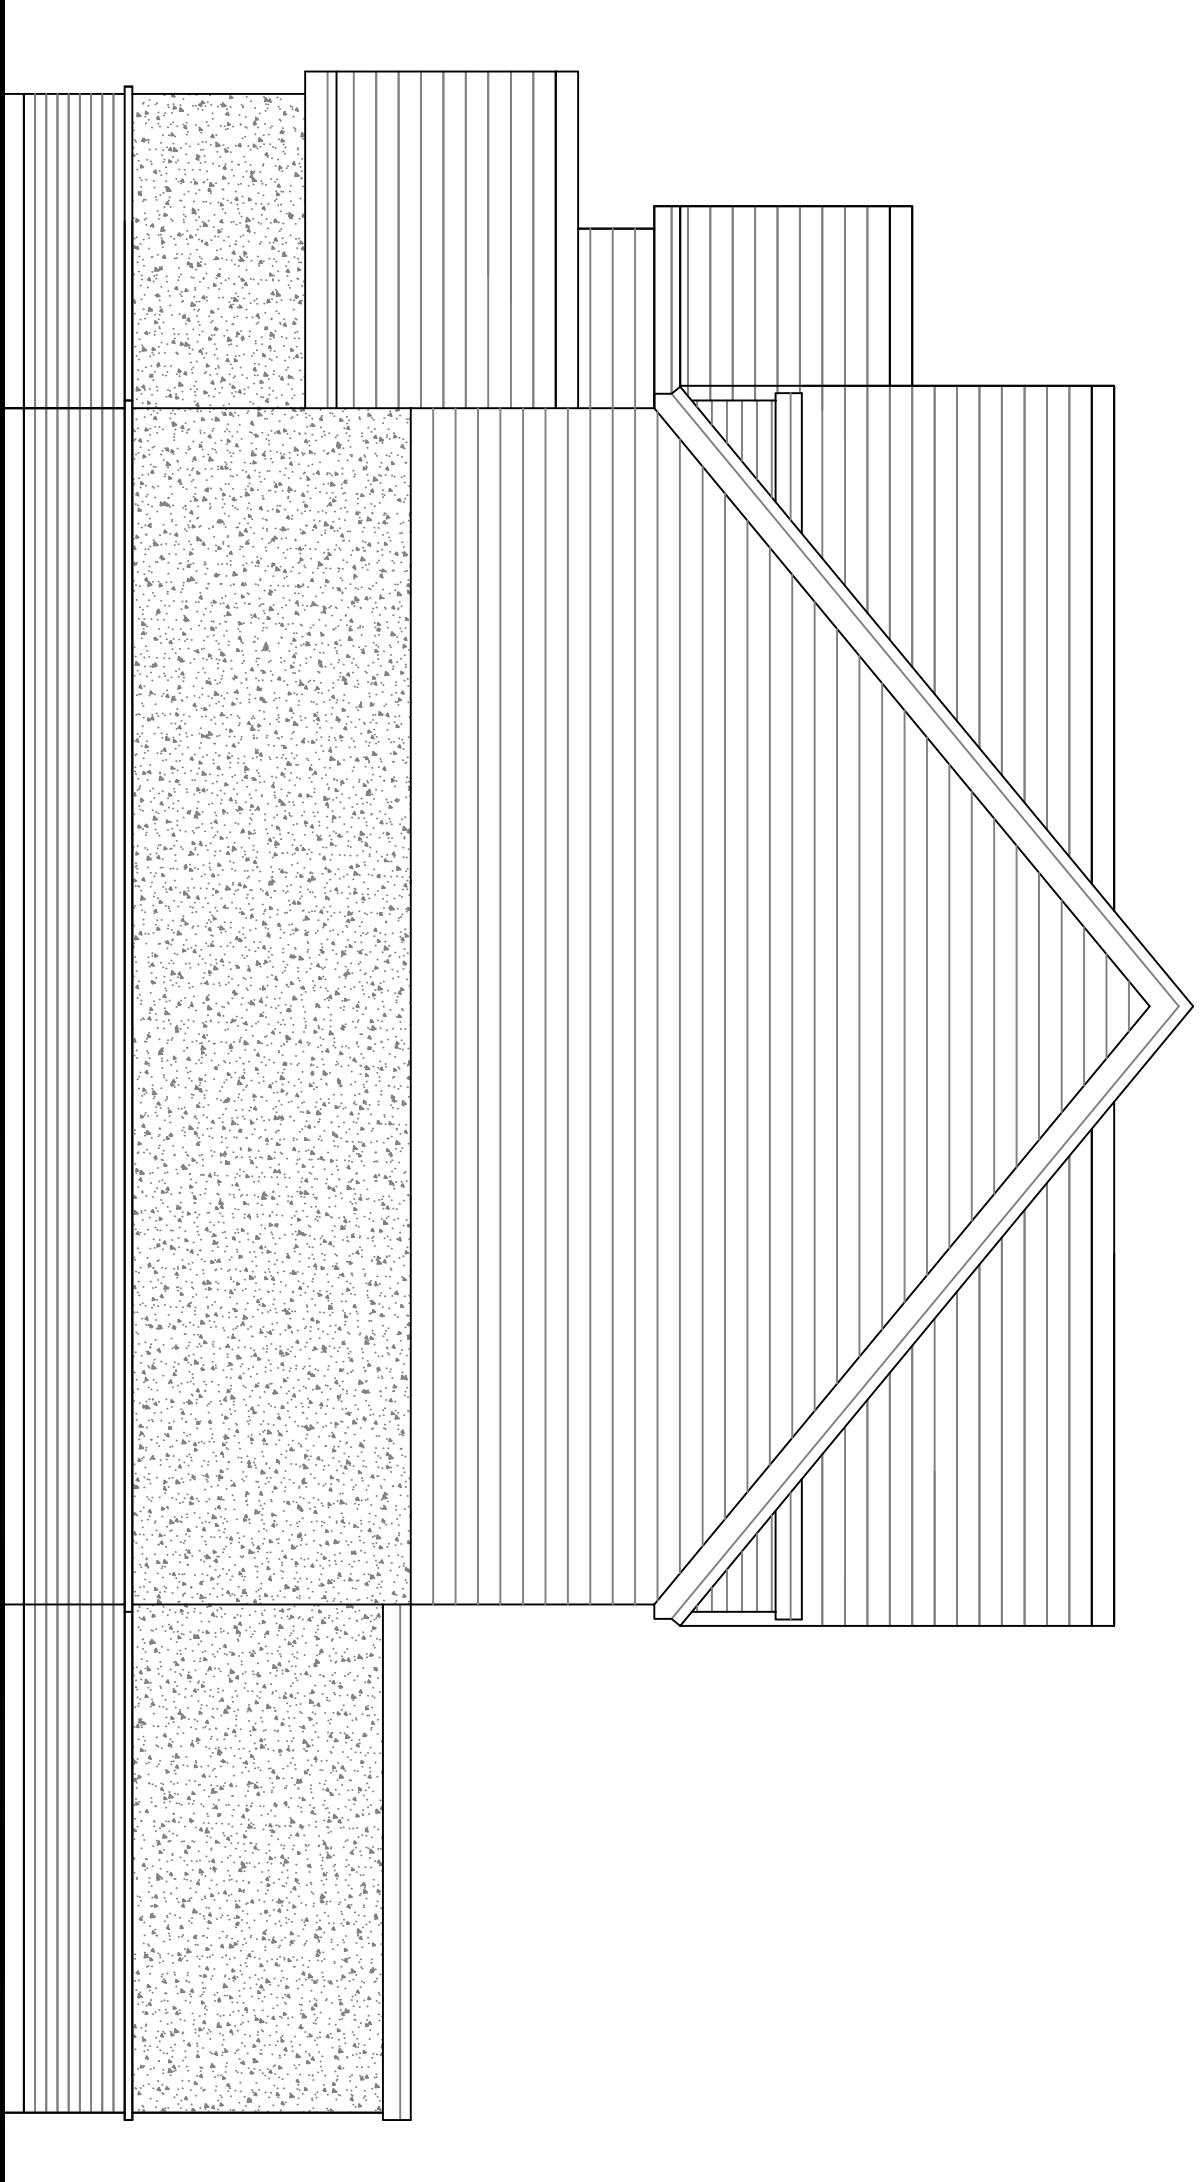

Proposed West Elevation

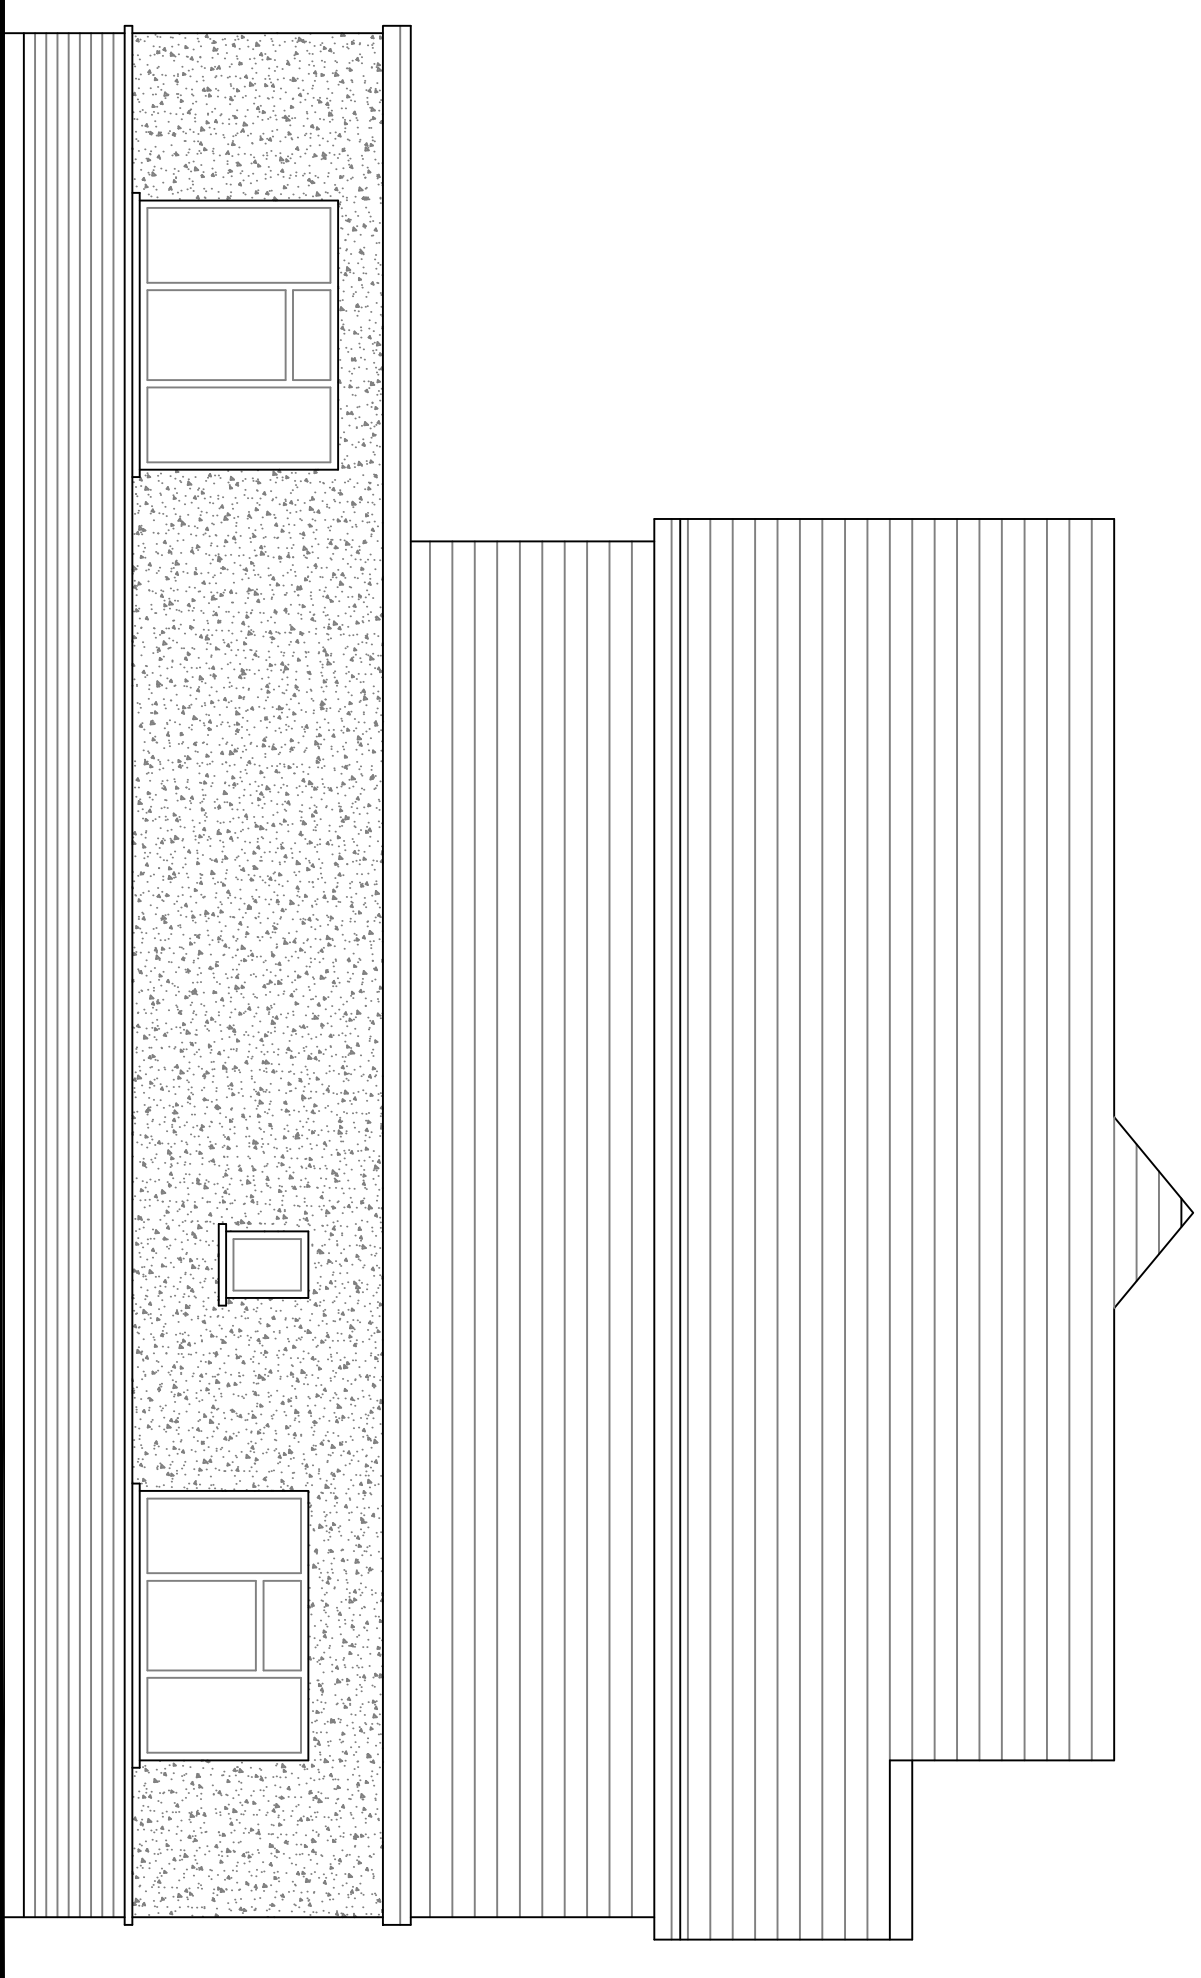

Proposed East Elevation

Item#	Quantity	Title/Name, designation, material, dimension etc.		Article No./Reference
Designed by	Checked by	Approved by - date	Filename	Date March 2017
µ				Scale 1:50
52 Minton Road				
Proposed Extensions				
02			Edition	Sheet