





Front Elevation

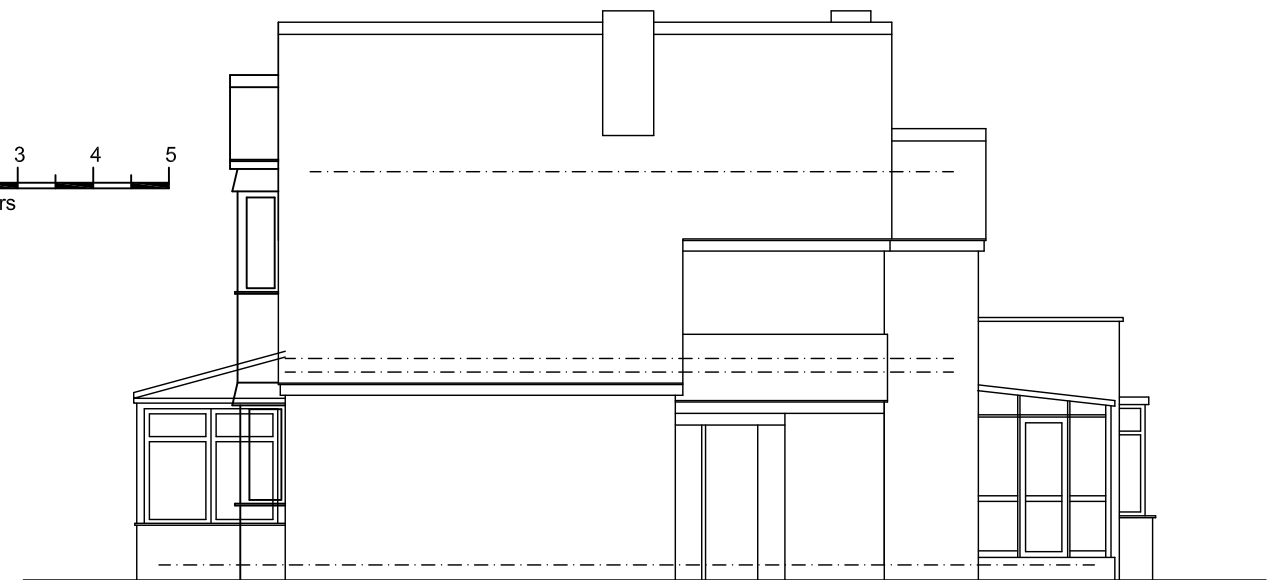

Side Elevation



Rear Elevation

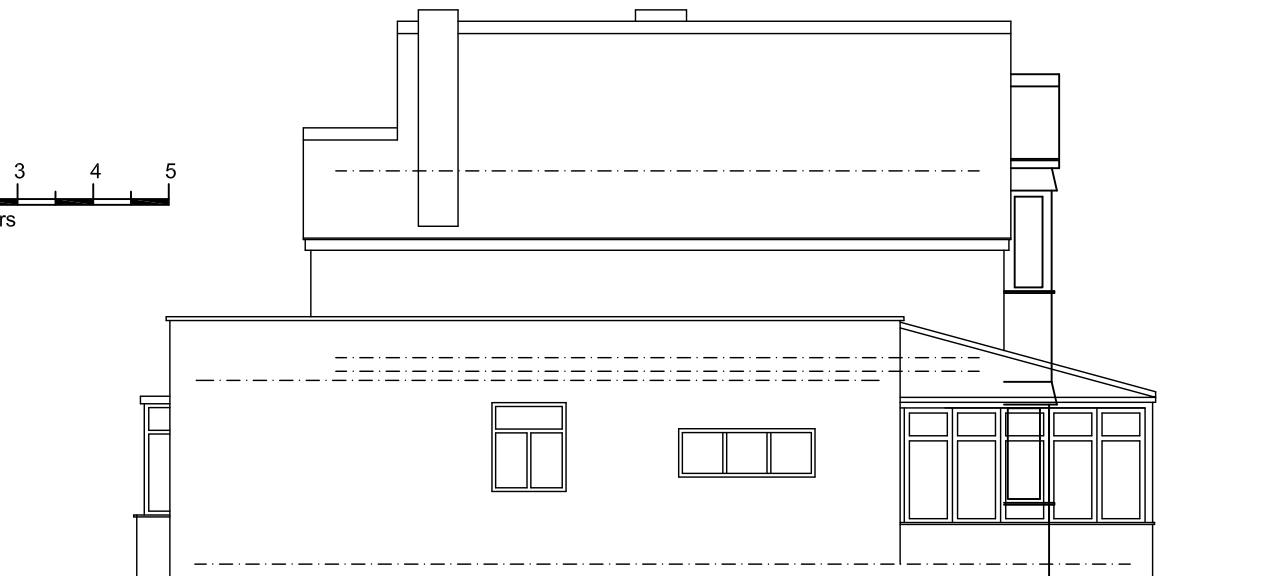

Side Elevation



Architectural & Civil Engineering Design
143 Station Road, Liss, Hants. GU33 7AJ
Tel 01730 894988
e-mail: enquiries@acedesigns-ltd.co.uk
www.ace-designs.co.uk

Job Title
**Proposed works at 49 Minton Road
Felpham, W Sussex**

Drawing Title
Elevations as existing

Client
**Mr A Billings and
Mr T Peskett**

Scale 1:100 @ A3	Date Jan 22	Designed n/a
Drawn EV	Checked GG	Approved
Job No 220104	Drawing No 220104 / 03	Rev