





French doors replaced with new UPVC window and wall infill

Front Elevation

 


Front elevation to have existing render overlaid with new "Grey Cedral cement board" cladding
All existing windows to front elevation to be replaced with new PVC windows within existing openings

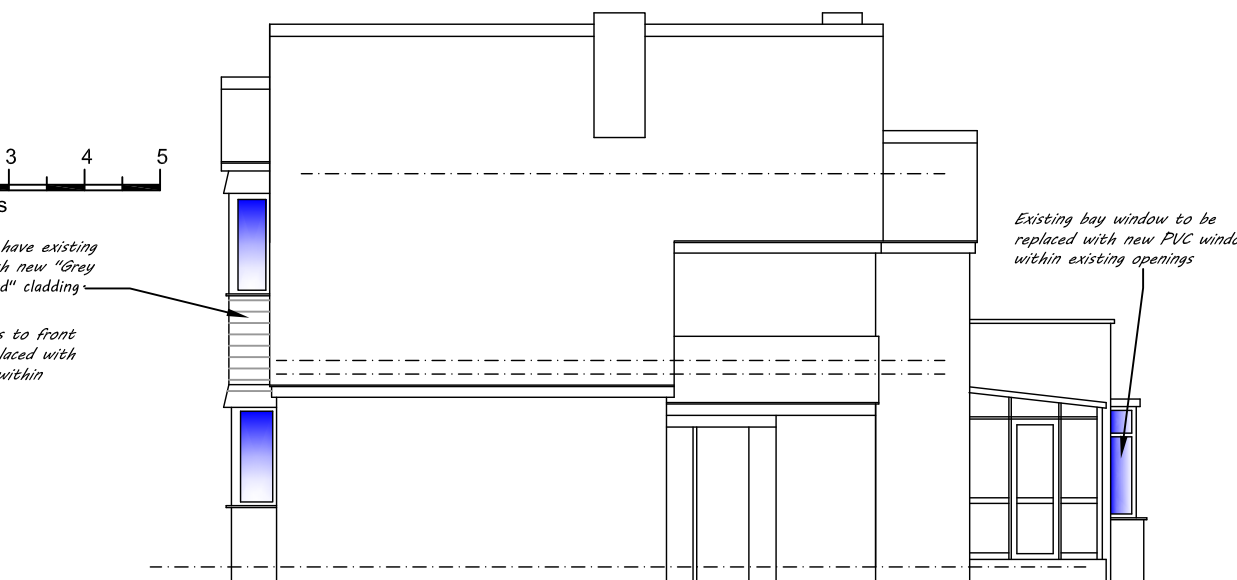


Existing bay window to be replaced with new PVC windows within existing openings

Side Elevation

 

Existing bay window to be replaced with new PVC windows within existing openings and new door set in cut down opening

Rear Elevation

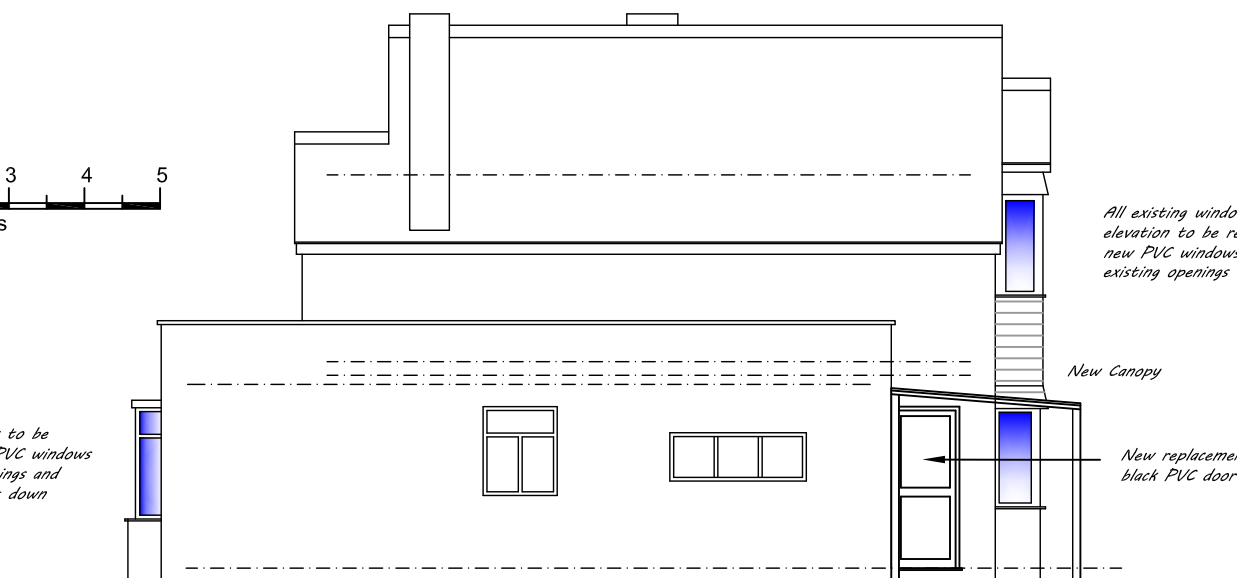

All existing windows to front elevation to be replaced with new PVC windows within existing openings

New Canopy

New replacement black PVC door

Side Elevation



Architectural & Civil Engineering Design
143 Station Road, Liss, Hants. GU33 7AJ
Tel 01730 894988
e-mail: enquiries@acedesigns-ltd.co.uk
www.ace-designs.co.uk

Job Title
**Proposed works at 49 Minton Road
Felpham, W Sussex**

Drawing Title
Elevations as proposed

Client
**Mr A Billings and
Mr T Peskett**

Scale 1:100 @ A3	Date Jan 22	Designed GG
Drawn EV	Checked GG	Approved
Job No 220104	Drawing No 220104 / 06	Rev