




This drawing and its contents are the strict copyright of Architectura Design. No reproduction without permission. Do not scale. Written dimensions to be used where given. All dimensions and details to be checked on site. FOR PLANNING PURPOSES ONLY

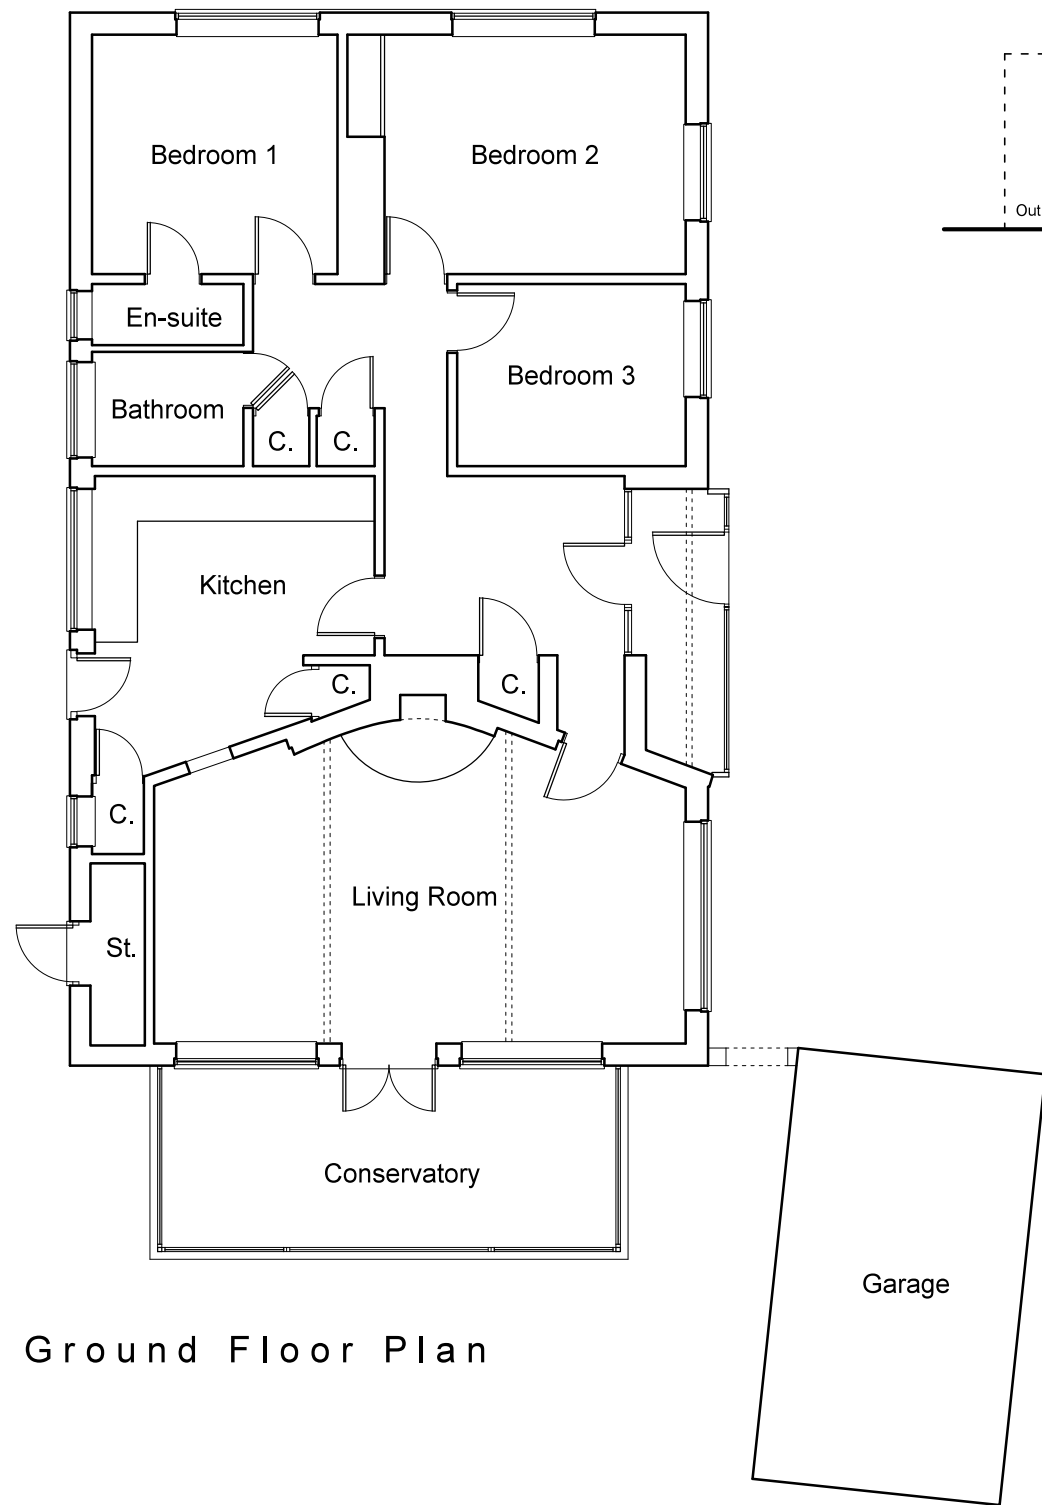


Ground Floor Plan

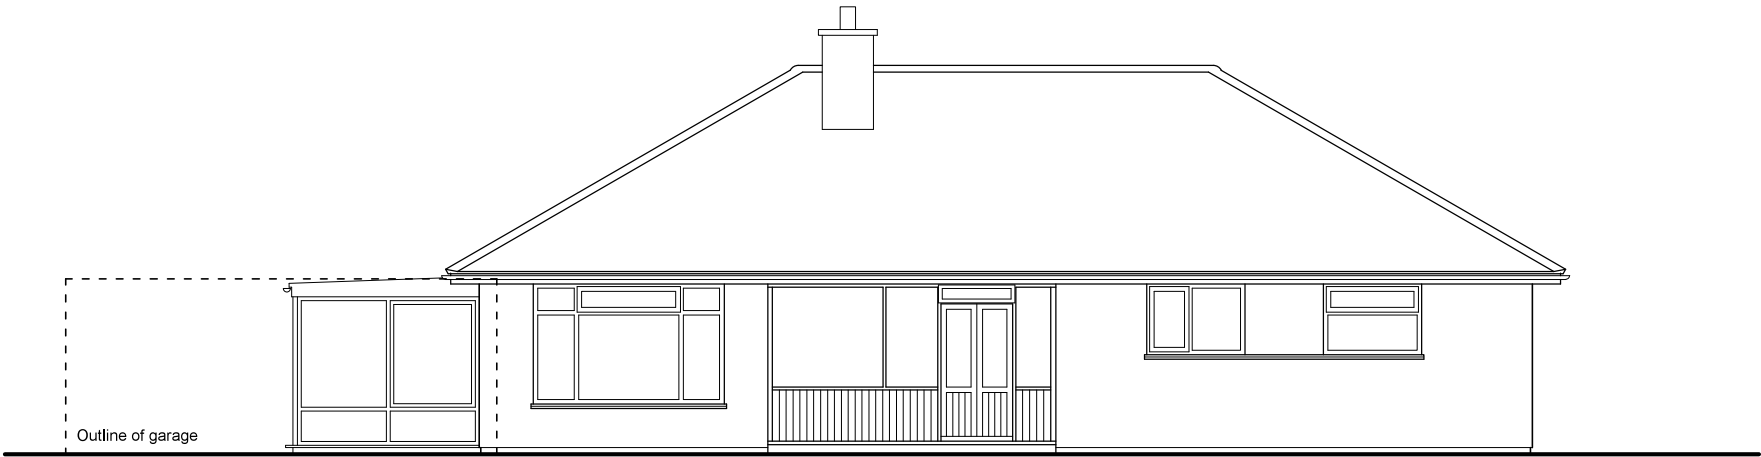

East Elevation

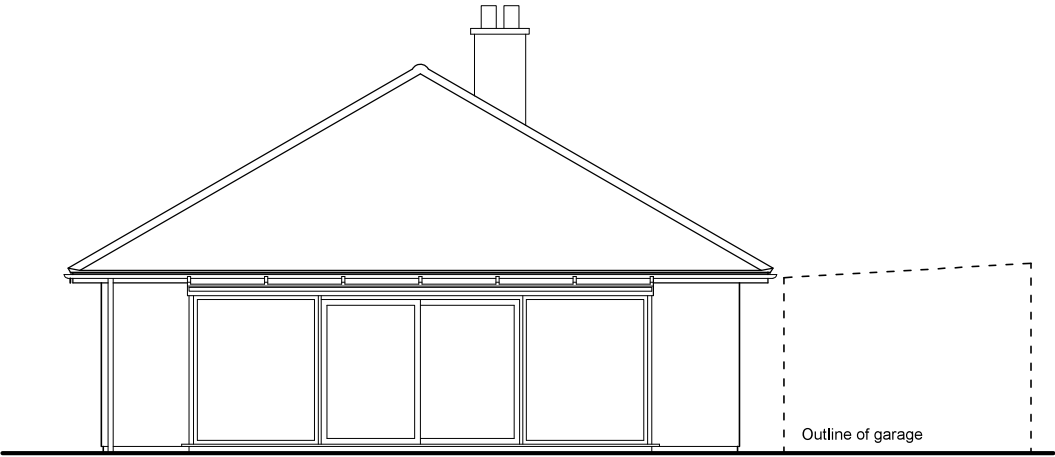

South Elevation

 

Architectura
Architectural Design & Drawing Service

Proposed Extension and Alterations
at 24 Outerwyke Road, Bognor Regis
for Mr and Mrs J Gerard
Drawing S01 November 2019 Scale 1:100 @ A3
Survey Drawing - Ground Floor Plan & Elevations