




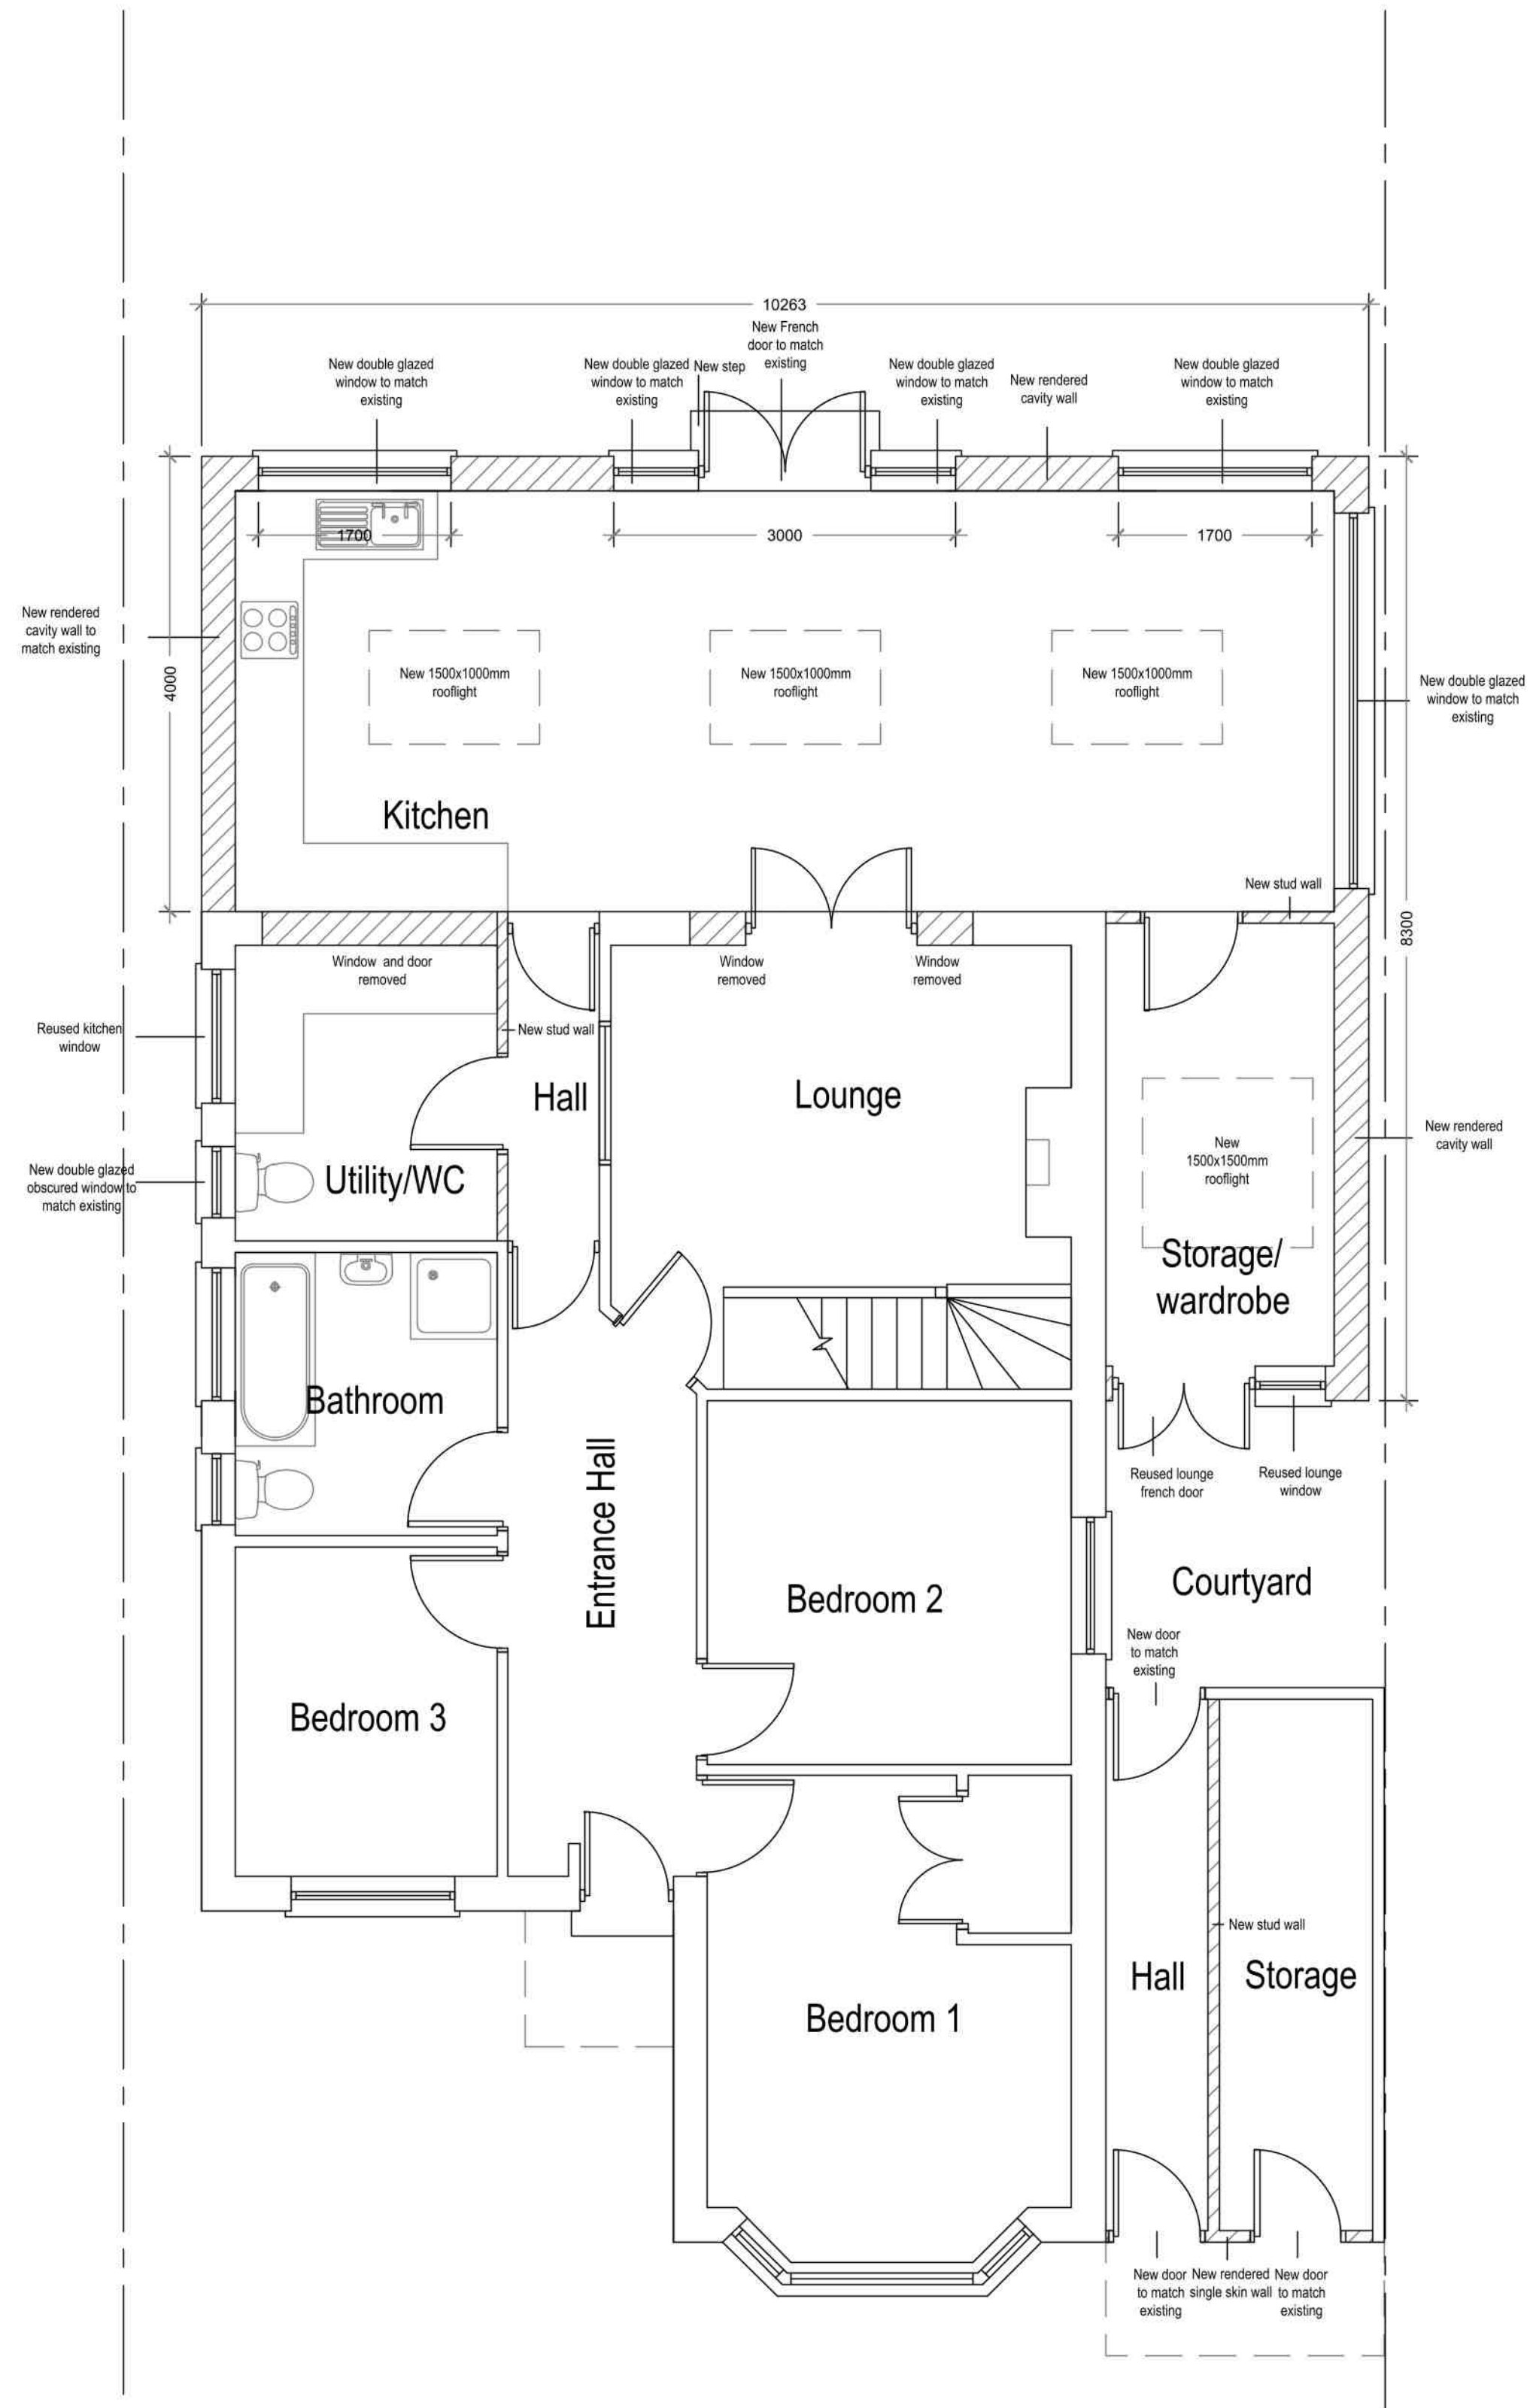

Proposed Ground Floor Plan
Scale 1:50

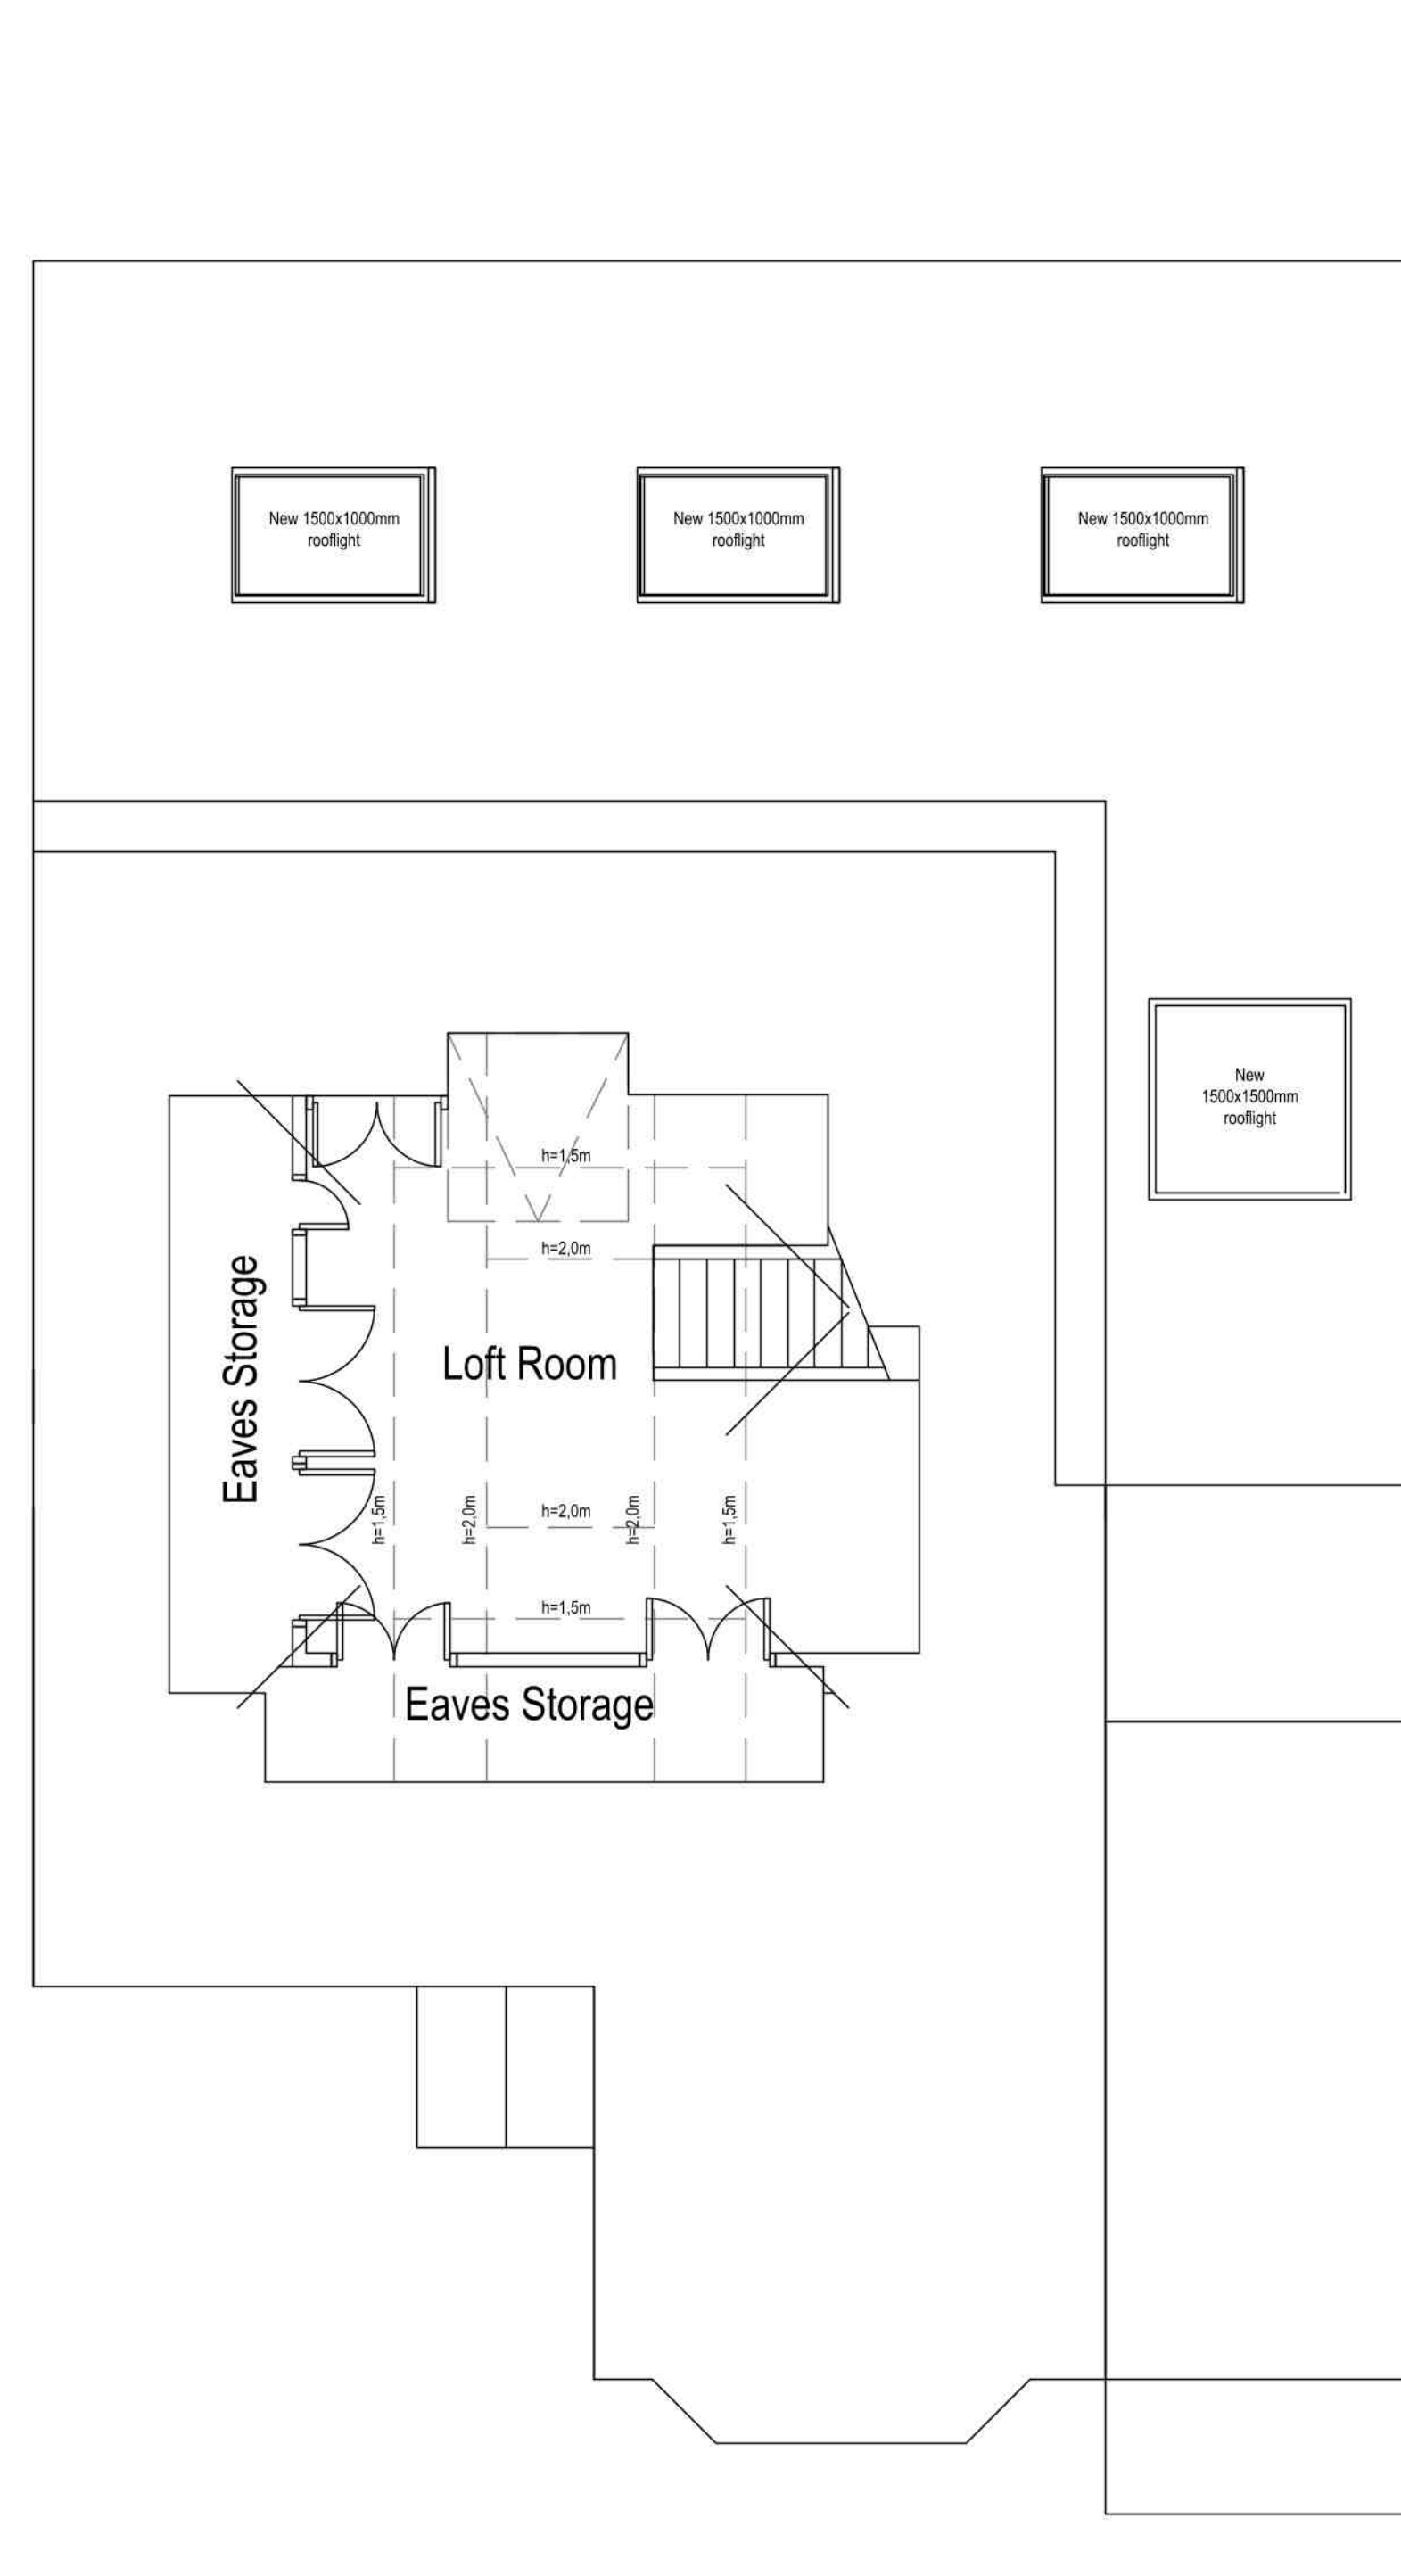

Proposed Loft Plan
Scale 1:50

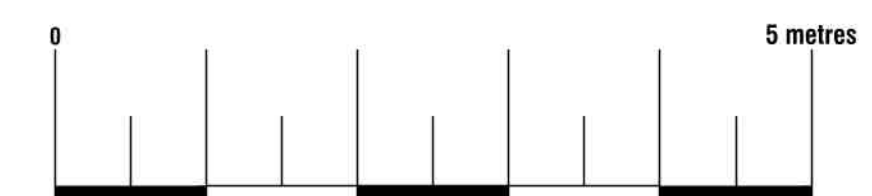

Arkiplan

74 Cardiff Road, CF15 7QE • Enquiries@ArkiPlan.co.uk

Site	16 Normans Drive, Bognor Regis, West Sussex PO22 8LW	Date	10.11.2021
		Sheet	21-1867 D04 Rev 1
		Job	New Extension
		Scale	As Shown@A1
		Title	As Shown