



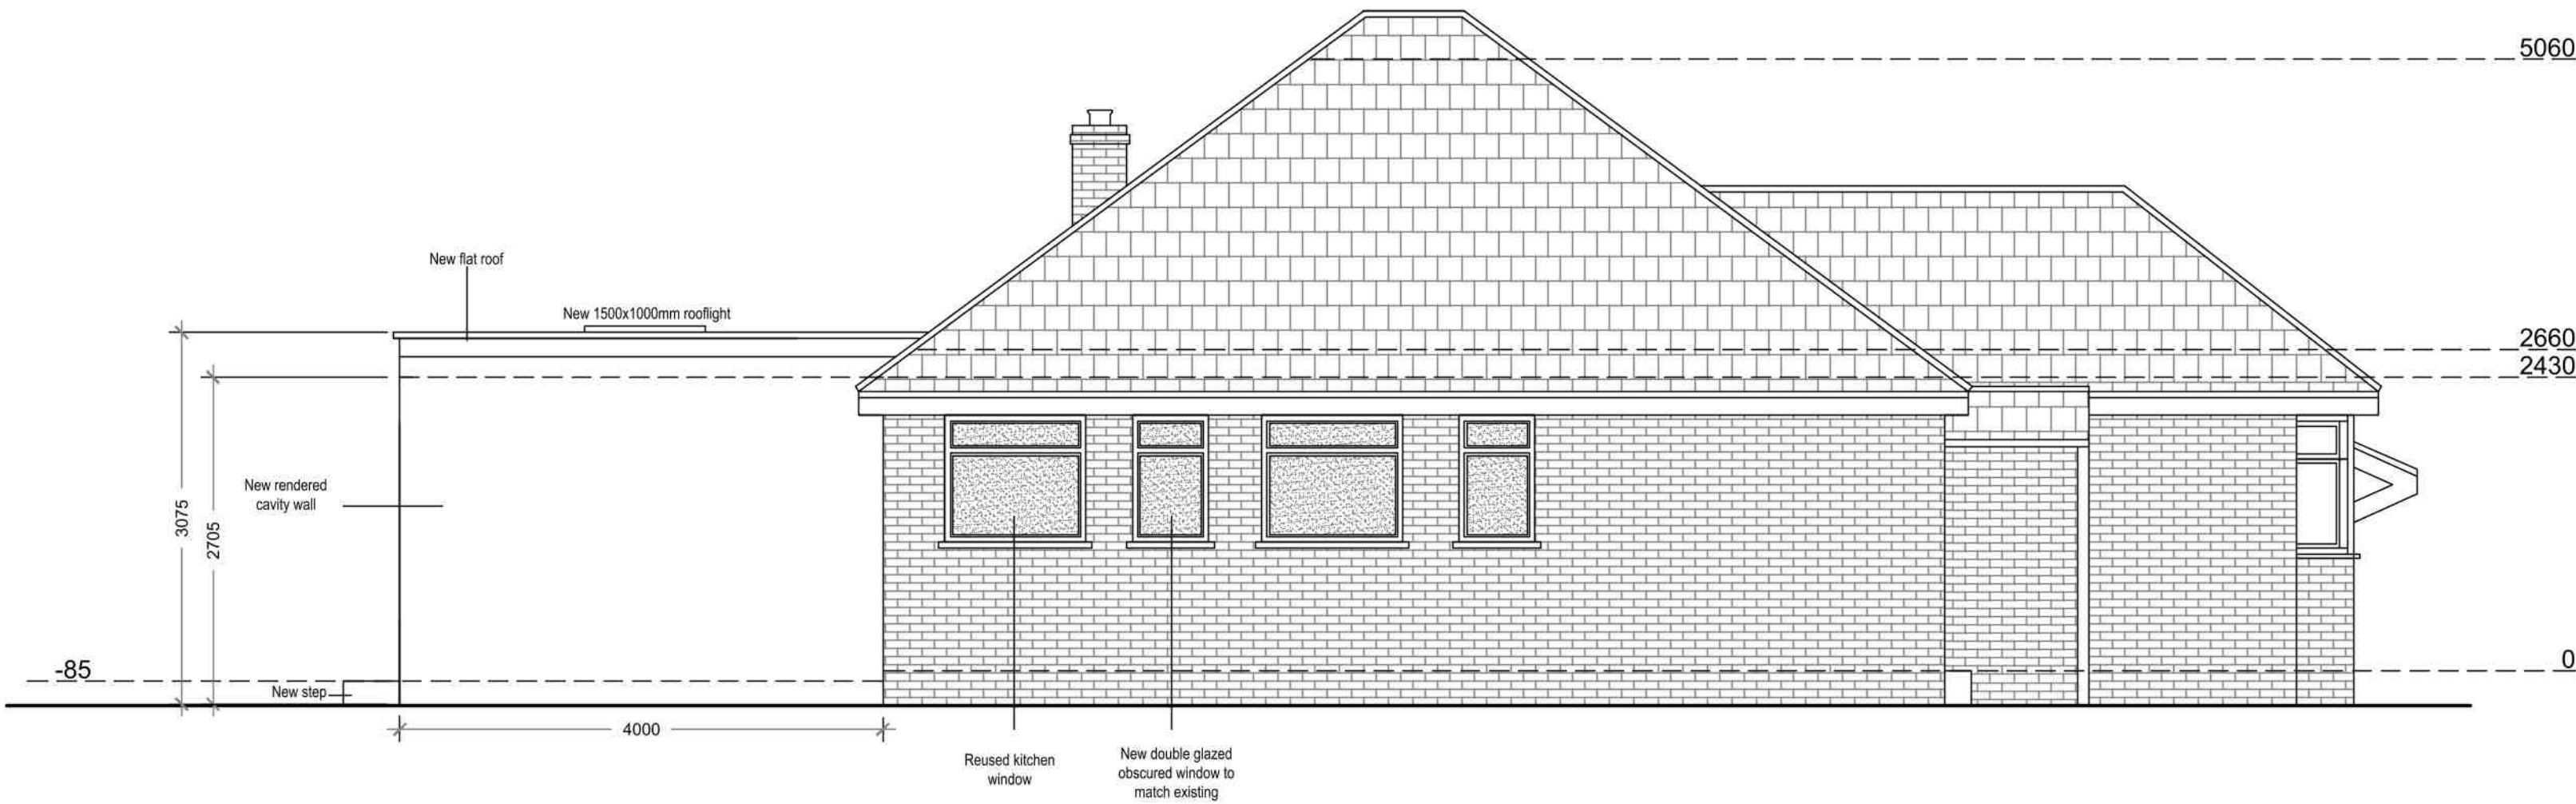


Proposed Northwest Elevation
Scale 1:50

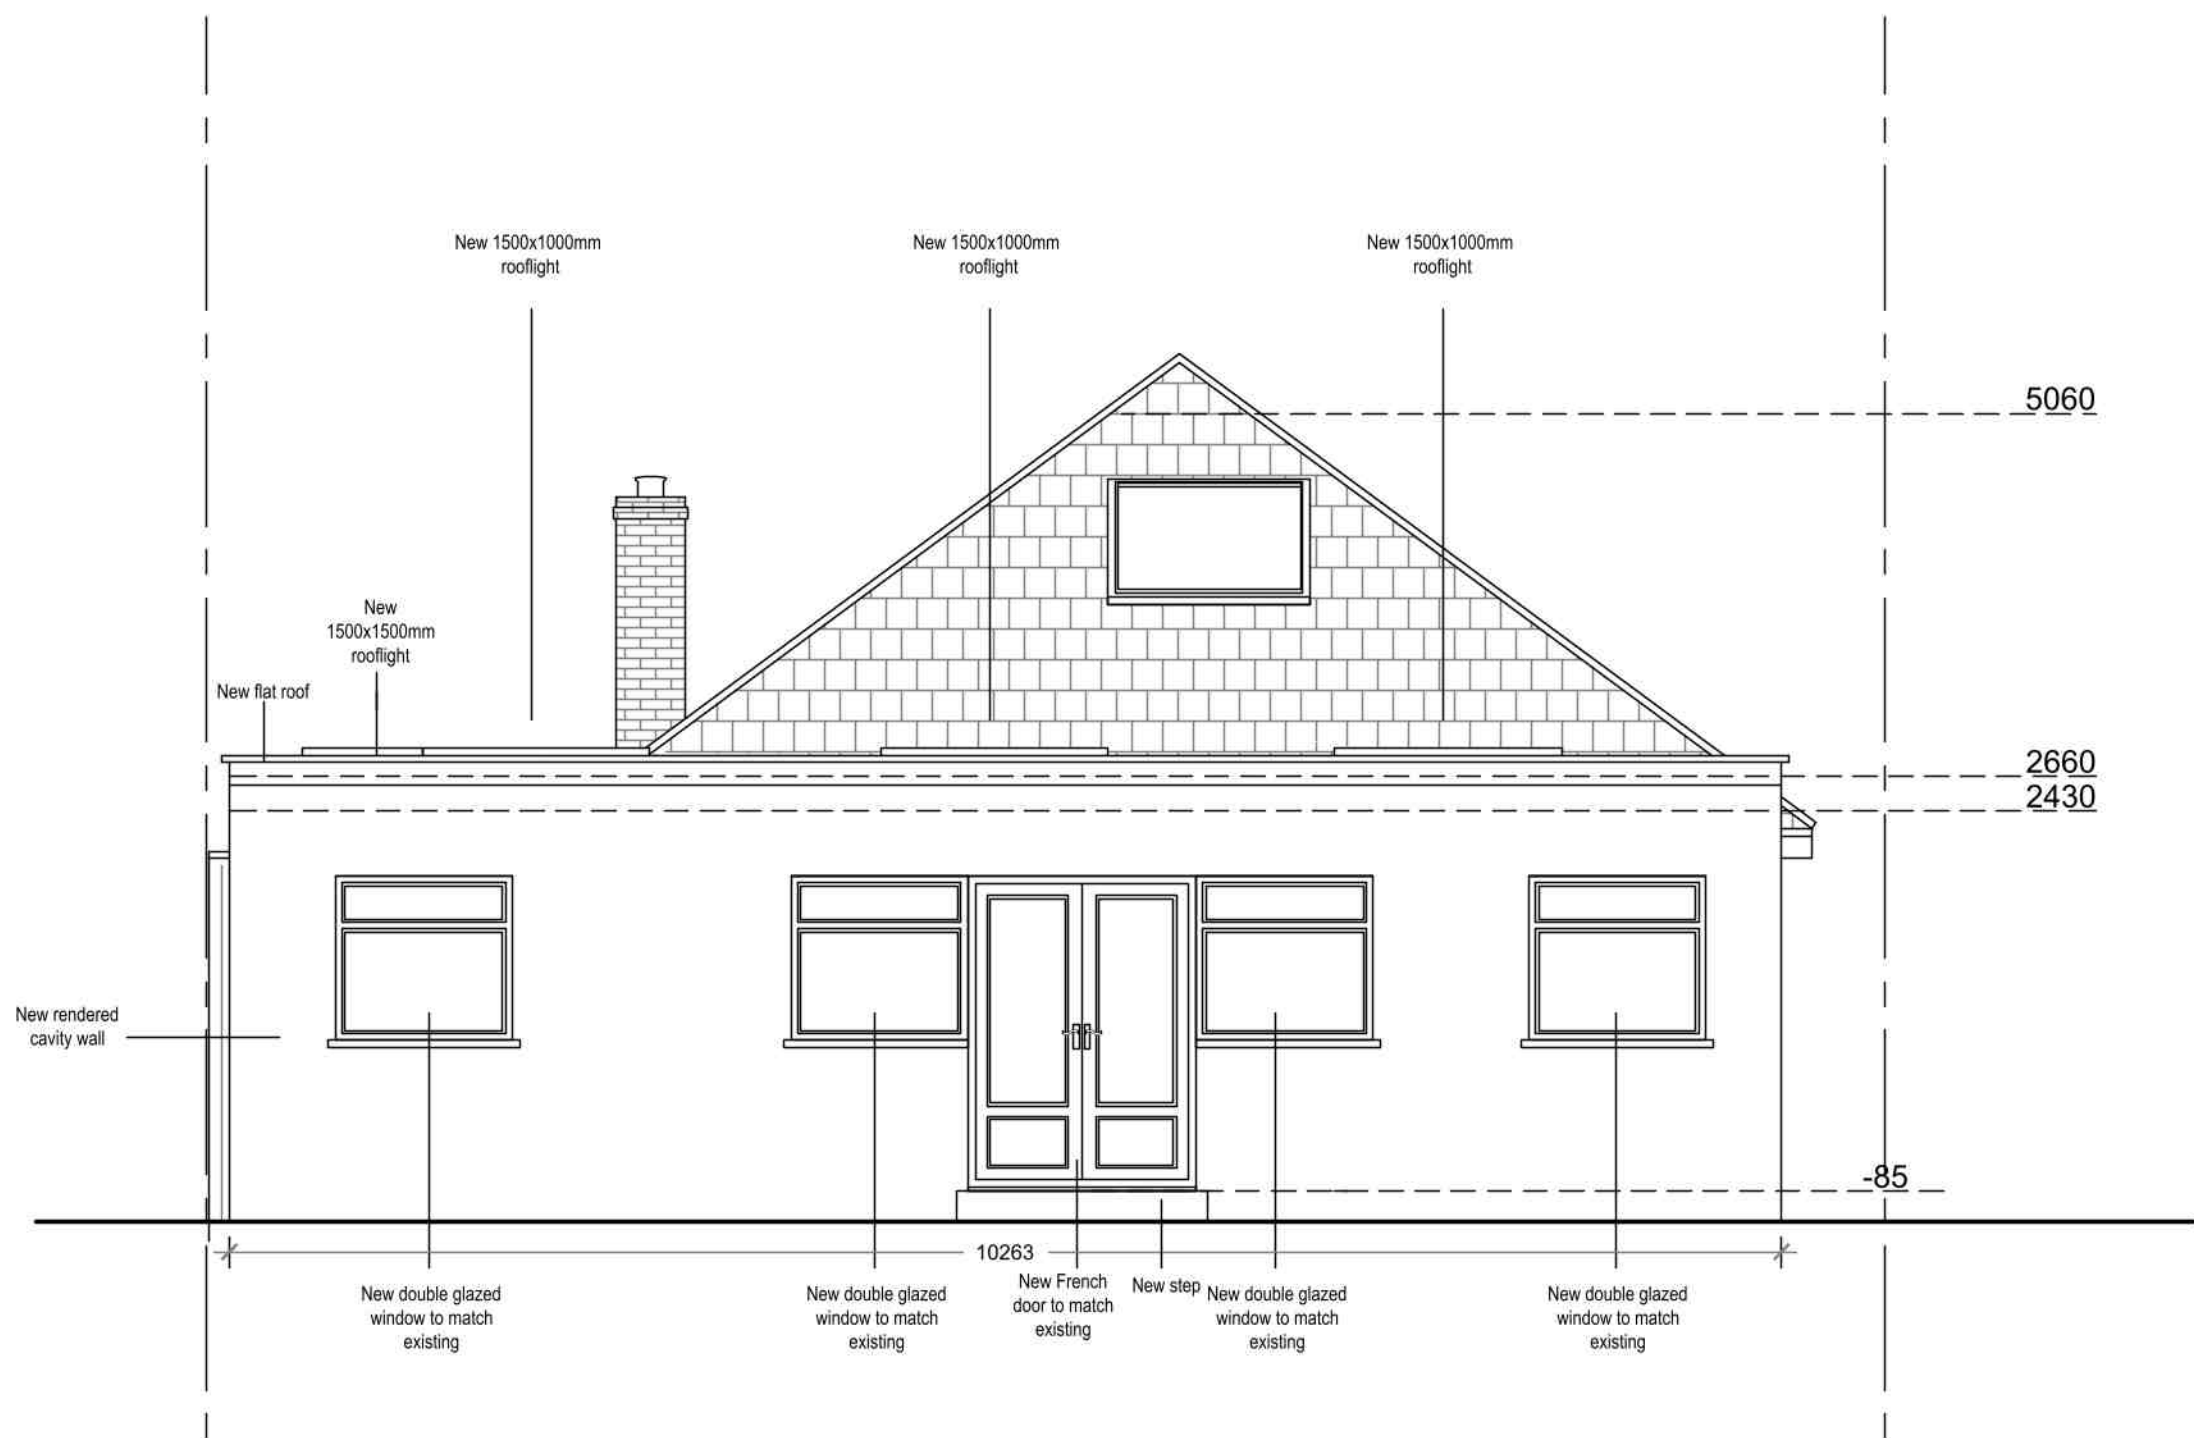


Proposed Northeast Elevation
Scale 1:50



Proposed Southeast Elevation
Scale 1:50

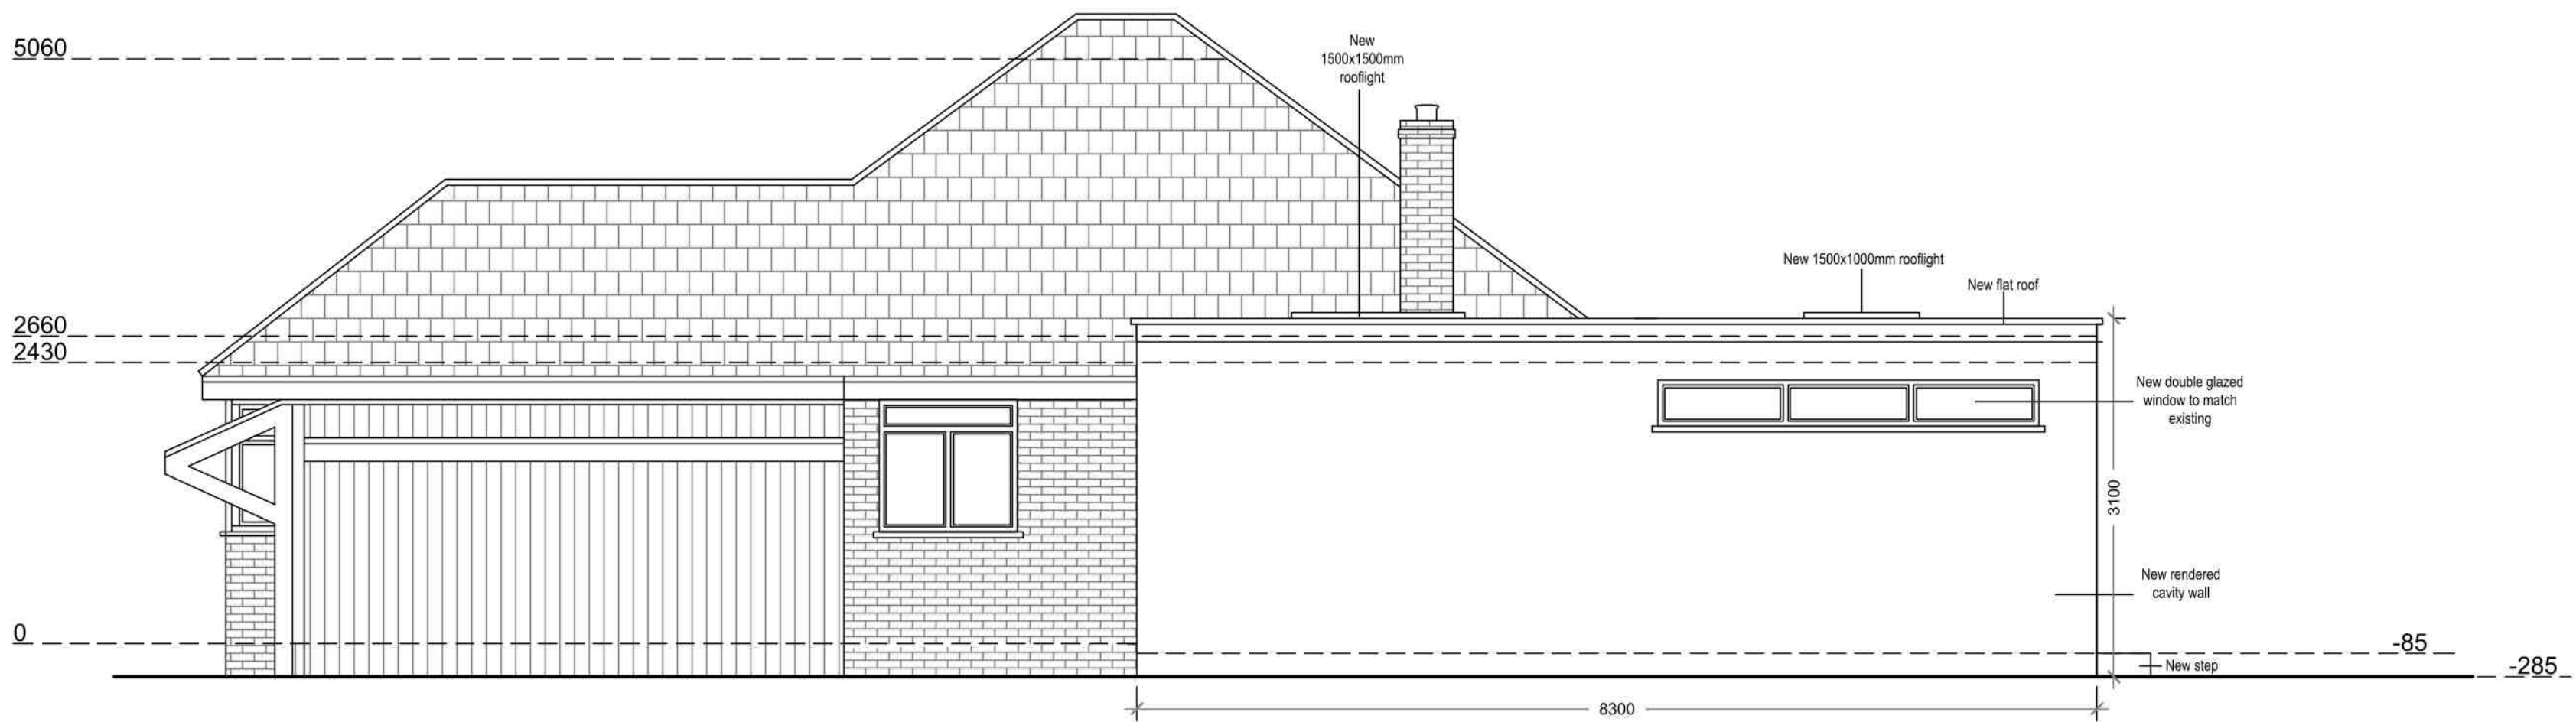

Proposed Southwest Elevation
Scale 1:50

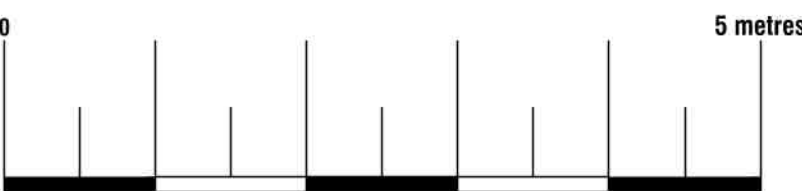

Arkiplan

74 Cardiff Road, CF15 7QE • Enquiries@ArkiPlan.co.uk

Site	16 Normans Drive, Bognor Regis, West Sussex PO22 8LW	Date	10.11.2021
		Sheet	21-1867 D05 Rev 1
		Job	New Extension
		Scale	As Shown@A1
		Title	As Shown