
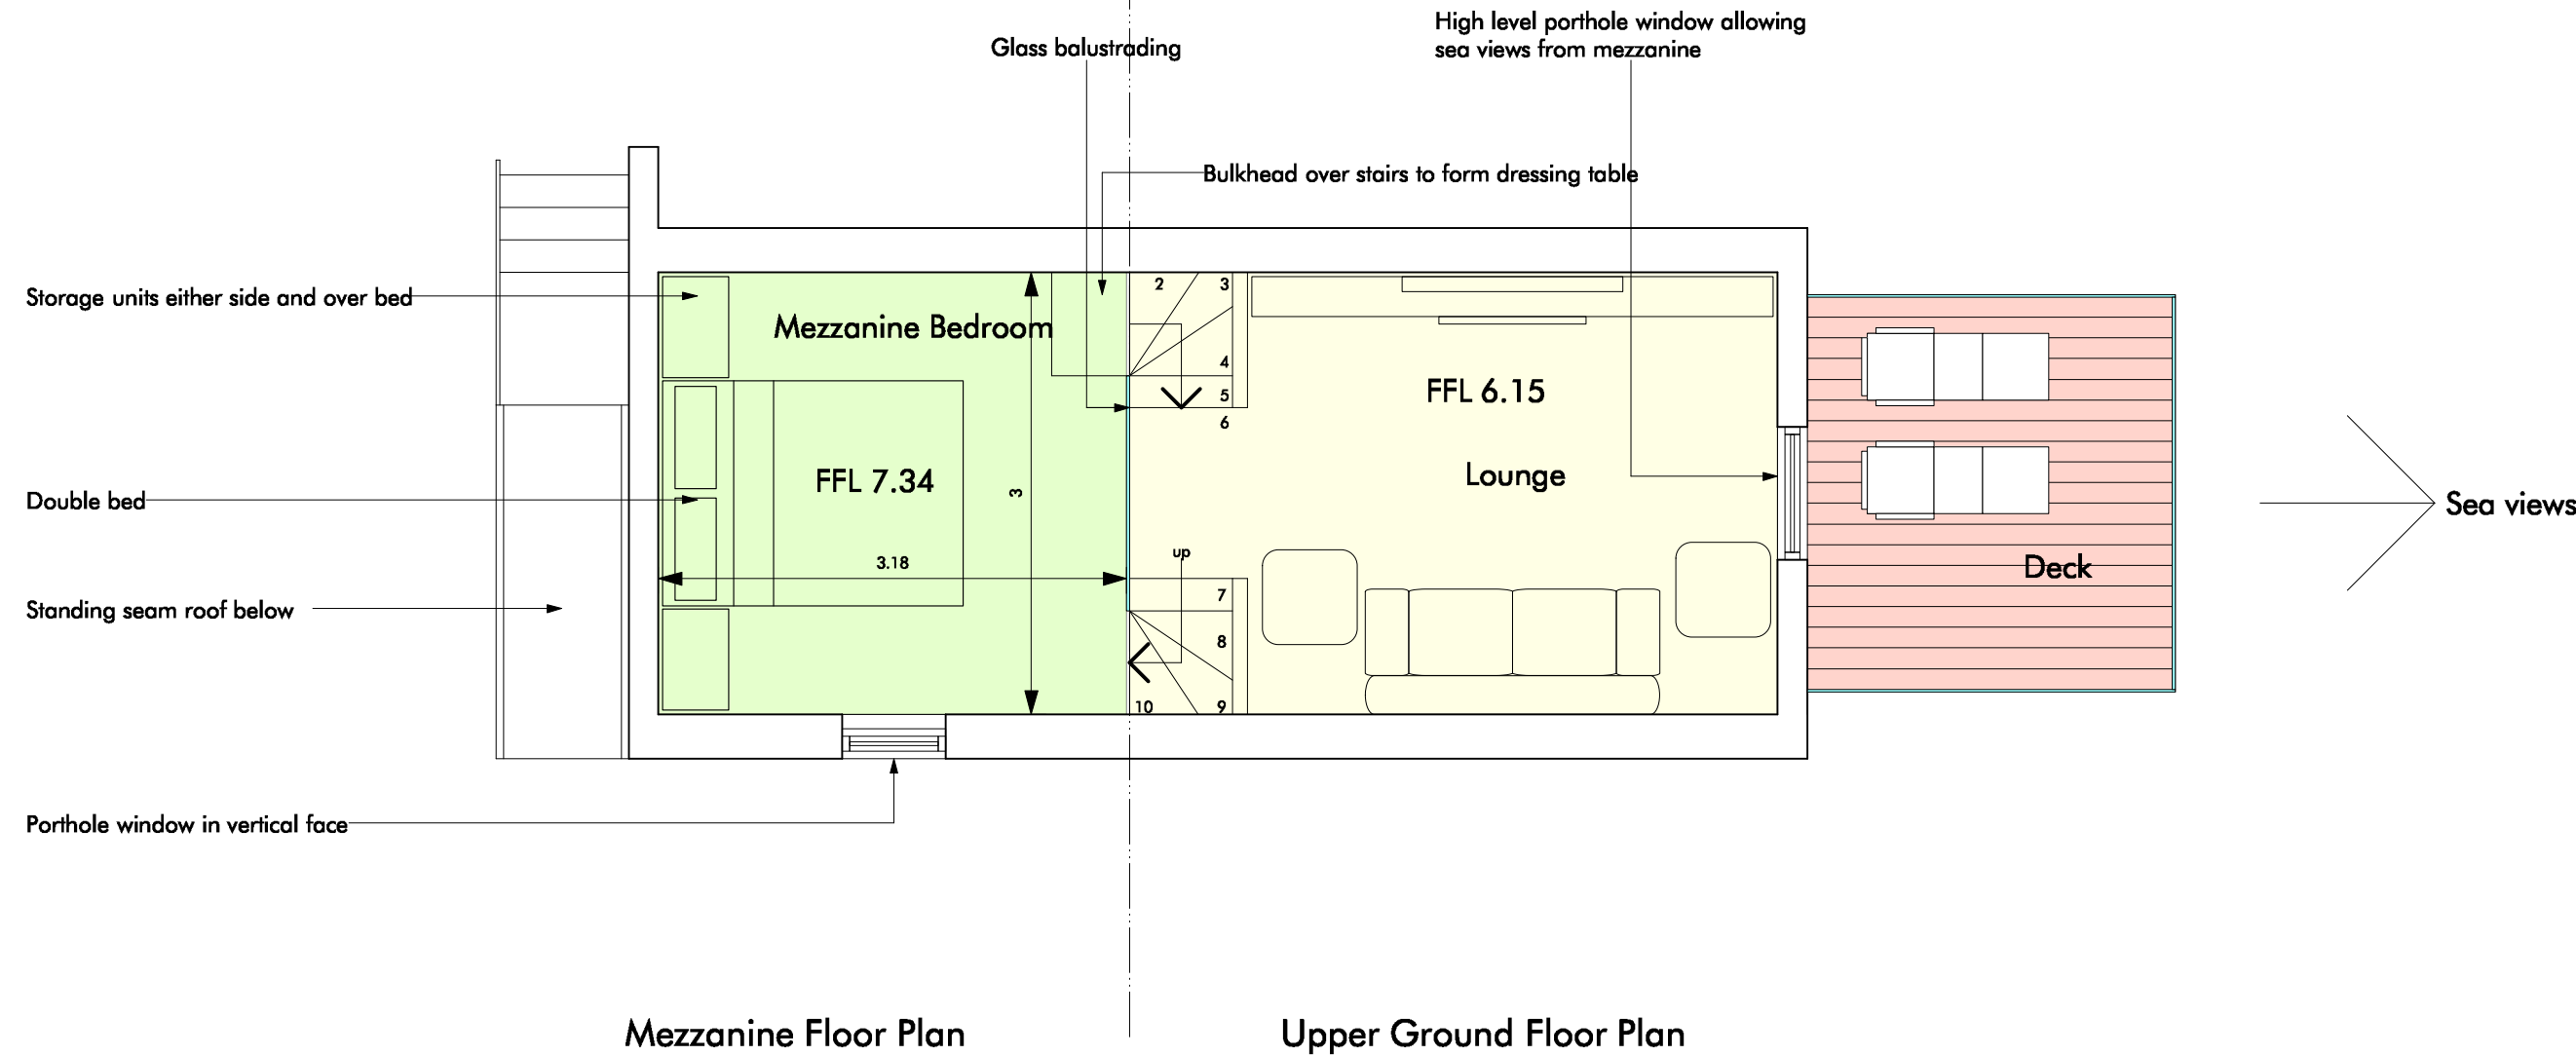


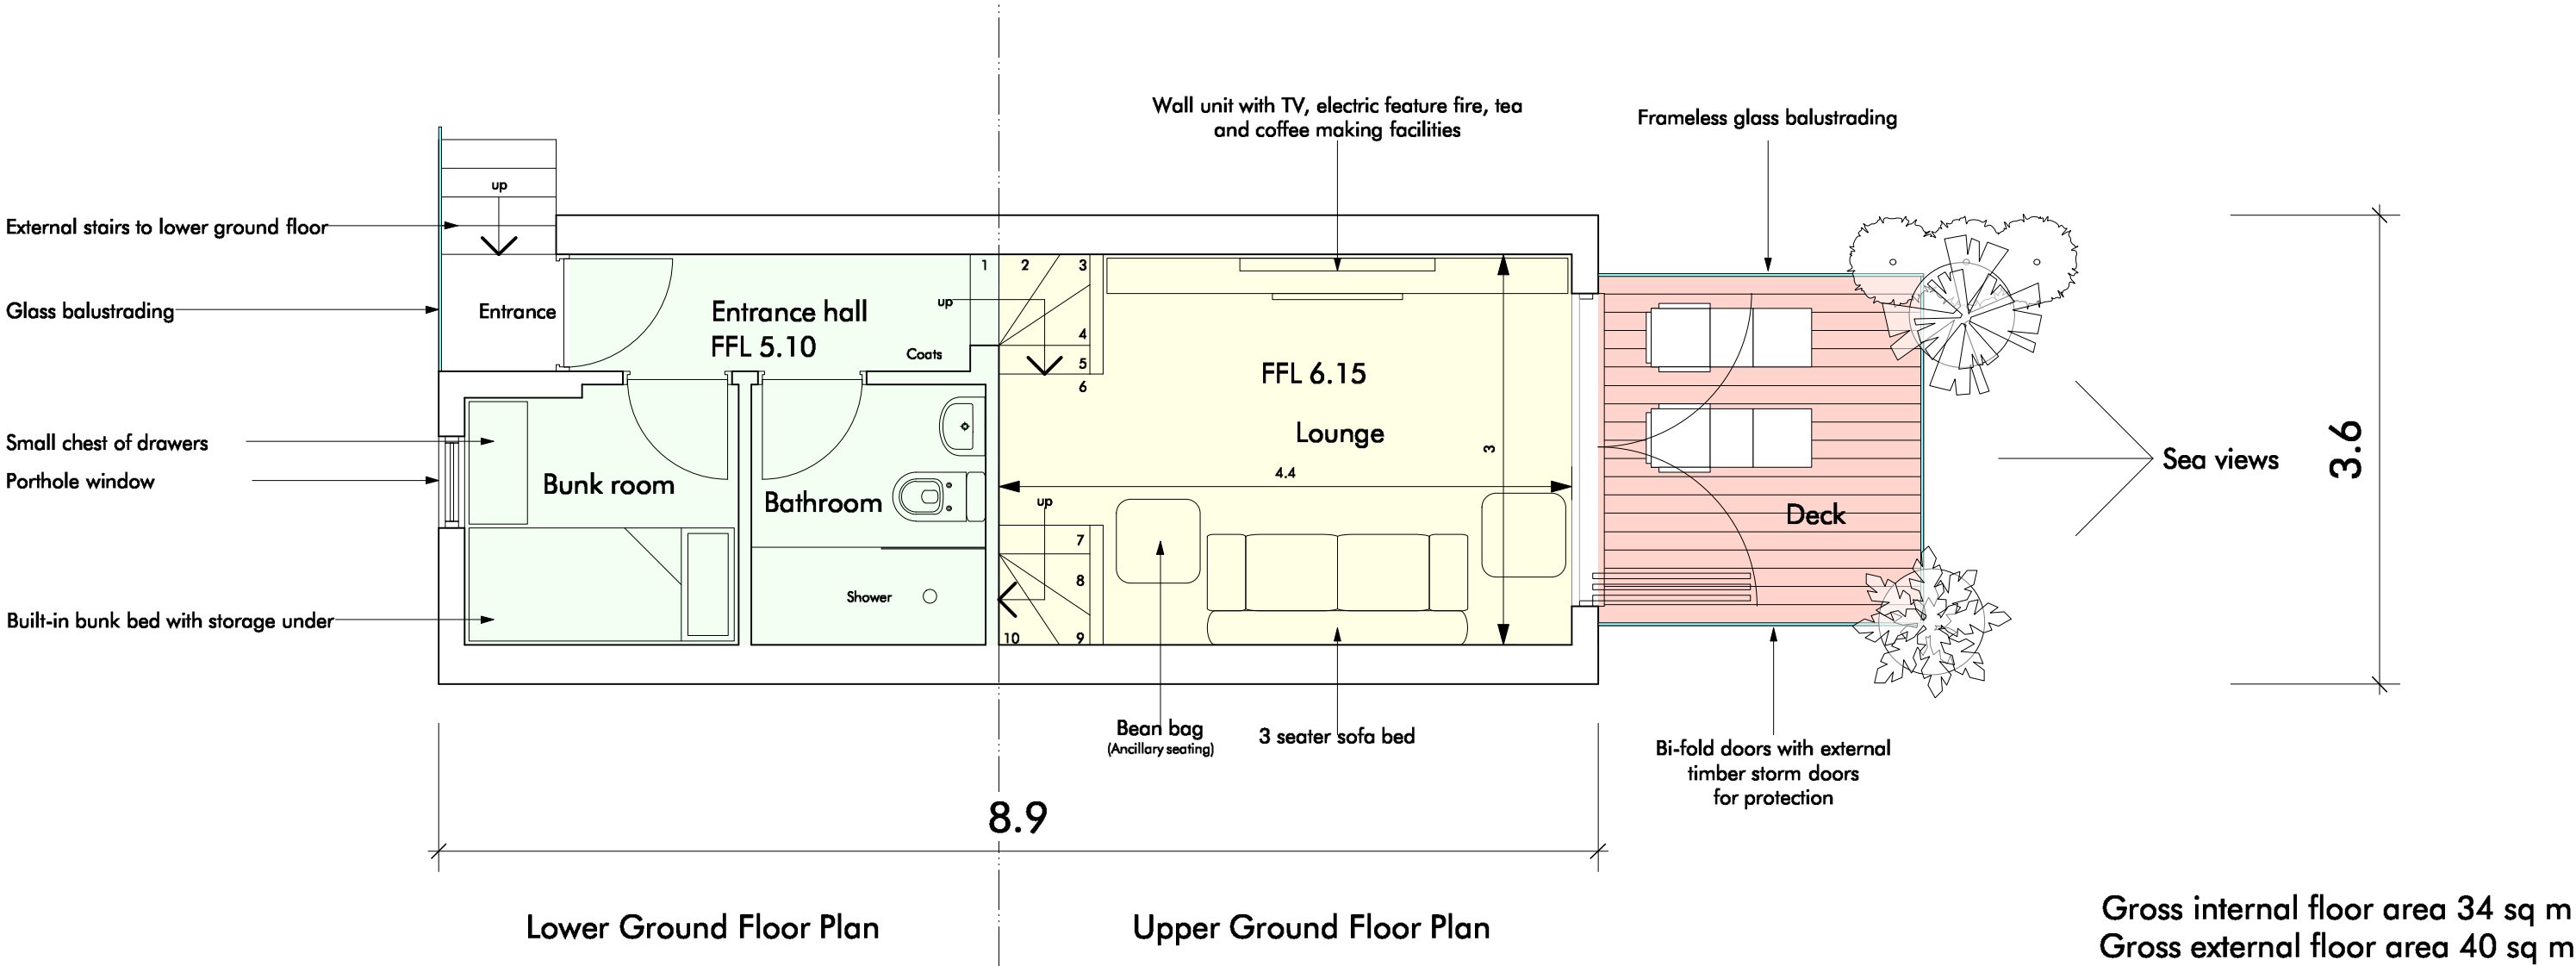

Split Level Floor Plans - Typical Unit

Planning Issue 27/11/18

IVON BLUMER ARCHITECTS LTD

PROJECT The Beachcroft Hotel - Beach Huts
TITLE Floor Plans
SCALE 1 : 50
DATE 18/11/18
DRG NO IBA/510/02
REVISIONS

The Studio • 41 West Drive • Aldwick Bay • West Sussex • PO21 4LZ
www.ivonblumerarchitects.com • ivon@ivonblumerarchitects.com
Tel • 01243 262987
© Ivon Blumer Architects 2017

