




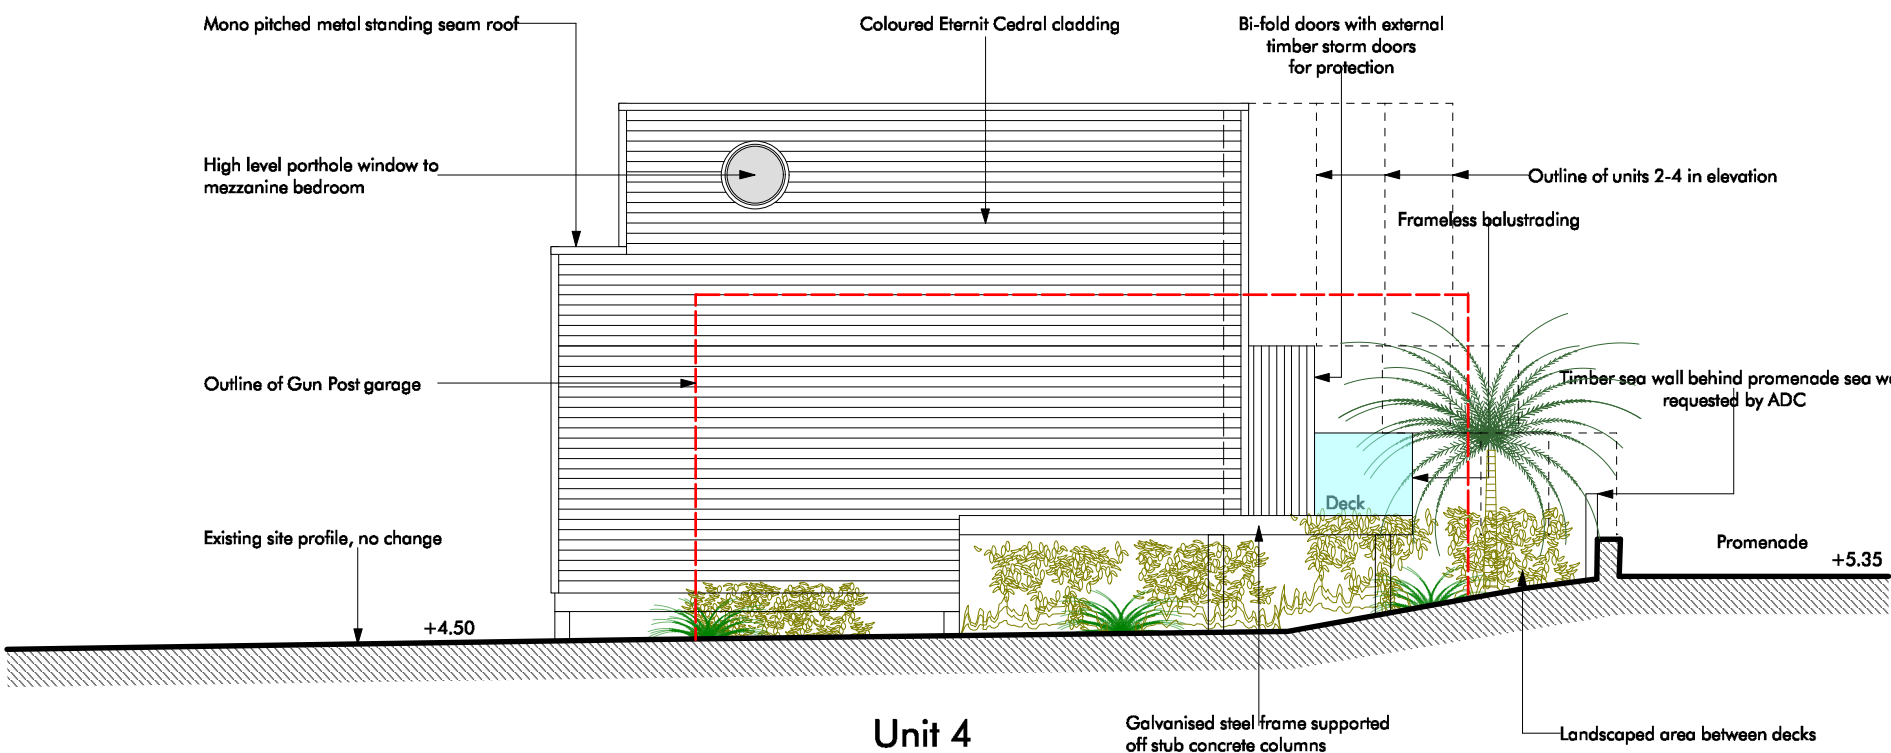


South Elevation

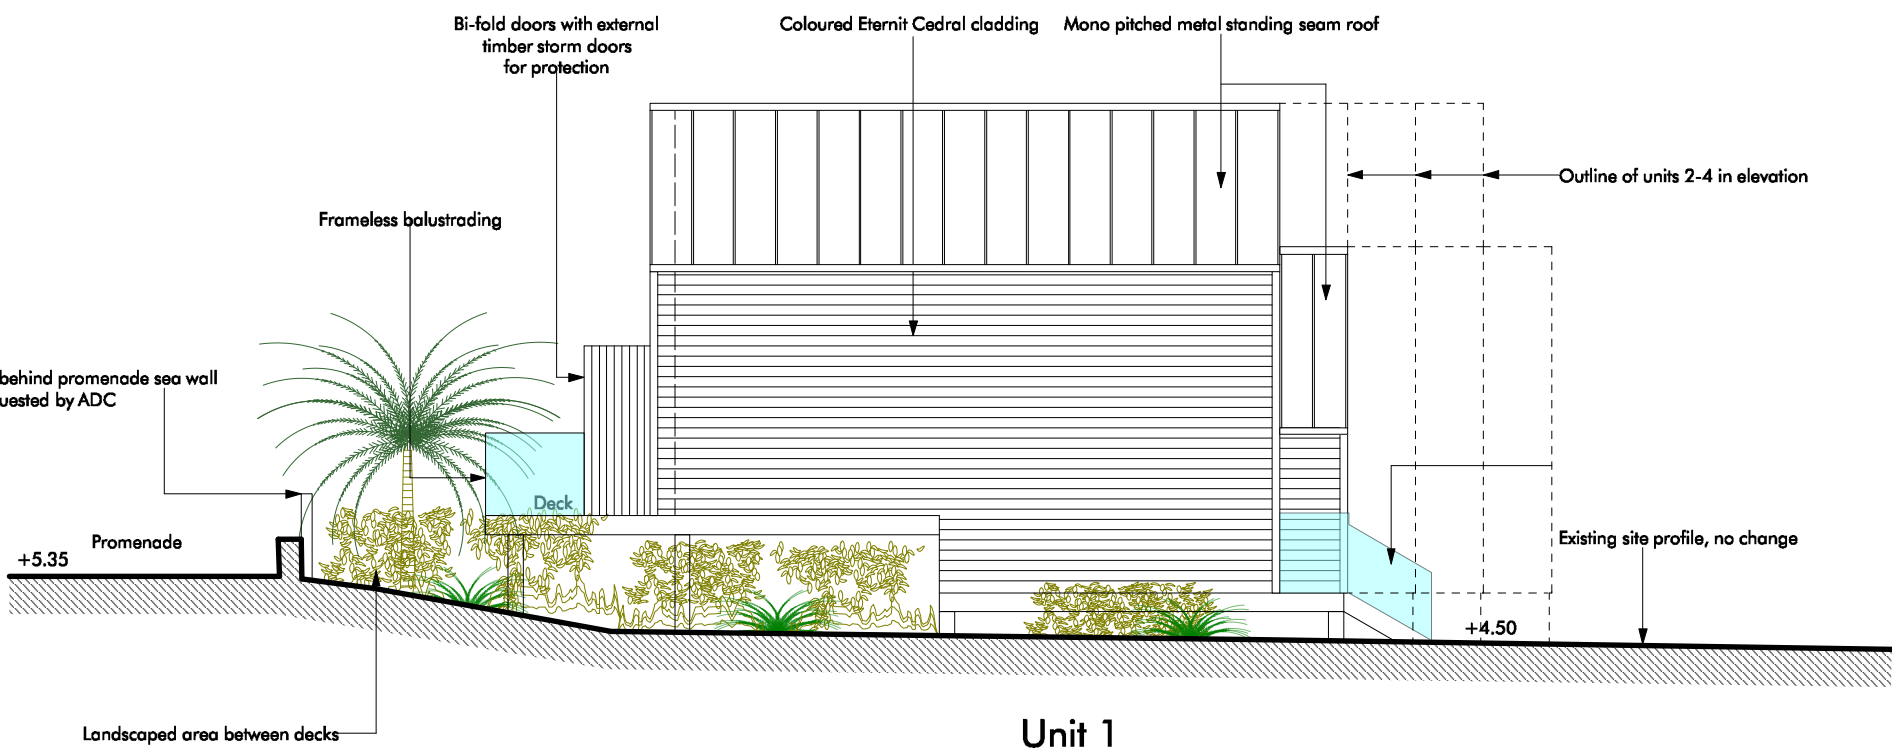

North Elevation

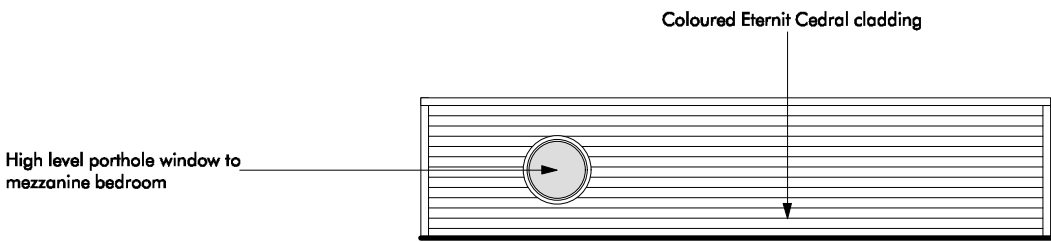

South Elevation to Intermediate Exposed Party Wall

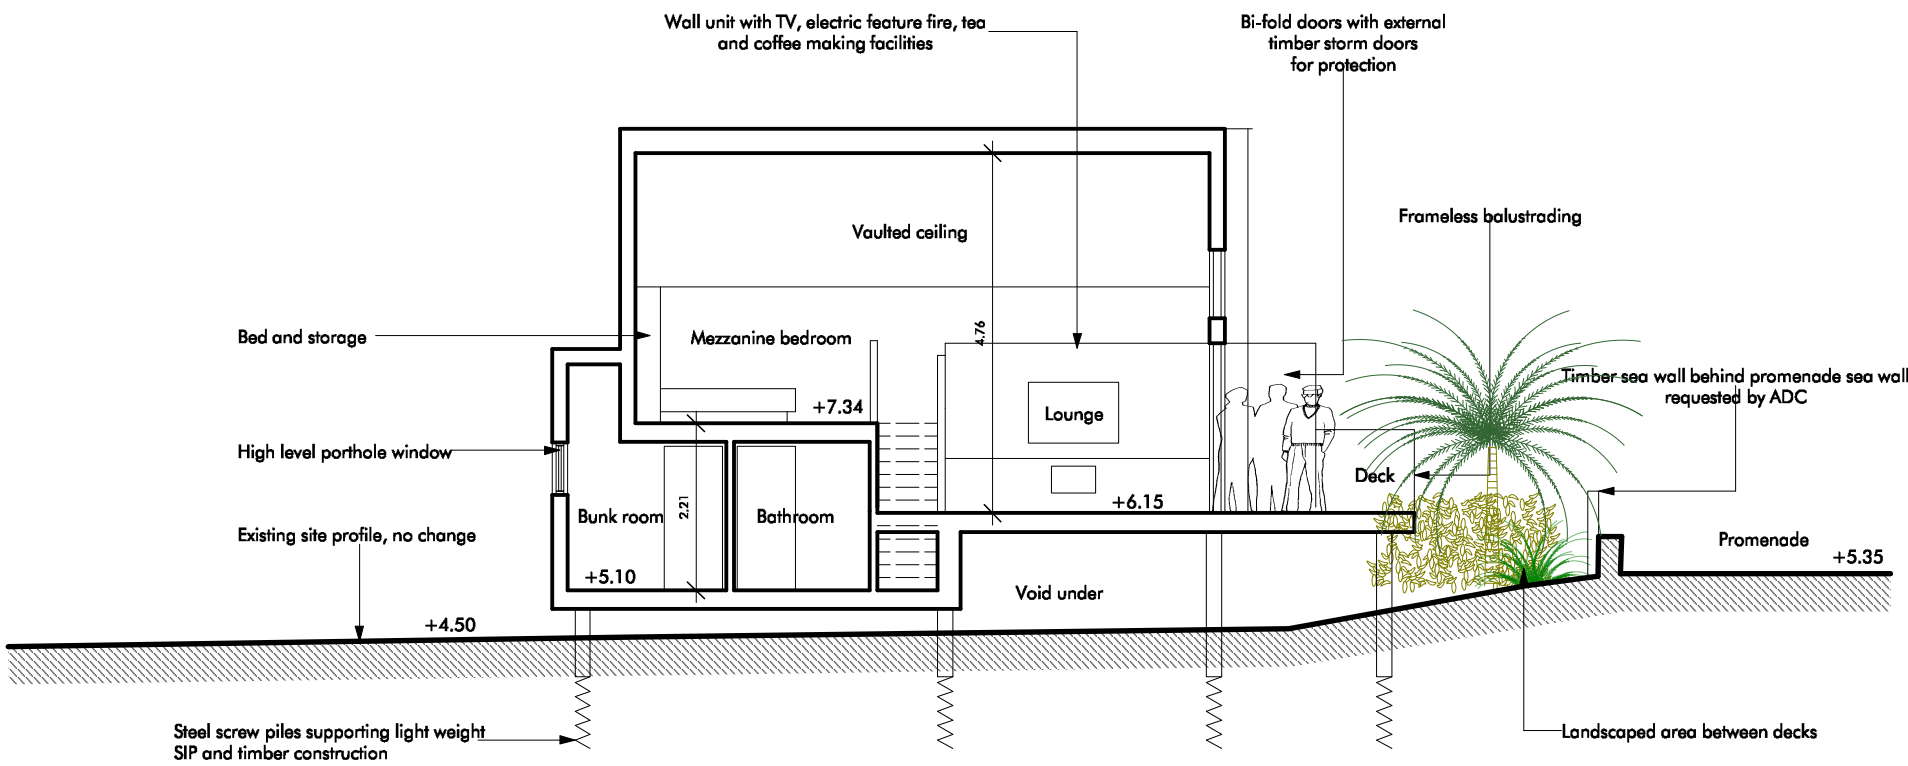

Typical Section

Planning Issue 27/11/18

IVON BLUMER ARCHITECTS LTD

PROJECT The Beachcroft Hotel - Beach Huts
TITLE Elevations and Typical Section
SCALE 1 : 100
DATE 18/11/18
DRG NO IBA/510/04
REVISIONS

The Studio • 41 West Drive • Aldwick Bay • West Sussex • PO21 4LZ
www.ivonblumerarchitects.com • ivon@ivonblumerarchitects.com
Tel • 01243 262987
© Ivon Blumer Architects 2017

