





FELPHAM WAY
(30 MPH)

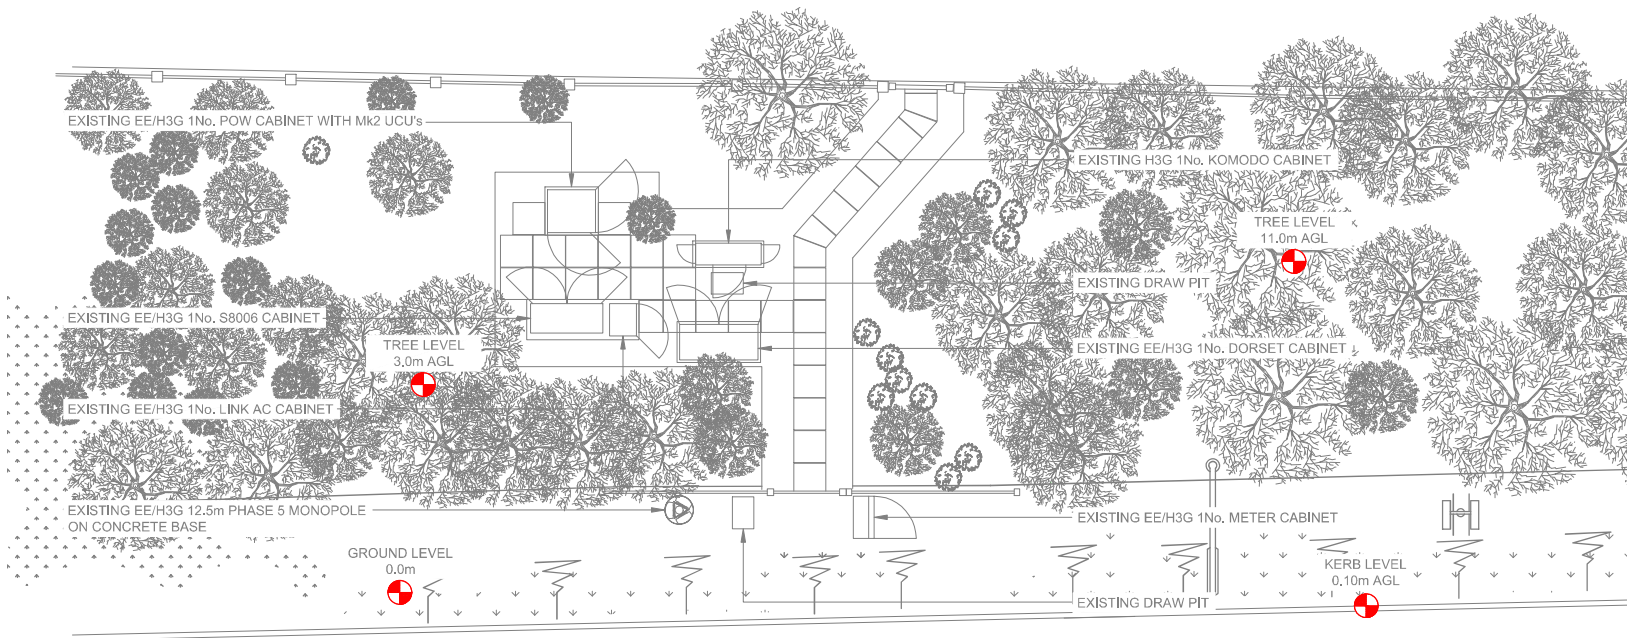

ELEVATION A

EXISTING SITE PLAN

 

NOTES:

- ALL DIMENSIONS IN MM UNLESS OTHERWISE NOTED.


Master	MBNL / EE / H3G	Project	Purpose of Issue	Issue
M002	H3G	3UK UNILATERAL	PLANNING	B
Date:	14/10/2021	Revision / Upgrade Description:		
Drawn:	C. Moss	Amendments to cabinet / road proximity and antenna schedule bearings,		
Checked:	J. Campbell			
Approved:	J. Campbell			
Master	MBNL / EE / H3G	Project	Purpose of Issue	Issue
M001	H3G	3UK UNILATERAL	PLANNING	A
Date:	20/08/2021	Revision / Upgrade Description:		
Drawn:	CDN	First Issue		
Checked:	B. Ormshaw			
Approved:	D. Cross			



Hutchison 3G UK Limited
Star House, 20 Grenfell Road
Maidenhead, SL6 1EH
Tel: 01628 765 000
Fax: 01628 765 001

H3G Base Station Information line:
0845 6043000
Available 9am-5pm Monday to Friday

Design Consultant & Principal Contractor:

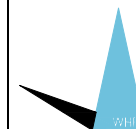

WHP Telecoms Ltd
Unit 1 Maple Park
Lowfields Road, Leeds
LS12 6HH

Tel: 0113 3023550 Fax: 0113 2876834
e-mail: info@whptelecoms.com

Site Name:		FELPHAM WAY			
Site ID:		745840			
Address:		BOGNOR REGIS WEST SUSSEX PO22 8PS			
Title:		100 EXISTING SITE PLAN			
Project:		3UK UNILATERAL			
Purpose of Issue:		GENERAL ARRANGEMENT			
EE Cell ID:	71646	MBNL Cell ID:	ARN011	3UK Cell ID:	PO0272
Master Drawing No:					Issue:
745840_ARN011_71646_PO0272_M002					B