
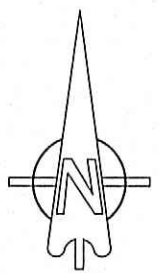



THIS DRAWING SHOULD BE READ IN CONJUNCTION WITH ANY OTHER RELEVANT DRAWINGS AND THE CONSTRUCTION MANUAL. THE BUILDER SHOULD CHECK ALL LEVELS AND SITE DIMENSIONS BEFORE WORK STARTS AND NOTIFY SCANDIA OF ANY DISCREPANCY IF IN DOUBT PLEASE ASK

© COPYRIGHT IN THIS DRAWING AND WORK EXECUTED IS AND REMAINS THE PROPERTY OF SCANDIA-HUS LIMITED AND OR ITS SUBSIDIARIES IN ACCORDANCE WITH THE PROVISIONS OF THE COPYRIGHT ACT. PERMISSION TO PRODUCE COPIES OR MODIFIED DRAWINGS IN WHOLE OR IN PART FOR ANY PURPOSE SHOULD BE OBTAINED FROM SCANDIA-HUS LIMITED & ANY SUCH REPRODUCTIONS SHOULD INCLUDE THIS & THE FOREGOING STATEMENT

REV	DESCRIPTION	DATE	DRN	CHK
A	NEW FOOTPRINT	17/8/18	JW	
B	REDUCED FOOTPRINT	28/8/18	JW	
C	NEW FOOTPRINT	09/10/18	EW	JW
D	NEW FOOTPRINT AND BOUNDARY	13/11/18	EW	LW
E	BOUNDARY TREATMENTS ADDED	16.11.18	DS	
F	UPDATED DETAILS	21.11.18	DS	
G	GARDEN STORAGE/DIMS UPDATED	23.11.18	DS	

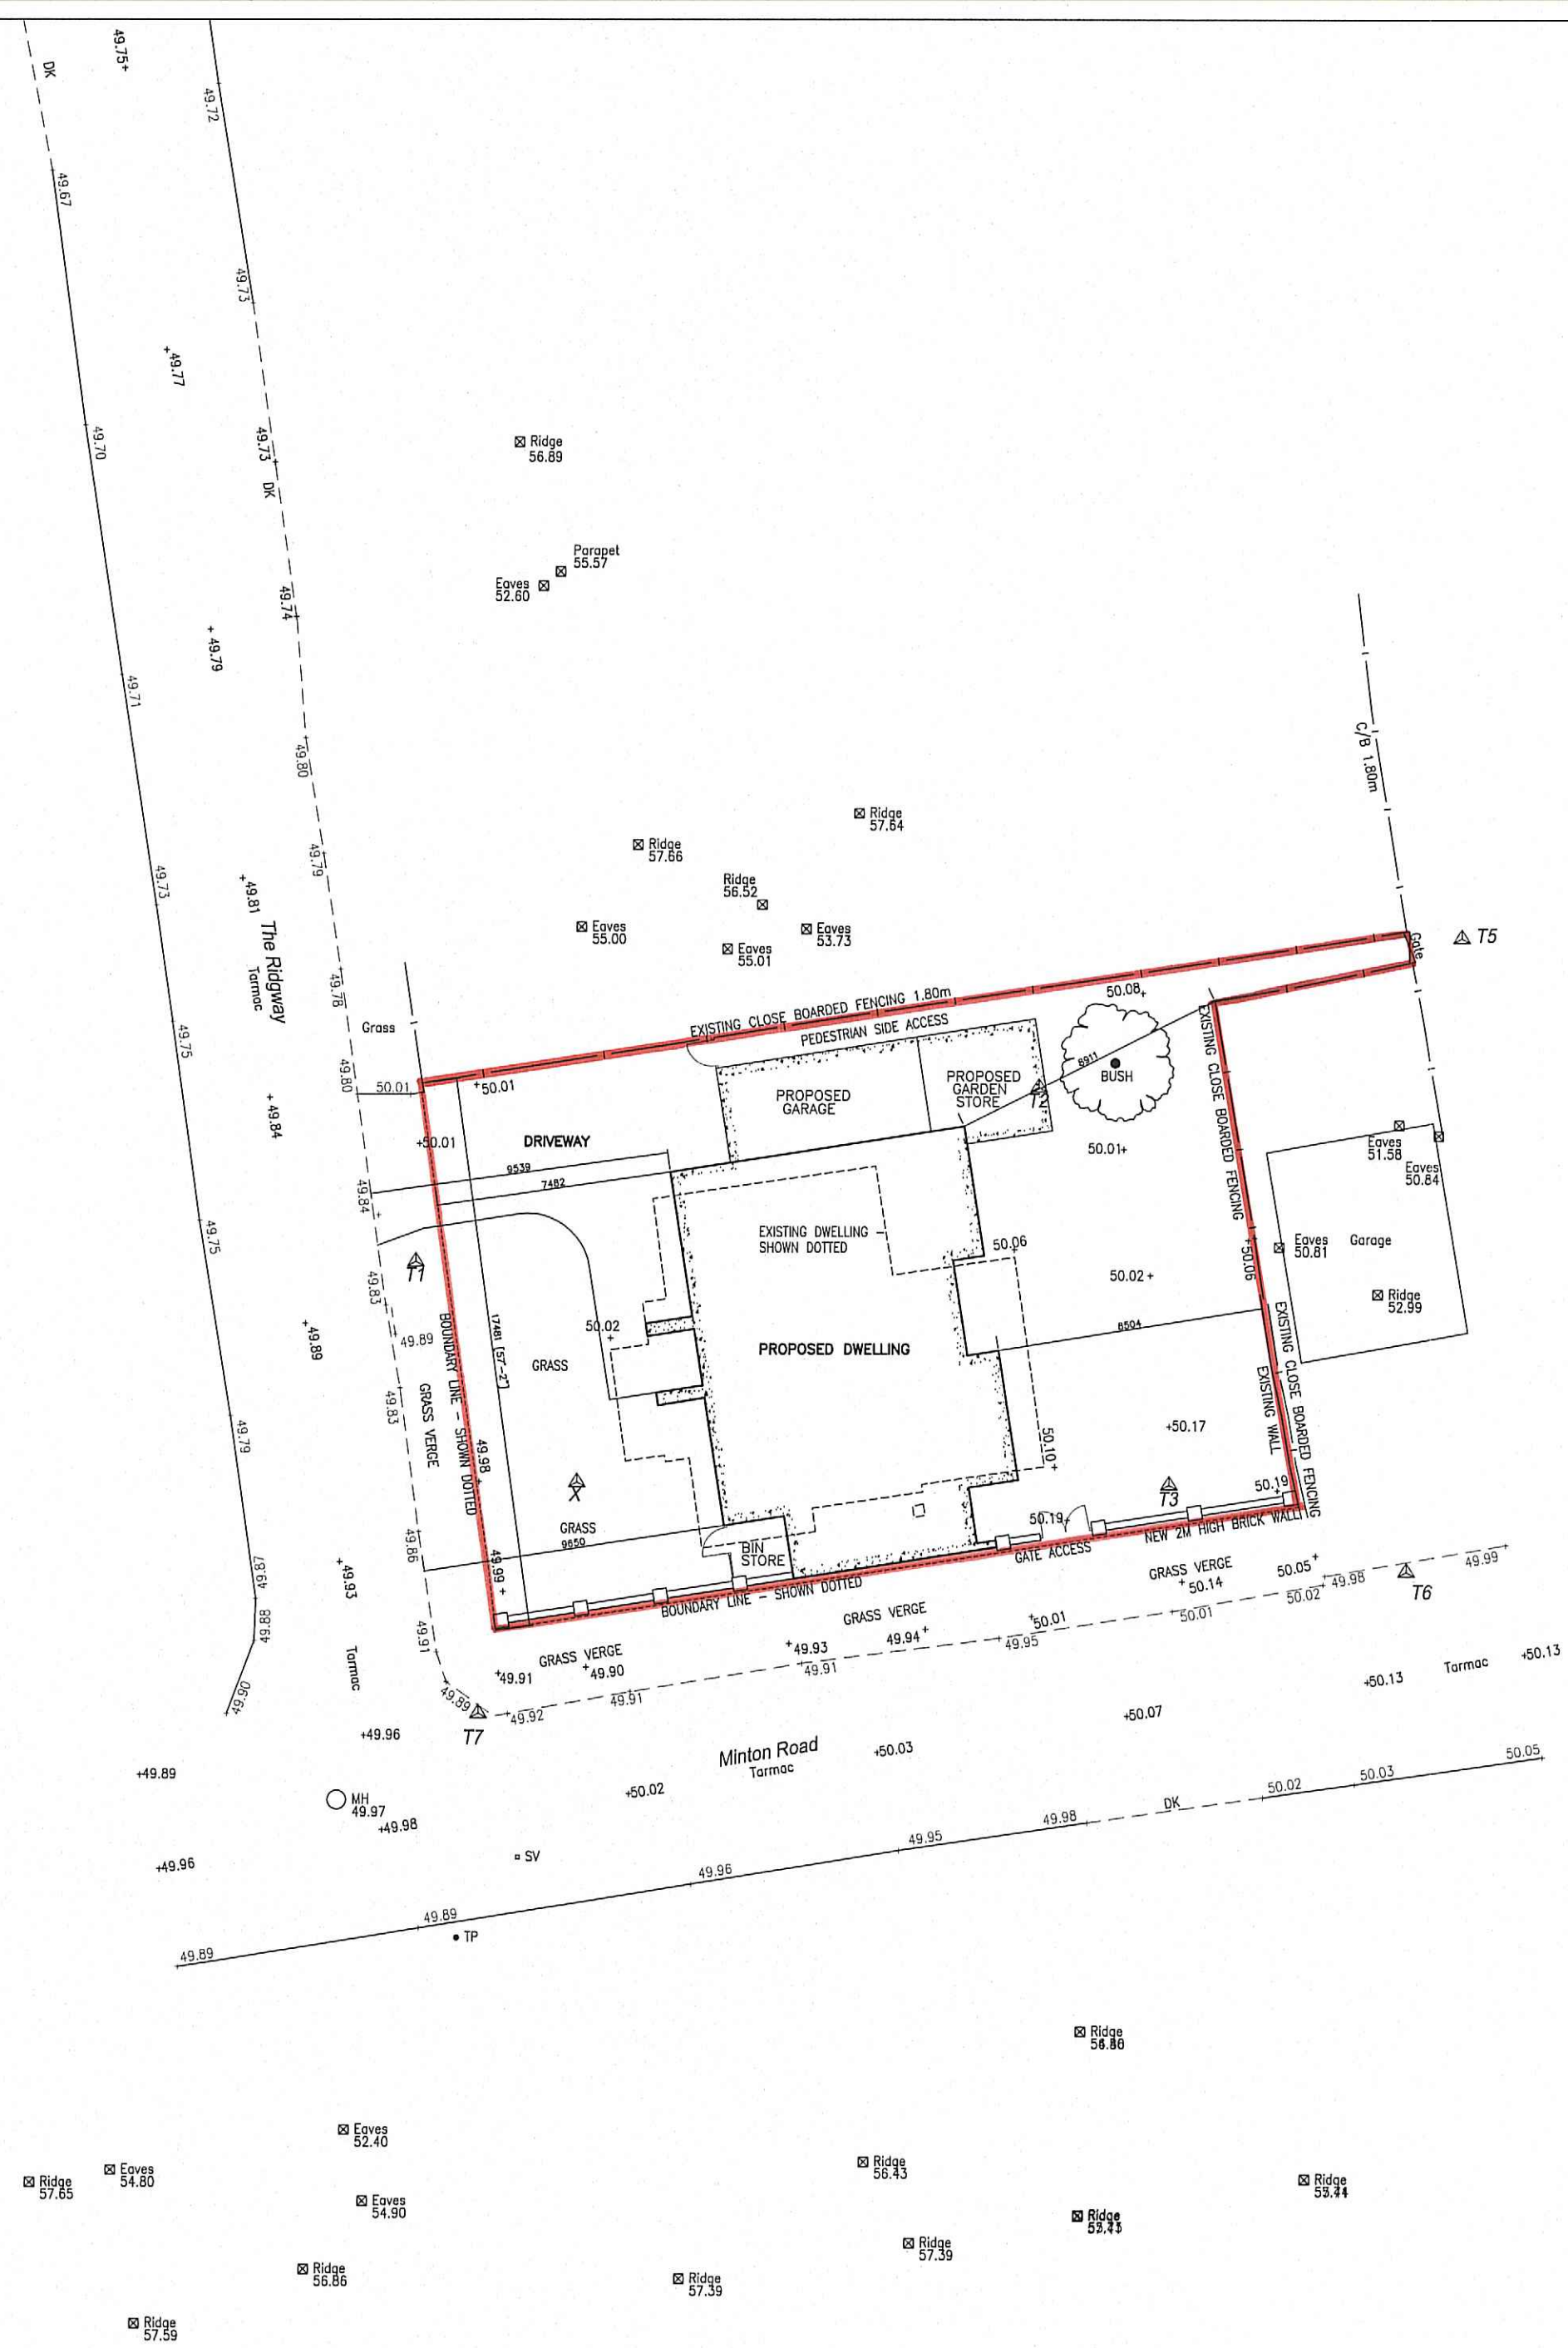

NOTE:
ALL LEVELS SHOWN ARE EXISTING

 



SCANDIA-HUS BUSINESS PARK,
FELCOURT ROAD, FELCOURT, EAST GRINSTEAD,
WEST SUSSEX, RH19 2LP : TEL 01342 838060

FOR
MR/S HURDLEY

SITE
'TIMBERLEY',
THE RIDGWAY
FELPHAM, PO22 7JQ

TITLE

PROPOSED
SITE PLAN

C/No. 222445	O/No.	SCALE 1/200 @A2
DRAWN LW	DRAWING NUMBER	
DATE 7/18	01P	

REV G