



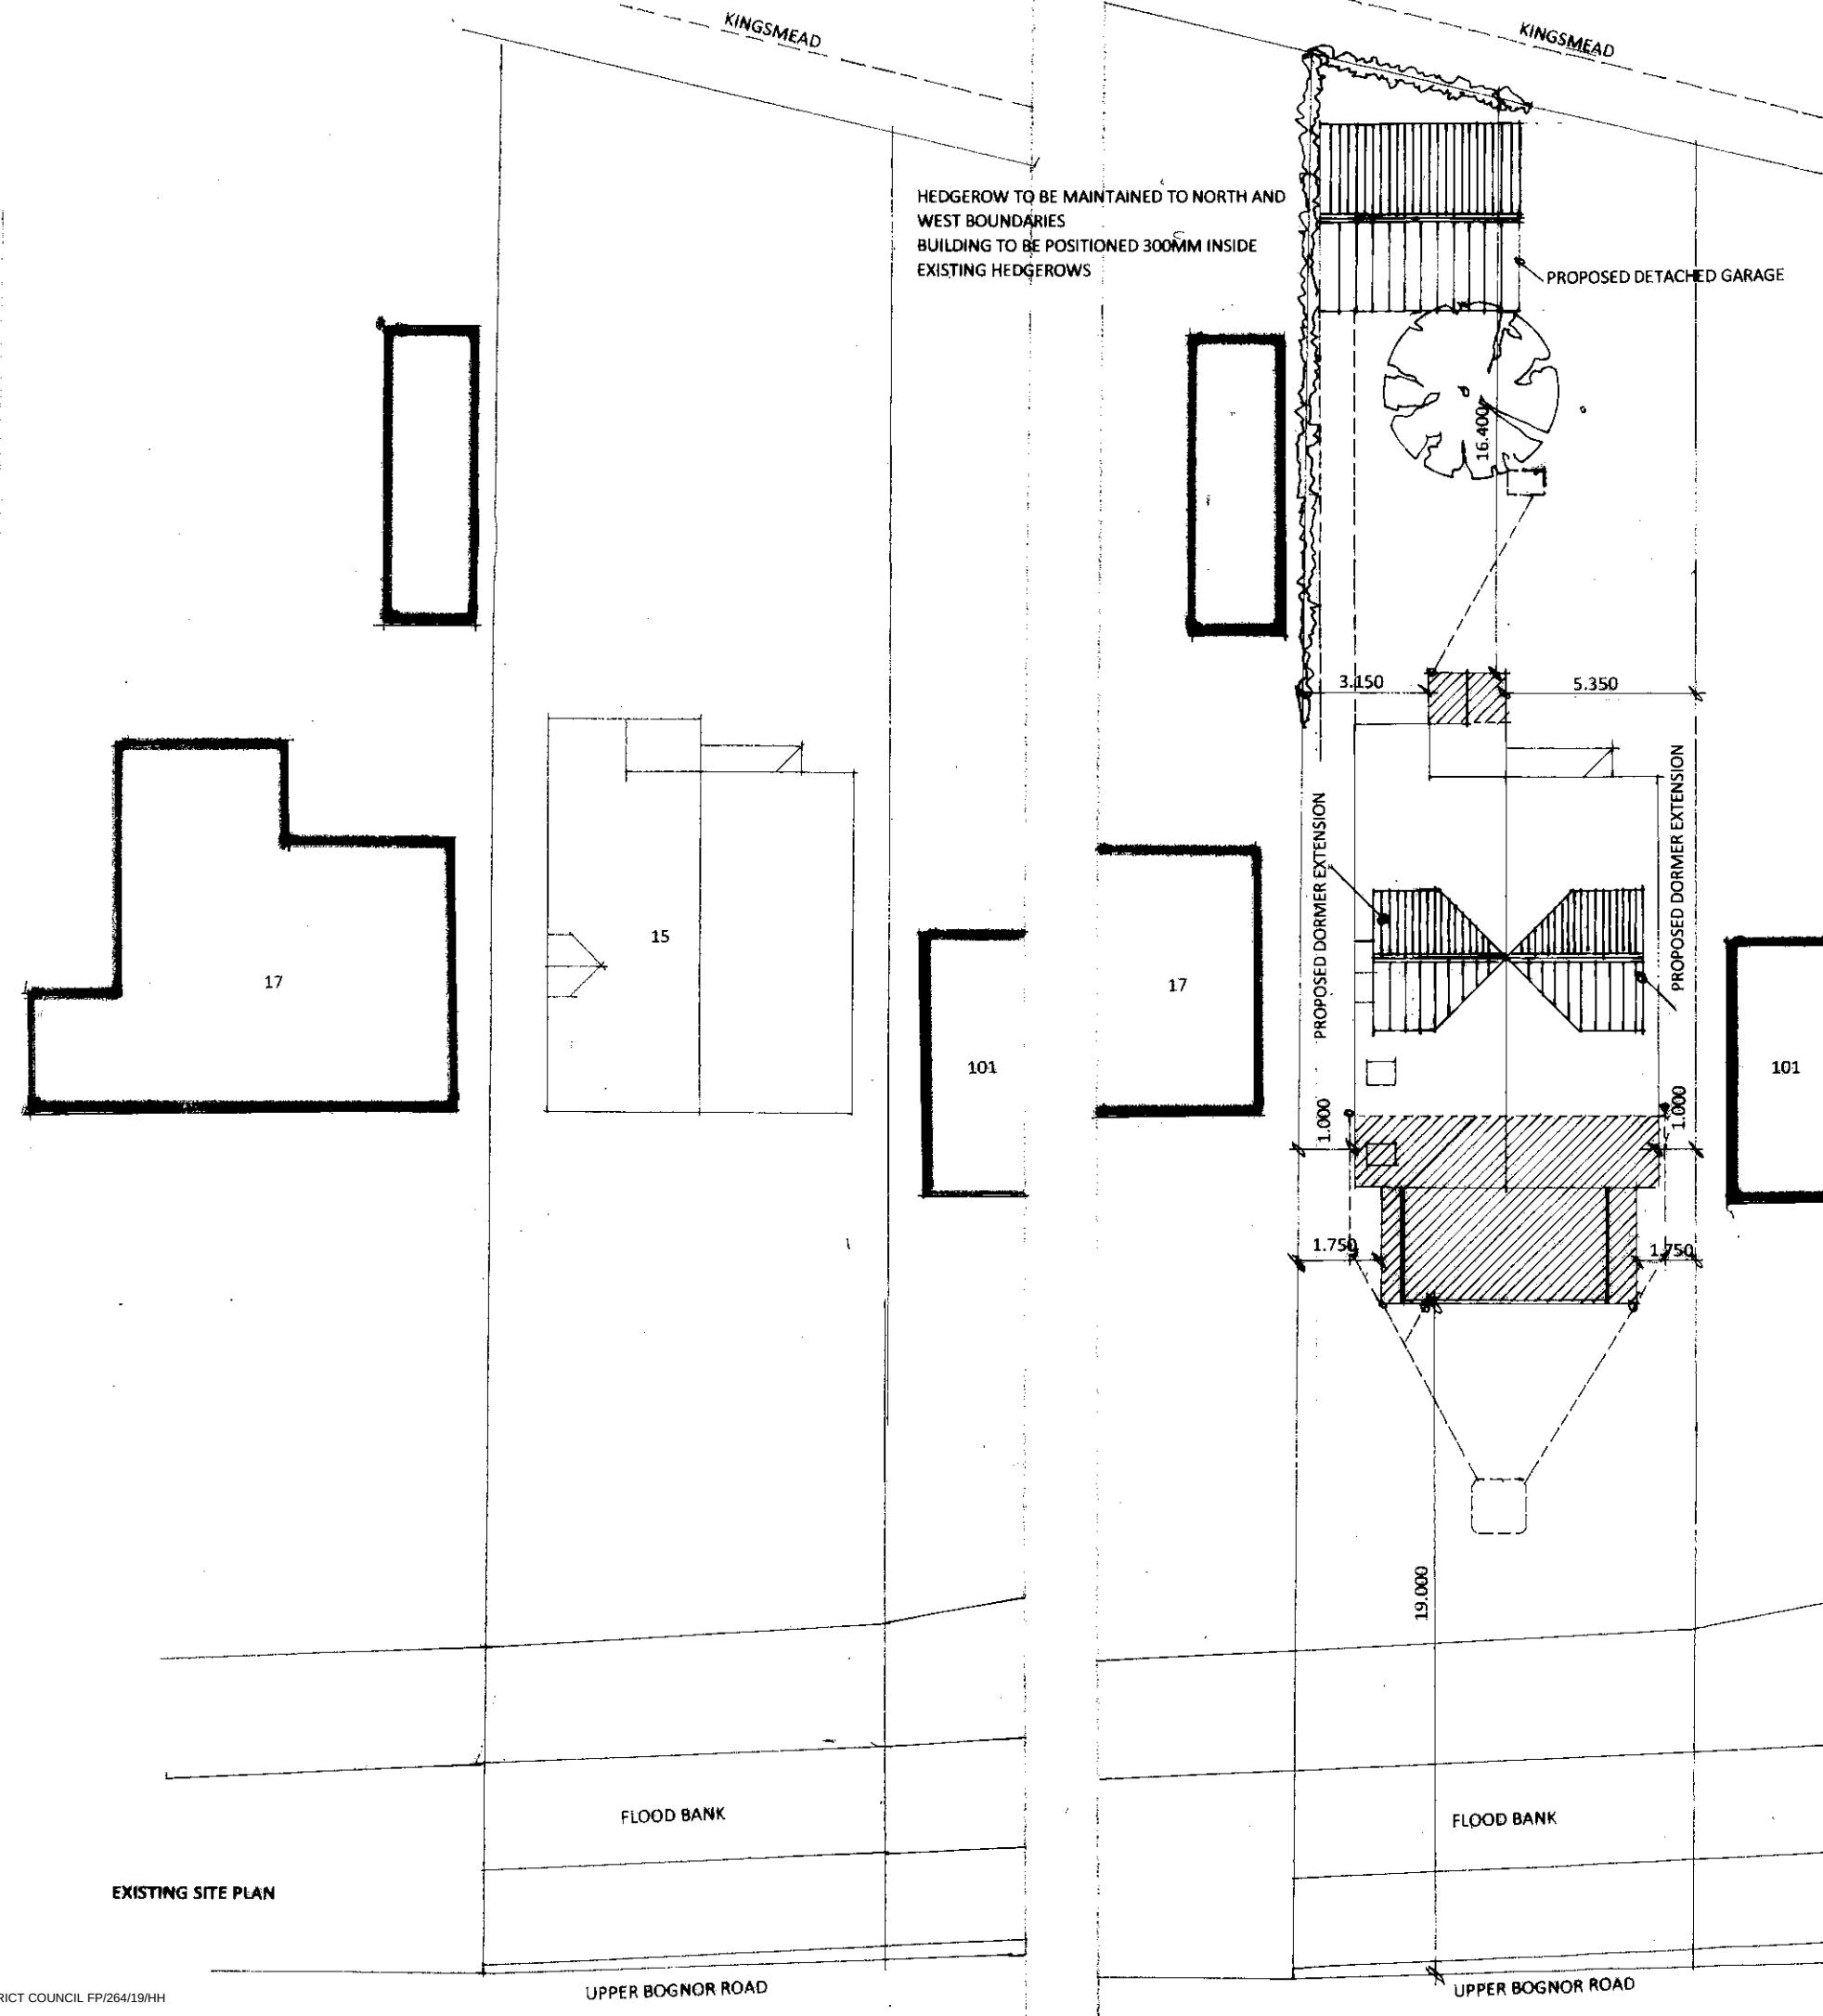

SURFACE WATER DRAINAGE

Rear extension to be provided with gullies to receive RWPs, sw drainage to be taken to new soakaways in 100mm pvc underground pipework bedded and surrounded in 150 pea shingle. Soakaways to be positioned in the rear garden min 1.5 cu.m. capacity constructed of rigid plastic crates and located a minimum of 5metres from any building face.

PROPOSED EXTENSIONS SHOWN SHADED

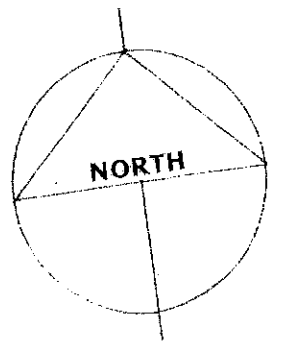

This drawing is the copyright of the Architect and must not be reproduced or used without the Architect's permission. Figured dimensions are to take precedence over scaled dimensions. The Contractor is responsible for checking all figured dimensions on drawings against actual site dimensions. Scaled dimensions are not to be used for construction and setting out purposes. Any discrepancies are to be reported to the Architect. This drawing should be read in conjunction with schedules, specifications and engineers drawings and details where applicable.

DAVID BENNETT ARCHITECT

THE OLD COTTAGE, 10 VICARAGE LANE
FELPHAM, WEST SUSSEX PO22 7EA
01243 842619 and 07932 757144
Email: davidkbennett47@gmail.com

CLIENT

C EVANS

PROJECT

15 KINGSMEAD, FELPHAM
BOGNOR REGIS, PO22 7BD

DRAWING TITLE

EXISTING AND PROPOSED
SITE / ROOF PLAN

SCALE

1/200 at A3

REFERENCE

11621.09A