



This drawing is the copyright of the Architect and must not be reproduced or used without the Architect's permission. Figured dimensions are to take precedence over scaled dimensions. The Contractor is responsible for checking all figured dimensions on drawings against actual site dimensions. Scaled dimensions are not to be used for construction and setting out purposes. Any discrepancies are to be reported to the Architect. This drawing should be read in conjunction with schedules, specifications and engineers drawings and details where applicable.

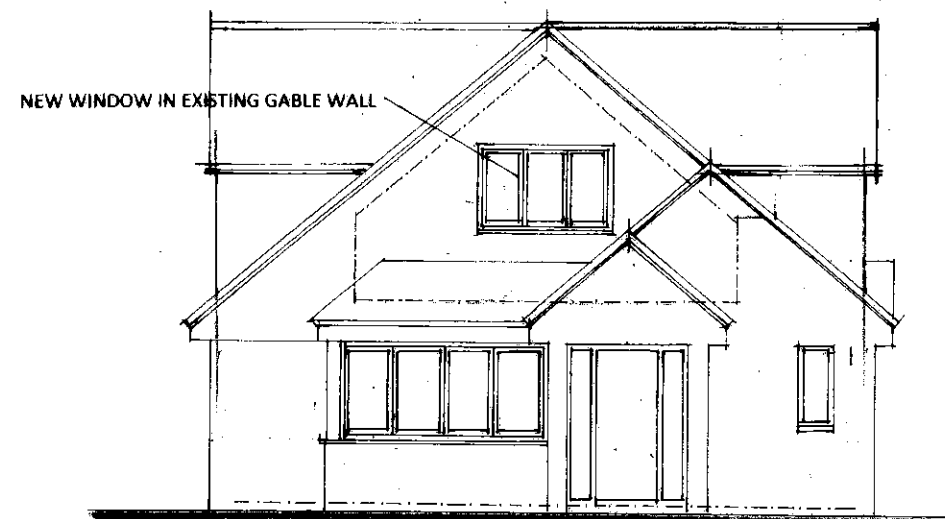

NORTH ELEVATION TO KINGSMEAD

NEW ENTRANCE DOOR AND PORCH

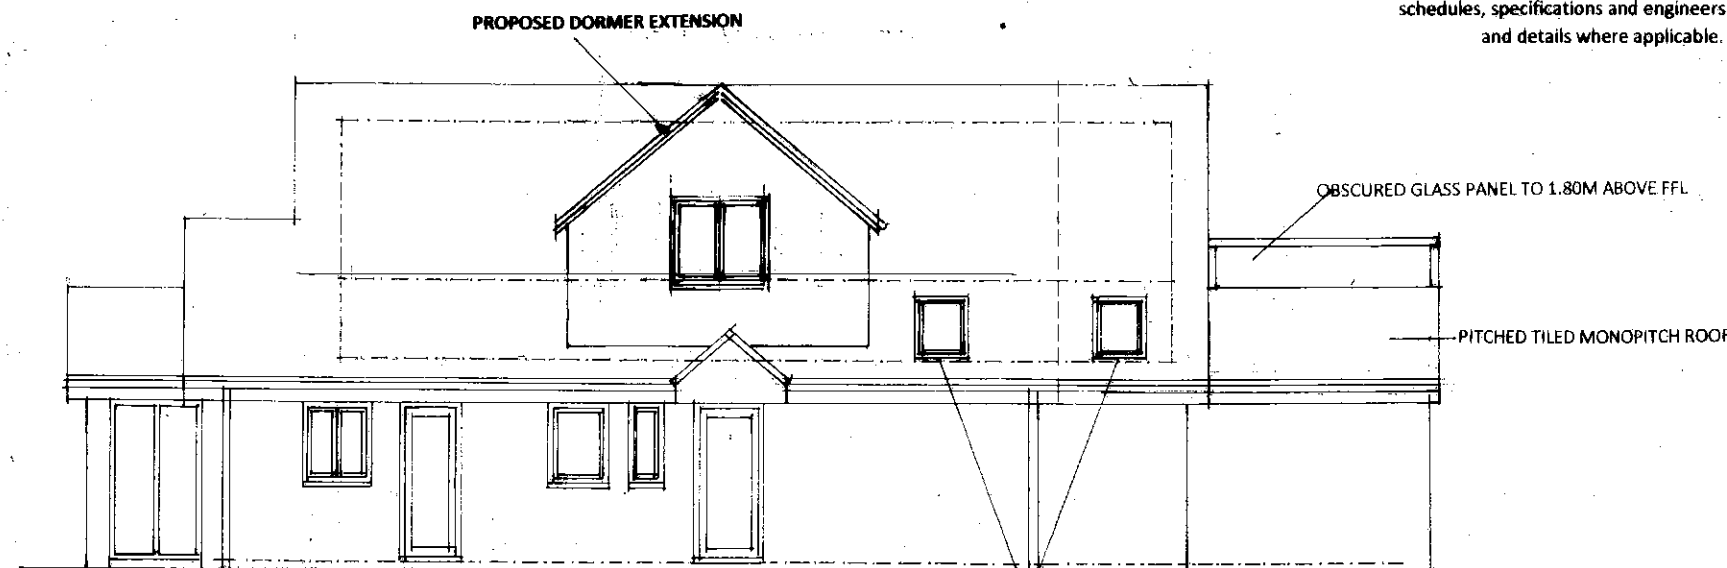

WEST ELEVATION

ROOFLIGHTS TO KITCHEN

MATERIALS
TILED ROOF TO DORMERS TO MATCH EXISTING
DORMER WALLS CLAD IN TILE HANGING TO
MATCH EXISTING ROOF TILES

DAVID BENNETT ARCHITECT
THE OLD COTTAGE, 10 VICARAGE LANE
FELPHAM, WEST SUSSEX PO22 7EA
01243 842619 and 07932 757144
Email: davidkbennett47@gmail.com

CLIENT

C EVANS

PROJECT

15 KINGSMEAD, FELPHAM
BOGNOR REGIS, PO22 7BD

DRAWING TITLE


PROPOSED ELEVATIONS

SCALE

1/100 at A3

REFERENCE


11621.08C

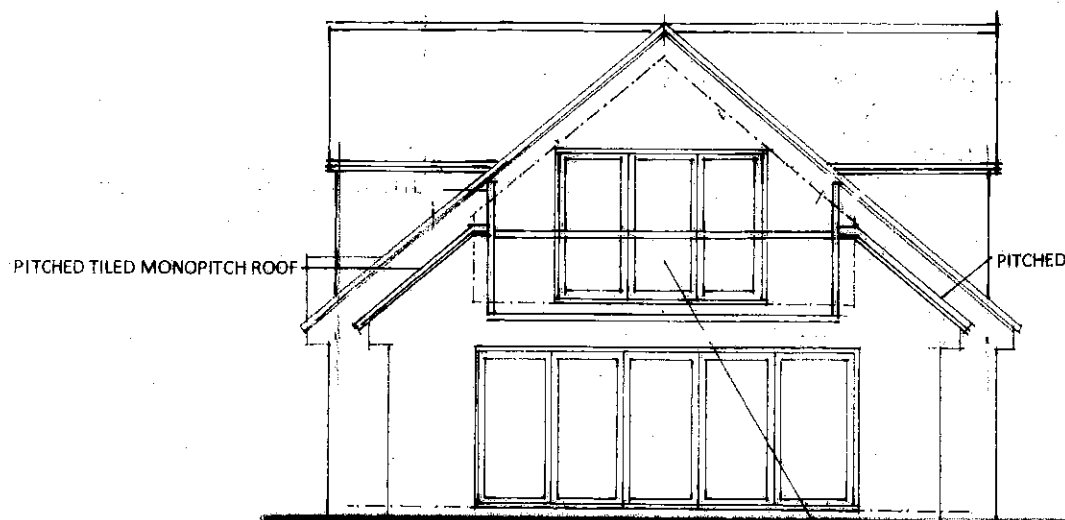

SOUTH ELEVATION TO REAR GARDEN

SLIDING FOLDING GLAZED DOORS TO GF
EXTENSION AND BEDROOM 1

GLASS BALCONY RAIL TO 1.10M ABOVE FFL

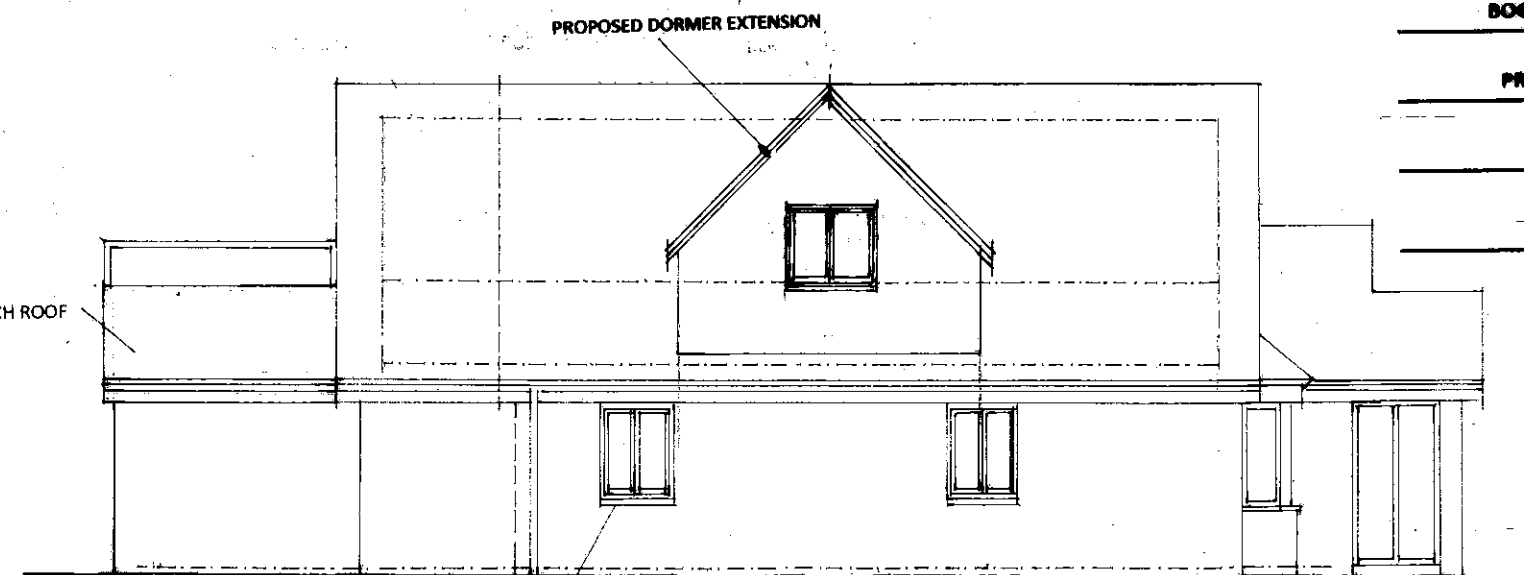

EAST ELEVATION

NEW WINDOW IN PREVIOUSLY BLOCKED UP
OPENING