




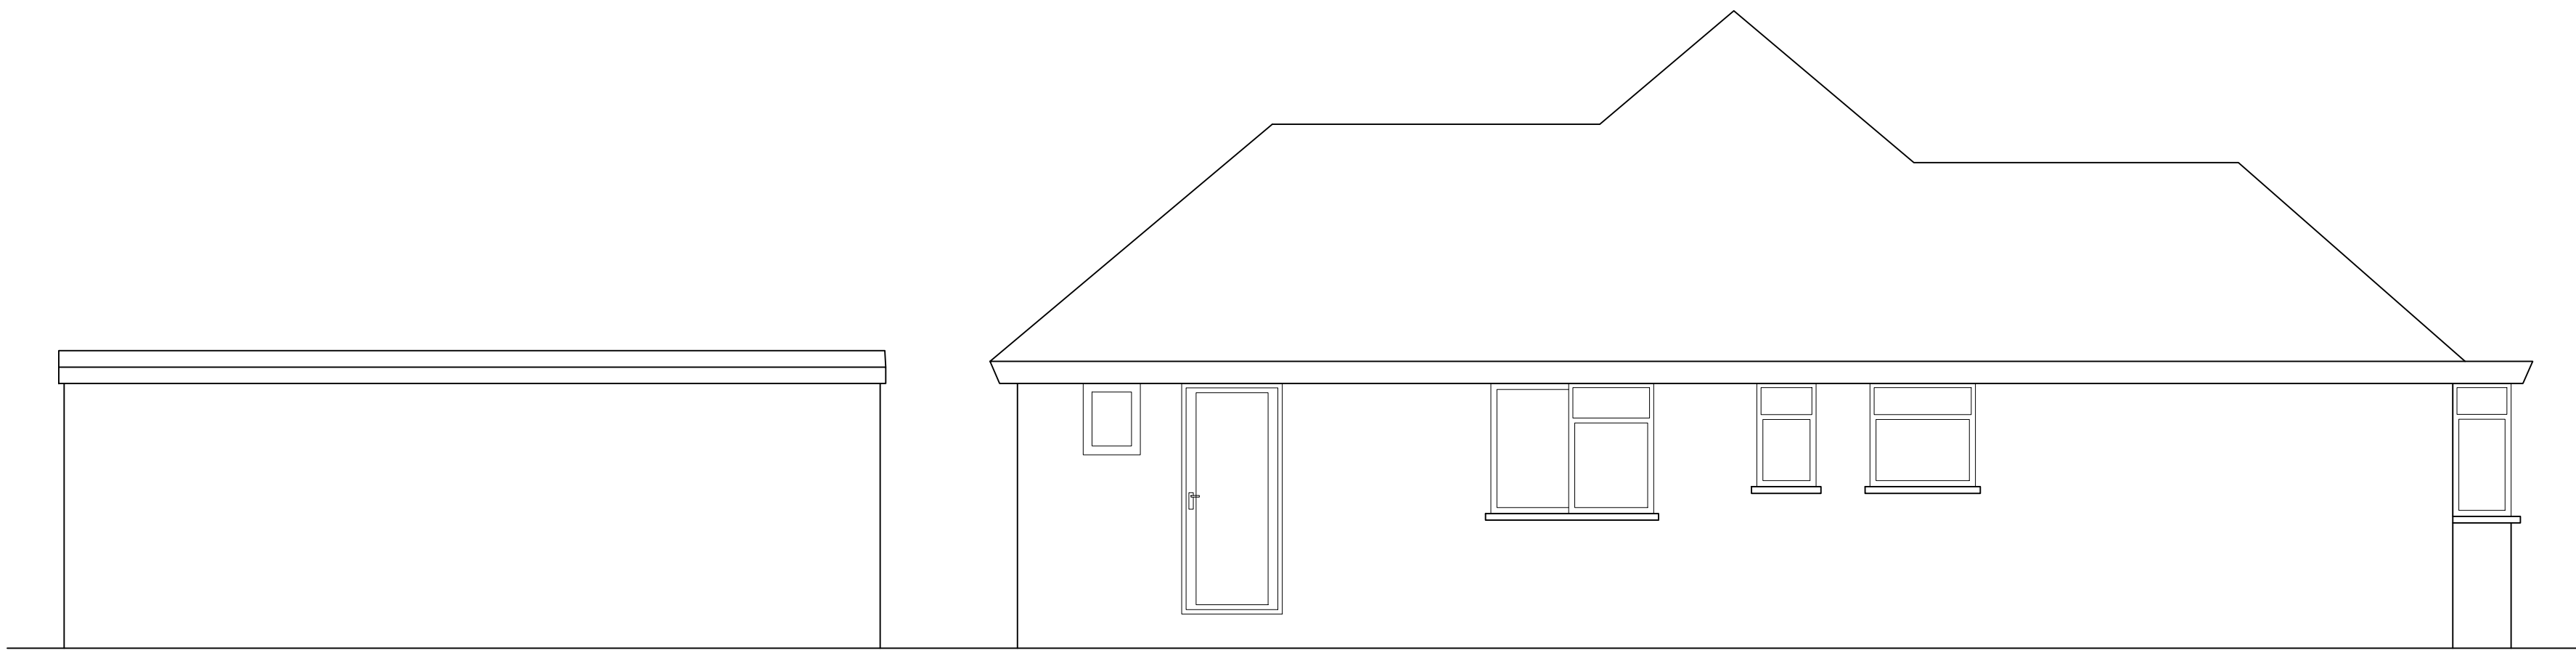

Existing North Elevation
(1:50)

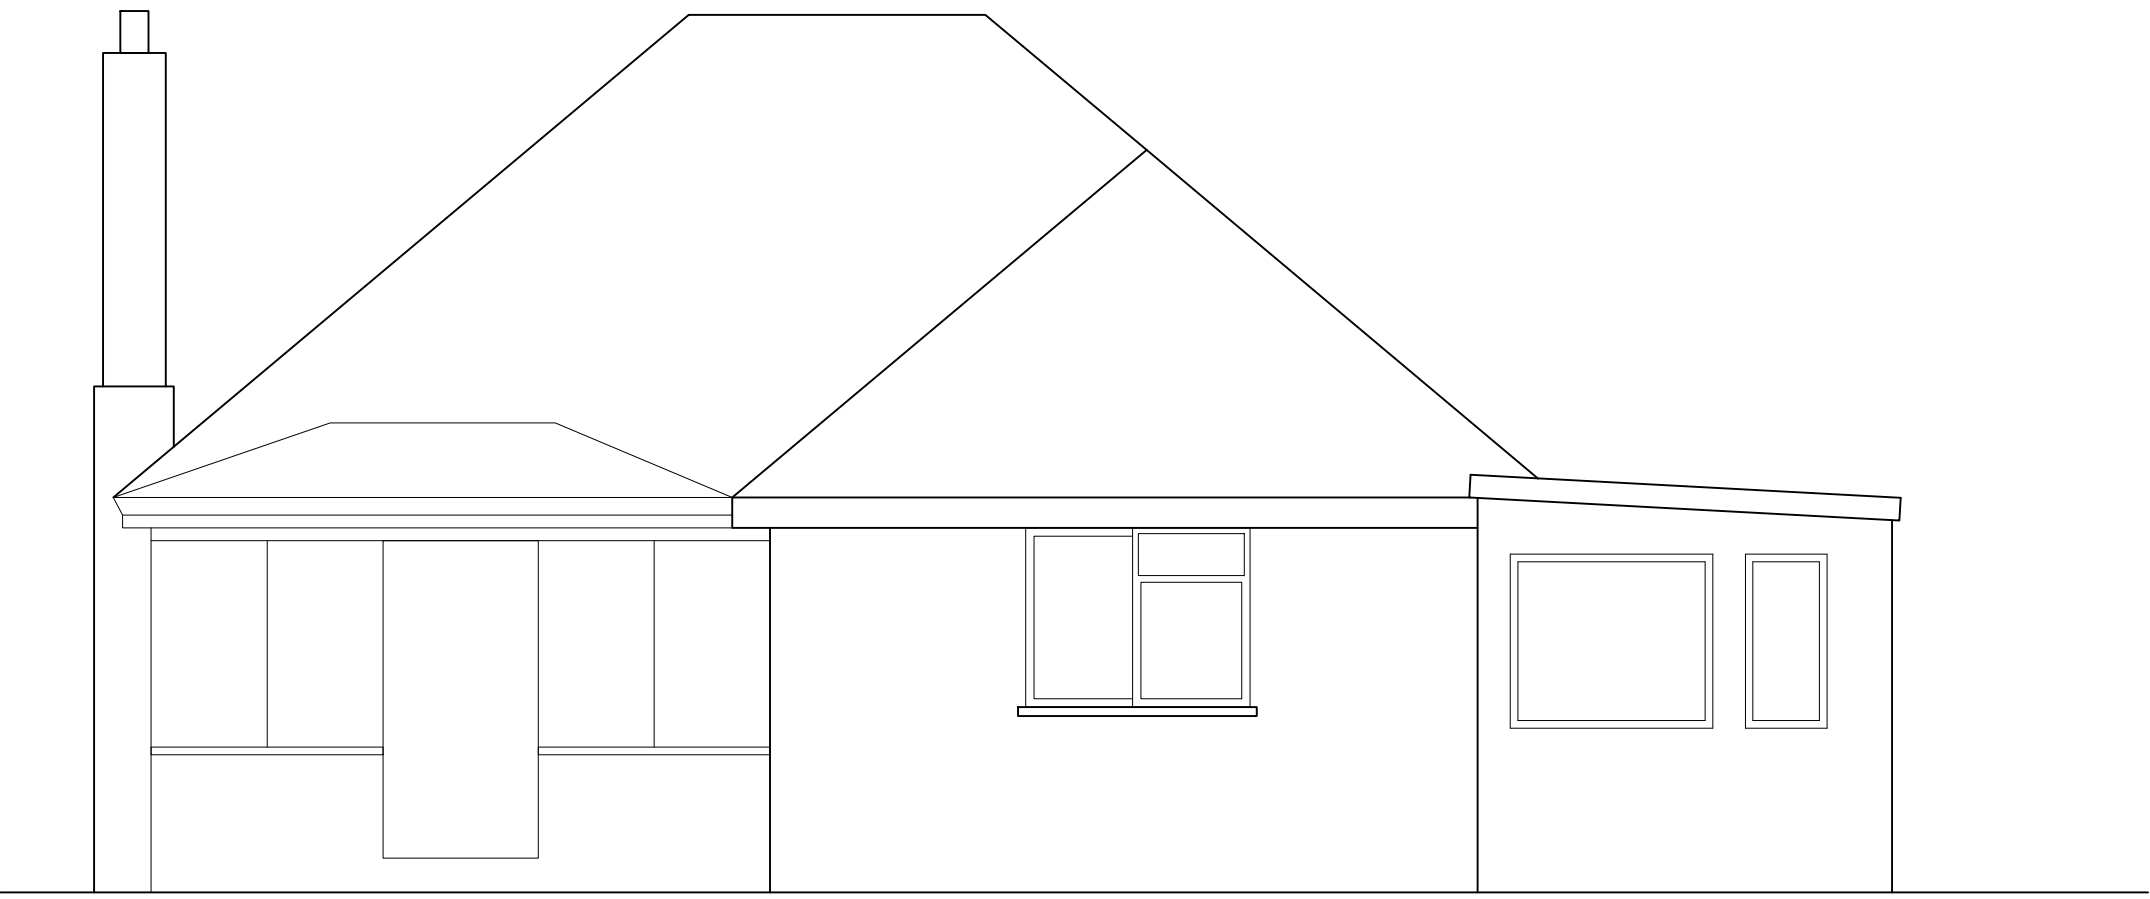


Existing East Elevation
(1:50)

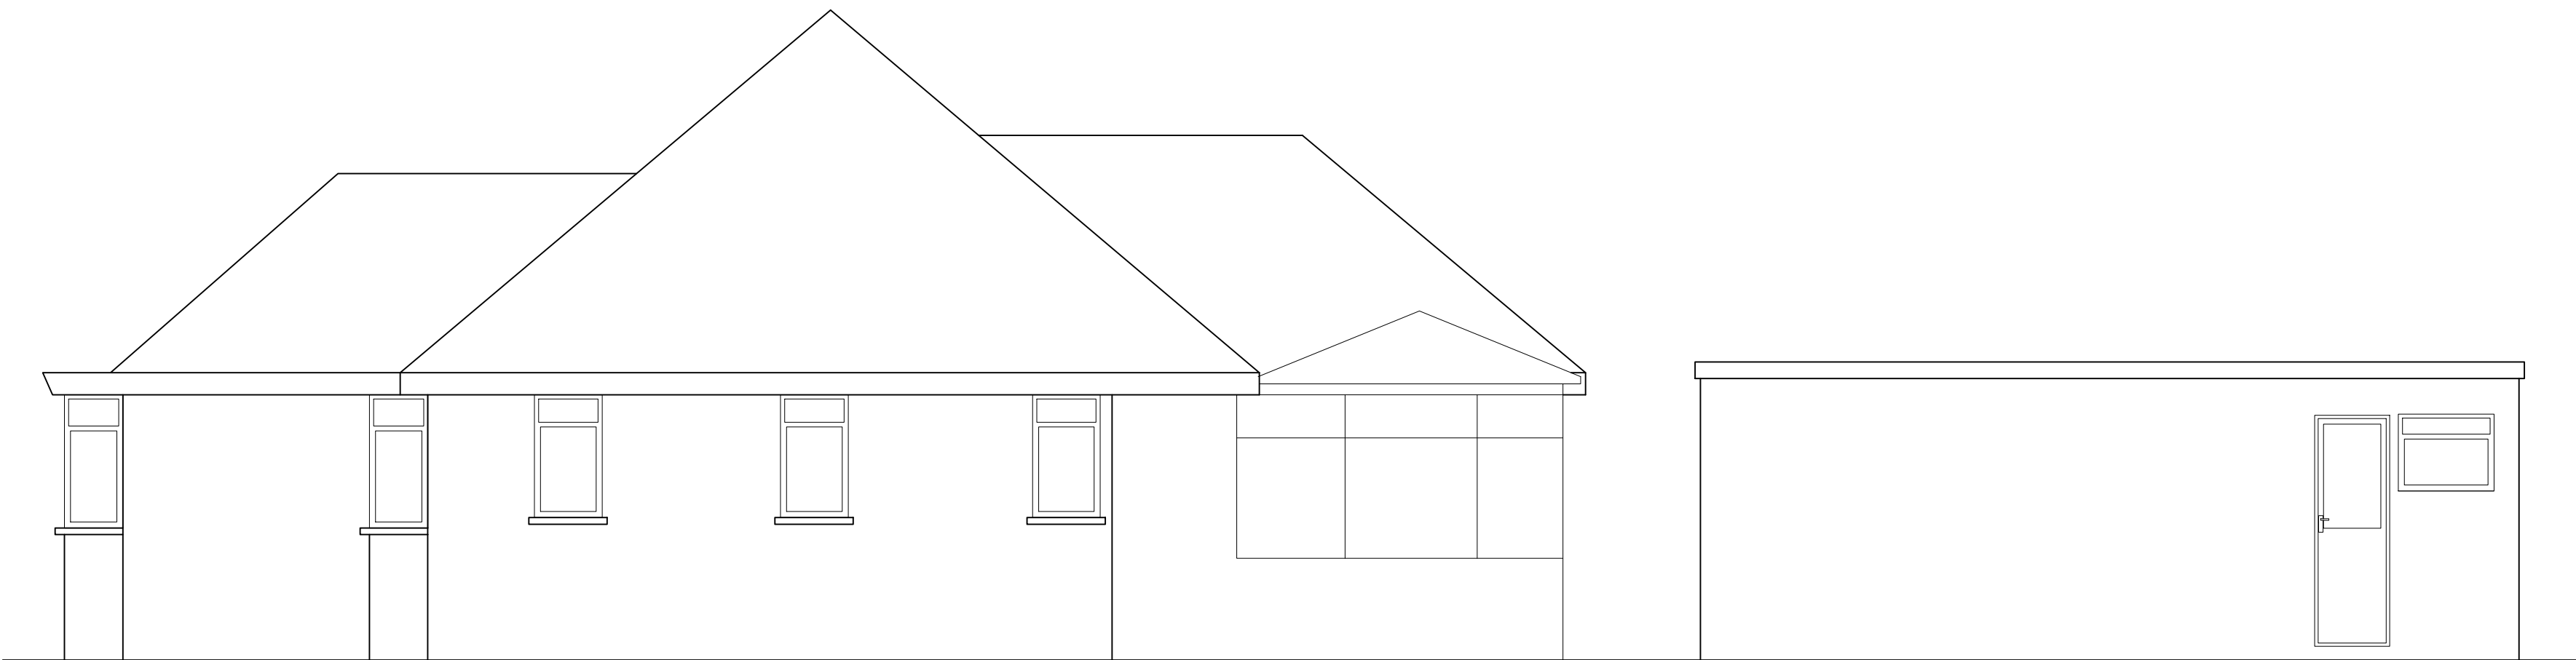

Existing South Elevation
(1:50)



Existing West (front) Elevation
(1:50)

 

Revision:	Date:	Description:
-	-	-



PHILIP GOACHER ASSOCIATES
Consulting Civil and Structural Engineers
Park House • 122A Newland Road • Worthing • West Sussex • BN11 1LB
TEL: 01903 217723 • EMAIL: mail@pgoacher.co.uk
www.pgoacher.co.uk

Scale(s):	Date:
1:50@A1	DEC'21
Engineer:	Checked:
OR	DG

Mr & Mrs Ivens
21 South Drive, Felpham
EXISTING ELEVATIONS

Project No:	Drawing No:	Revision:
21288	005	-