




ASSUMED BOUNDARY LINE

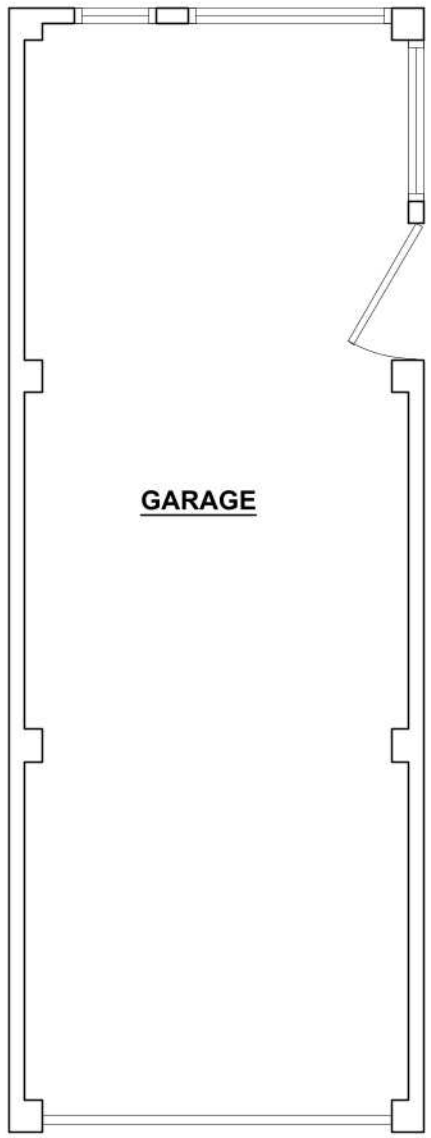

GARAGE

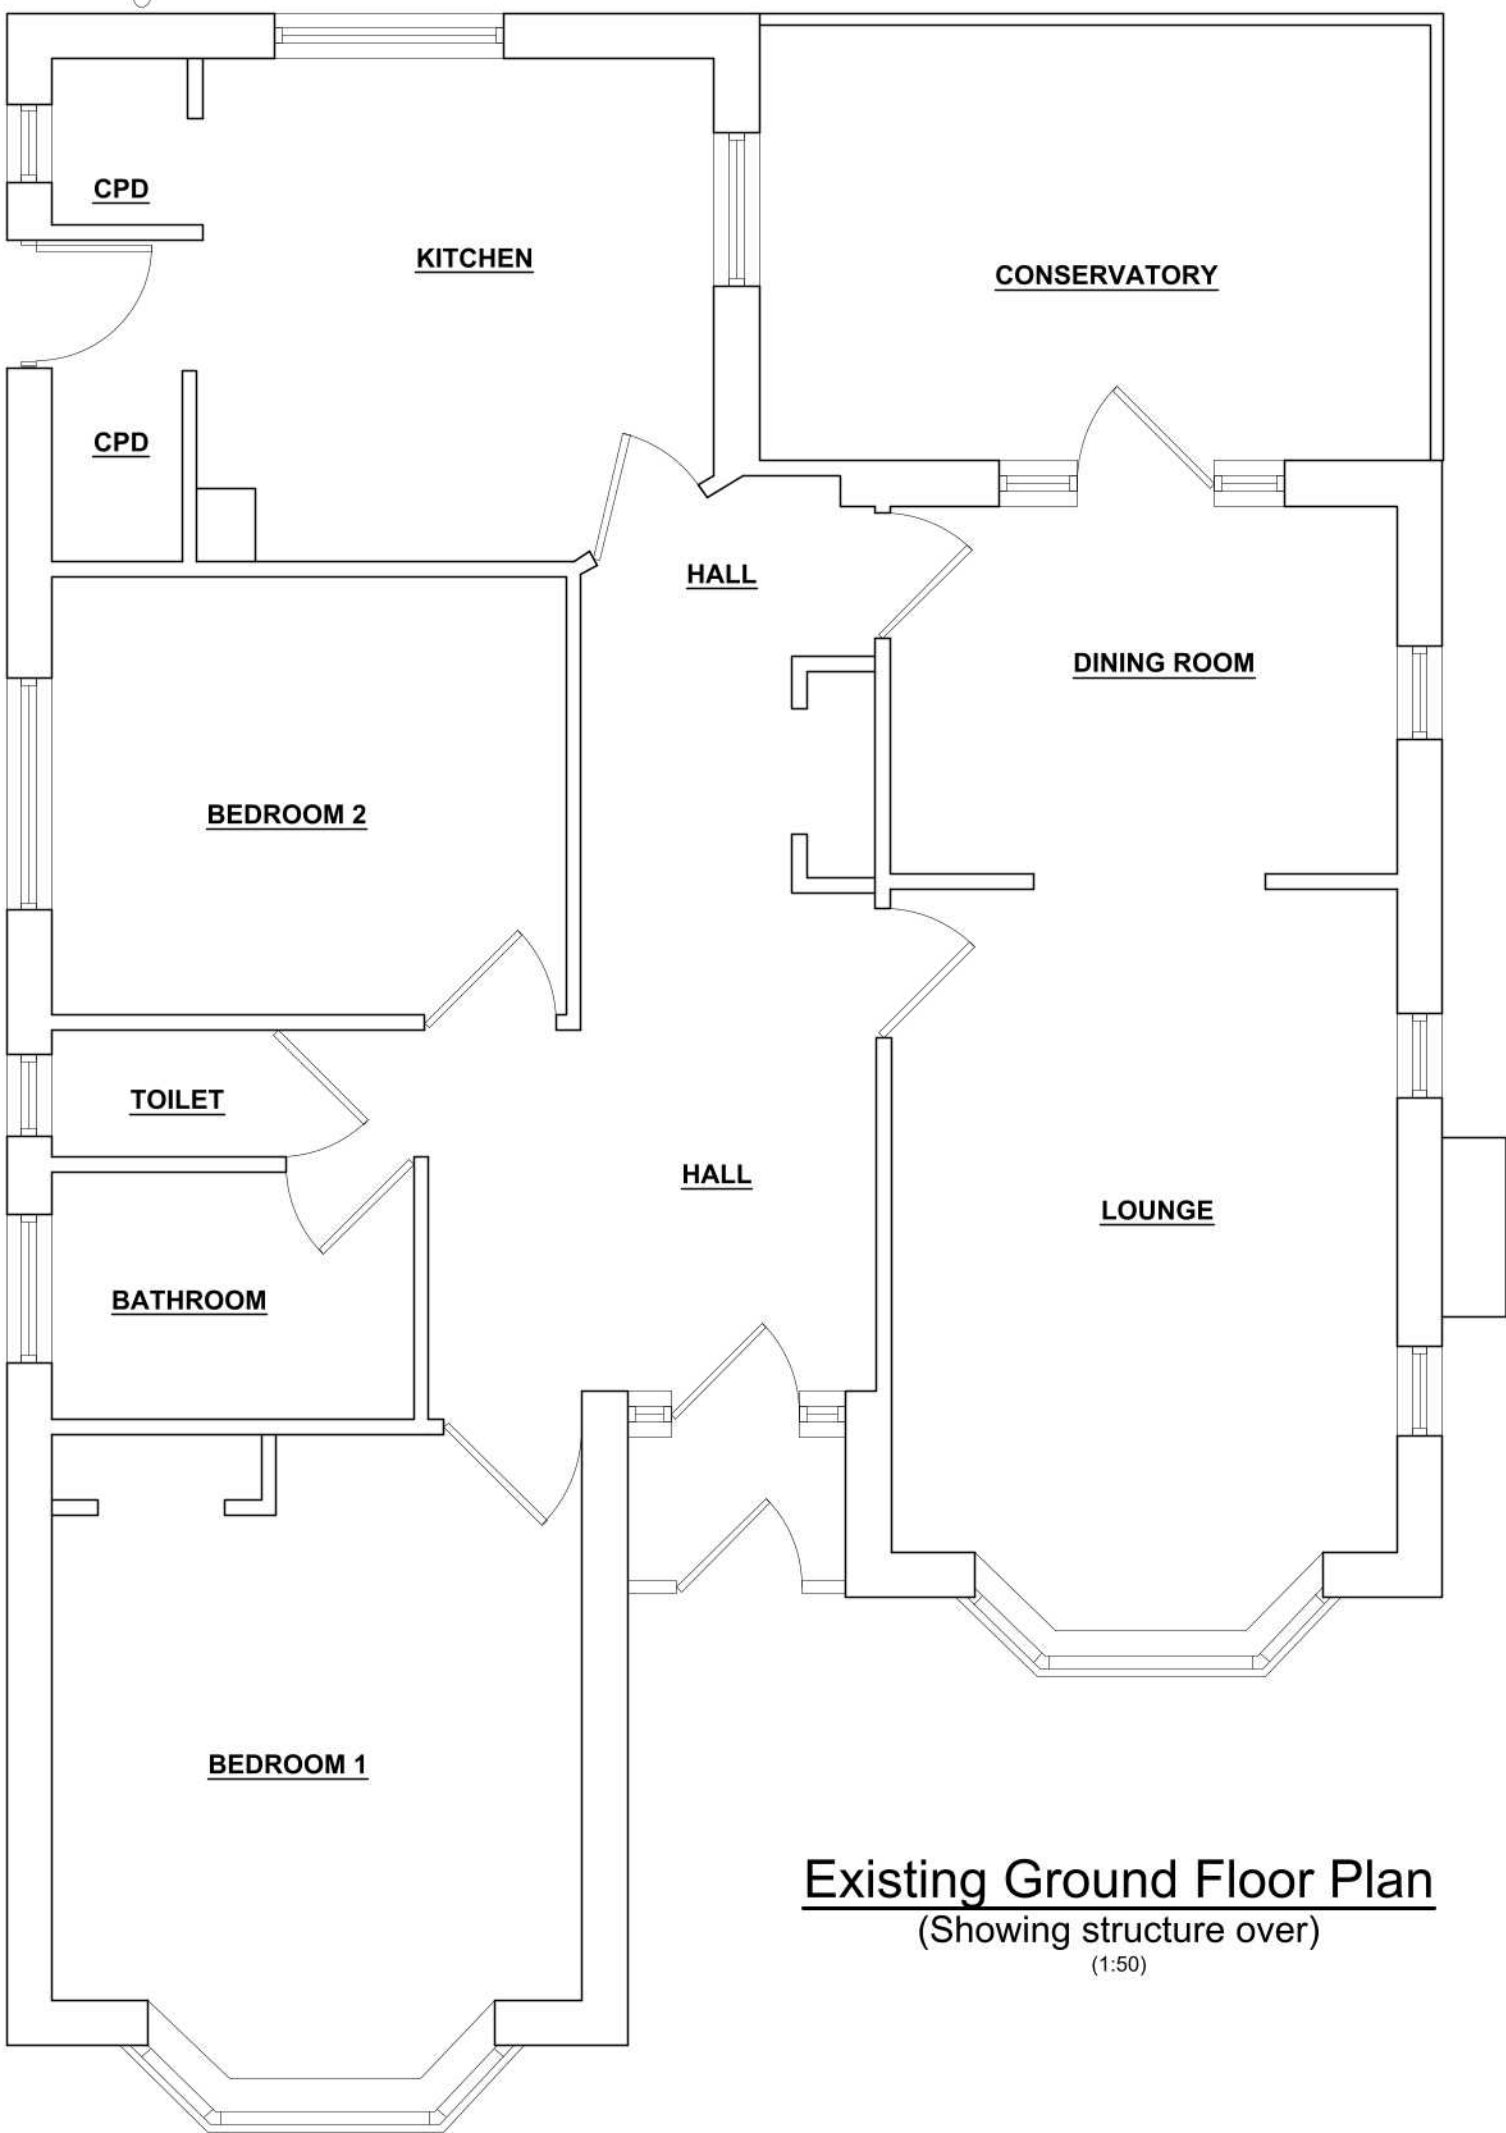

Existing Ground Floor Plan
(Showing structure over)
(1:50)

 

SCALE BAR (1:50)

Revision:	Date:	Description:
-	-	-

PHILIP GOACHER ASSOCIATES
Consulting Civil and Structural Engineers
Park House • 122A Newland Road • Worthing • West Sussex • BN11 1LB
TEL: 01903 217723 • EMAIL: mail@pgoacher.co.uk
www.pgoacher.co.uk

Scale(s):	Date:
1:50@A2	JAN'22
Engineer:	Checked:
OR	DG

Mr & Mrs Ivens
21 South Drive, Bognor Regis
EXISTING GROUND FLOOR

Project No:	Drawing No:	Revision:
21288	006	-