


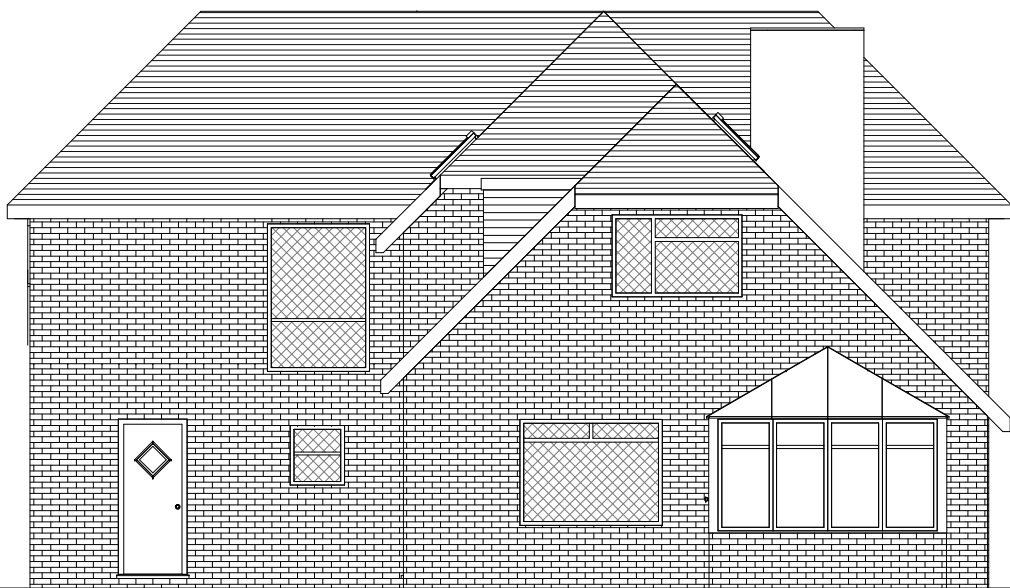


Existing South Elevation
1 : 100




Existing East Elevation
1 : 100



Existing North Elevation
1 : 100

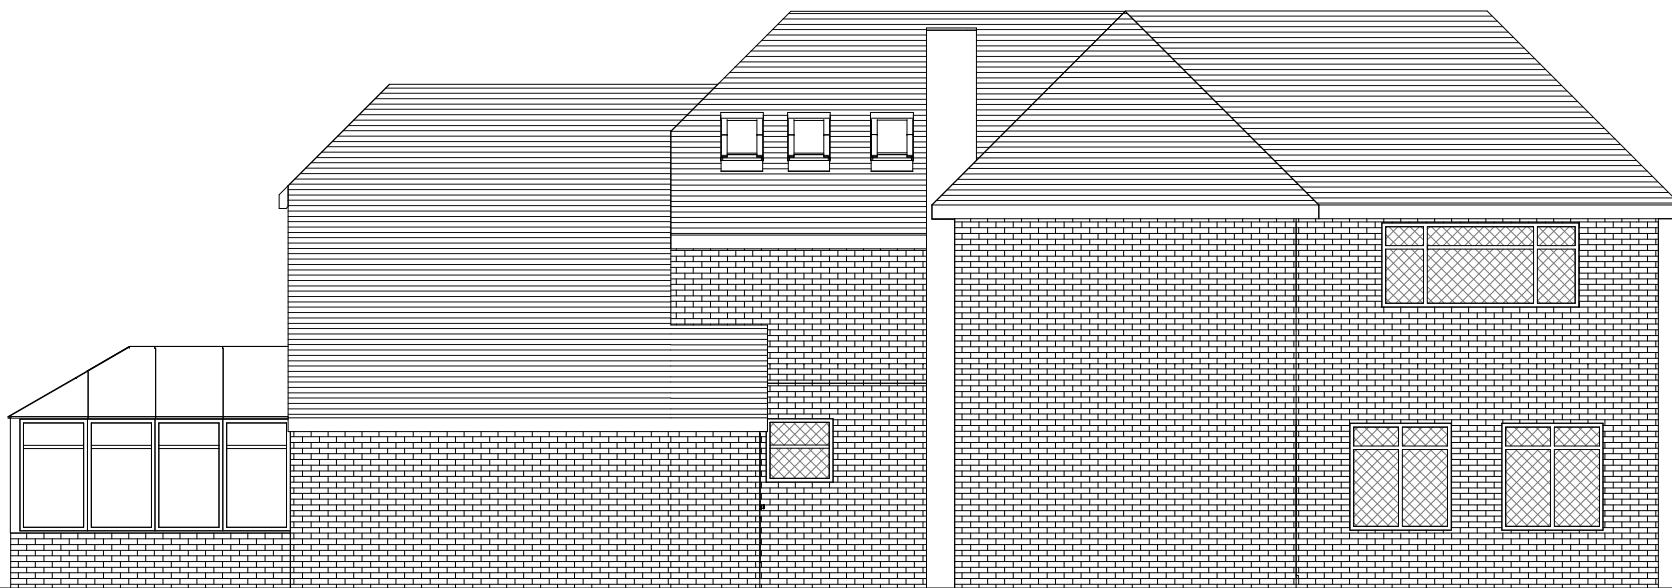

Existing West Elevation
1 : 100

 

Tel: 0800 6127 664
www.yourhomeplans.co.uk

Your Home Plans



These drawings are for approval purposes. Materials and products should not be ordered based on scaling from drawings as errors may occur along existing building lines. All measurements and supporting elements are to be checked on site. Refer to Your Home Plans if any discrepancies are found.

Mr J Glover
11 Broomcroft Road
Felpham
West Sussex
PO22 7NJ

Existing Elevations

Project number	11BRO-18
Date	27th November 2018
Drawn by	JG
Checked by	Checker

A101


Scale 1 : 100



Proposed South Elevation
1 : 100




Proposed East Elevation
1 : 100

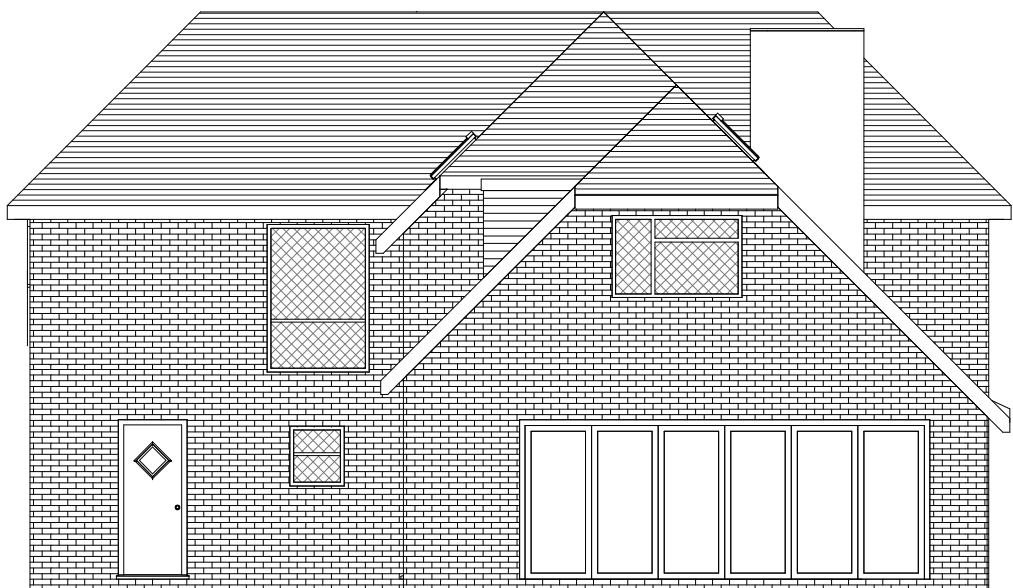


Proposed North Elevation
1 : 100

Materials to
match existing

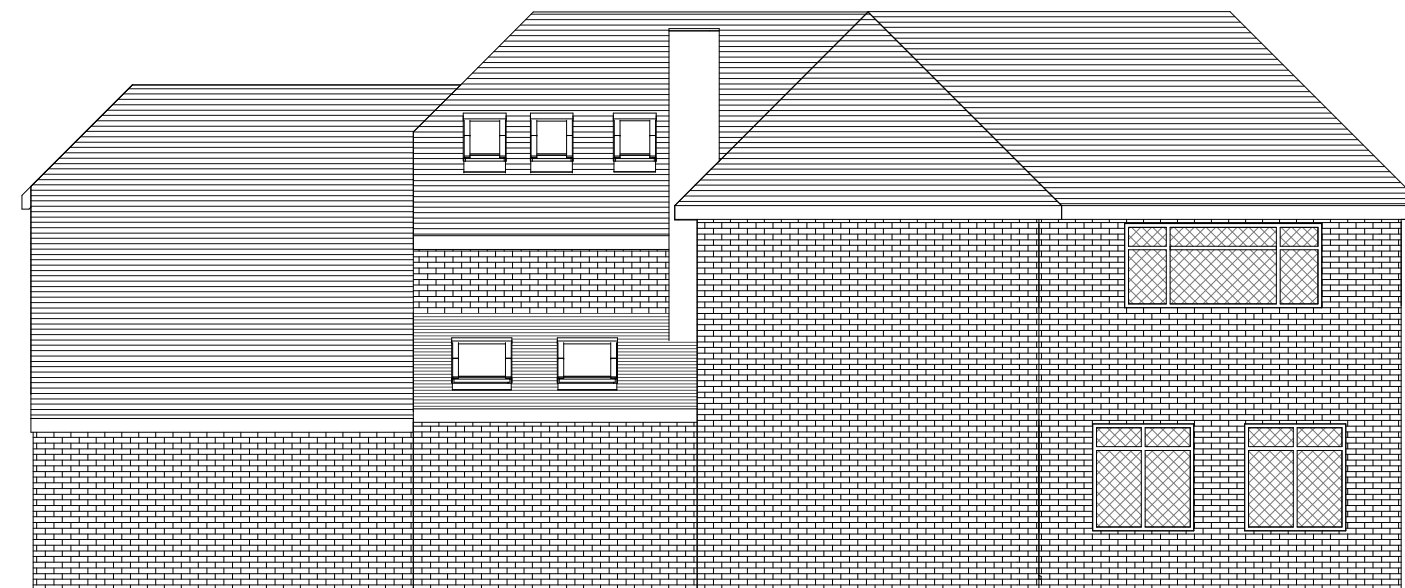

Proposed West Elevation
1 : 100

 

Tel: 0800 6127 664
www.yourhomeplans.co.uk

Your Home Plans



These drawings are for approval purposes. Materials and products should not be ordered based on scaling from drawings as errors may occur along existing building lines. All measurements and supporting elements are to be checked on site. Refer to Your Home Plans if any discrepancies are found.


Mr J Glover
11 Broomcroft Road
Felpham
West Sussex
PO22 7NJ

Proposed Elevations


Project number	11BRO-18
Date	27th November 2018
Drawn by	JG
Checked by	Checker

A102


Scale 1 : 100

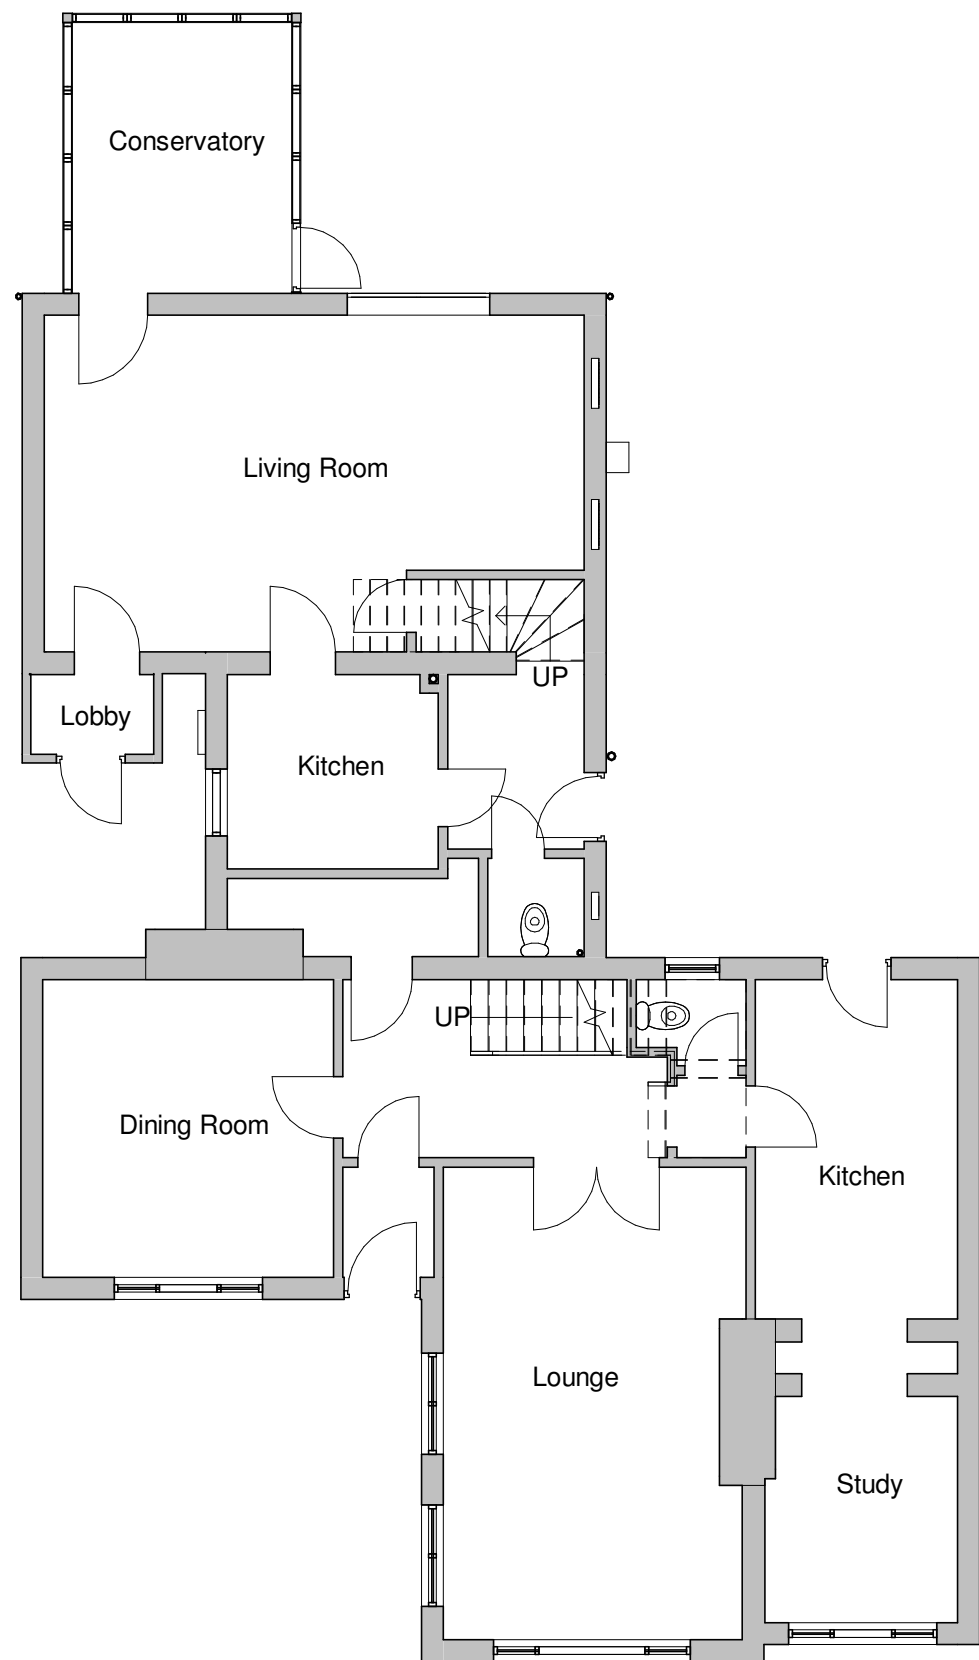

Existing Ground Floor
1 : 100

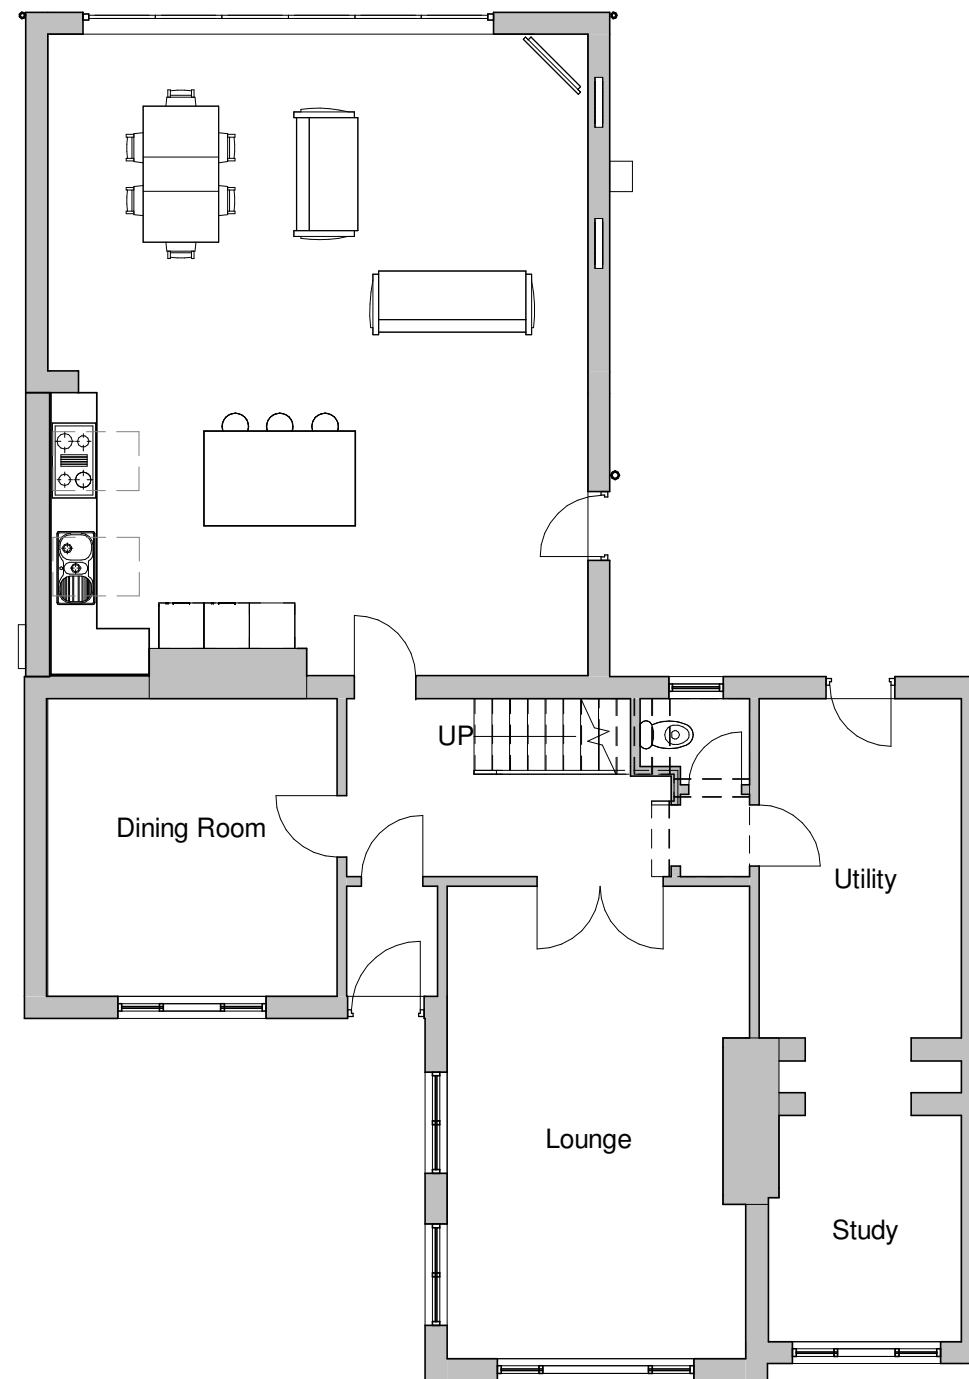

Proposed Ground Floor
1 : 100

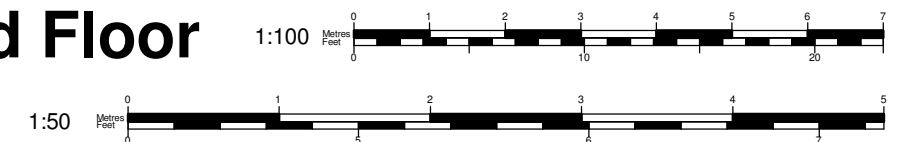

Tel: 0800 6127 664
www.yourhomeplans.co.uk

Your Home Plans



These drawings are for approval purposes. Materials and products should not be ordered based on scaling from drawings as errors may occur along existing building lines. All measurements and supporting elements are to be checked on site. Refer to Your Home Plans if any discrepancies are found.


Mr J Glover
11 Broomcroft Road
Felpham
West Sussex
PO22 7NJ

Ground Floor Plans


Project number	11BRO-18
Date	27th November 2018
Drawn by	JG
Checked by	Checker

A103

Scale 1 : 100

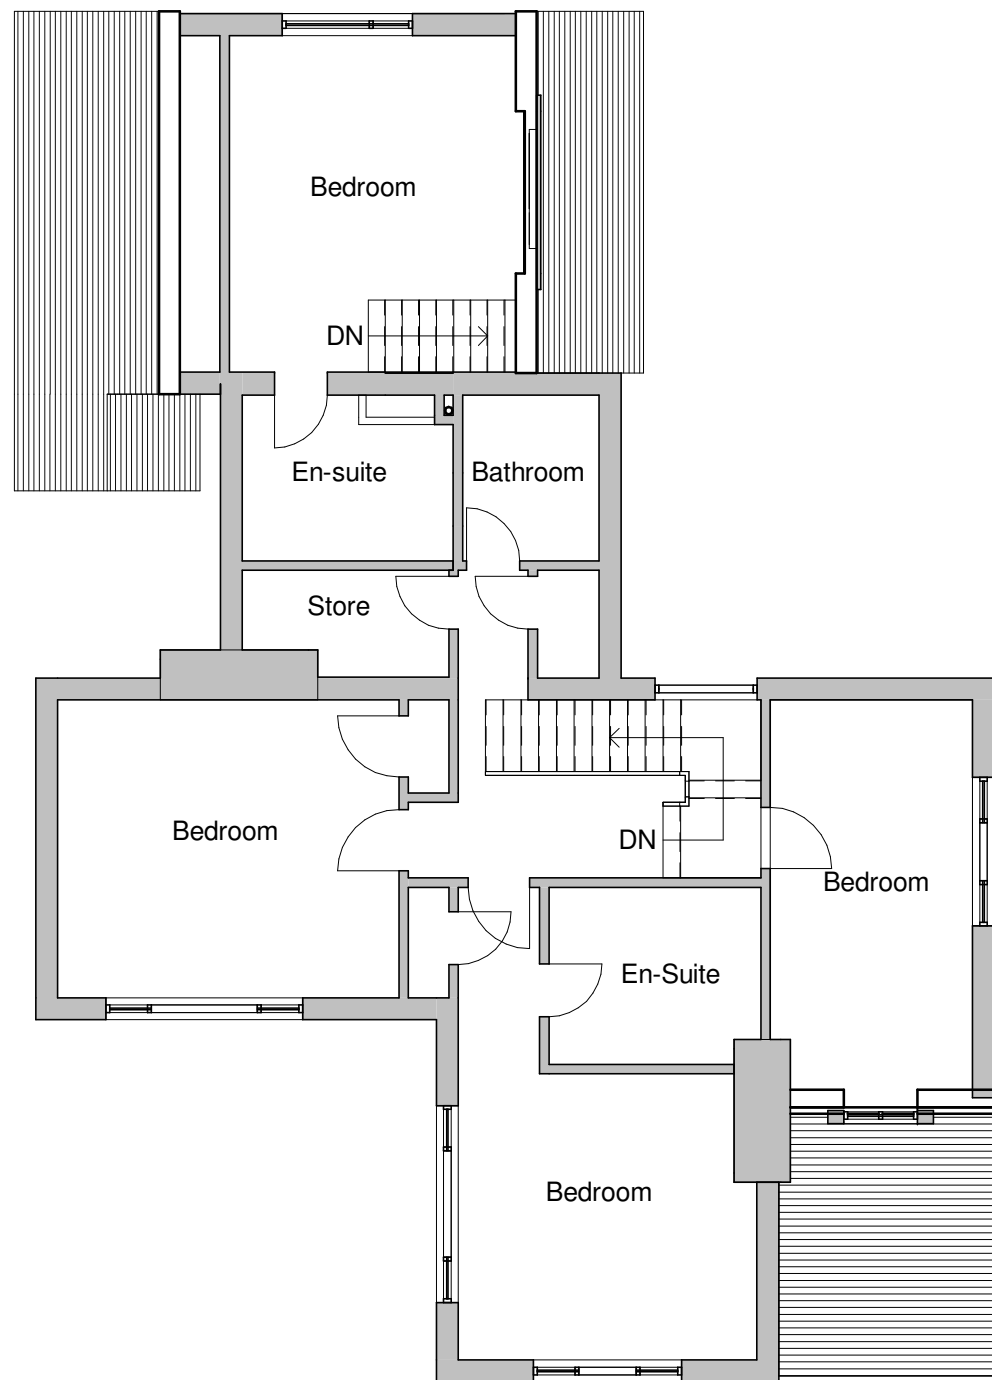

Existing First Floor
1 : 100

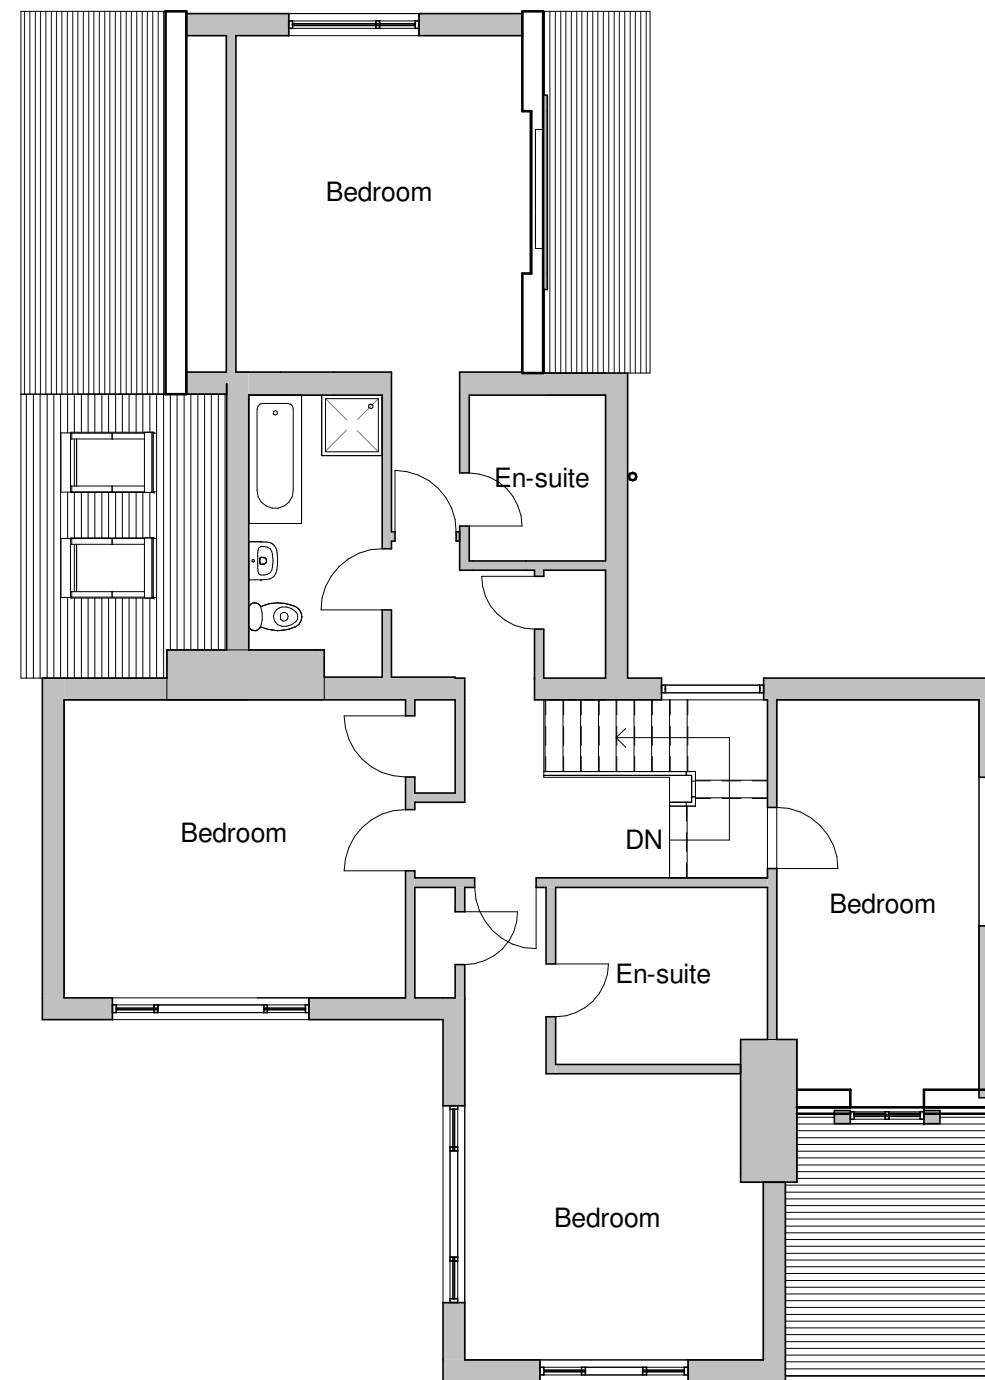

Proposed First Floor
1 : 100



Tel: 0800 6127 664
www.yourhomeplans.co.uk

Your Home Plans



These drawings are for approval purposes. Materials and products should not be ordered based on scaling from drawings as errors may occur along existing building lines. All measurements and supporting elements are to be checked on site. Refer to Your Home Plans if any discrepancies are found.


Mr J Glover
11 Broomcroft Road
Felpham
West Sussex
PO22 7NJ

First Floor Plans


Project number	11BRO-18
Date	27th November 2018
Drawn by	JG
Checked by	Checker

A104


Scale 1 : 100

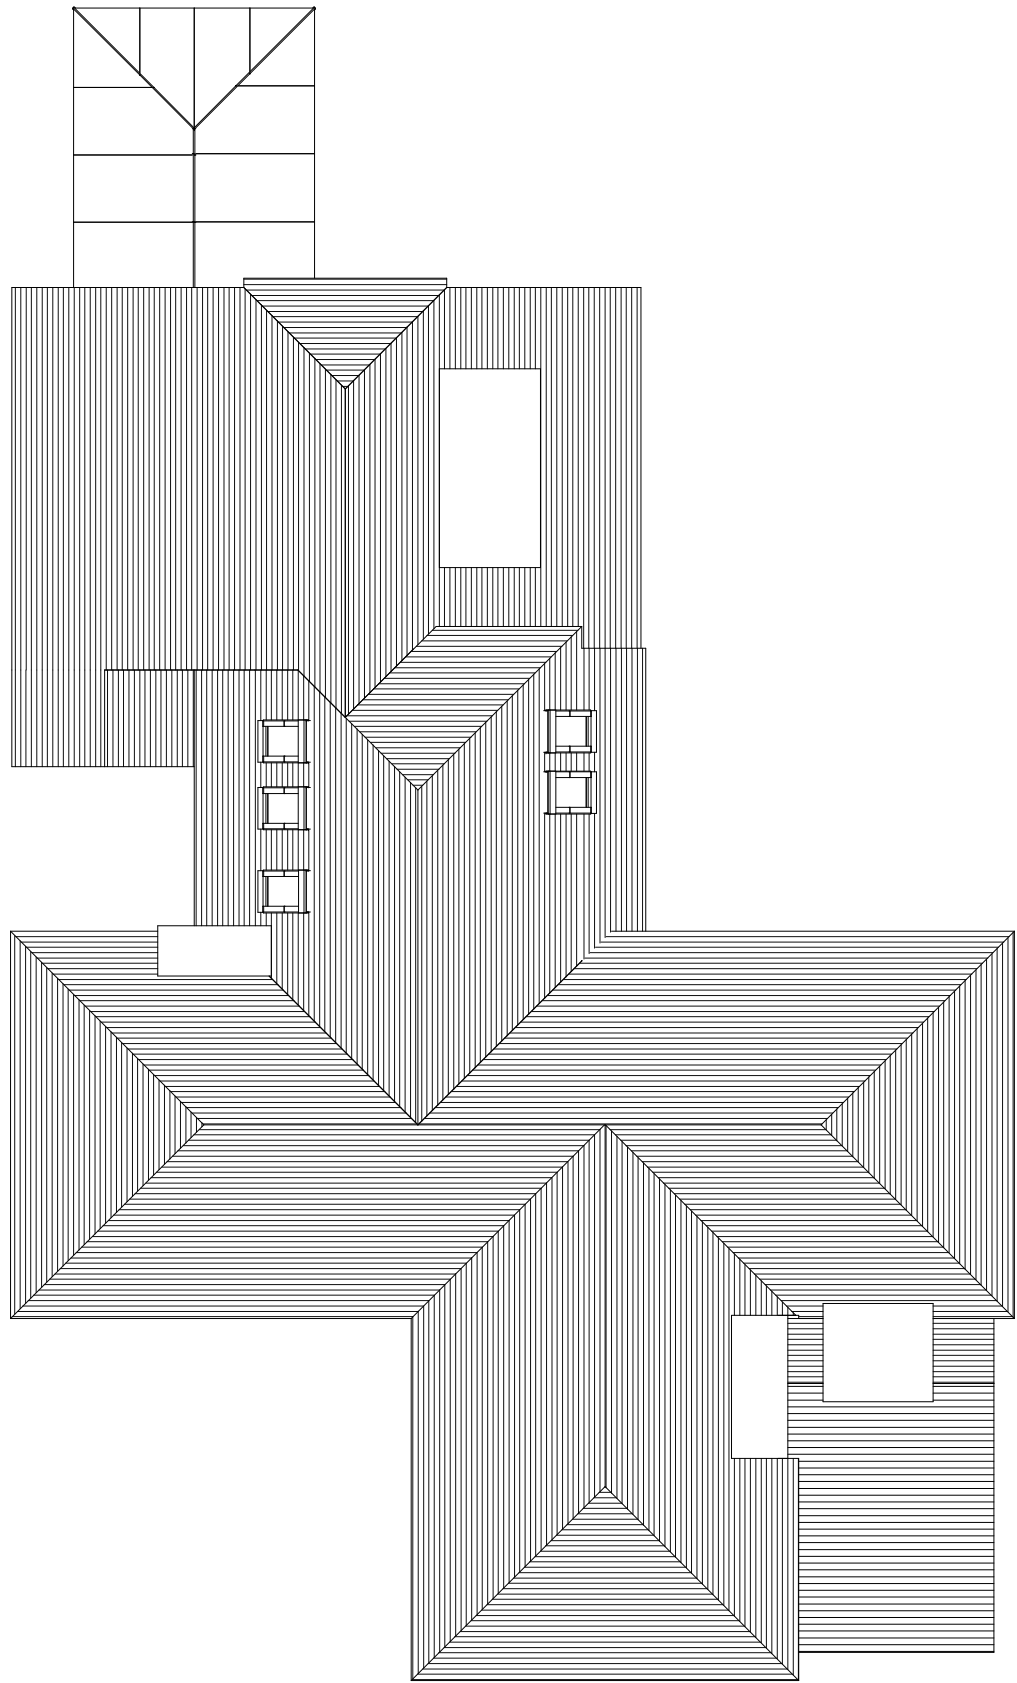

Existing Roof Plan
1 : 100

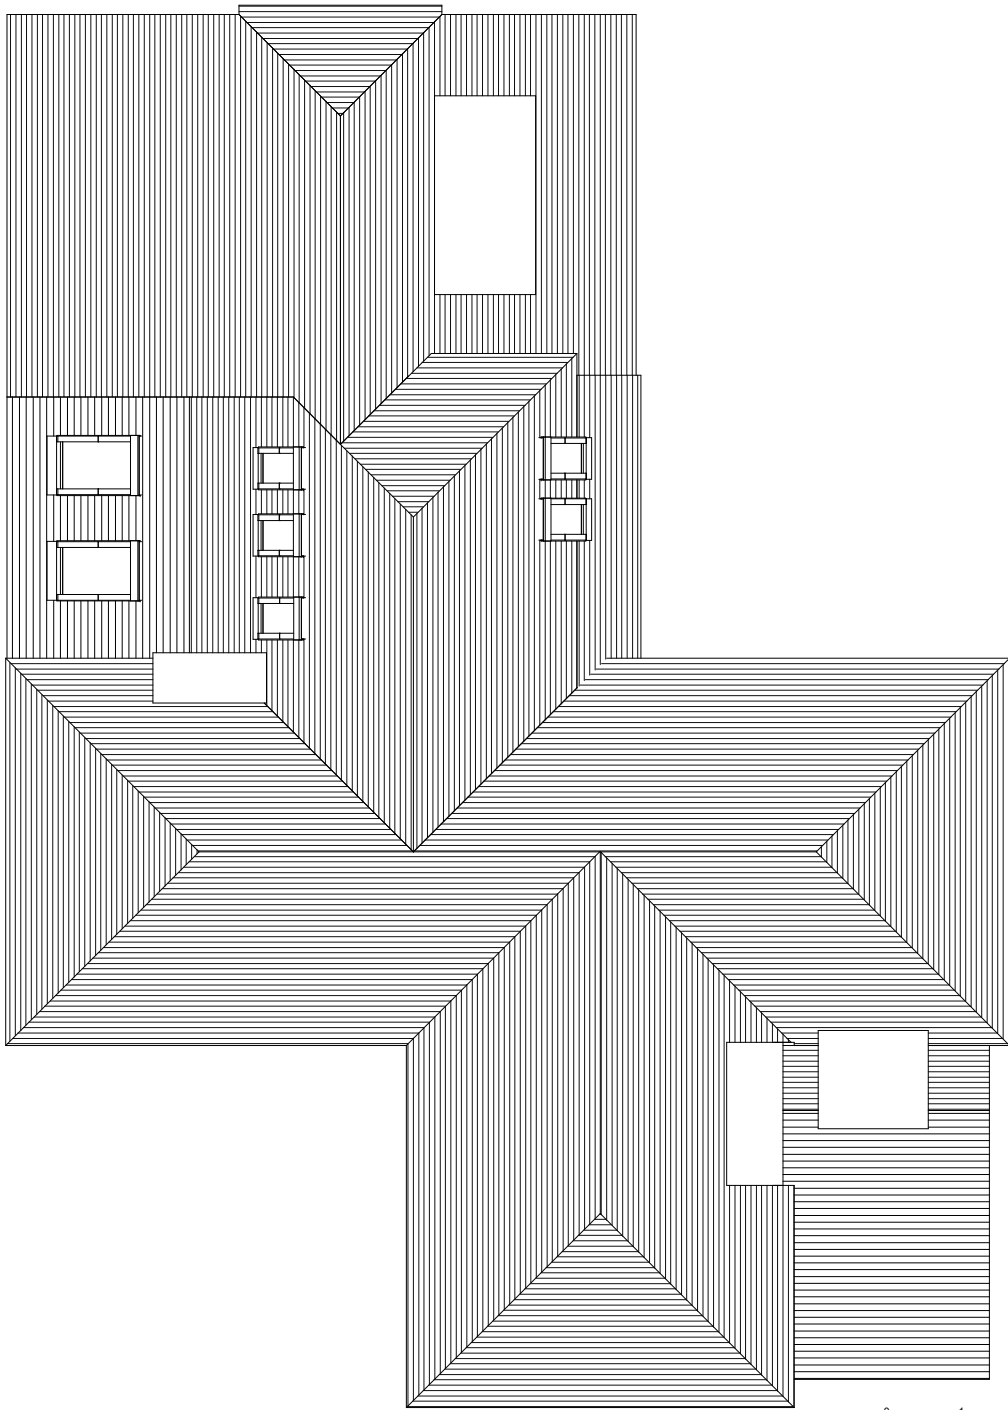

Proposed Roof Plan
1 : 100

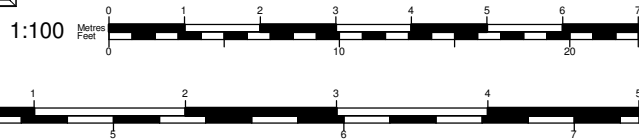

Tel: 0800 6127 664
www.yourhomeplans.co.uk

Your Home Plans



These drawings are for approval purposes. Materials and products should not be ordered based on scaling from drawings as errors may occur along existing building lines. All measurements and supporting elements are to be checked on site. Refer to Your Home Plans if any discrepancies are found.

Mr J Glover
11 Broomcroft Road
Felpham
West Sussex
PO22 7NJ

Roof Plans

Project number	11BRO-18
Date	27th November 2018
Drawn by	JG
Checked by	Checker

A105

Scale 1 : 100