



This drawing and its contents are the strict copyright of Architectura Design. No reproduction without permission. Do not scale. Written dimensions to be used where given. All dimensions and details to be checked on site. FOR PLANNING PURPOSES ONLY

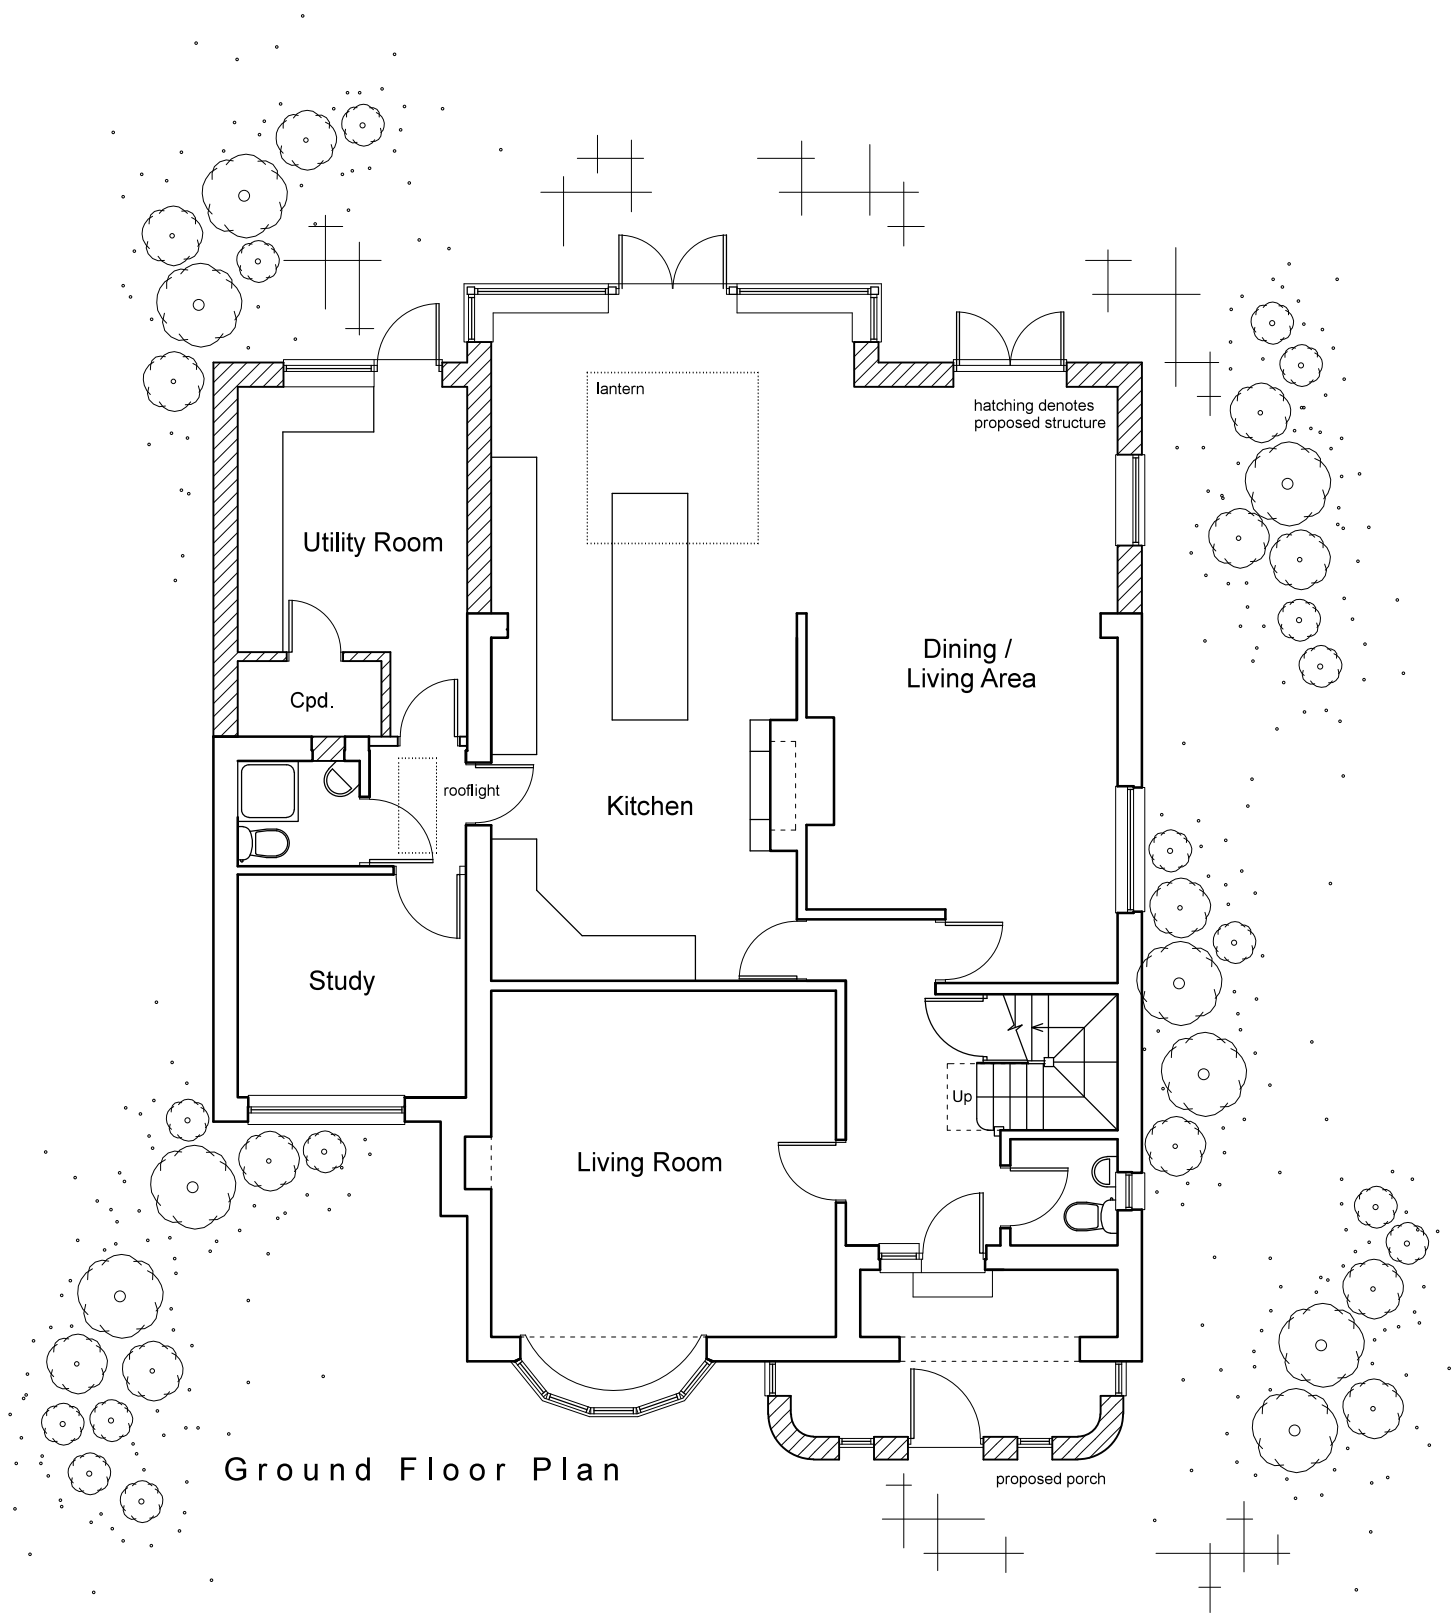

South Elevation



East Elevation

 

Architectura
Architectural Design & Drawing Service

Proposed Extension and Alterations
at 105 Limmer Lane, Bognor Regis
for Mr and Mrs N Pearson
Drawing P01 November 2021 Scale 1:100 @ A3
Planning Drawing - Ground Floor Plan and Elevations