



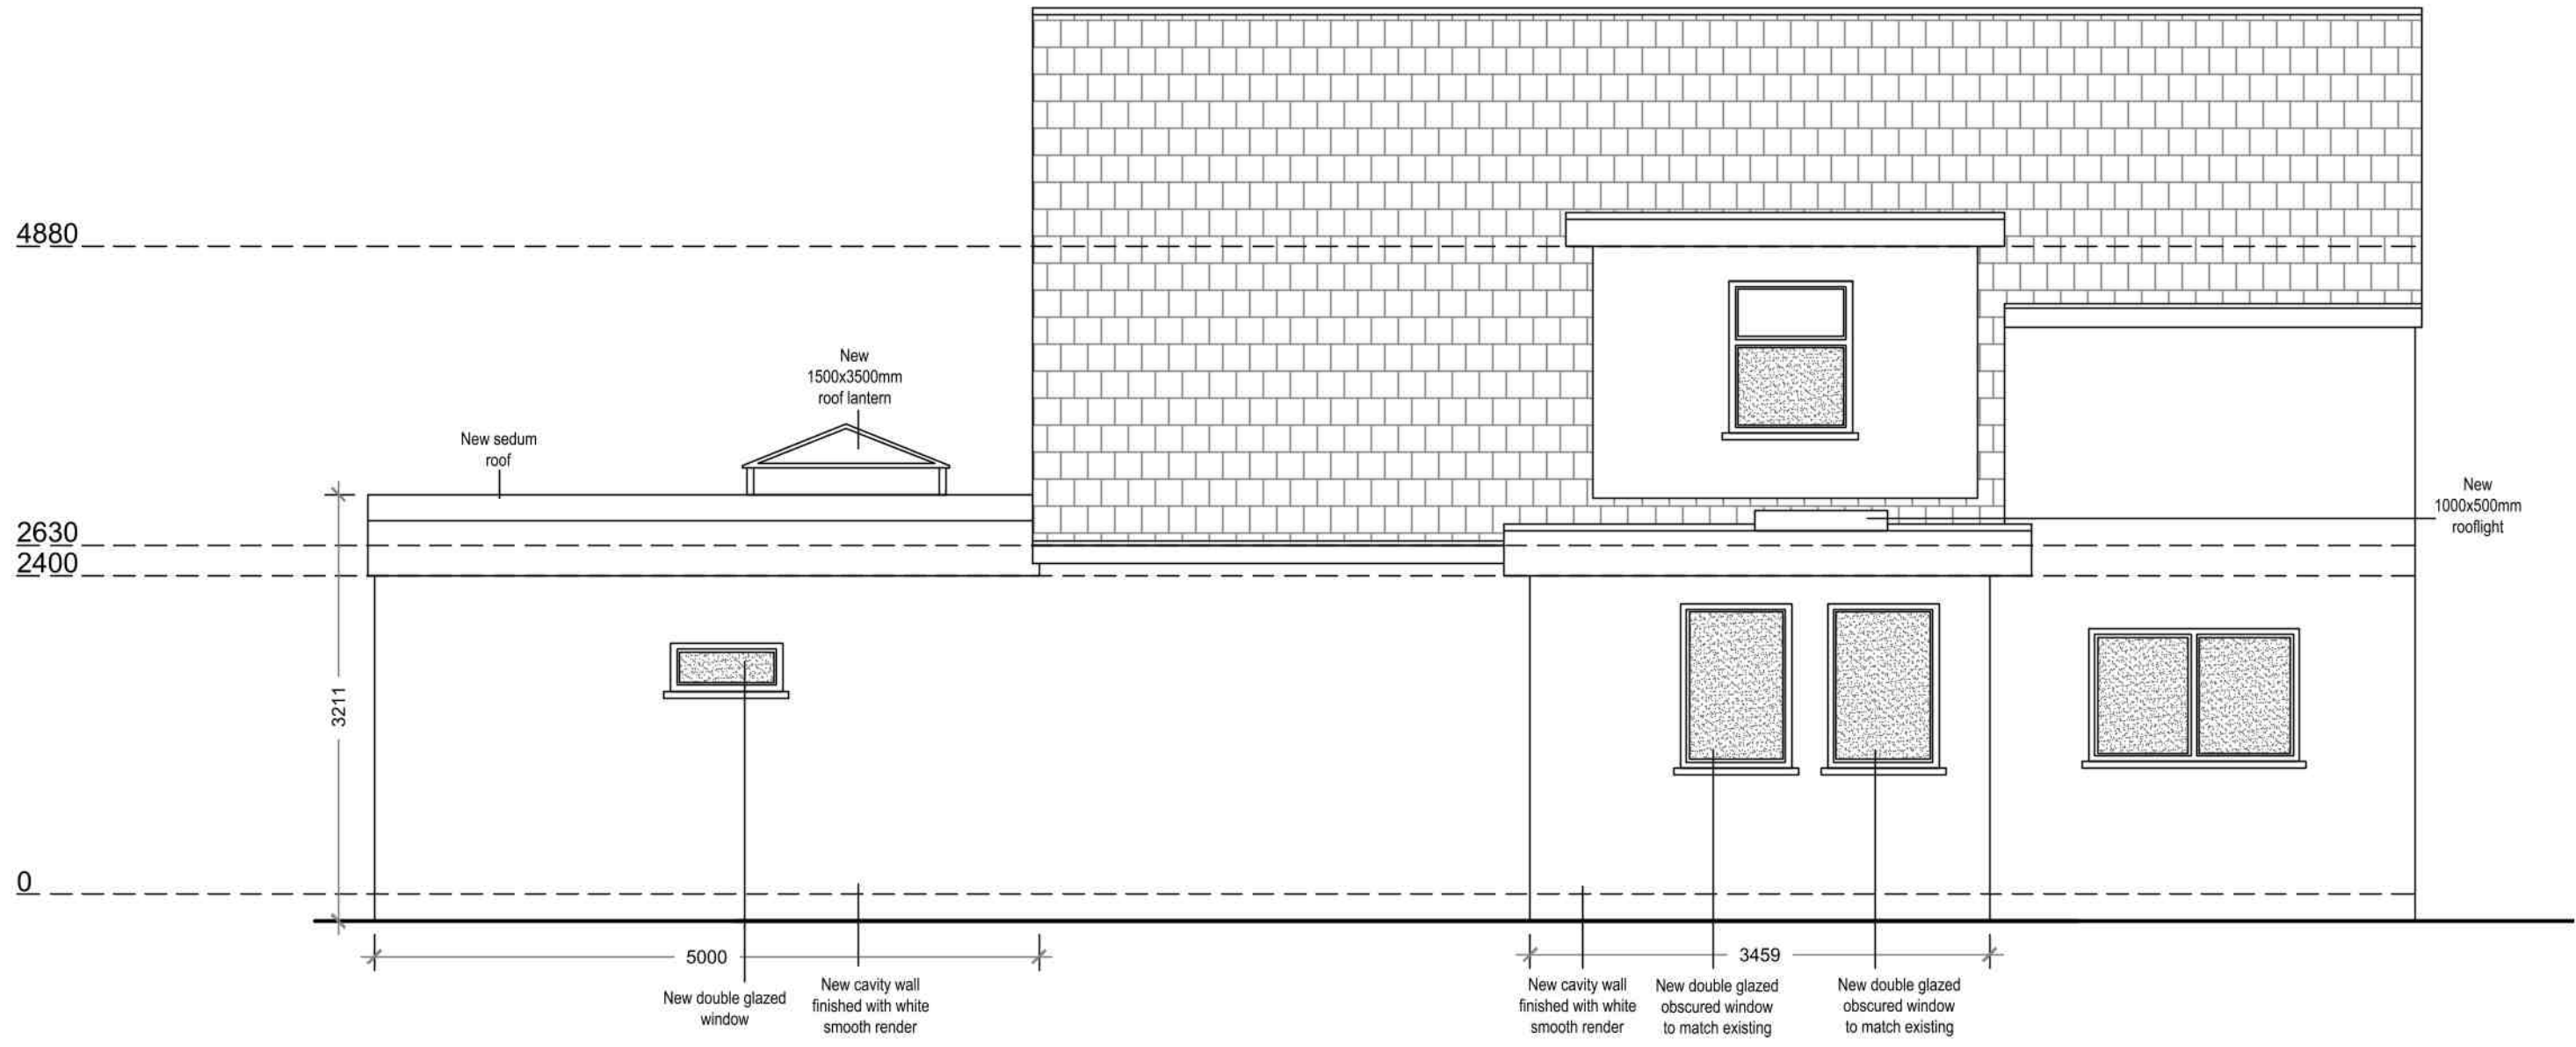


Proposed East Elevation
Scale 1:50

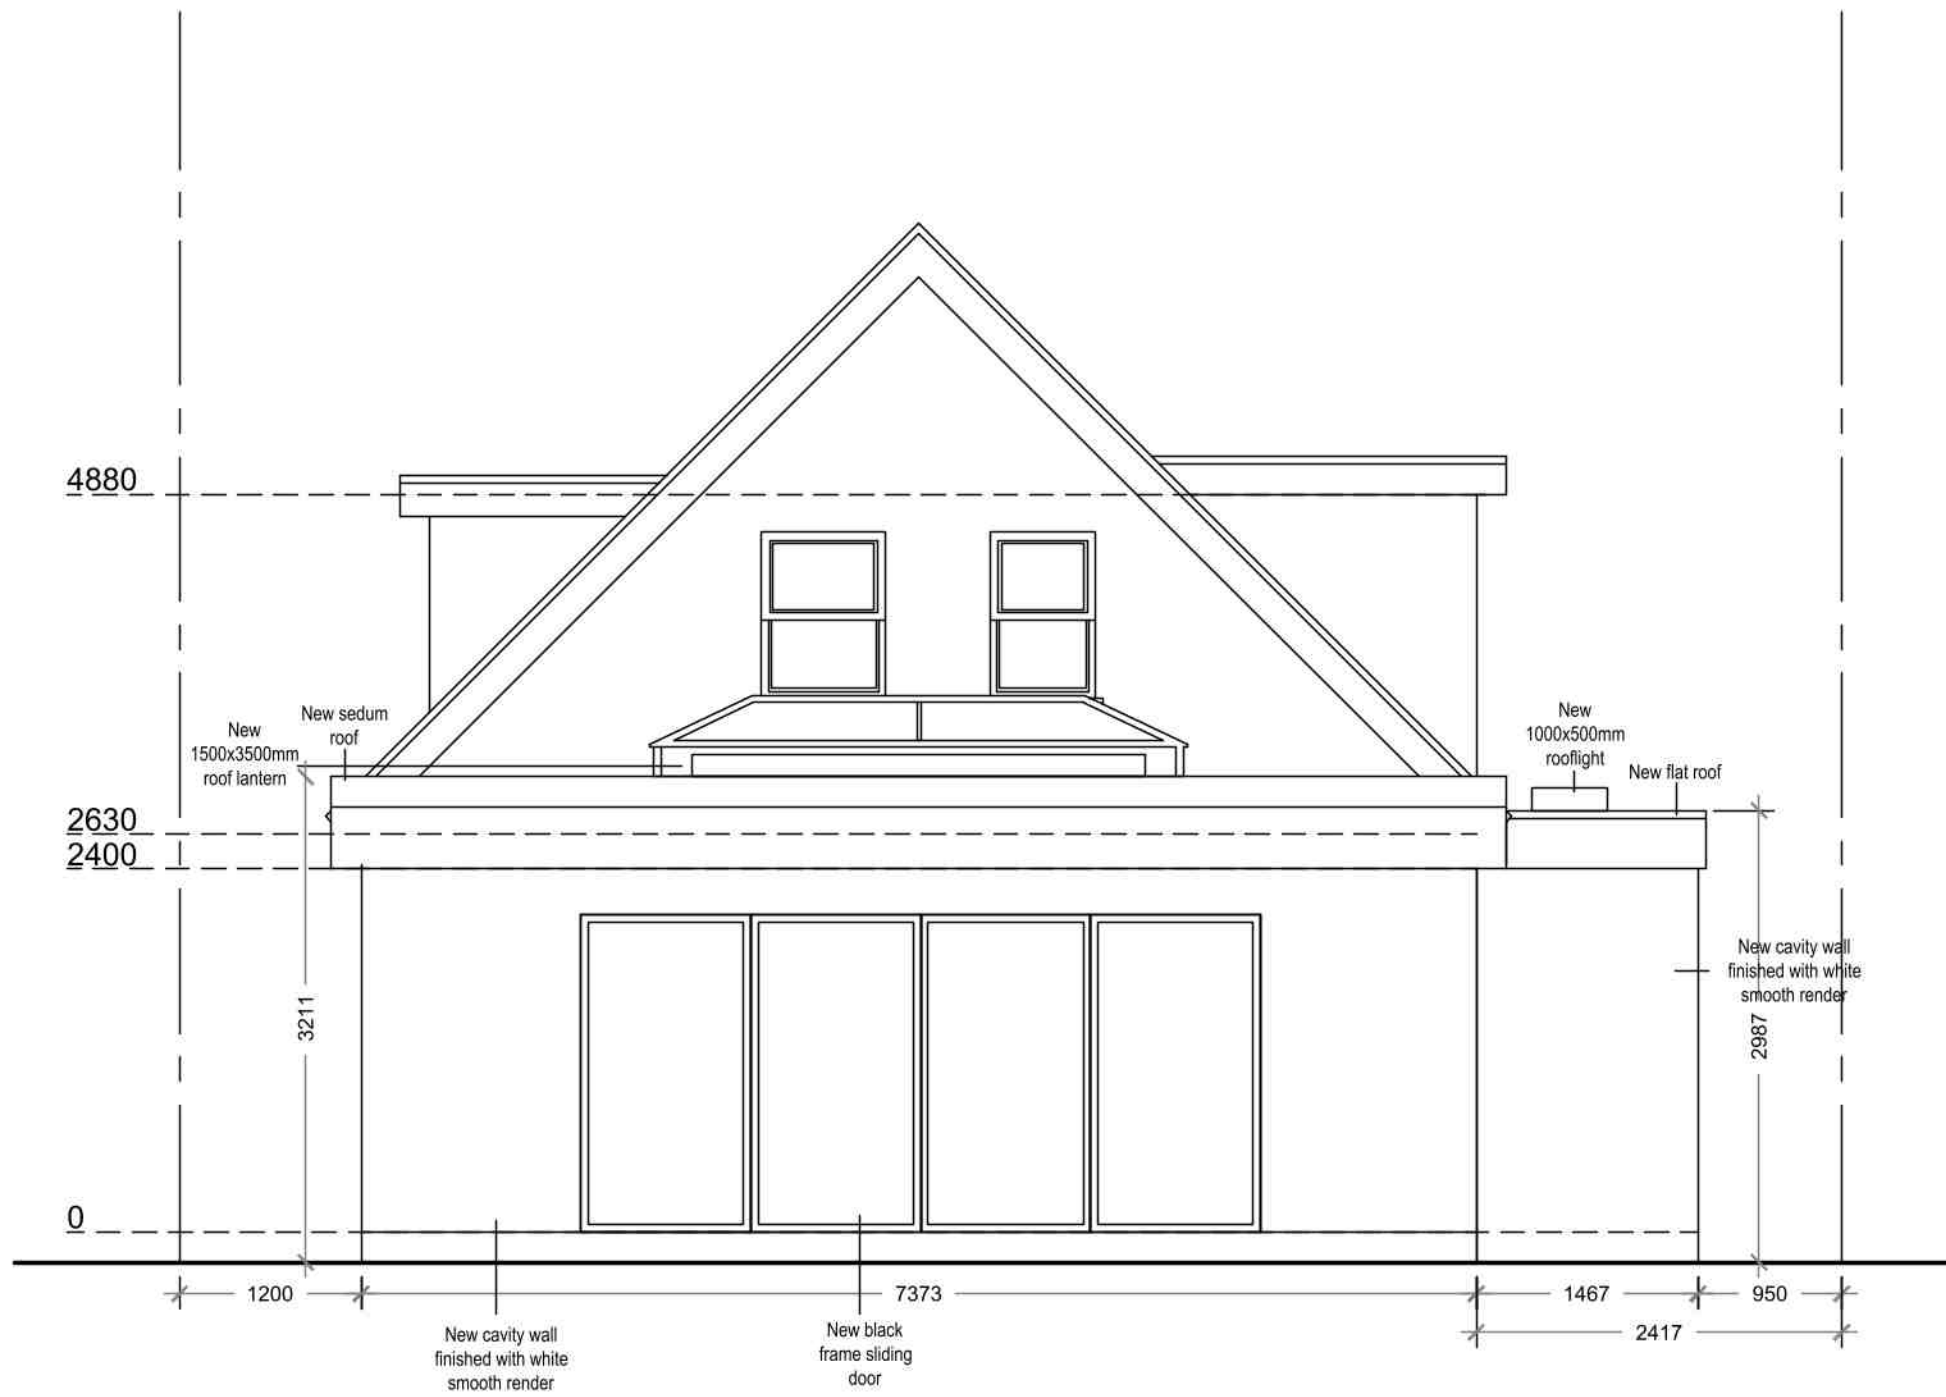


Proposed South Elevation
Scale 1:50



Proposed West Elevation
Scale 1:50

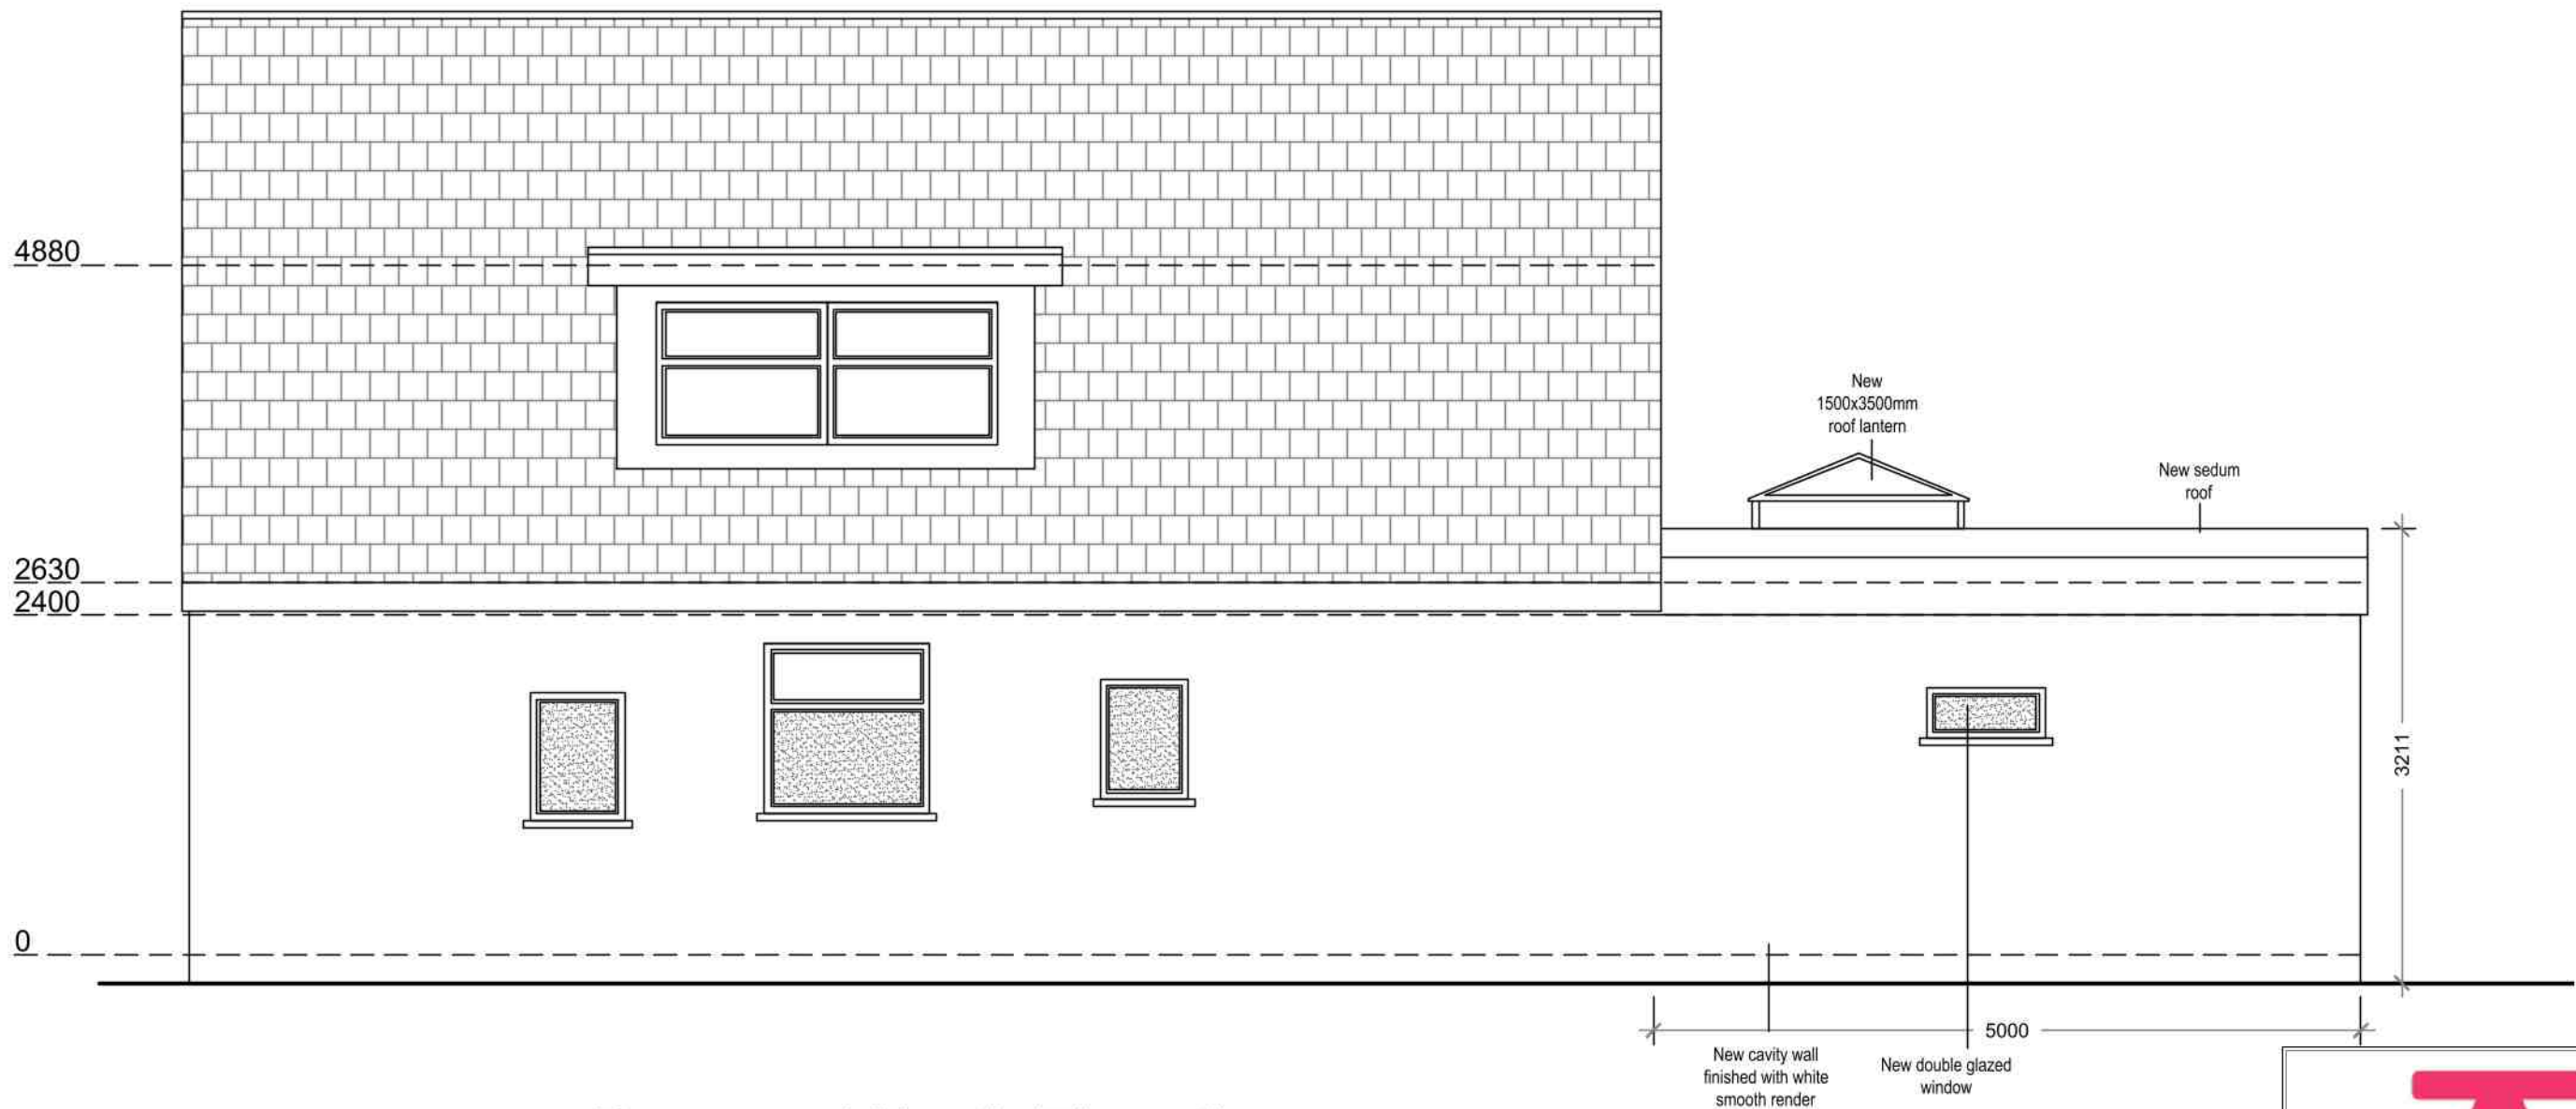

Proposed North Elevation
Scale 1:50

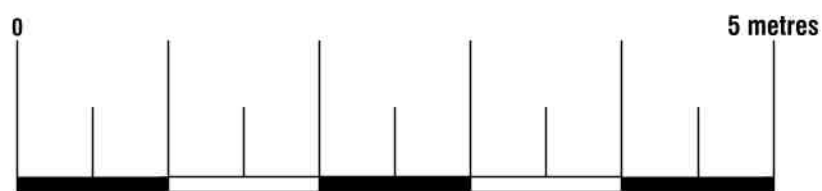

Arkiplan

74 Cardiff Road, CF15 7QE • Enquiries@ArkiPlan.co.uk

Site	23 Links Avenue, Felpham, Bognor Regis PO22 7BL	Date	05.01.2022
		Sheet	21-1944 D05 Rev 0
		Job	New Extension & New Garage
		Scale	As Shown@A1
		Title	As Shown