



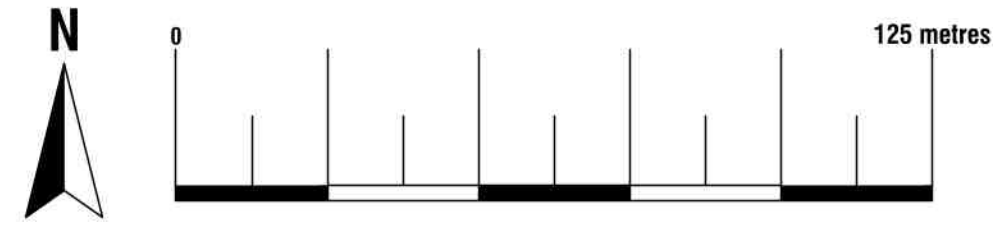



Location Plan
Scale 1:1250
© Crown Copyright and database rights 2021
OS 100047474

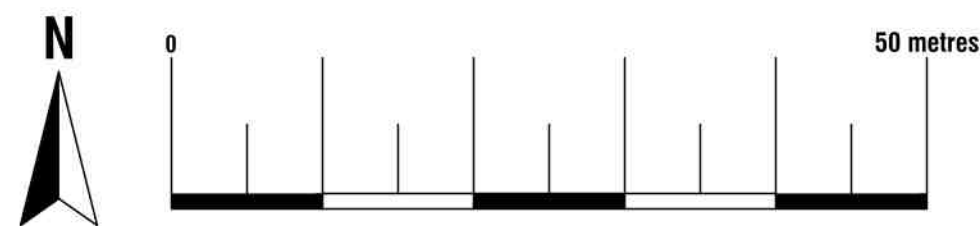

Existing Block Plan
Scale 1:500
© Crown Copyright and database rights 2021
OS 100047474




Proposed Block Plan
Scale 1:500
© Crown Copyright and database rights 2021
OS 100047474

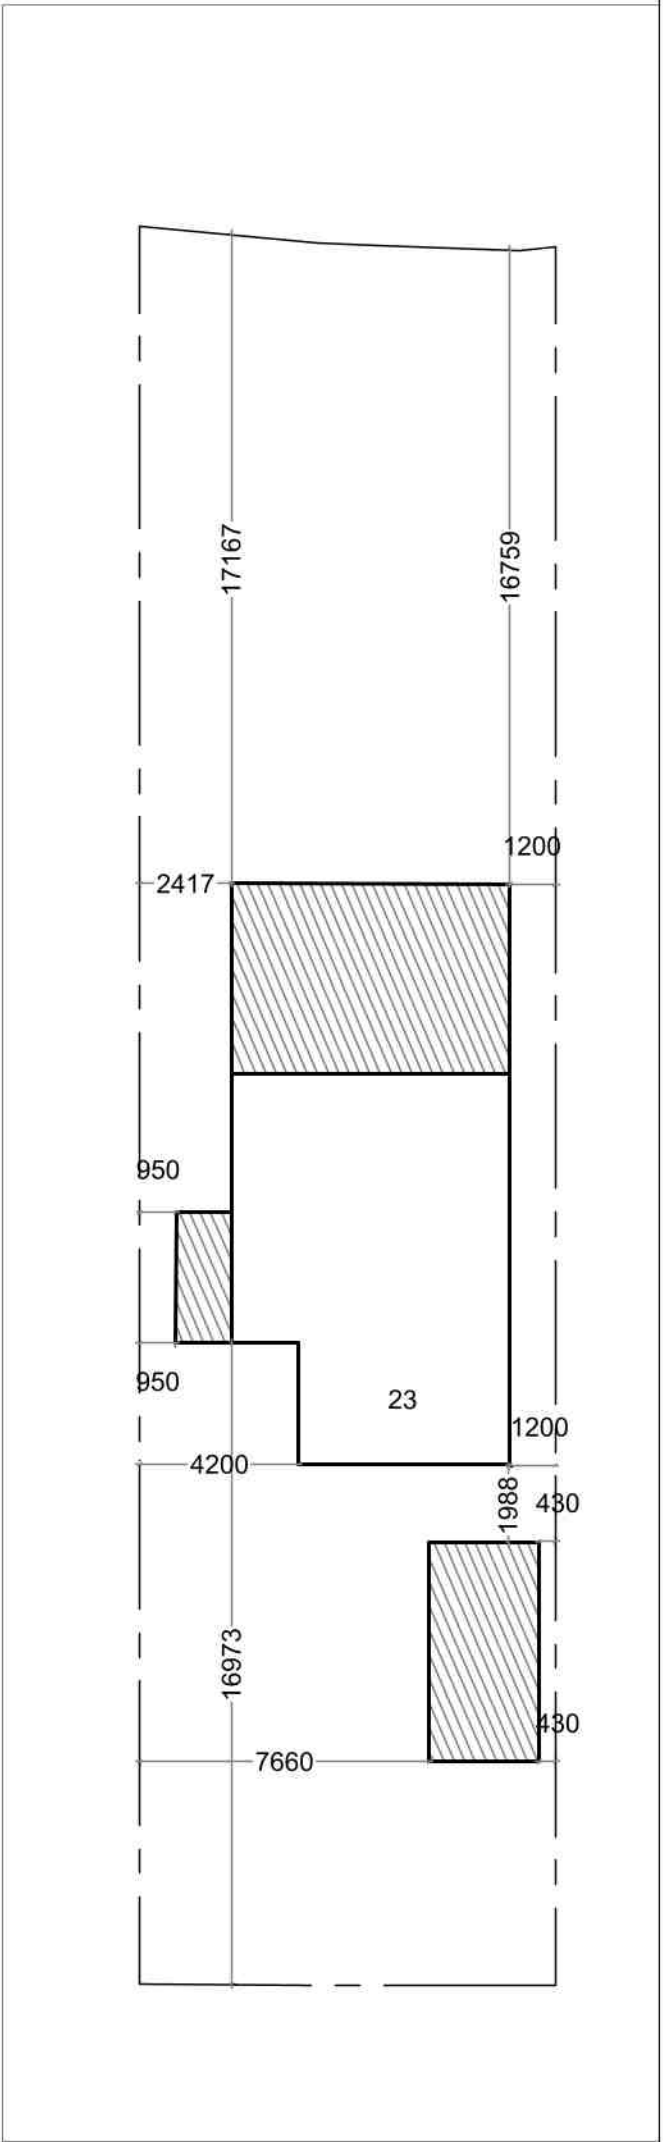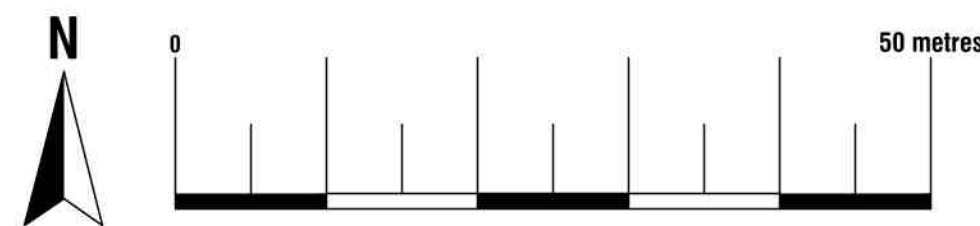


74 Cardiff Road, CF15 7QE • Enquiries@ArkiPlan.co.uk


Site	23 Links Avenue, Felpham, Bognor Regis PO22 7BL	Date	05.01.2022
		Sheet	21-1944 D01 Rev 0
		Job	New Extension & New Garage
		Scale	As Shown@A1
		Title	As Shown

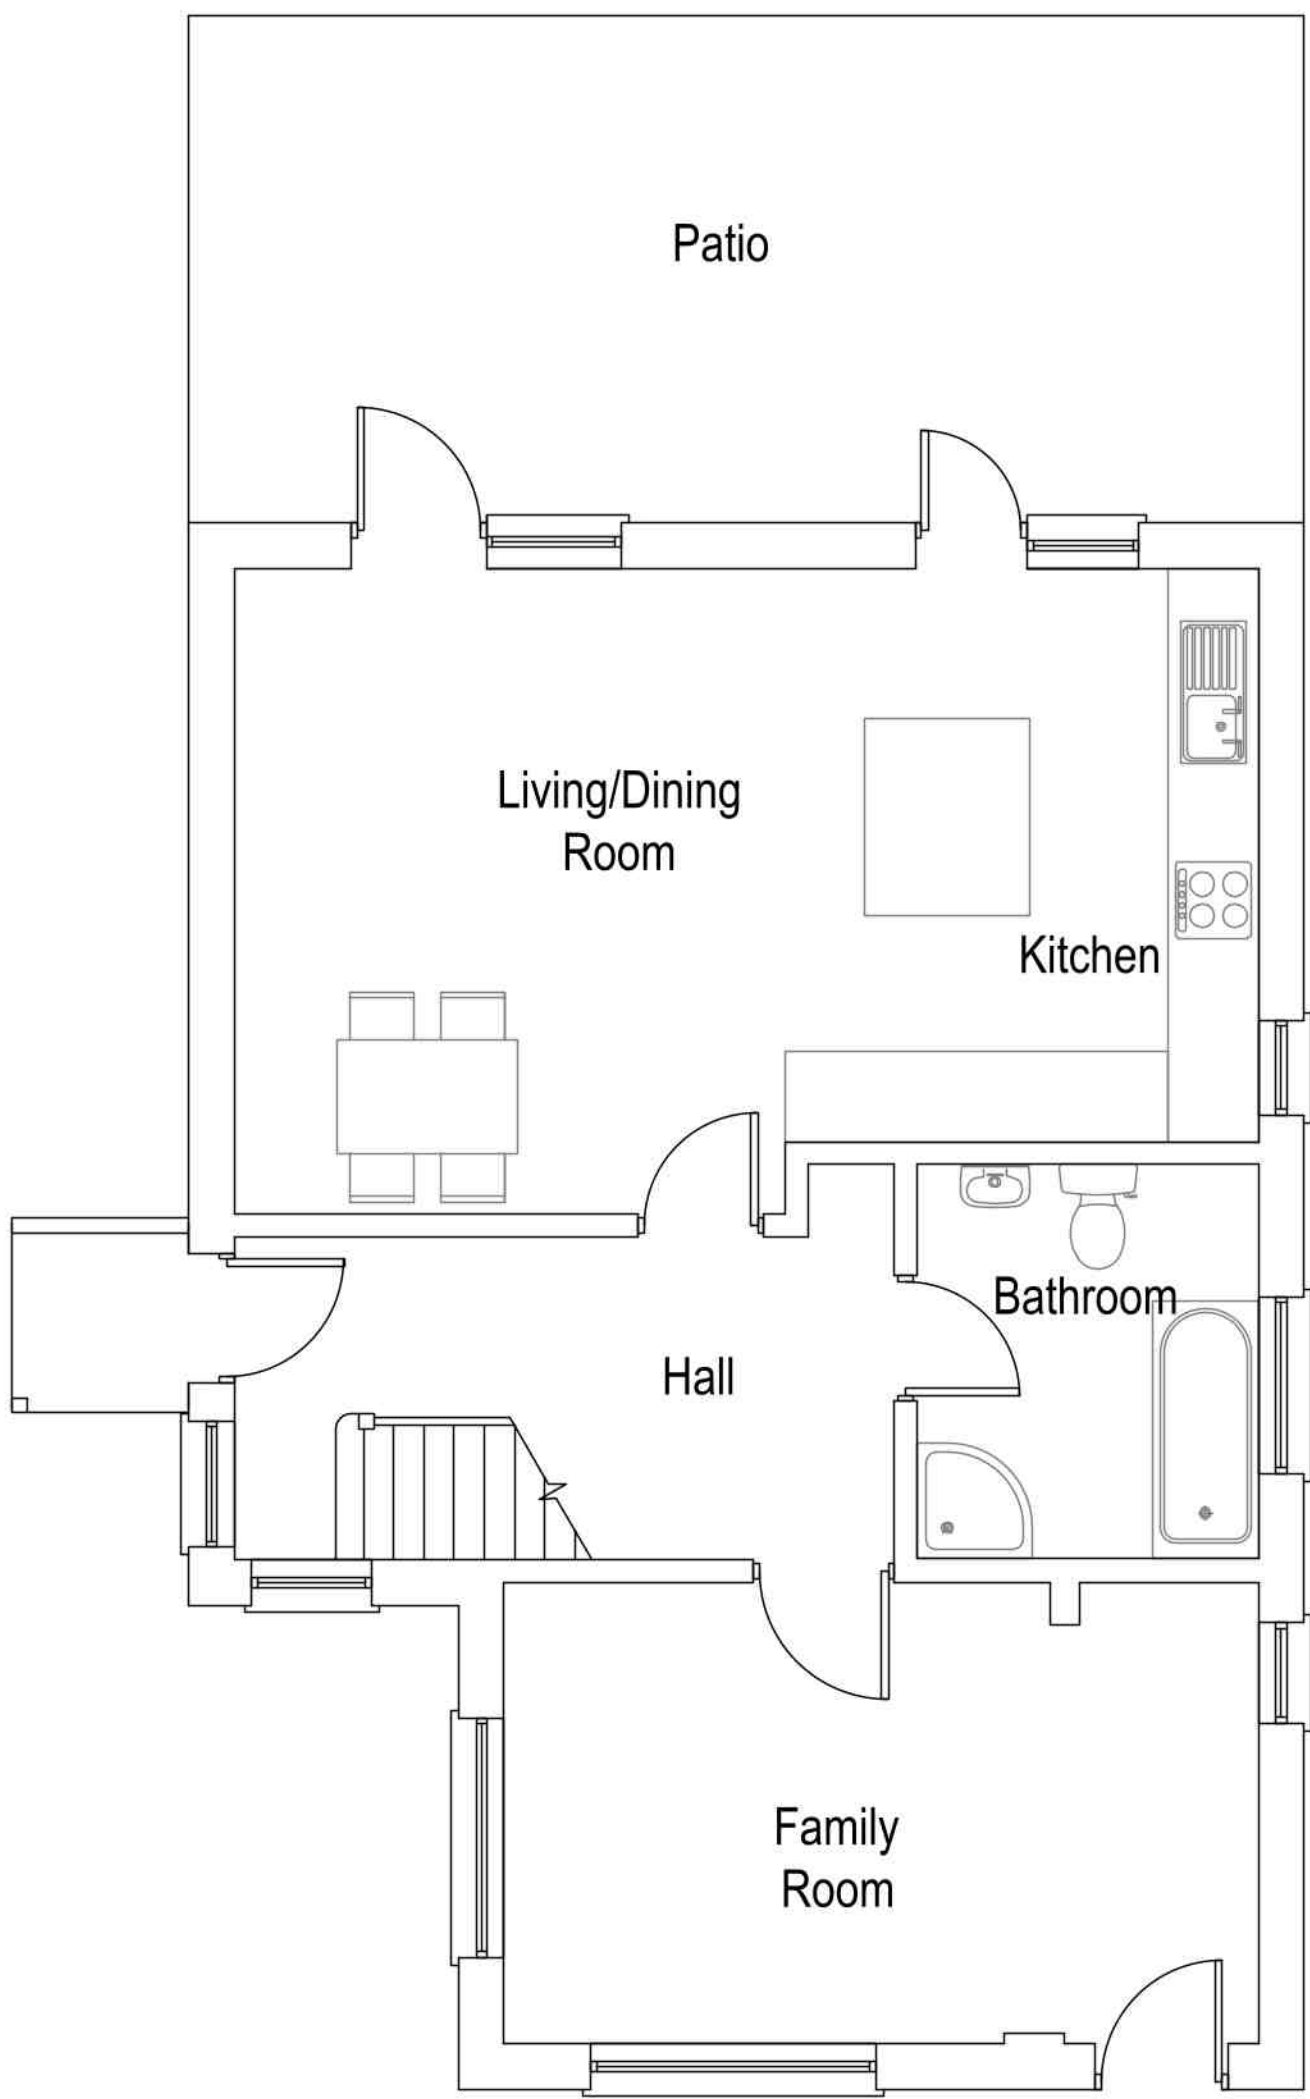

Existing Ground Floor Plan
Scale 1:50

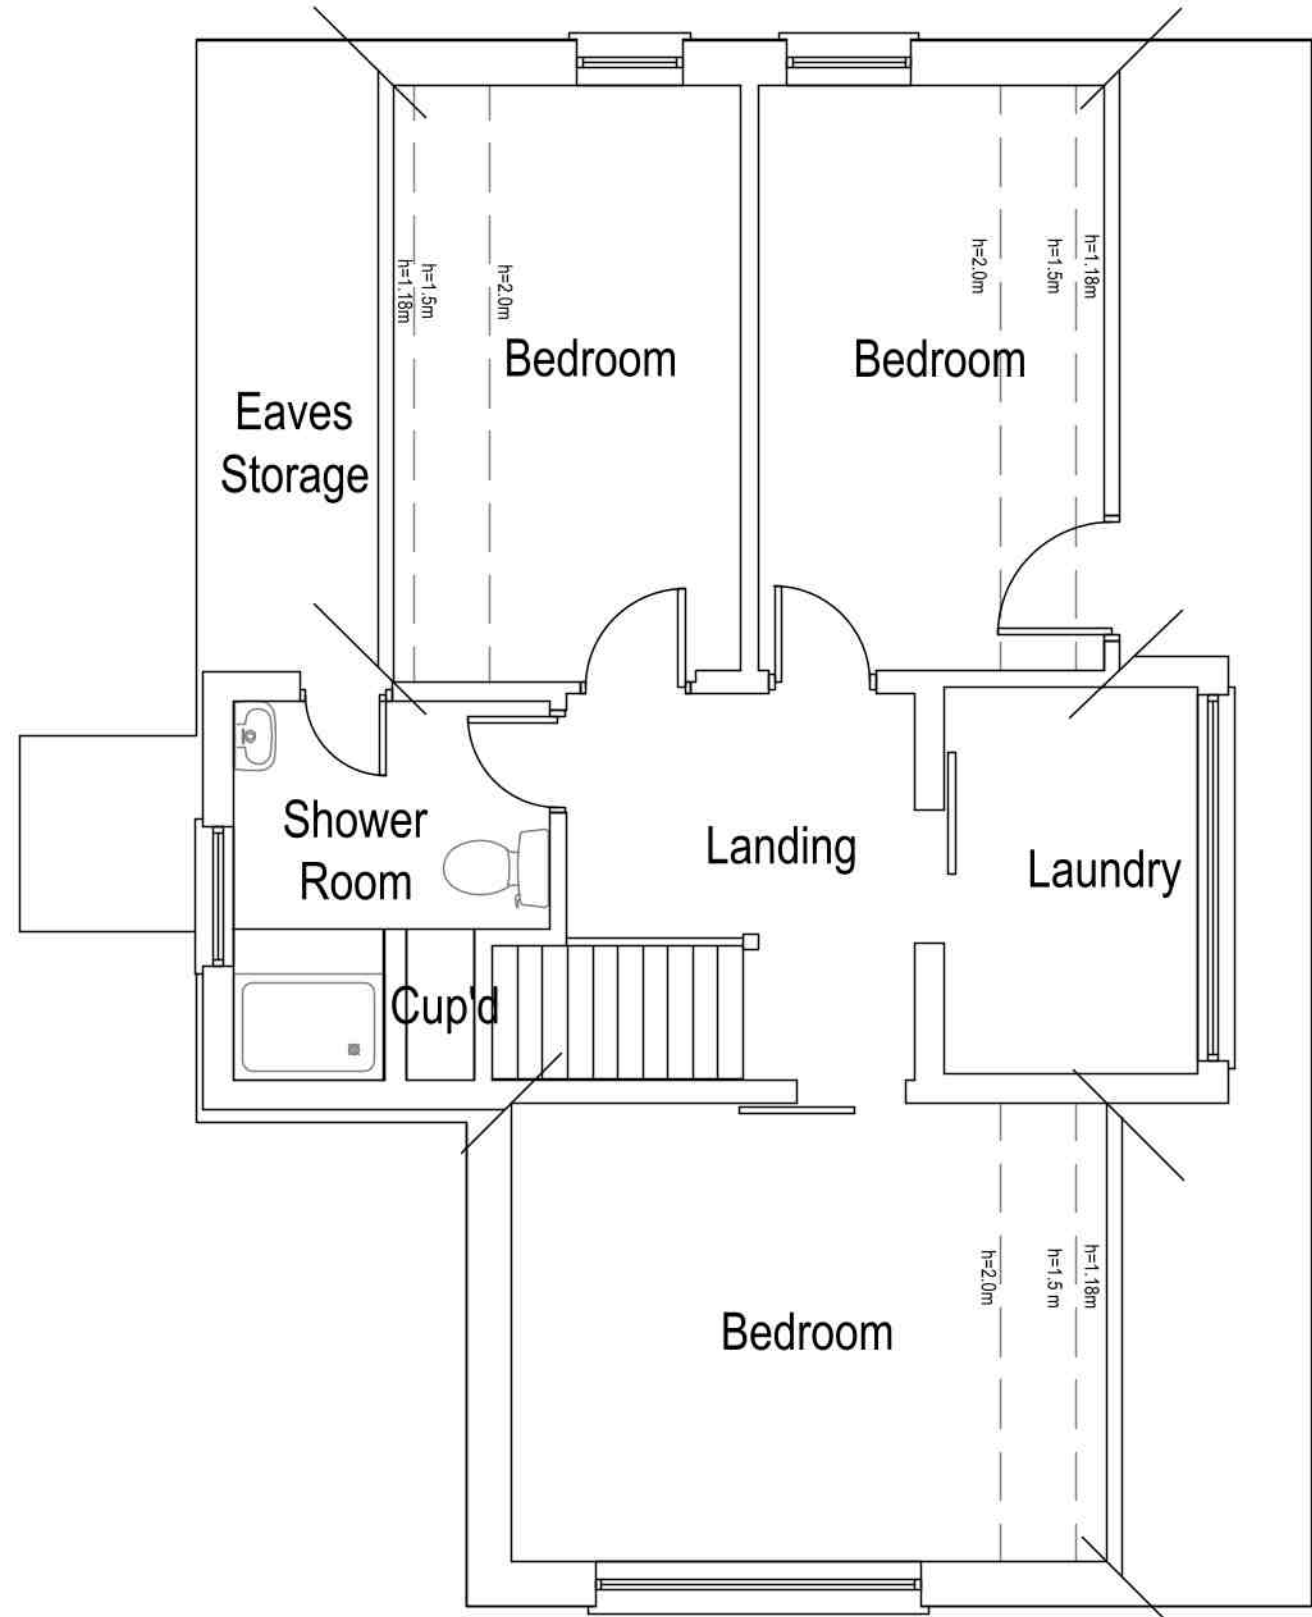

Existing First Floor Plan
Scale 1:50

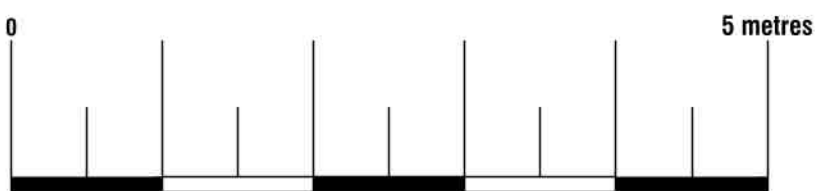

74 Cardiff Road, CF15 7QE • Enquiries@ArkiPlan.co.uk

Site	23 Links Avenue, Felpham, Bognor Regis PO22 7BL	Date	13.12.2021
		Sheet	21-1944 D02 Rev 0
		Job	New Extension & New Garage
		Scale	As Shown@A1
		Title	As Shown




Existing East Elevation
Scale 1:50




Existing South Elevation
Scale 1:50



Existing West Elevation
Scale 1:50

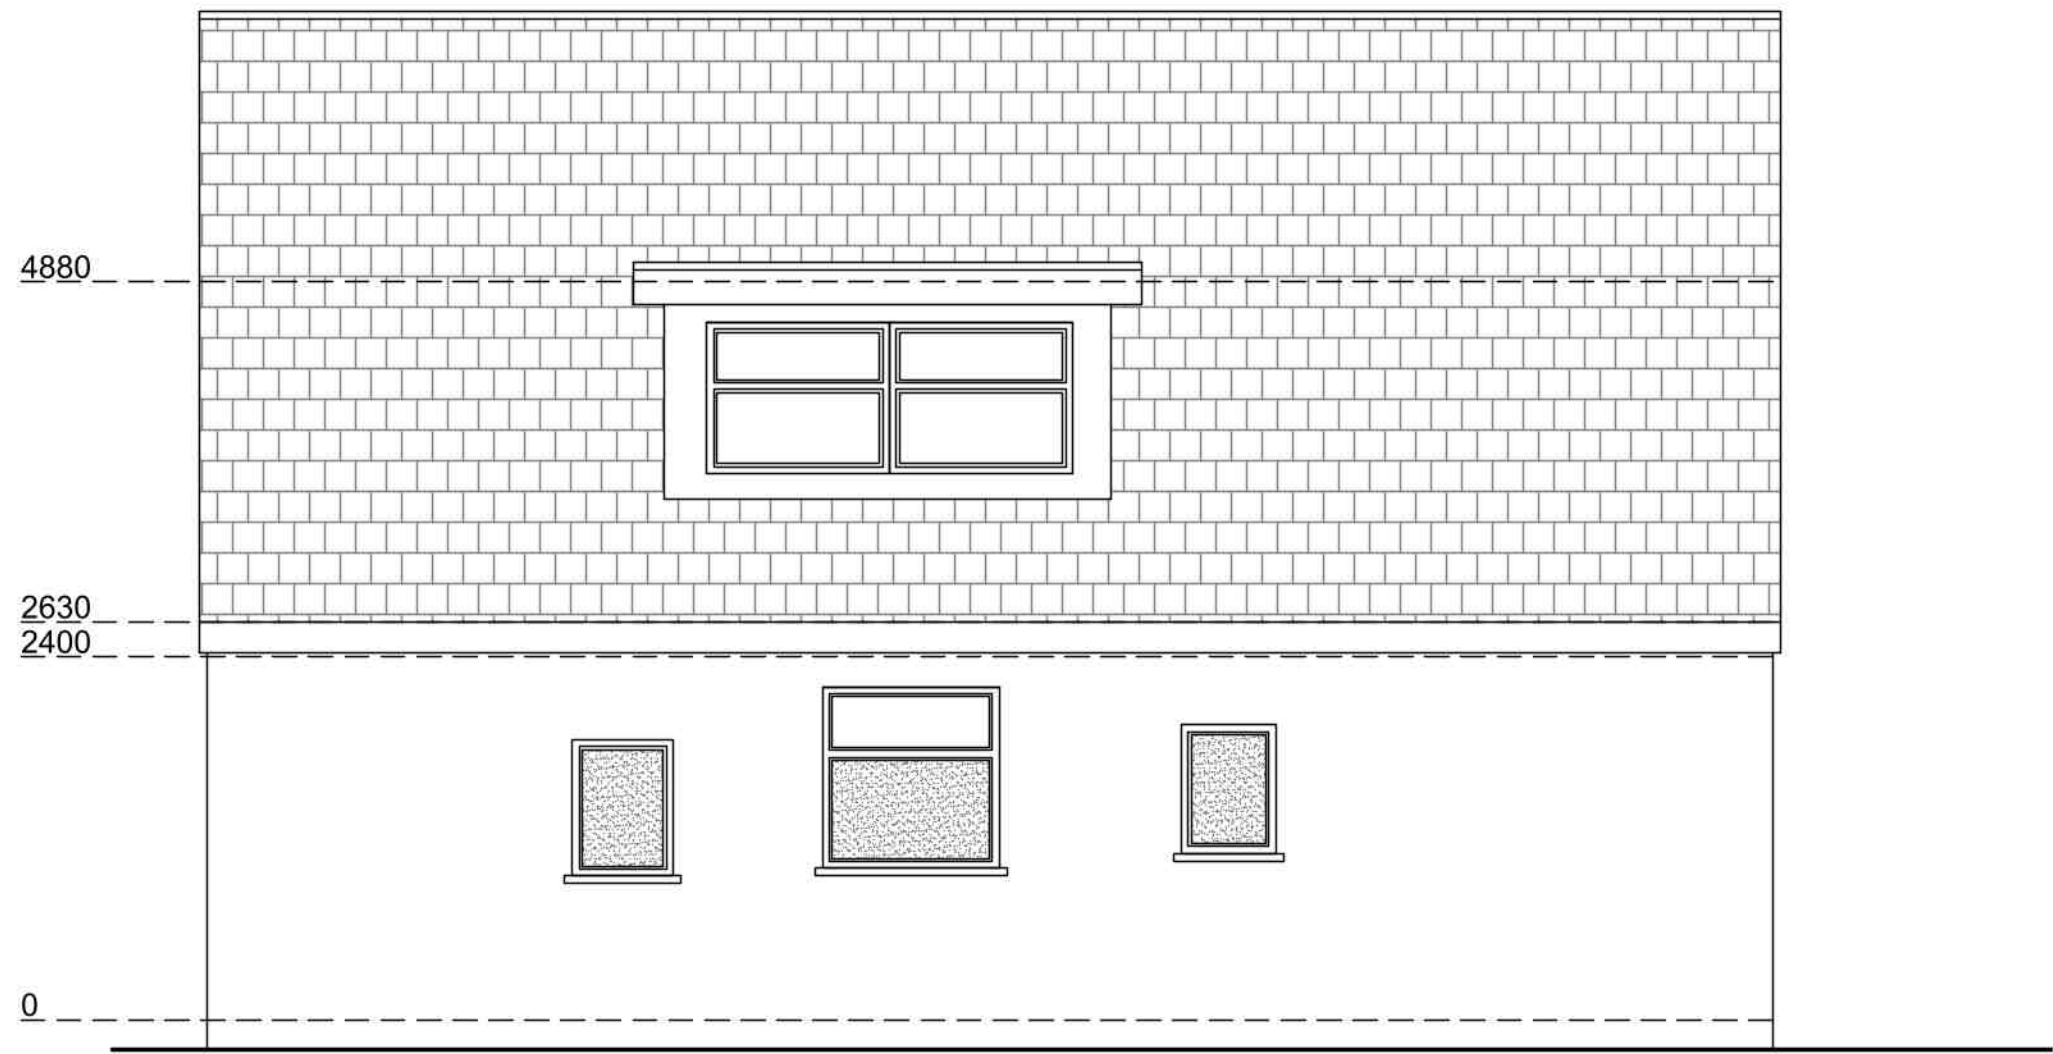


Existing North Elevation
Scale 1:50

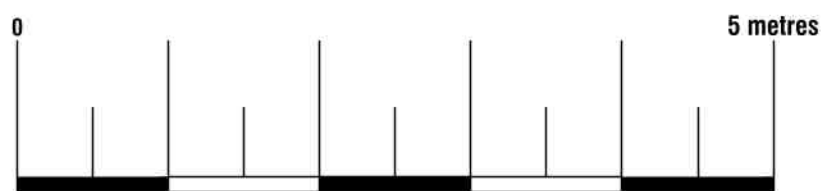


Arkiplan

74 Cardiff Road, CF15 7QE • Enquiries@ArkiPlan.co.uk


Site	23 Links Avenue, Felpham, Bognor Regis PO22 7BL	Date	13.12.2021
		Sheet	21-1944 D03 Rev 0
		Job	New Extension & New Garage
		Scale	As Shown@A1
		Title	As Shown

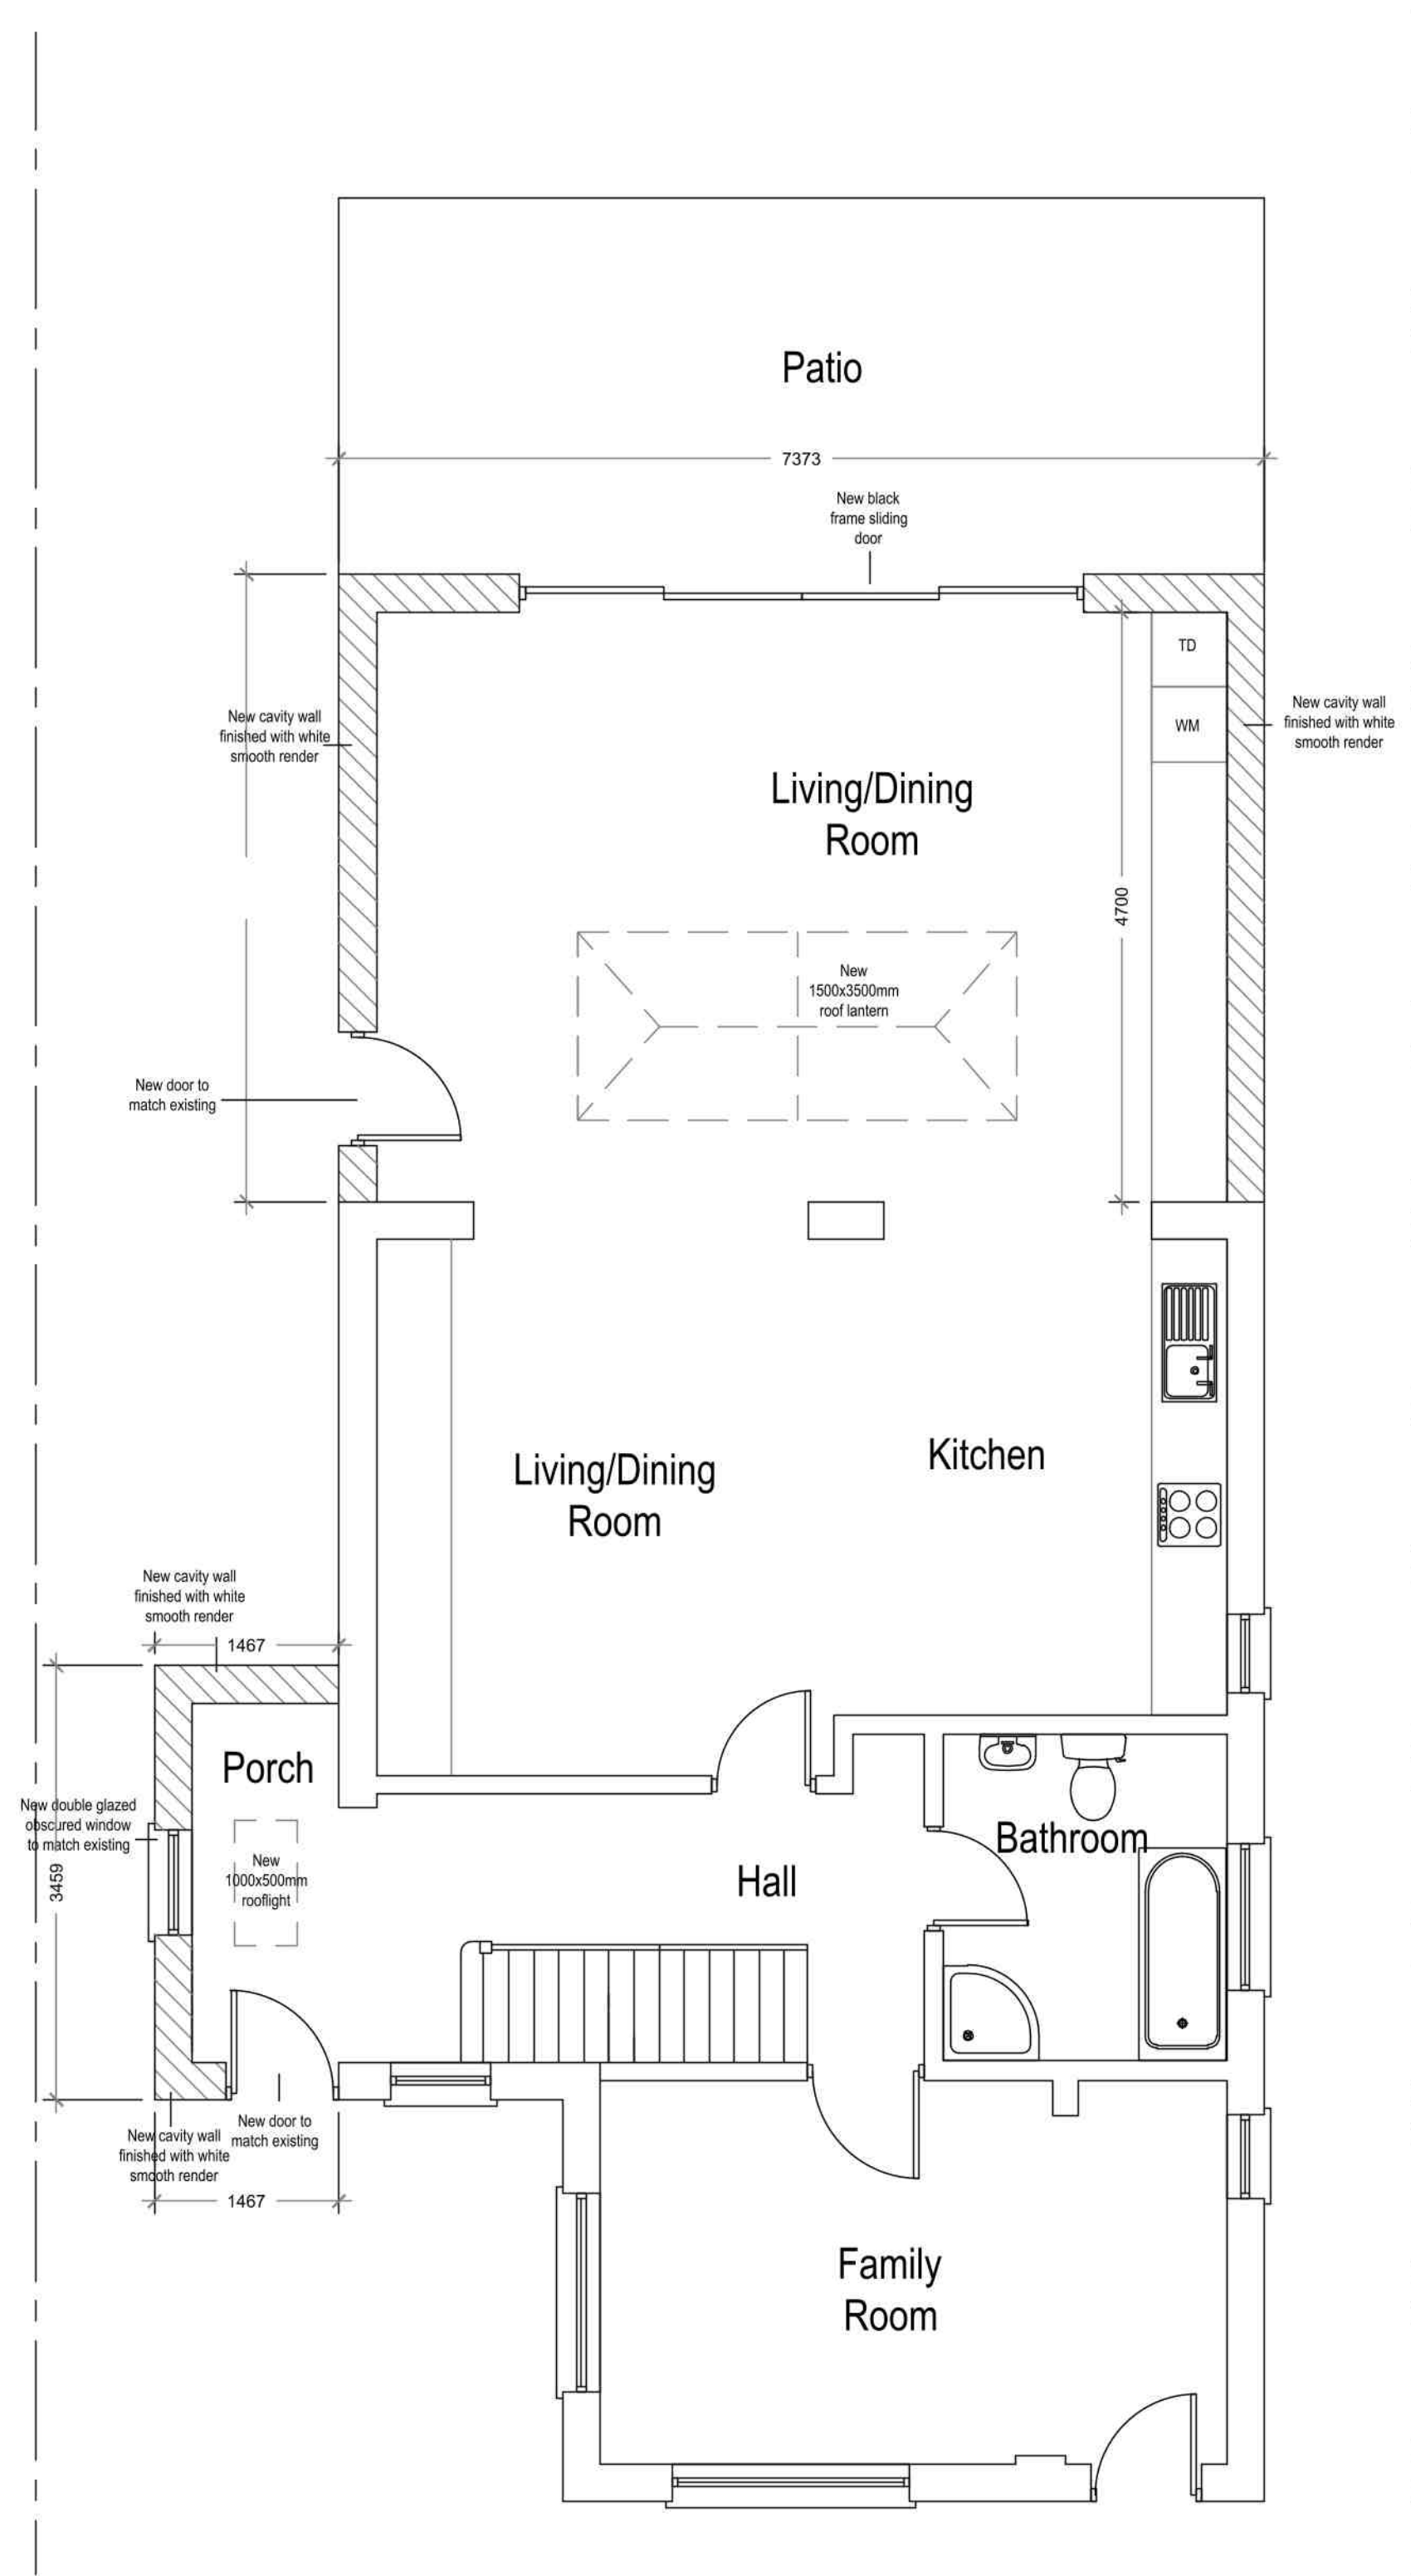

Proposed Ground Floor Plan
Scale 1:50

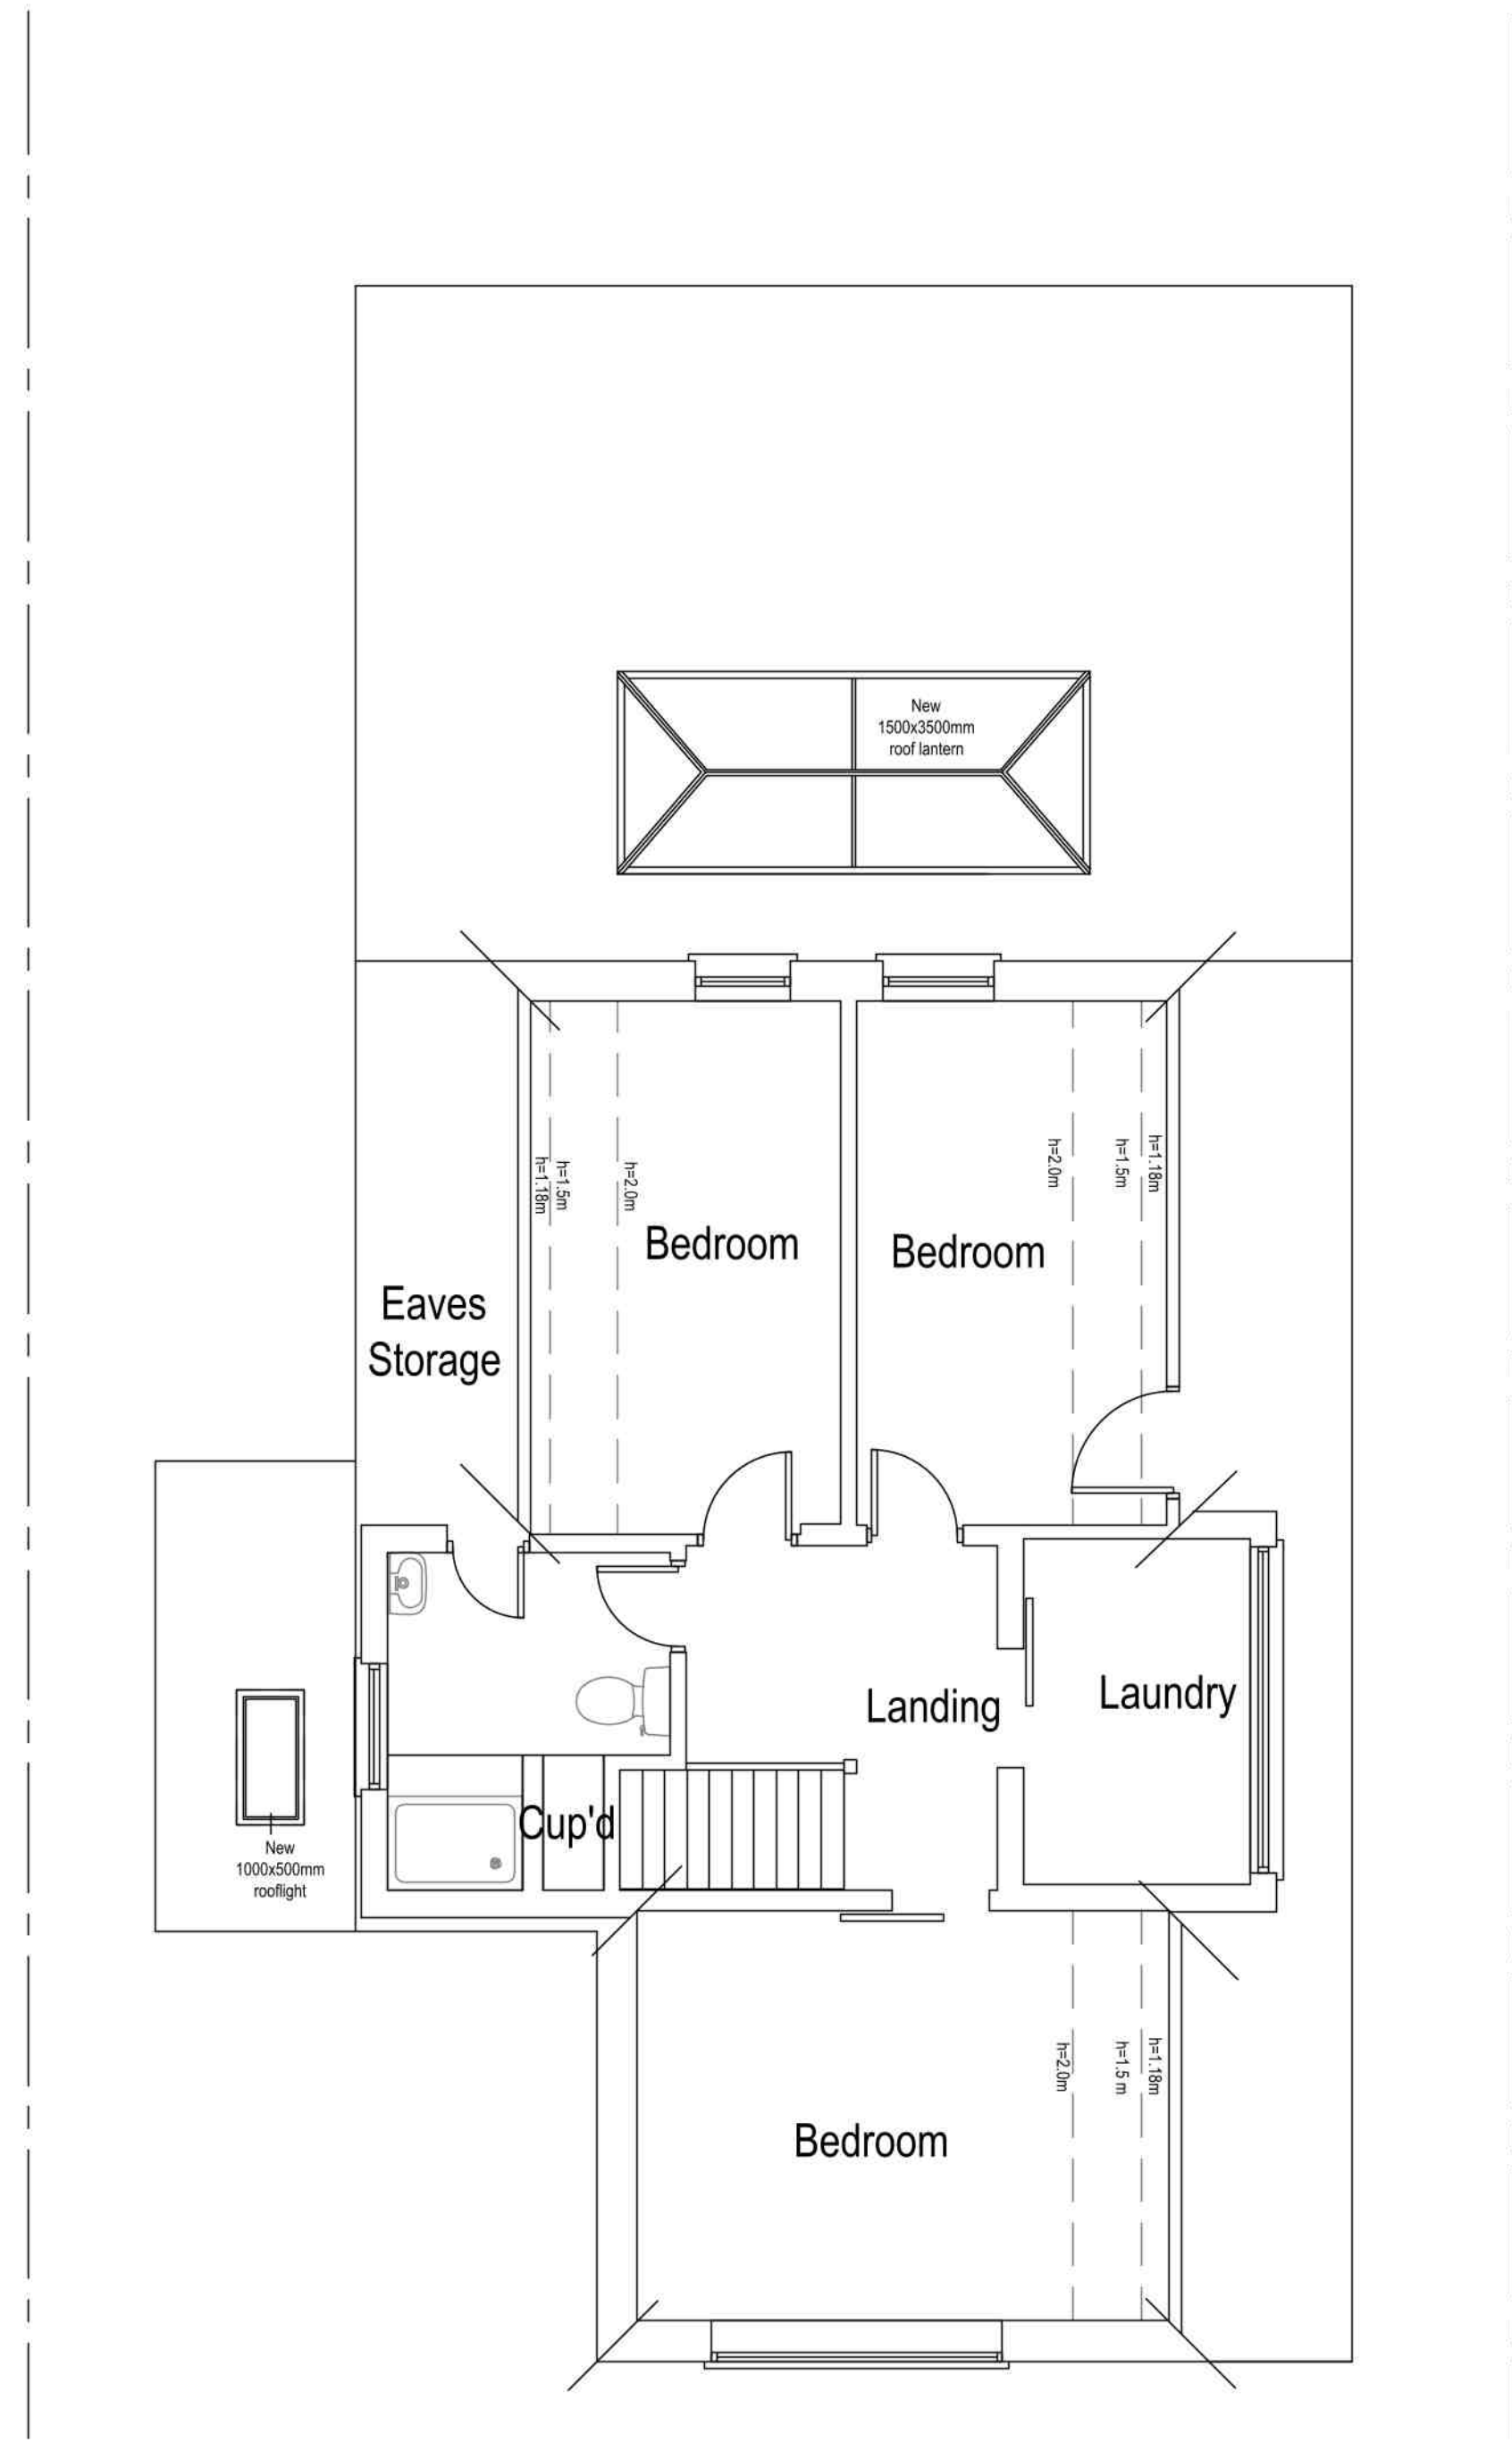

Proposed First Floor Plan
Scale 1:50

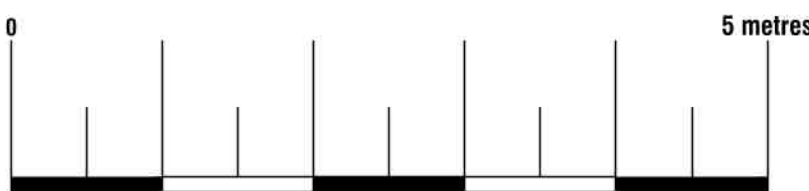


74 Cardiff Road, CF15 7QE • Enquiries@ArkiPlan.co.uk


Site	23 Links Avenue, Felpham, Bognor Regis PO22 7BL	Date	13.12.2021
		Sheet	21-1944 D04 Rev 0
		Job	New Extension & New Garage
		Scale	As Shown@A1
		Title	As Shown




Proposed East Elevation
Scale 1:50

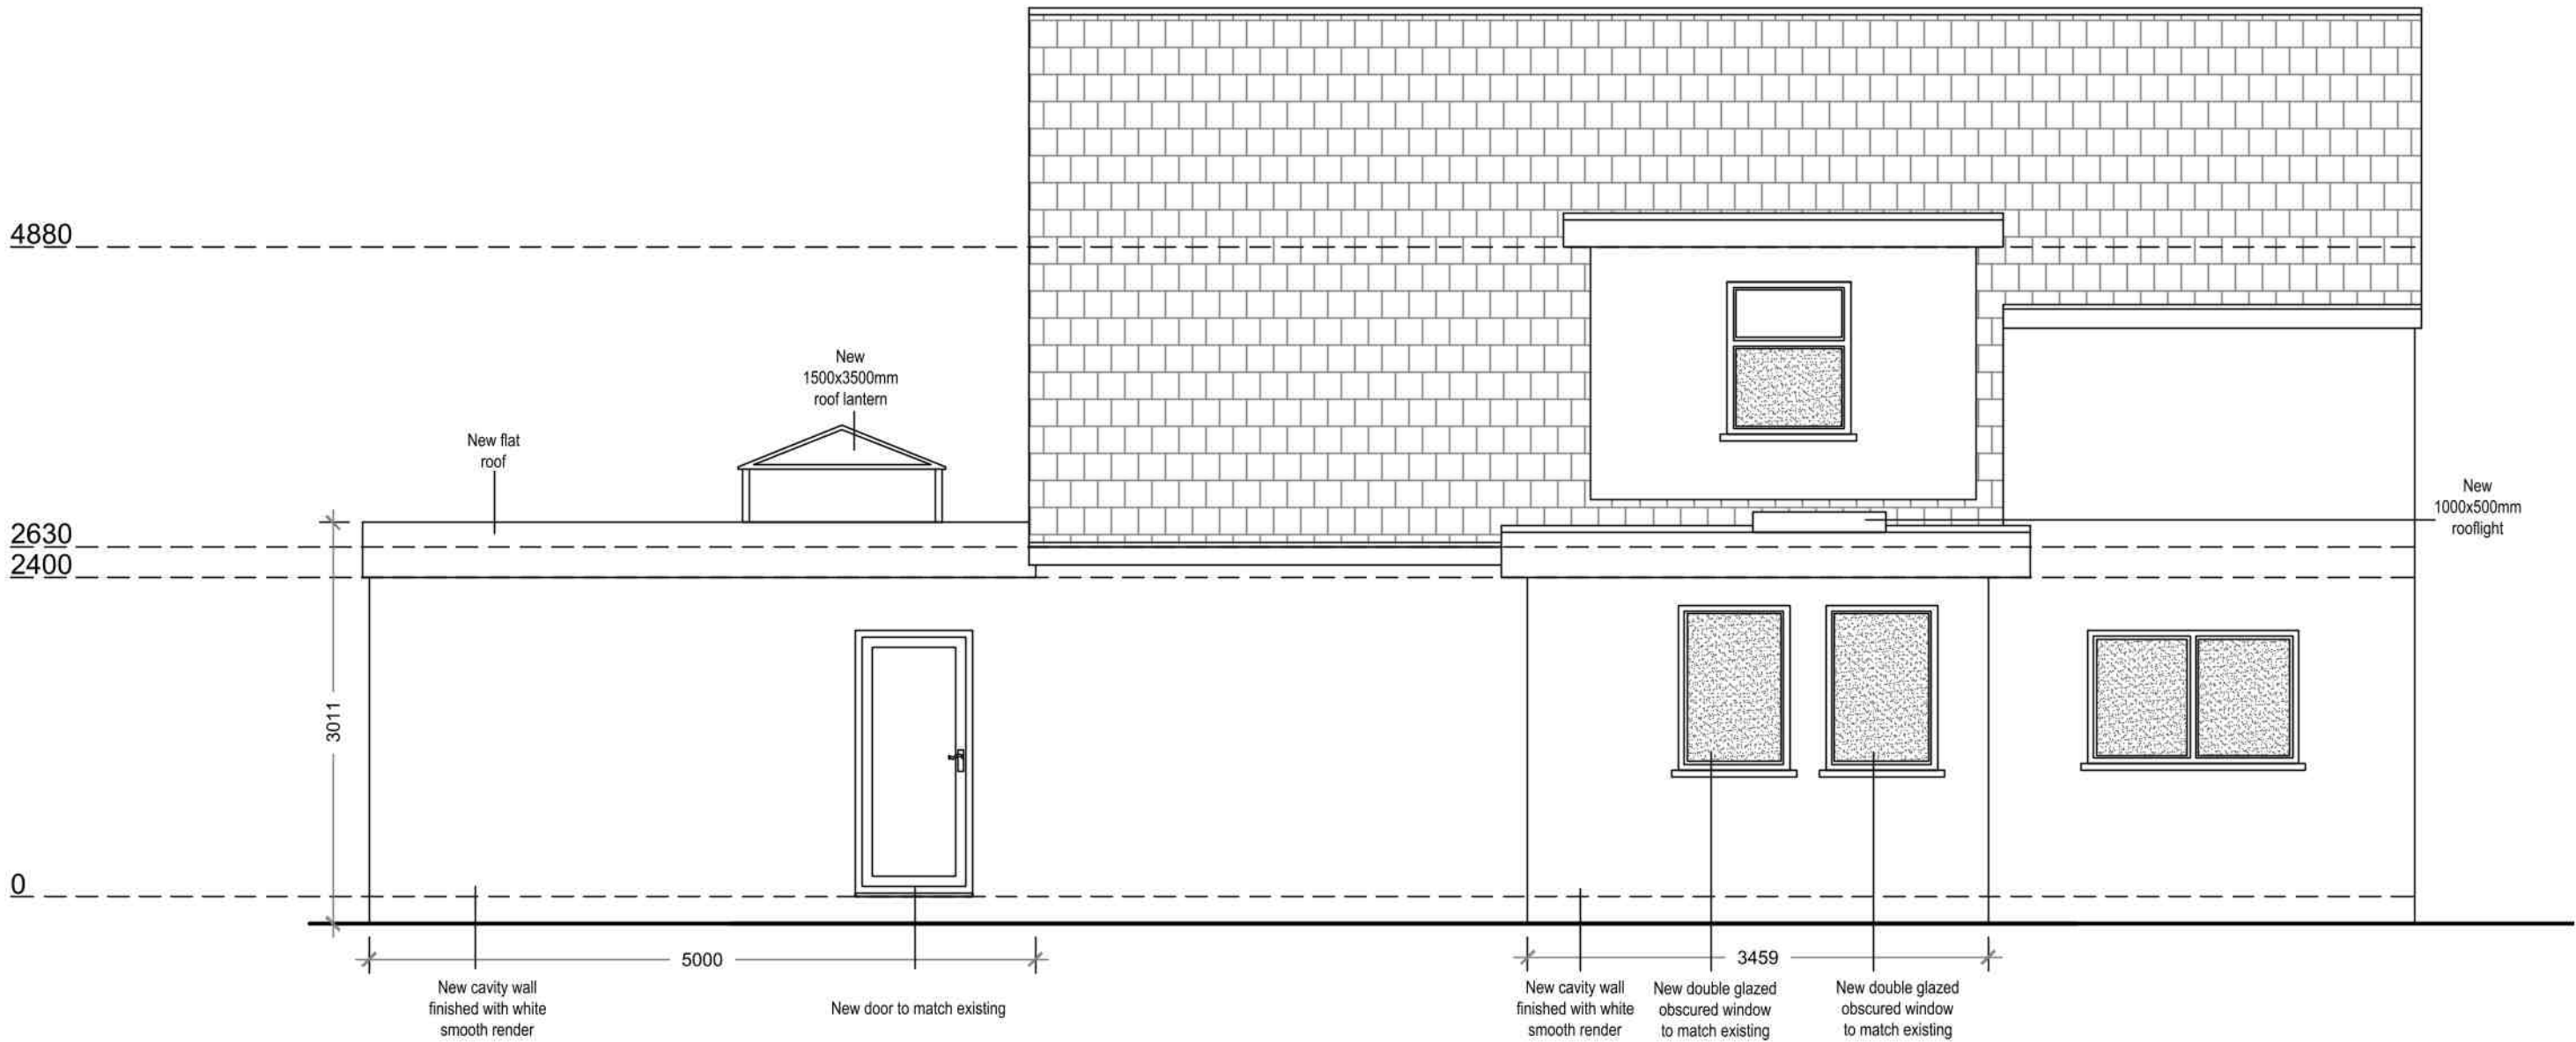


Proposed South Elevation
Scale 1:50

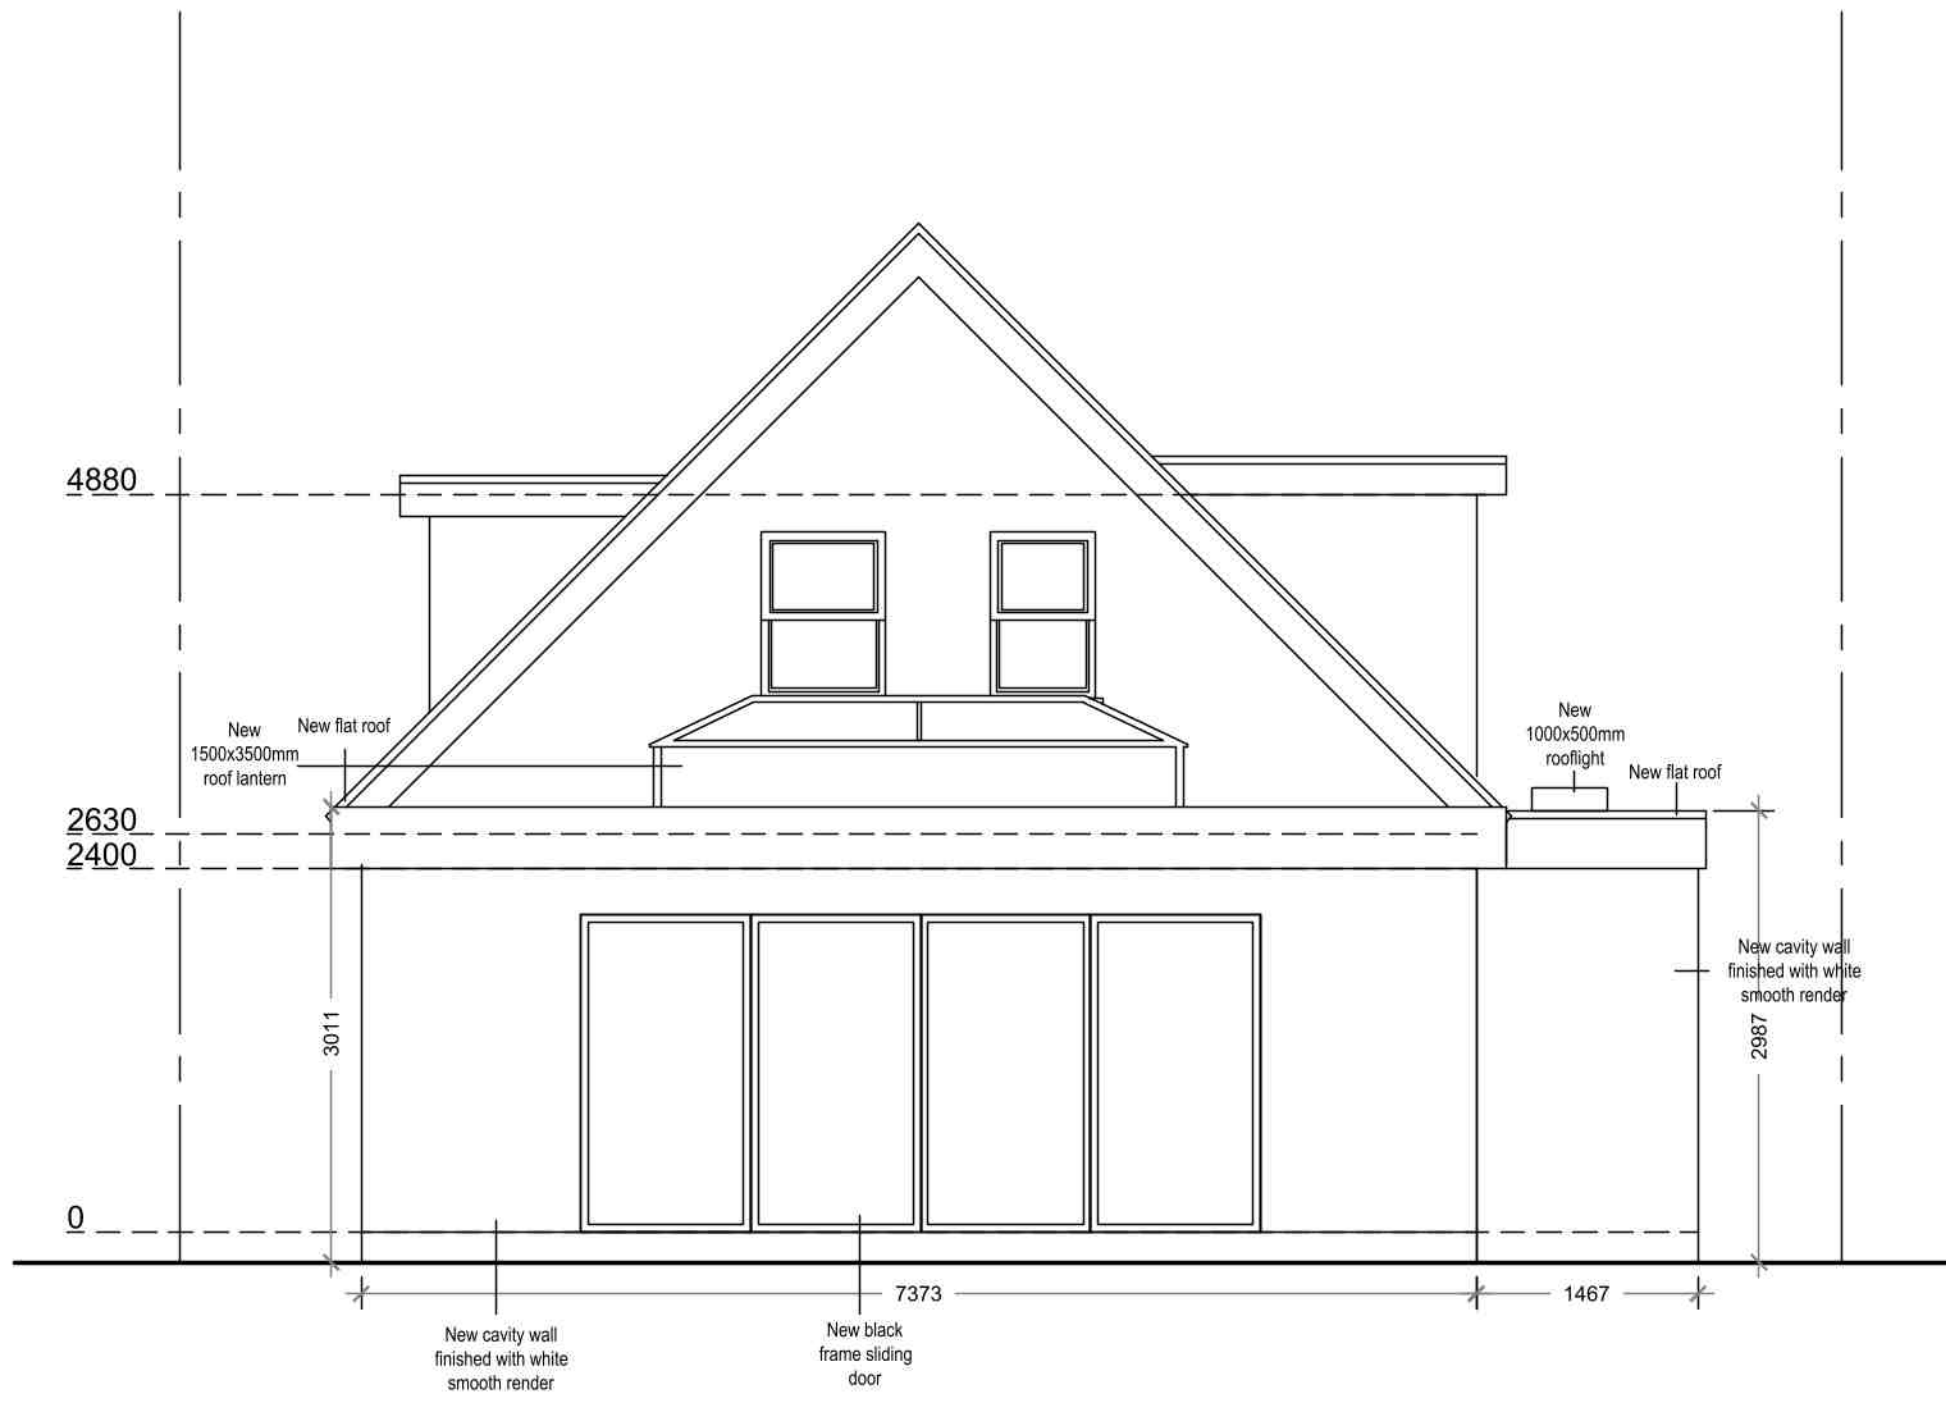

Proposed West Elevation
Scale 1:50

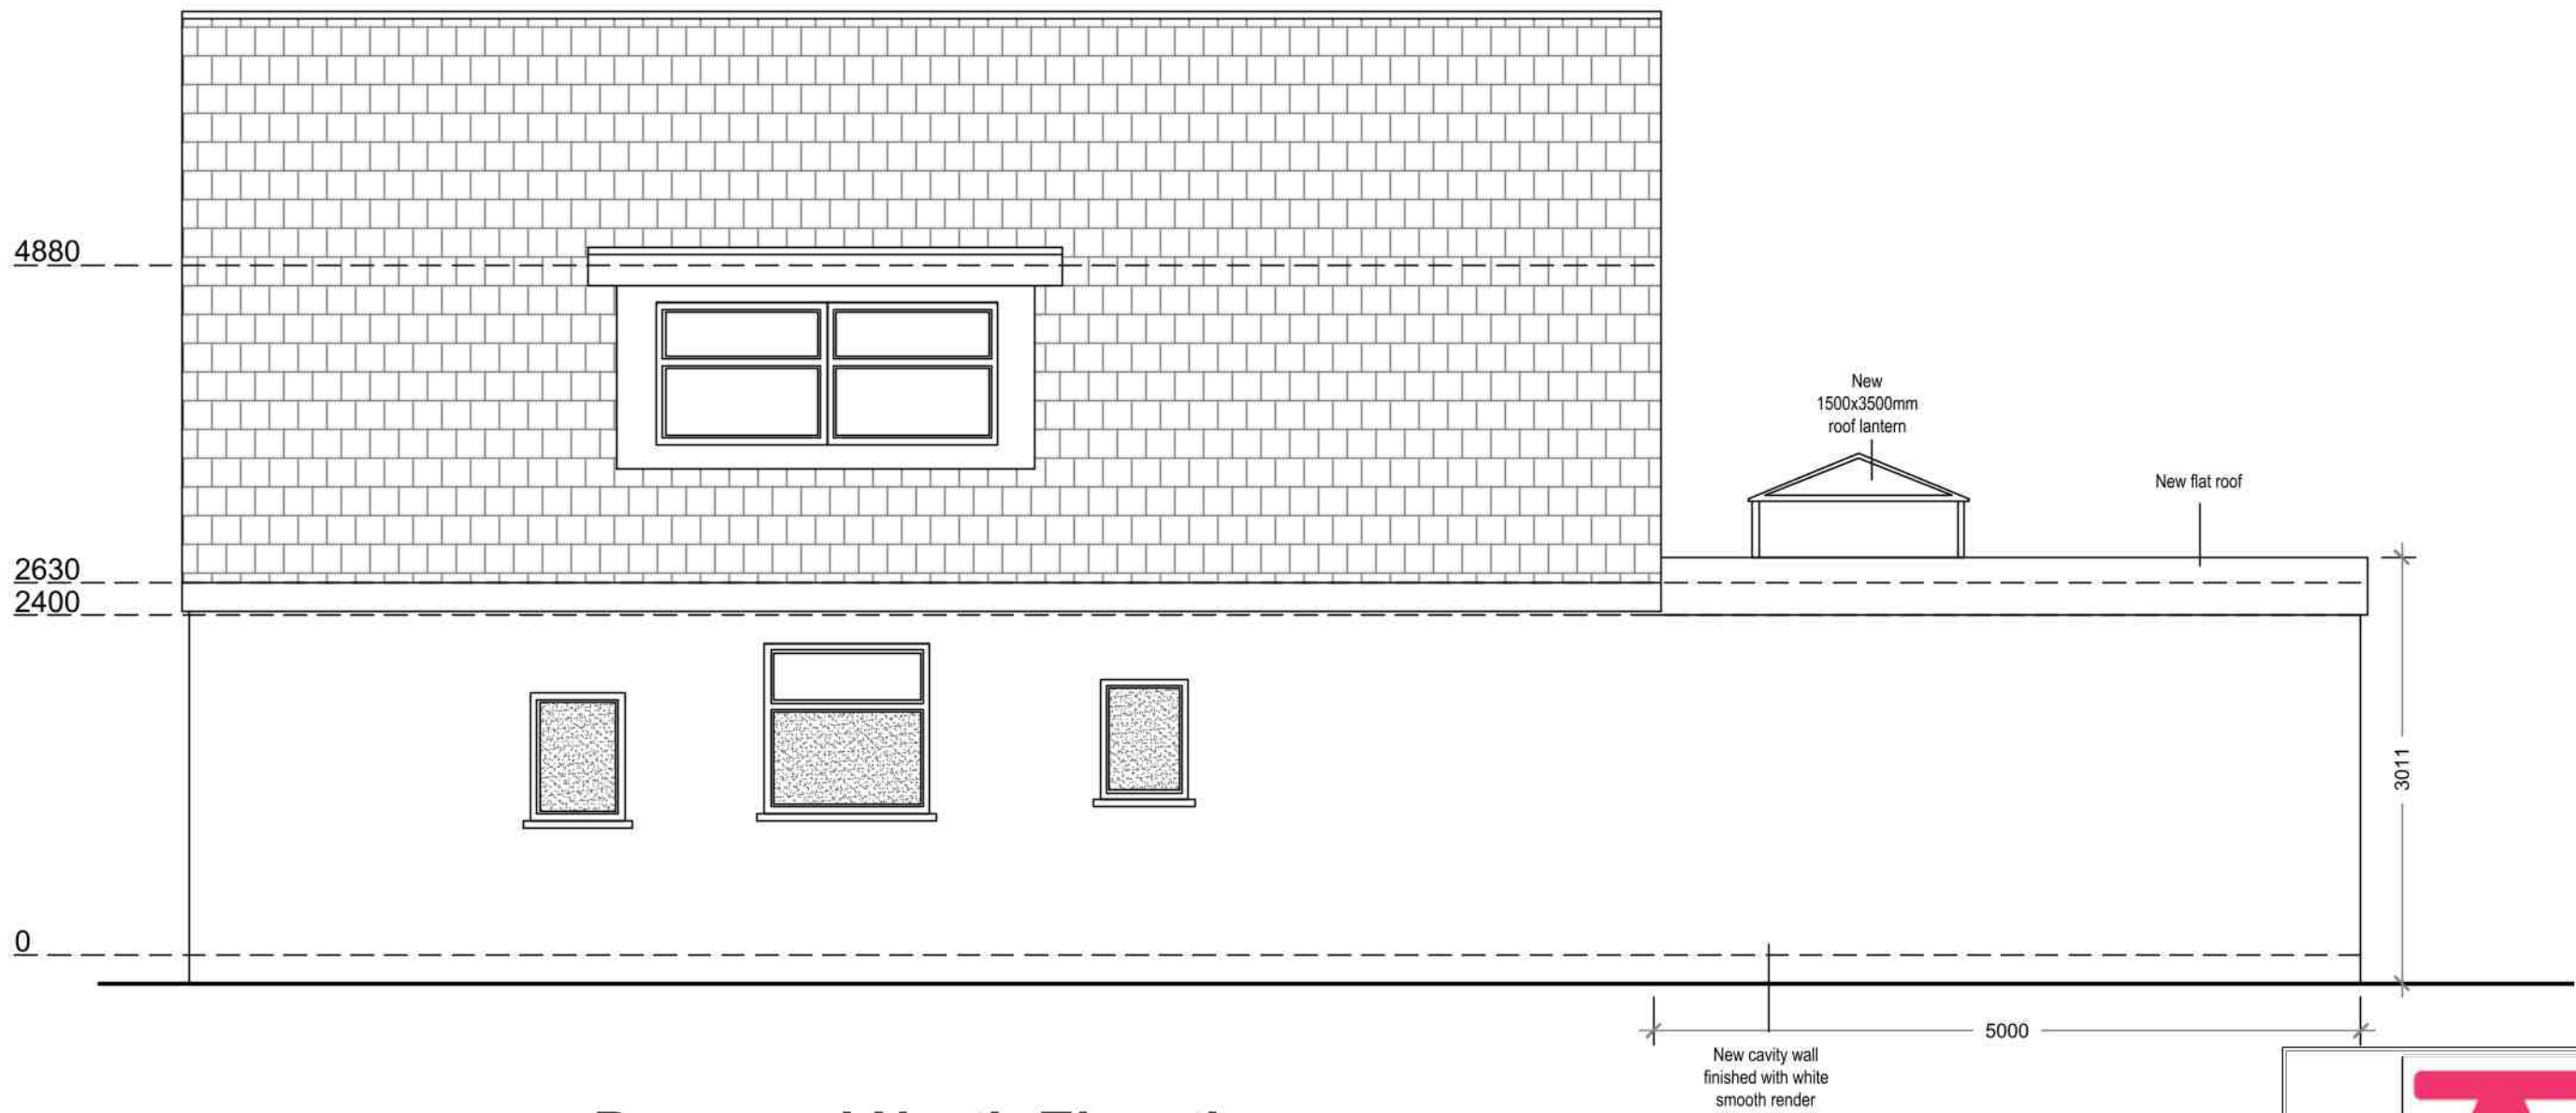


Proposed North Elevation
Scale 1:50

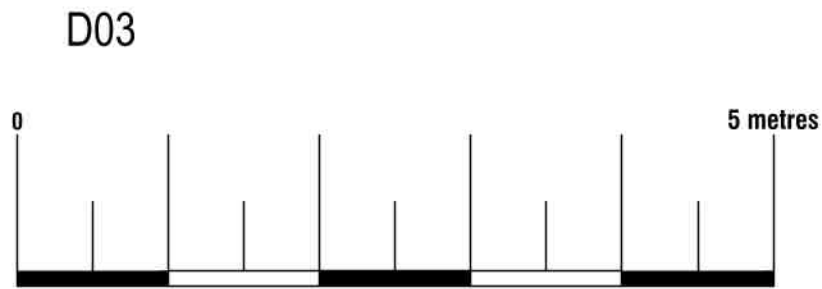


Arkiplan

74 Cardiff Road, CF15 7QE • Enquiries@ArkiPlan.co.uk


Site	23 Links Avenue, Felpham, Bognor Regis PO22 7BL	Date	13.12.2021
		Sheet	21-1944 D05 Rev 0
		Job	New Extension & New Garage
		Scale	As Shown@A1
		Title	As Shown

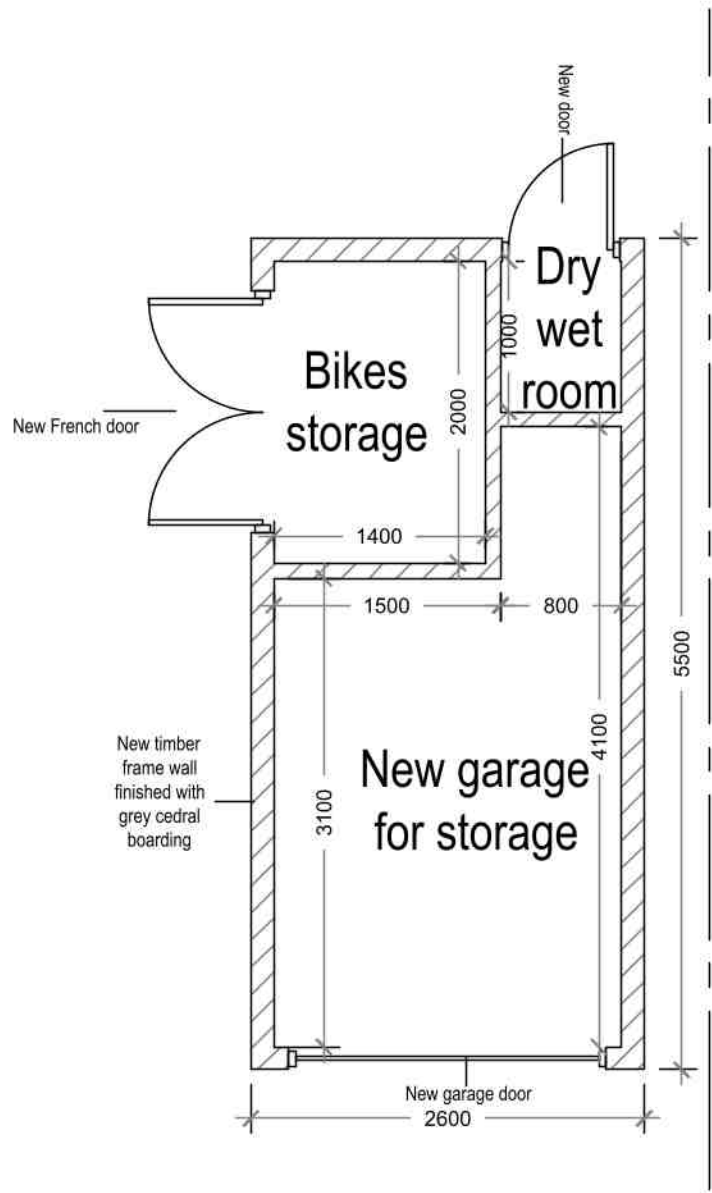


Proposed Garage Plan
Scale 1:50

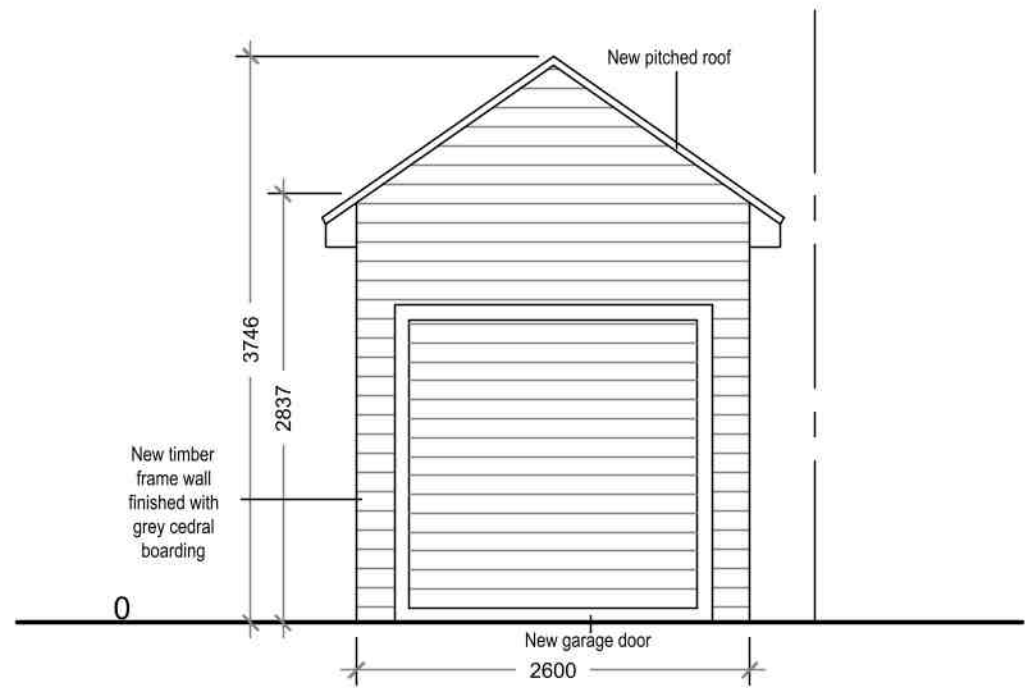


Proposed West Garage Elevation
Scale 1:50

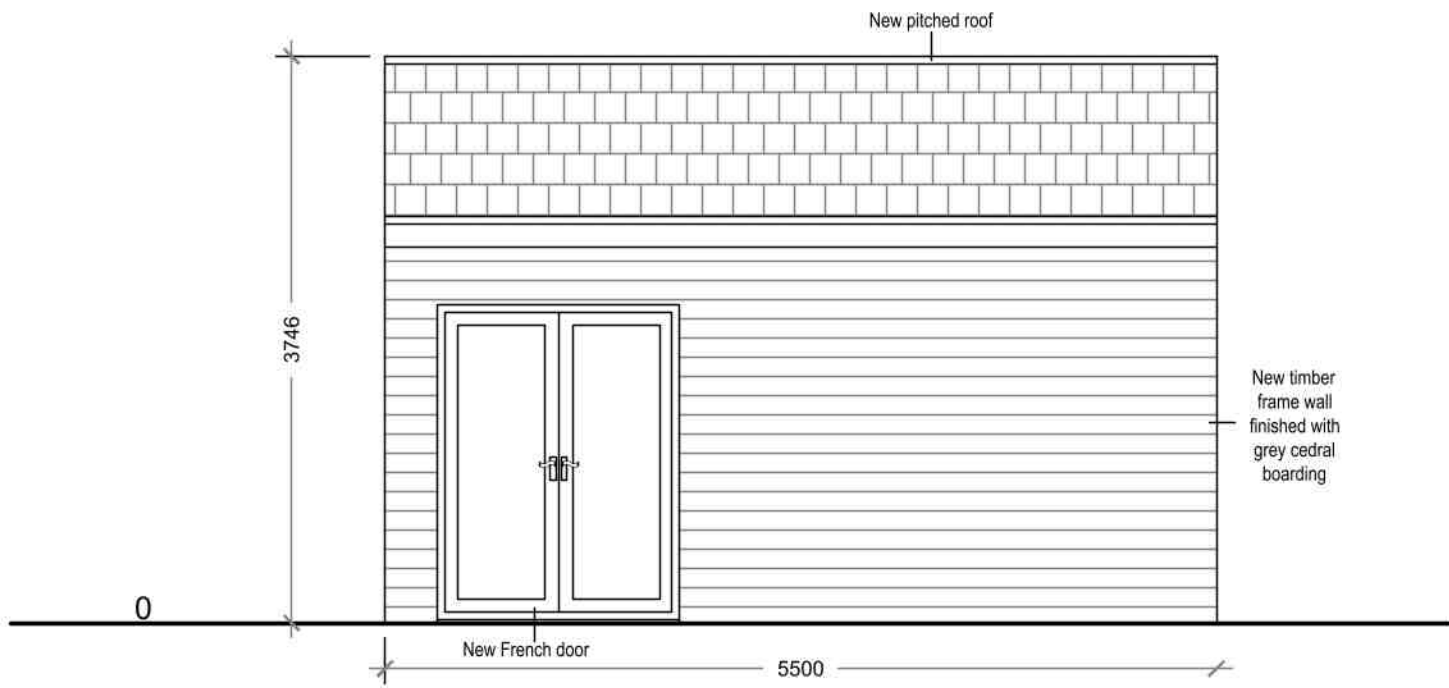


Proposed South Garage Elevation
Scale 1:50

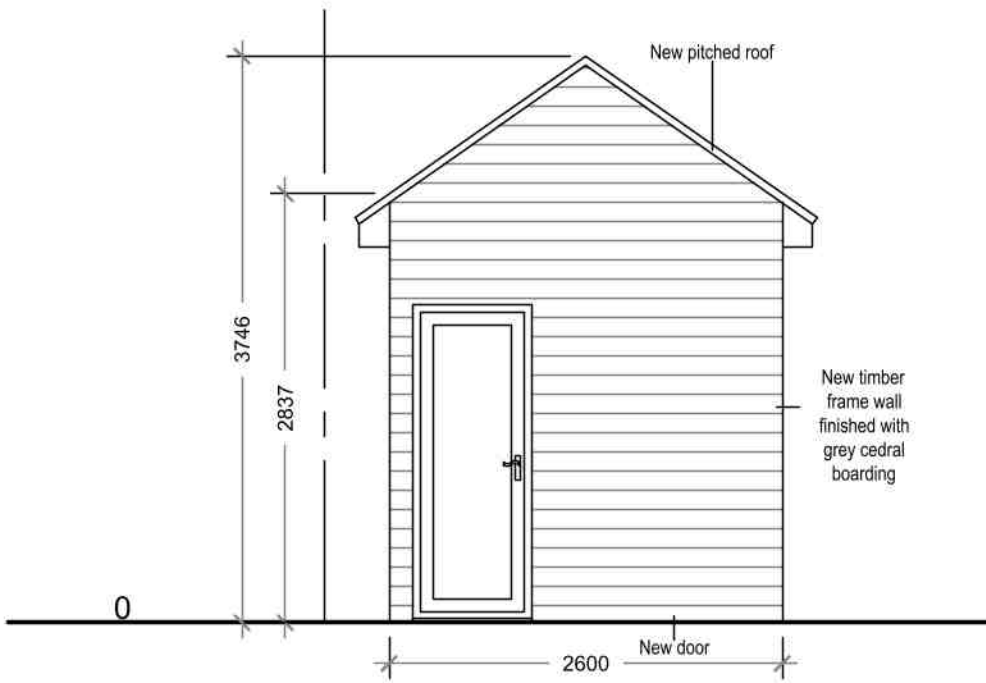

Proposed East Garage Elevation
Scale 1:50

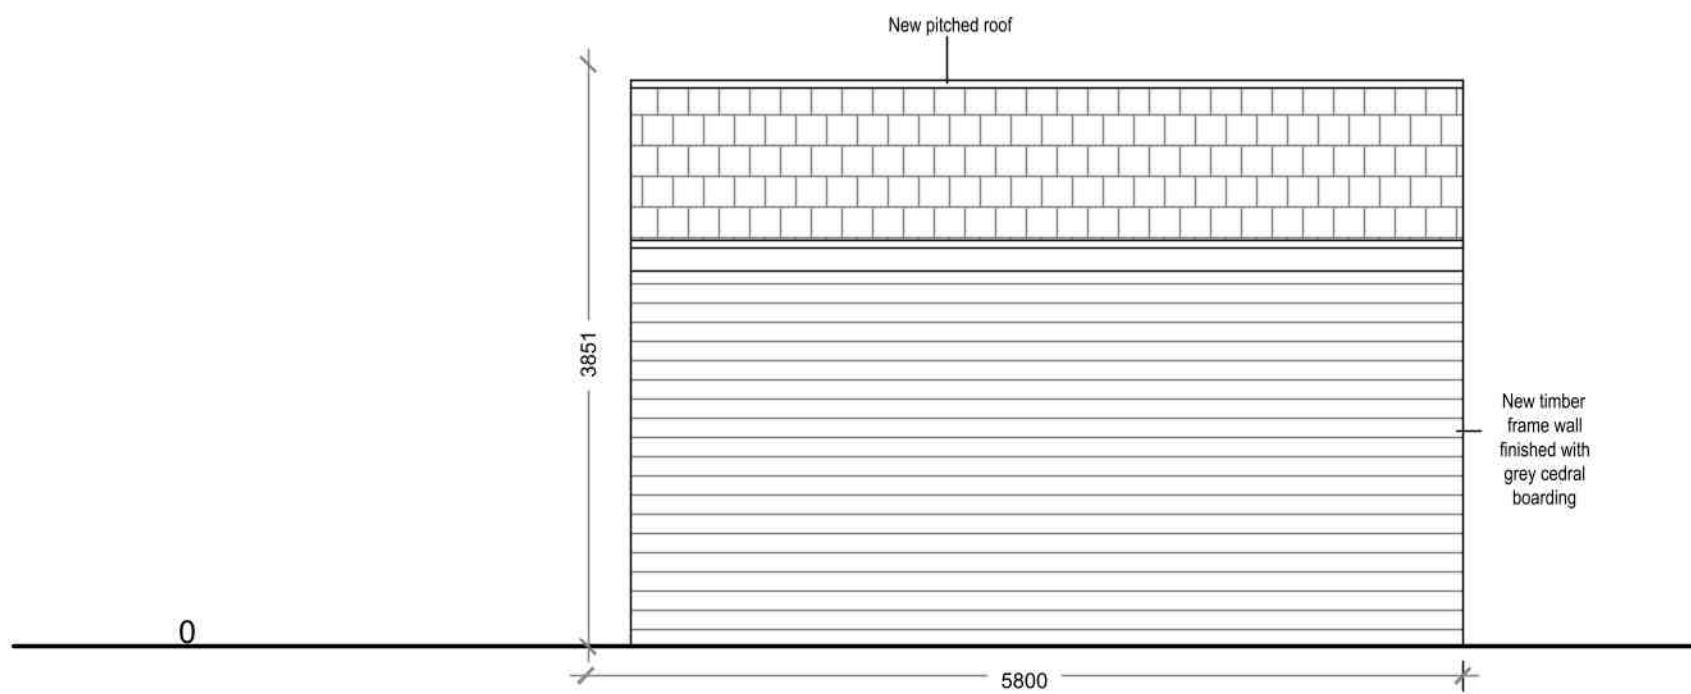

Proposed North Garage Elevation
Scale 1:50

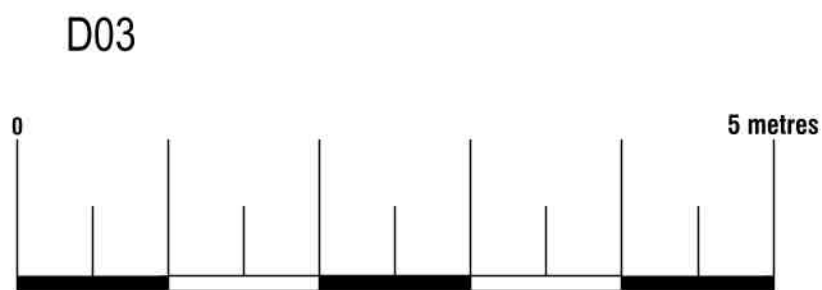

Arkiplan

74 Cardiff Road, CF15 7QE • Enquiries@ArkiPlan.co.uk

Site	23 Links Avenue, Felpham, Bognor Regis PO22 7BL	Date	13.12.2021
		Sheet	21-1944 D06 Rev 0
		Job	New Extension & New Garage
		Scale	As Shown@A1
		Title	As Shown