



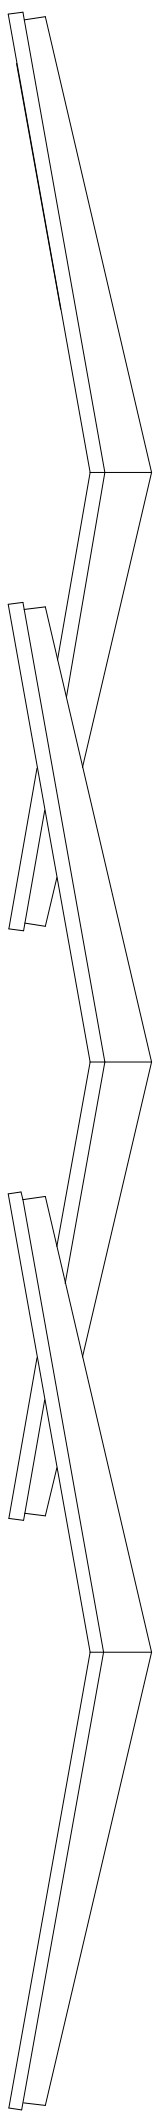

GULL POINT SUITES ON THE BEACH

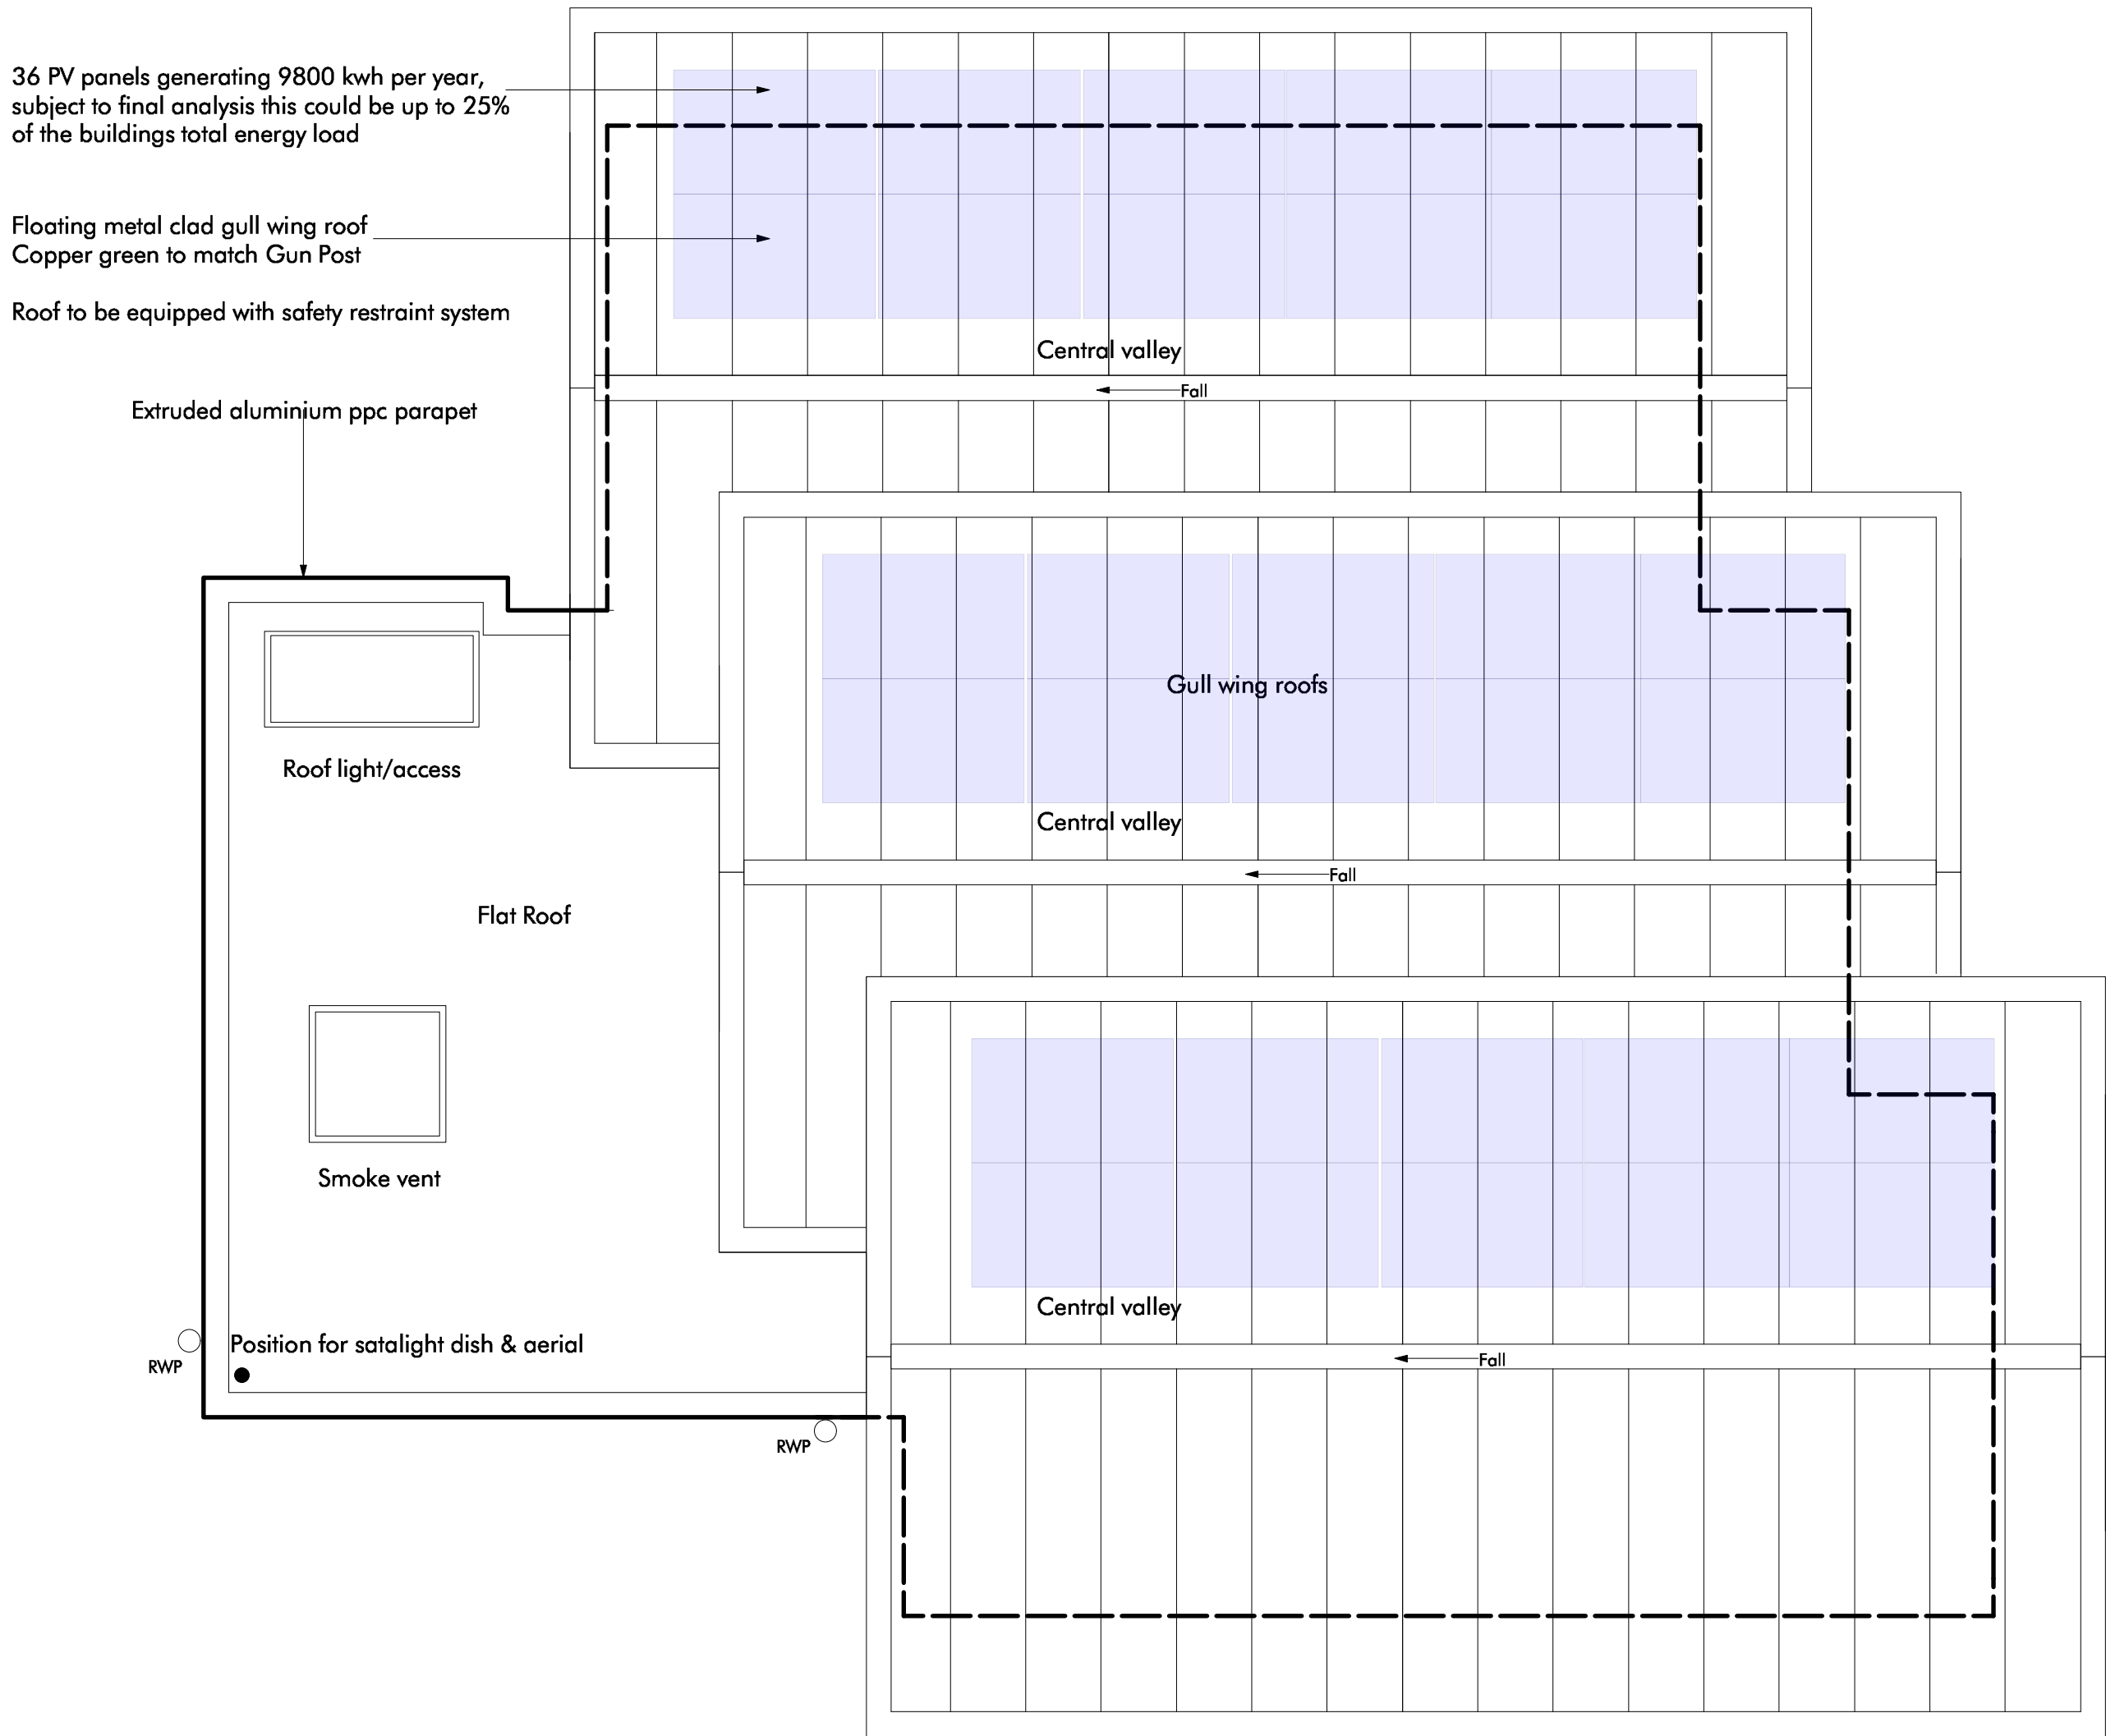

Gull wings in elevation

Roof Plan
Roof area 172 sq m

IVON BLUMER ARCHITECTS LTD

PROJECT	Gull Point Suites - On the Beach	DATE	20/09/17
TITLE	Roof Plan	DRG NO	IBA/480/10
SCALE	1 : 50	REVISIONS	

The Studio • 41 West Drive • Aldwick Bay • West Sussex • PO21 4LZ
www.ivonblumerarchitects.com • ivon@ivonblumerarchitects.com
Tel • 01243 262987
© Ivon Blumer Architects 2017

