




Note

For landscaping details see Lizard Landscape Drawing
LLD1268-LAN-DWG-10-LM

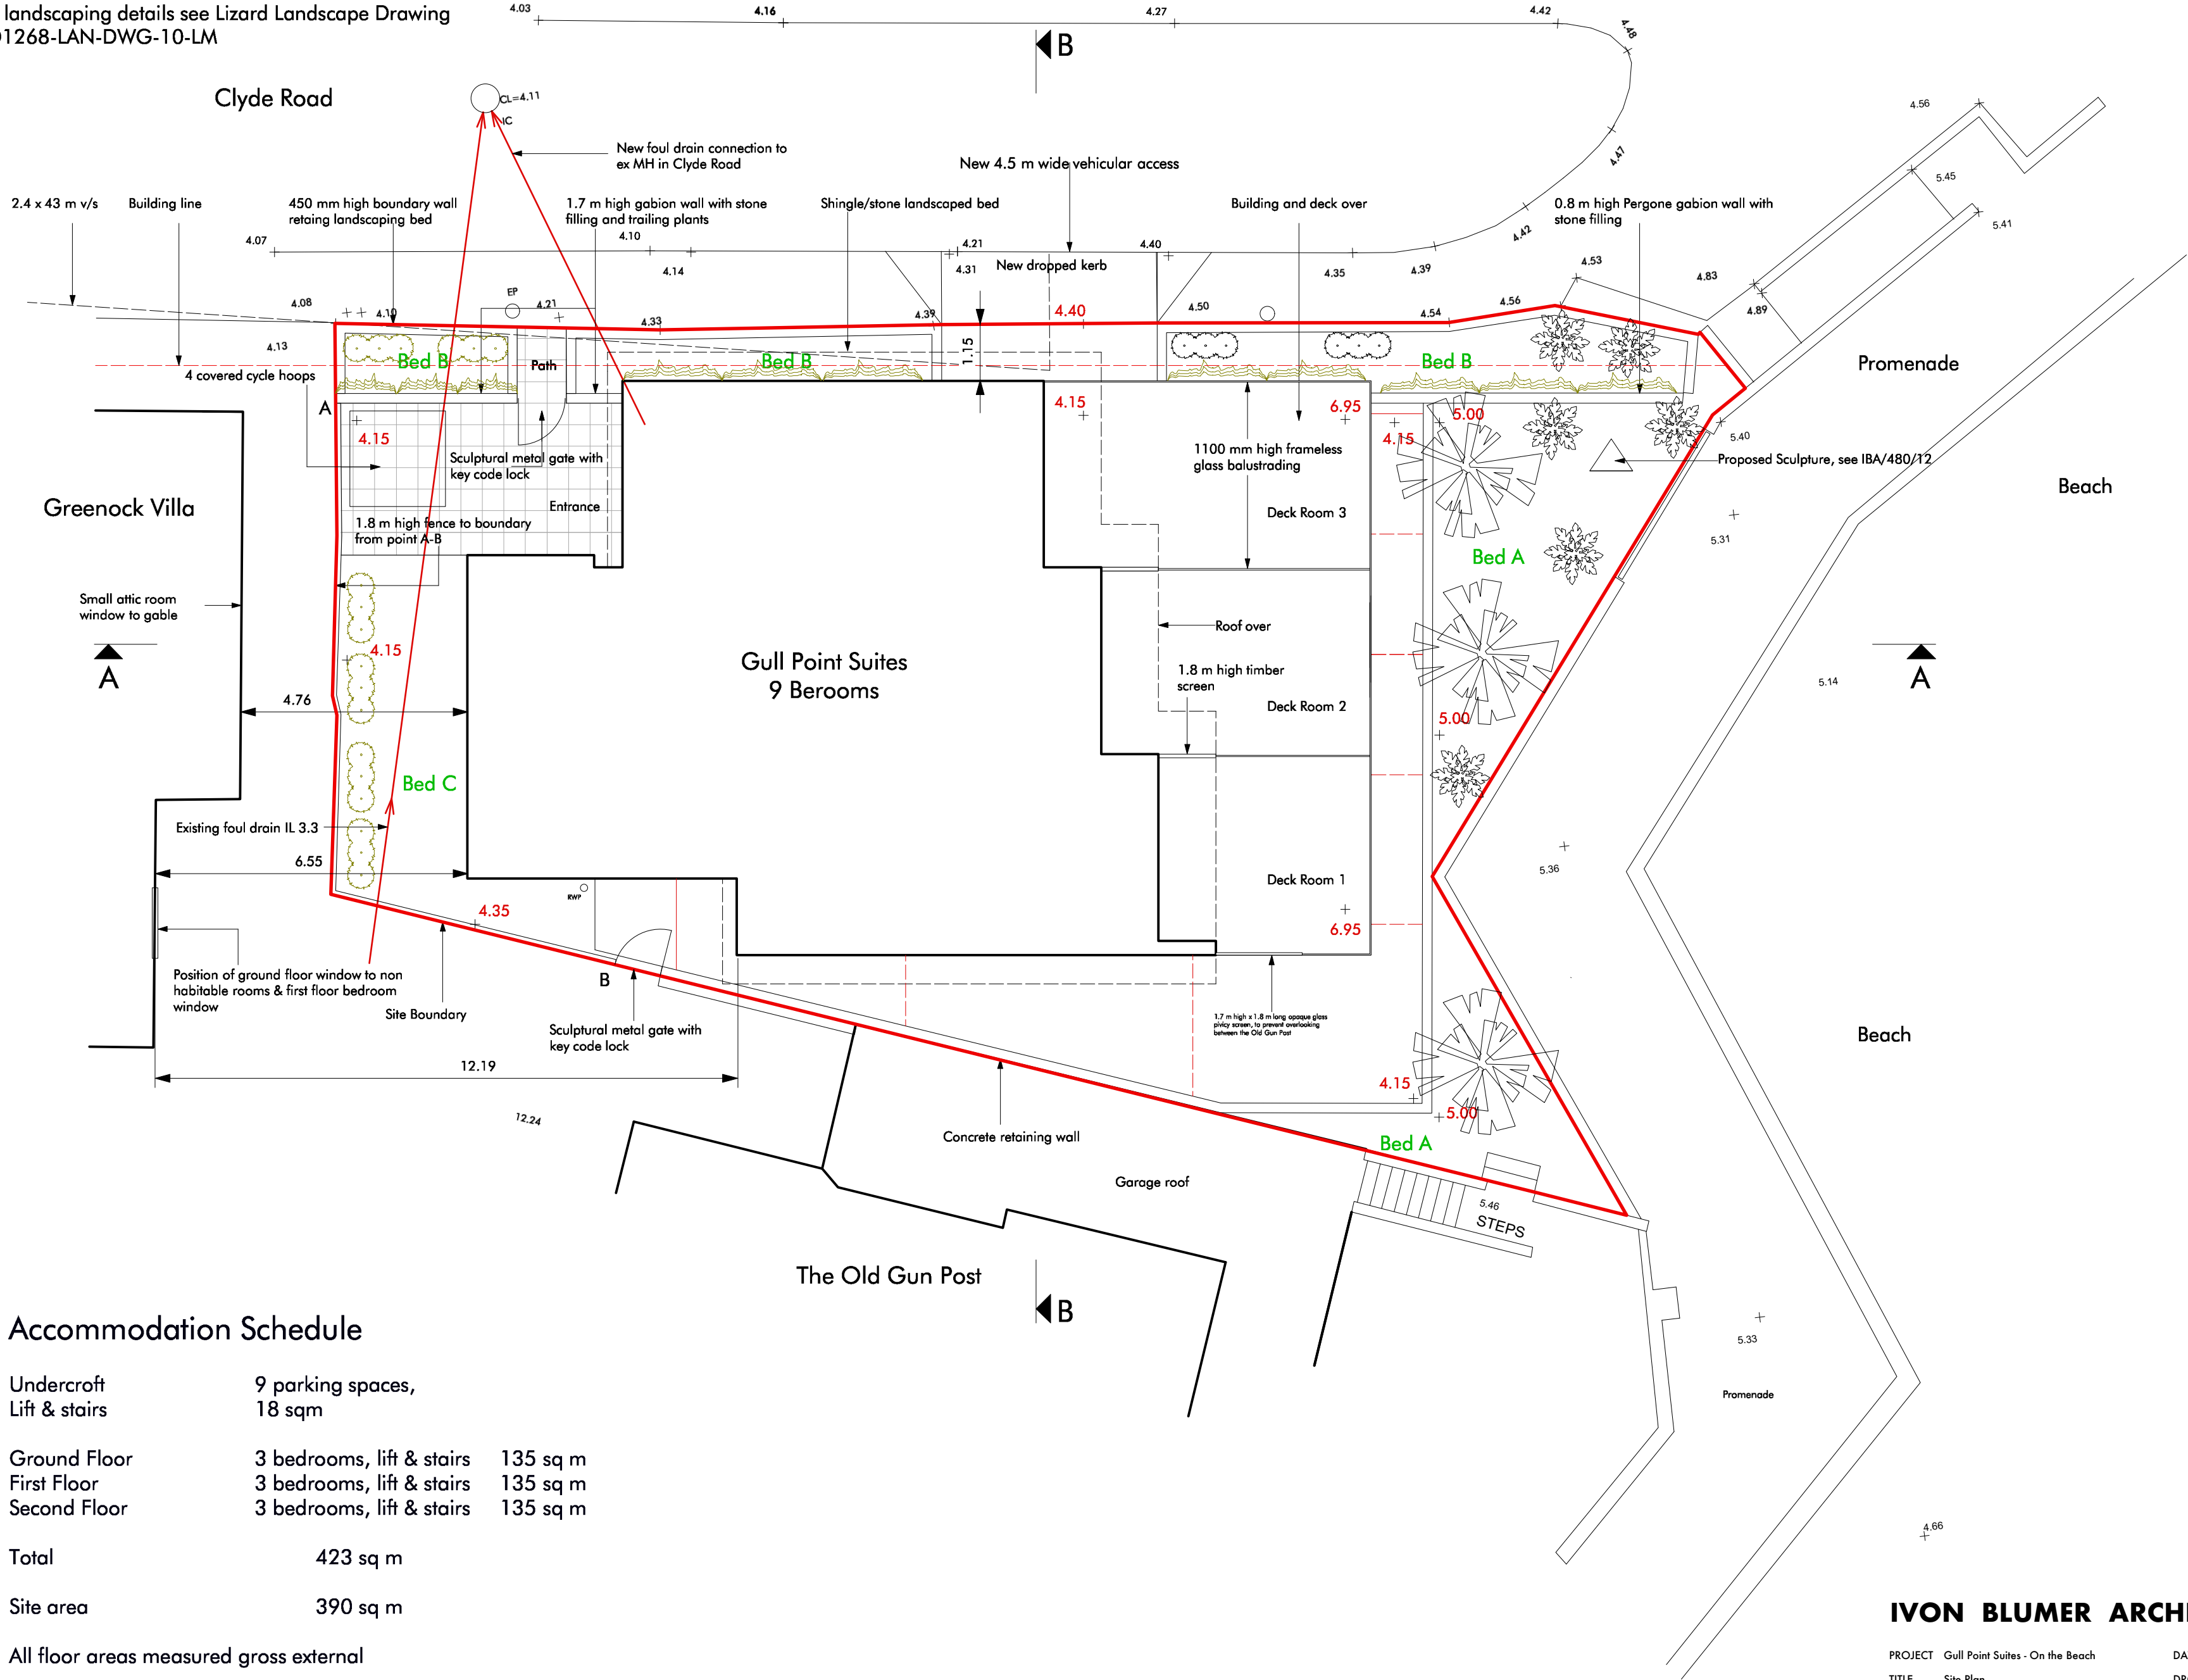

Accommodation Schedule

Undercroft Lift & stairs	9 parking spaces, 18 sqm	
Ground Floor	3 bedrooms, lift & stairs	135 sq m
First Floor	3 bedrooms, lift & stairs	135 sq m
Second Floor	3 bedrooms, lift & stairs	135 sq m
Total	423 sq m	
Site area	390 sq m	
All floor areas measured gross external		

GULL POINT SUITES ON THE BEACH

IVON BLUMER ARCHITECTS LTD

PROJECT Gull Point Suites - On the Beach
TITLE Site Plan
SCALE 1 : 100
DATE 20/09/17
DRG NO IBA/480/02
REVISIONS

The Studio • 41 West Drive • Aldwick Bay • West Sussex • PO21 4LZ
www.ivonblumerarchitects.com • ivon@ivonblumerarchitects.com
Tel • 01243 262987
© Ivon Blumer Architects 2017

