




Accommodation Schedule

Undercroft	9 parking spaces,	
Lift & stairs	18 sqm	
Ground Floor	3 bedrooms, lift & stairs	135 sq m
First Floor	3 bedrooms, lift & stairs	135 sq m
Second Floor	3 bedrooms, lift & stairs	135 sq m
Total	423 sq m	
Site area	390 sq m	
All floor areas measured gross external		

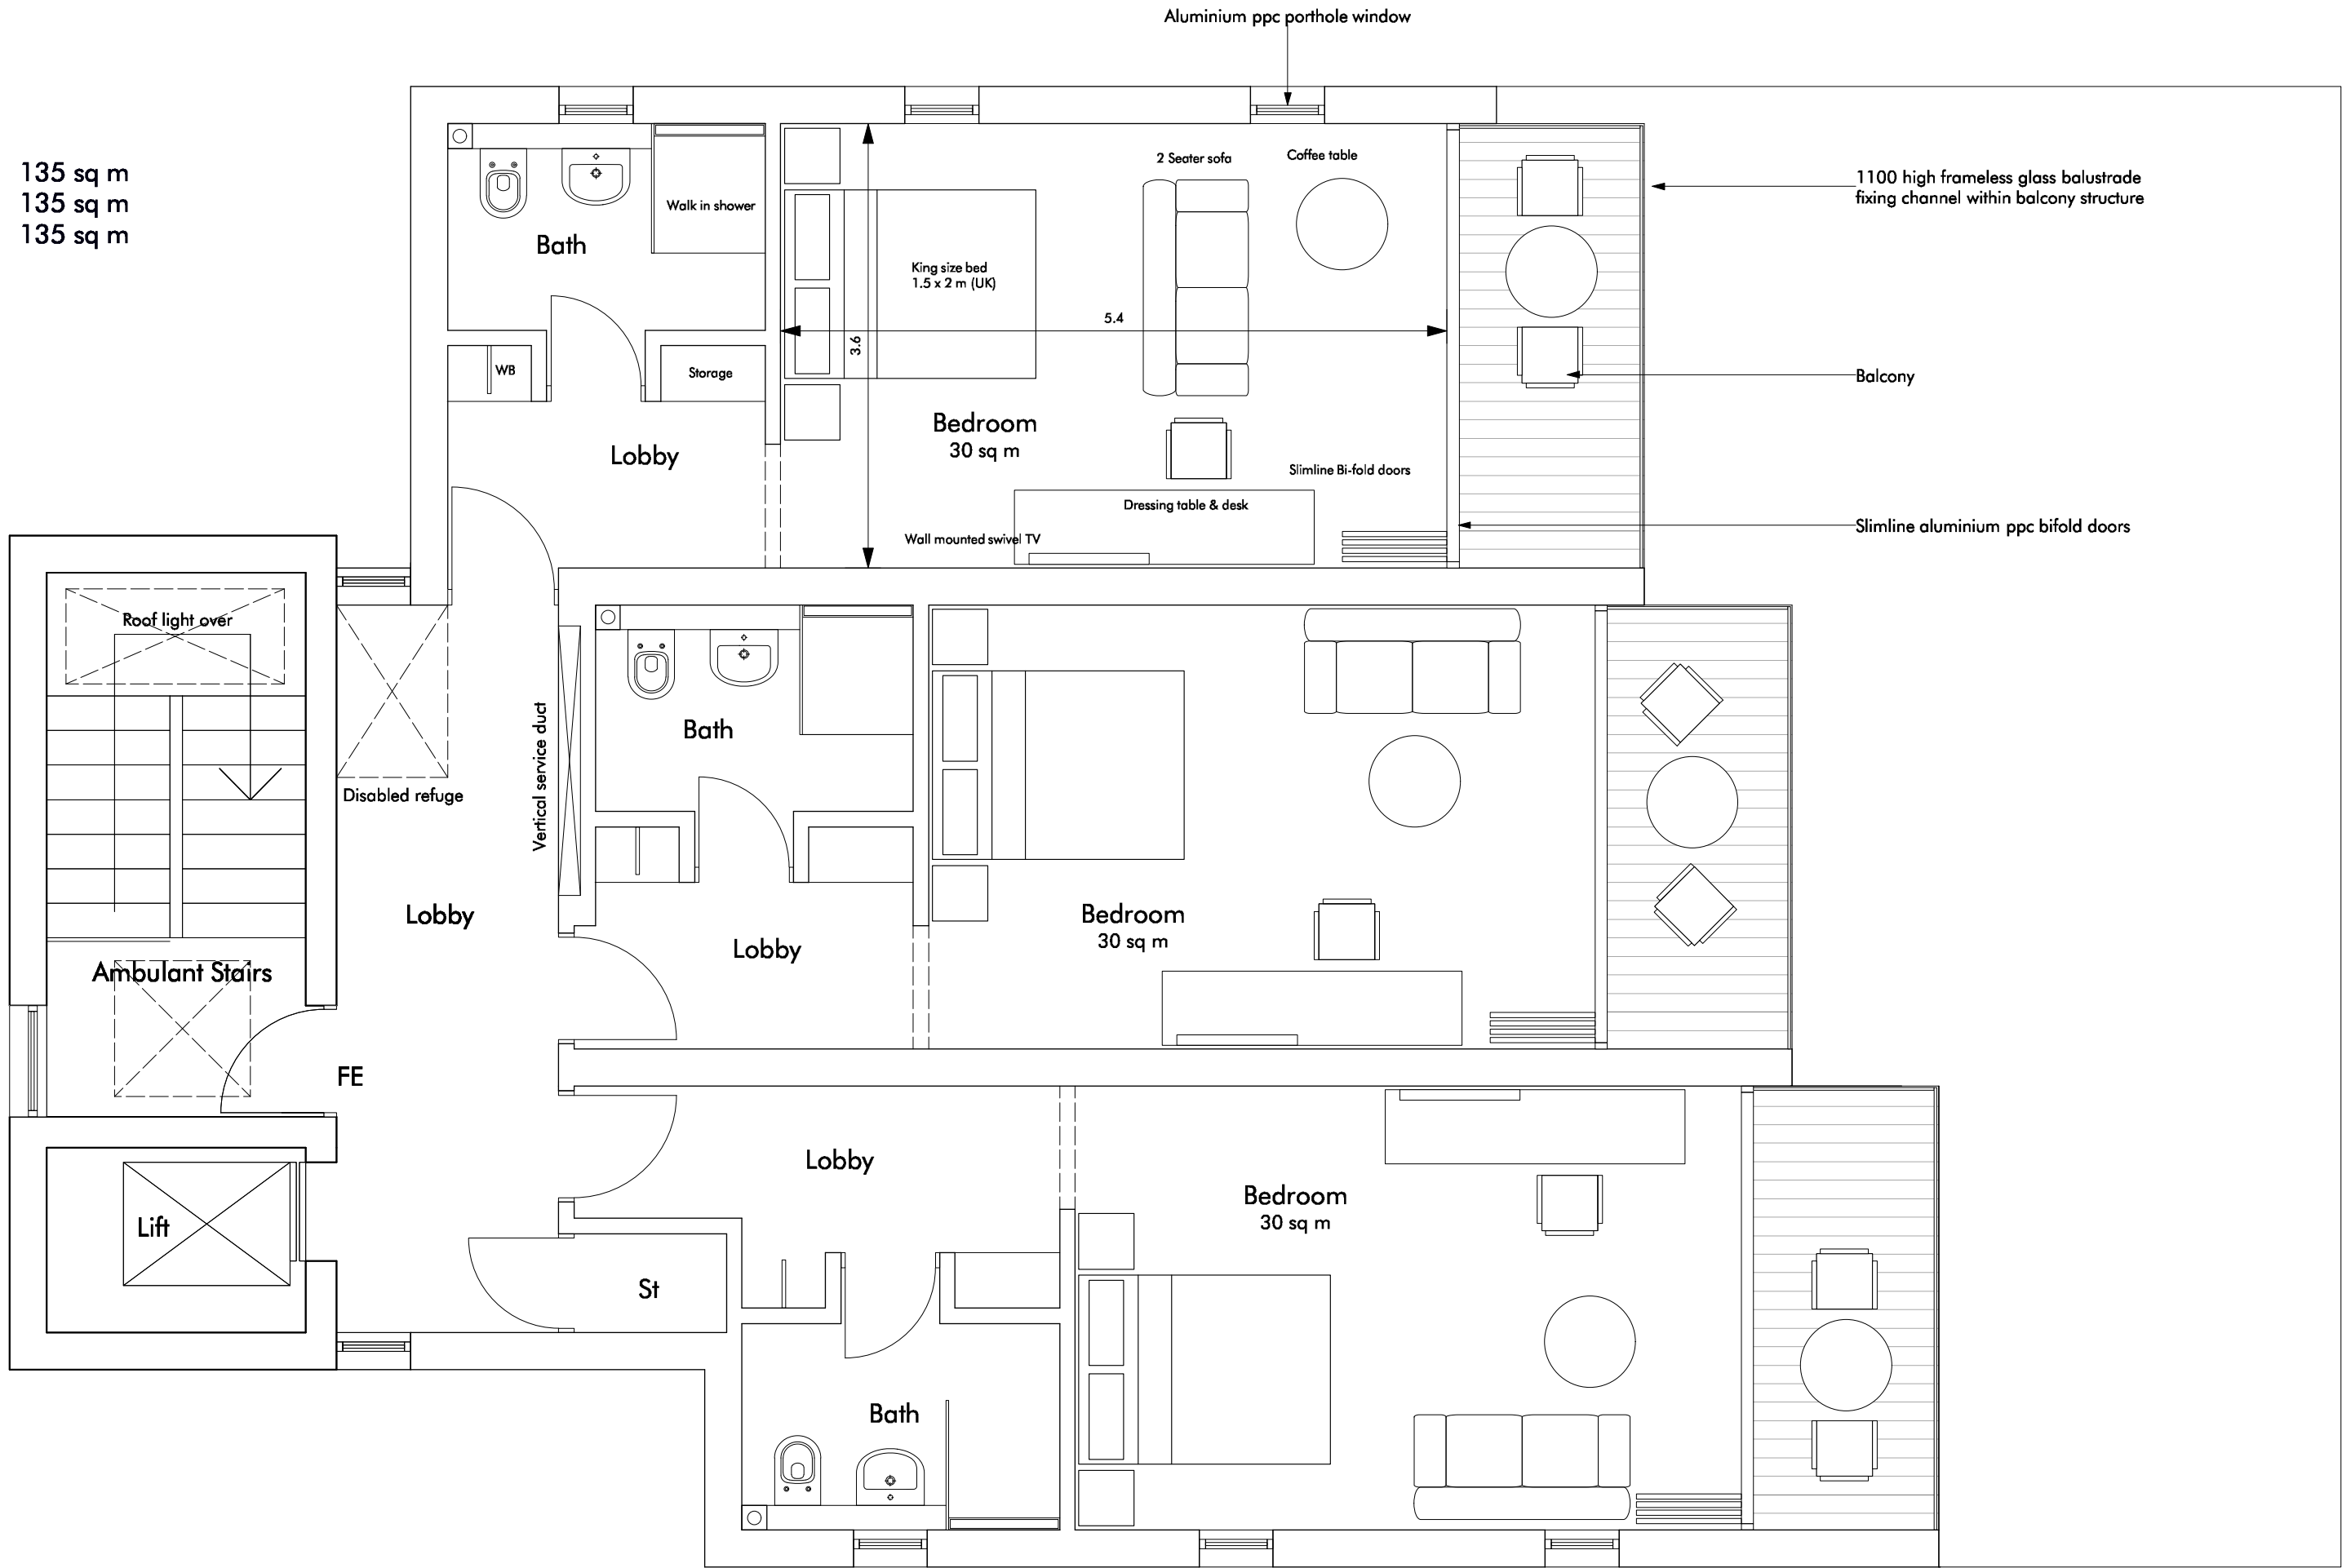

Third Floor Plan

GULL POINT SUITES ON THE BEACH

IVON BLUMER ARCHITECTS LTD

PROJECT	Gull Point Suites - On the Beach	DATE	20/09/17
TITLE	Thirsd Floor Plan	DRG NO	IBA/480/06
SCALE	1 : 50	REVISIONS	

The Studio • 41 West Drive • Aldwick Bay • West Sussex • PO21 4LZ
www.ivonblumerarchitects.com • ivon@ivonblumerarchitects.com
Tel • 01243 262987
© Ivon Blumer Architects 2017

