


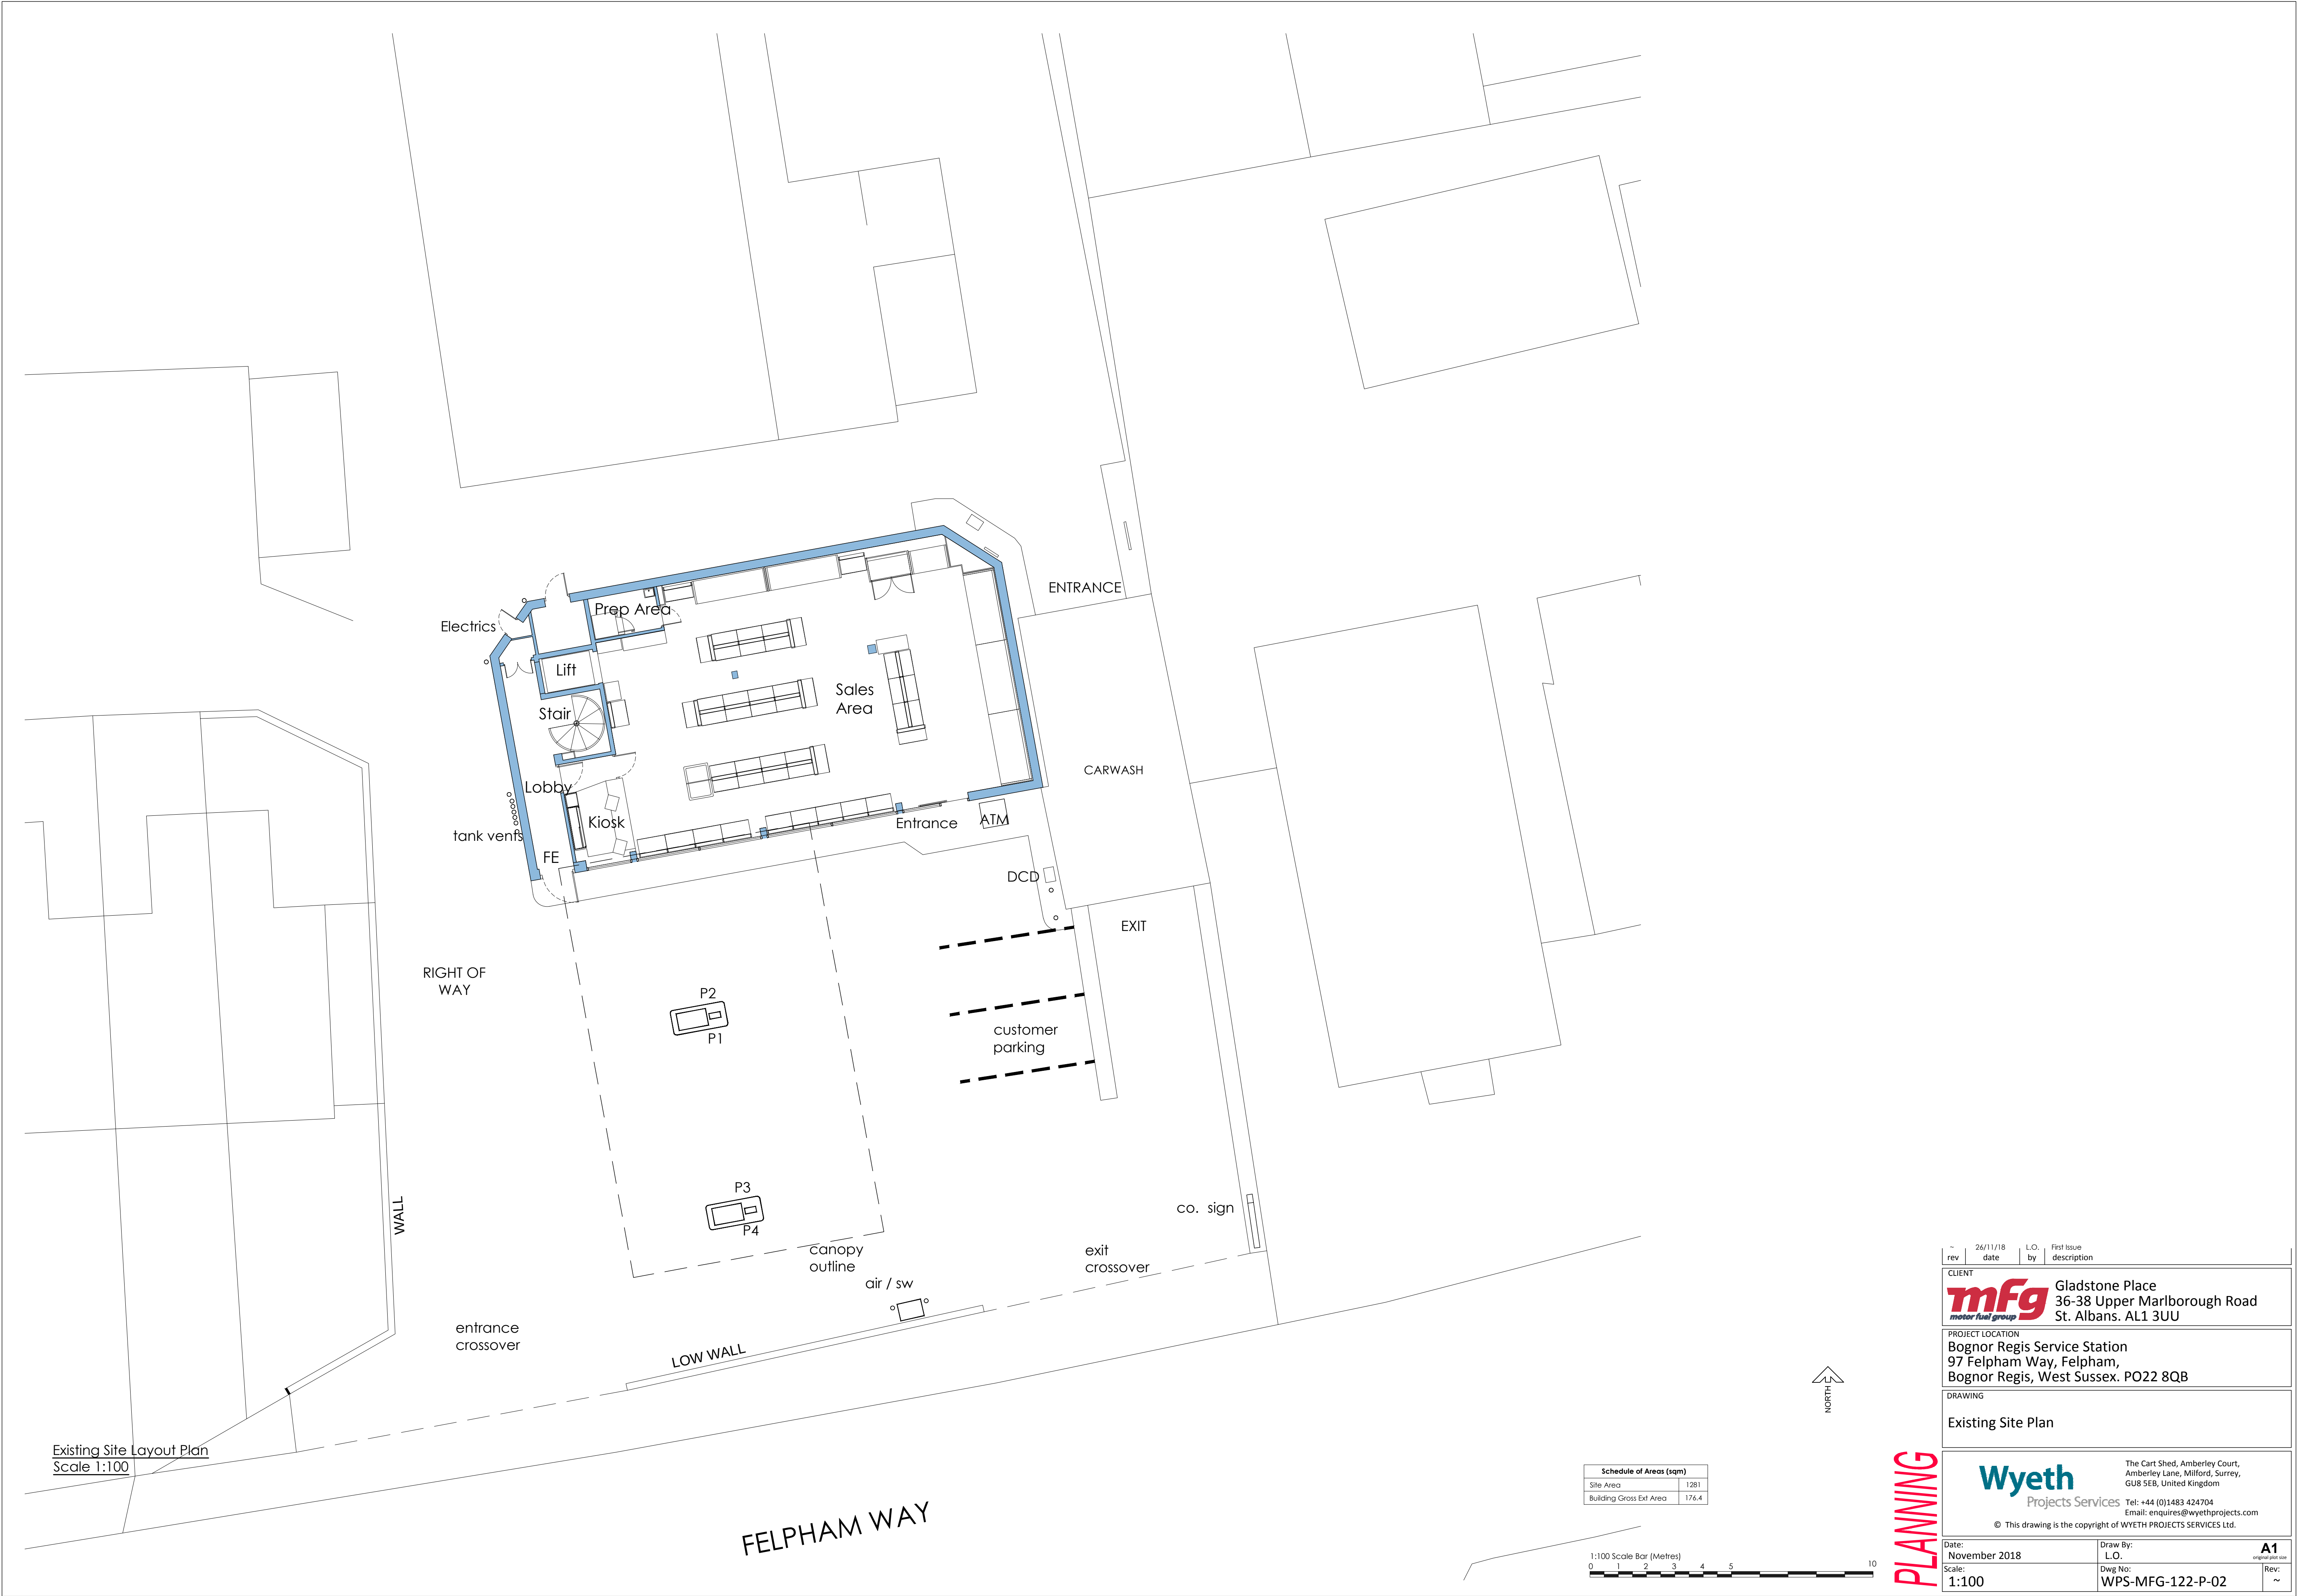

Existing Site Layout Plan  
Scale 1:100

|   |               |             |                  |
|---|---------------|-------------|------------------|
| rev   | 26/11/18      | L.O.        | First Issue      |
| date   | by            | description |                  |
| CLIENT   |               |             |                  |
| <b>mfg</b> Gladstone Place<br>36-38 Upper Marlborough Road<br>St. Albans. AL1 3UU   |               |             |                  |
| PROJECT LOCATION   |               |             |                  |
| Bognor Regis Service Station<br>97 Felpham Way, Felpham,<br>Bognor Regis, West Sussex. PO22 8QB   |               |             |                  |
| DRAWING   |               |             |                  |
| Existing Site Plan   |               |             |                  |
| Wyeth Projects Services   |               |             |                  |
| The Cart Shed, Amberley Court,<br>Amberley Lane, Millford, Surrey,<br>GU8 5EB, United Kingdom<br>Tel: +44 (0)1483 424704<br>Email: enquires@wyethprojects.com<br>© This drawing is the copyright of WYETH PROJECTS SERVICES LTD. |               |             |                  |
| Date:   | November 2018 | Draw By:    | L.O.             |
| Scale:   | 1:100         | Dwg No:     | WPS-MFG-122-P-02 |
|   |               |             | Rev: ~           |