



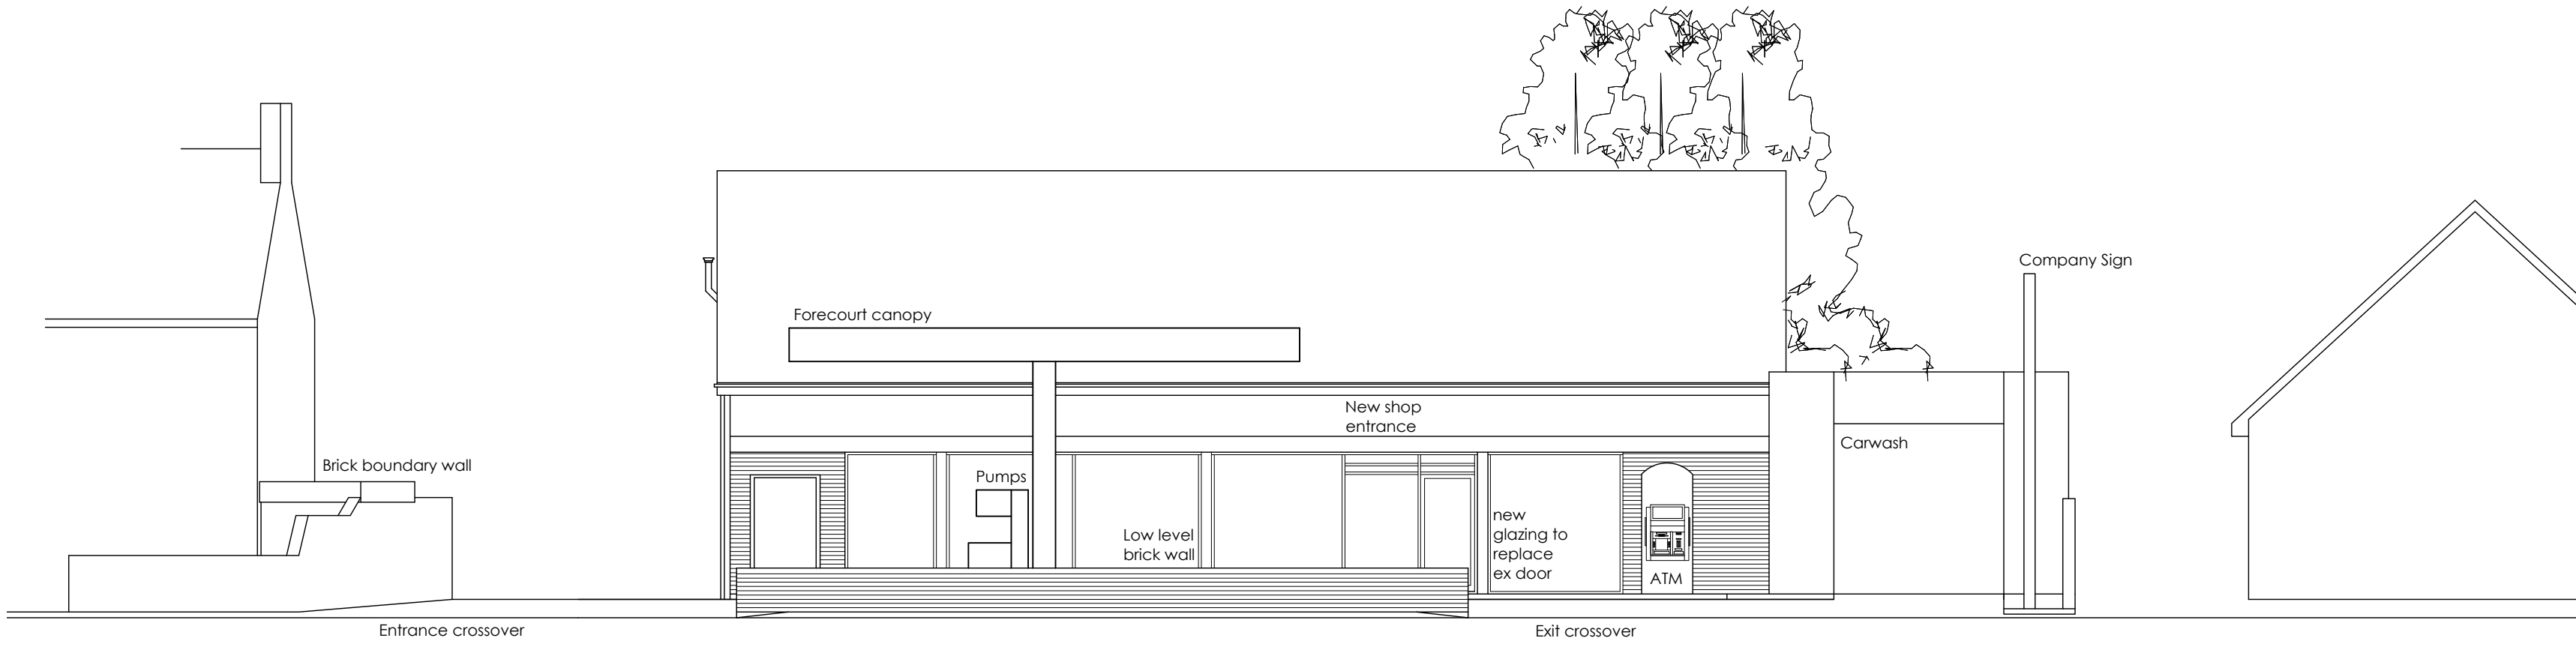


Proposed South Elevation



Proposed East Elevation

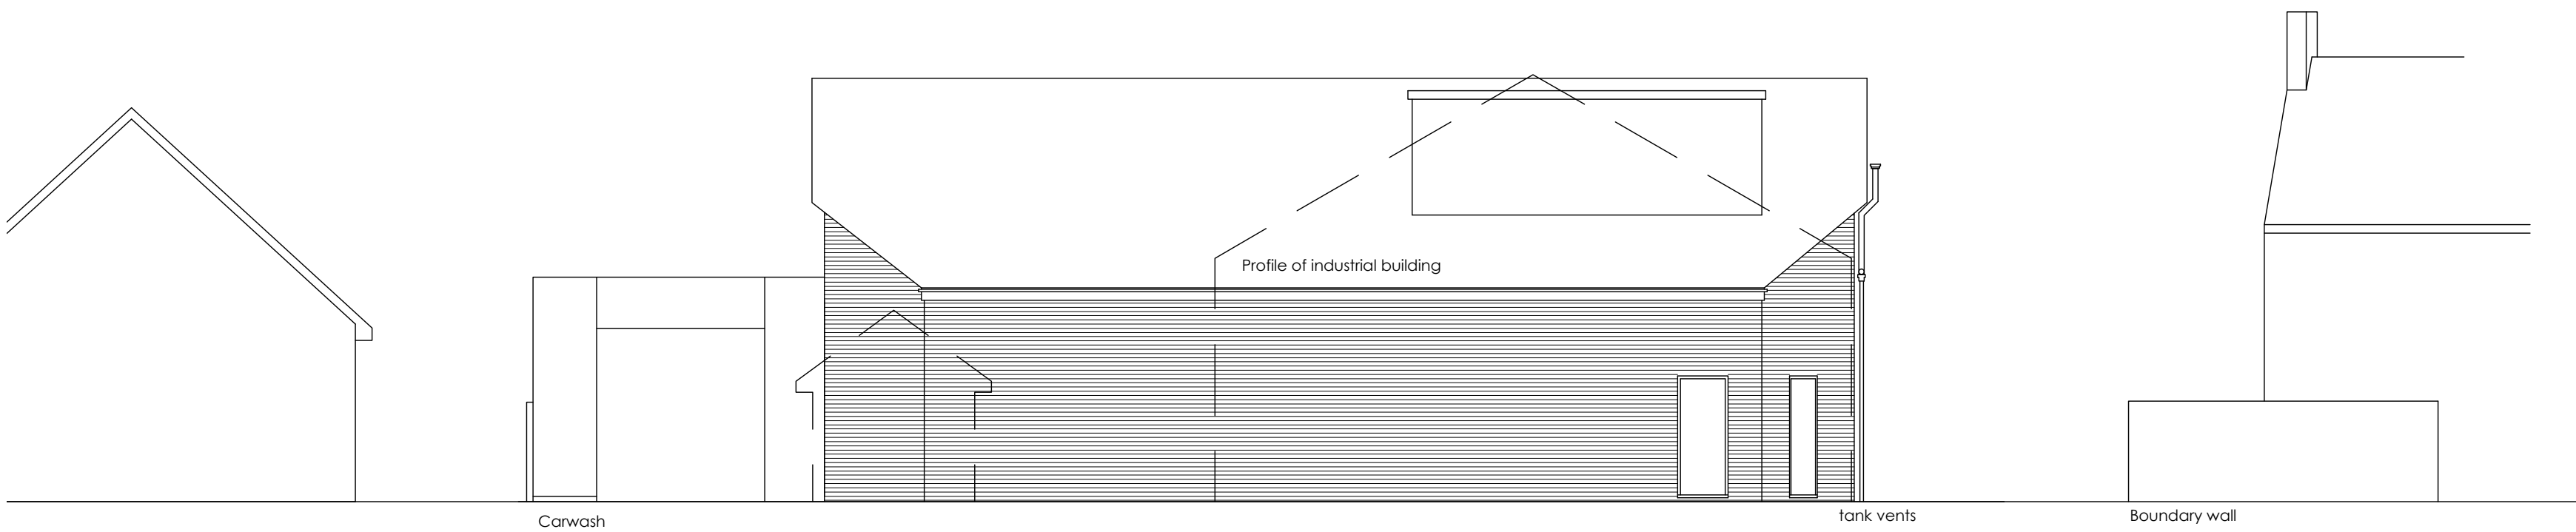


Proposed North Elevation

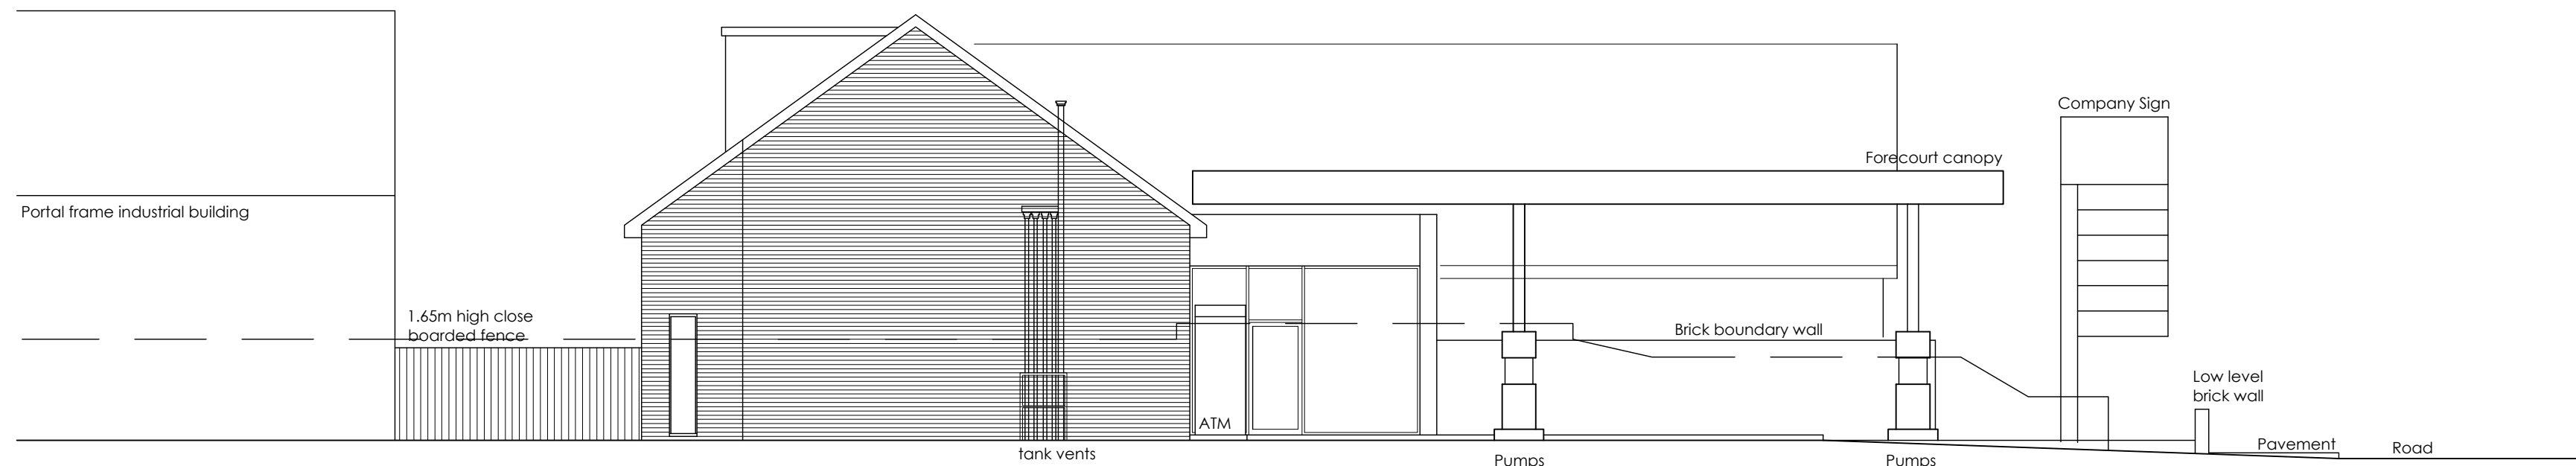

Proposed West Elevation

Proposed Site Elevations
Scale 1:100

 

rev	26/11/18	L.O.	First Issue
date	by	description	
CLIENT			
mfg Gladstone Place motor fuel group 36-38 Upper Marlborough Road St. Albans. AL1 3UU			
PROJECT LOCATION			
Bognor Regis Service Station 97 Felpham Way, Felpham, Bognor Regis, West Sussex. PO22 8QB			
DRAWING			
Proposed Elevations			
Wyeth Projects Services The Cart Shed, Amberley Court, Amberley Lane, Millford, Surrey, GU8 5EB, United Kingdom Tel: +44 (0)1483 424704 Email: enquires@wyethprojects.com © This drawing is the copyright of WYETH PROJECTS SERVICES Ltd.			
Date:	November 2018	Draw By:	L.O. A1 original plot size
Scale:	1:100	Dwg No:	WPS-MFG-122-P-05
		Rev:	~

PLANNING