



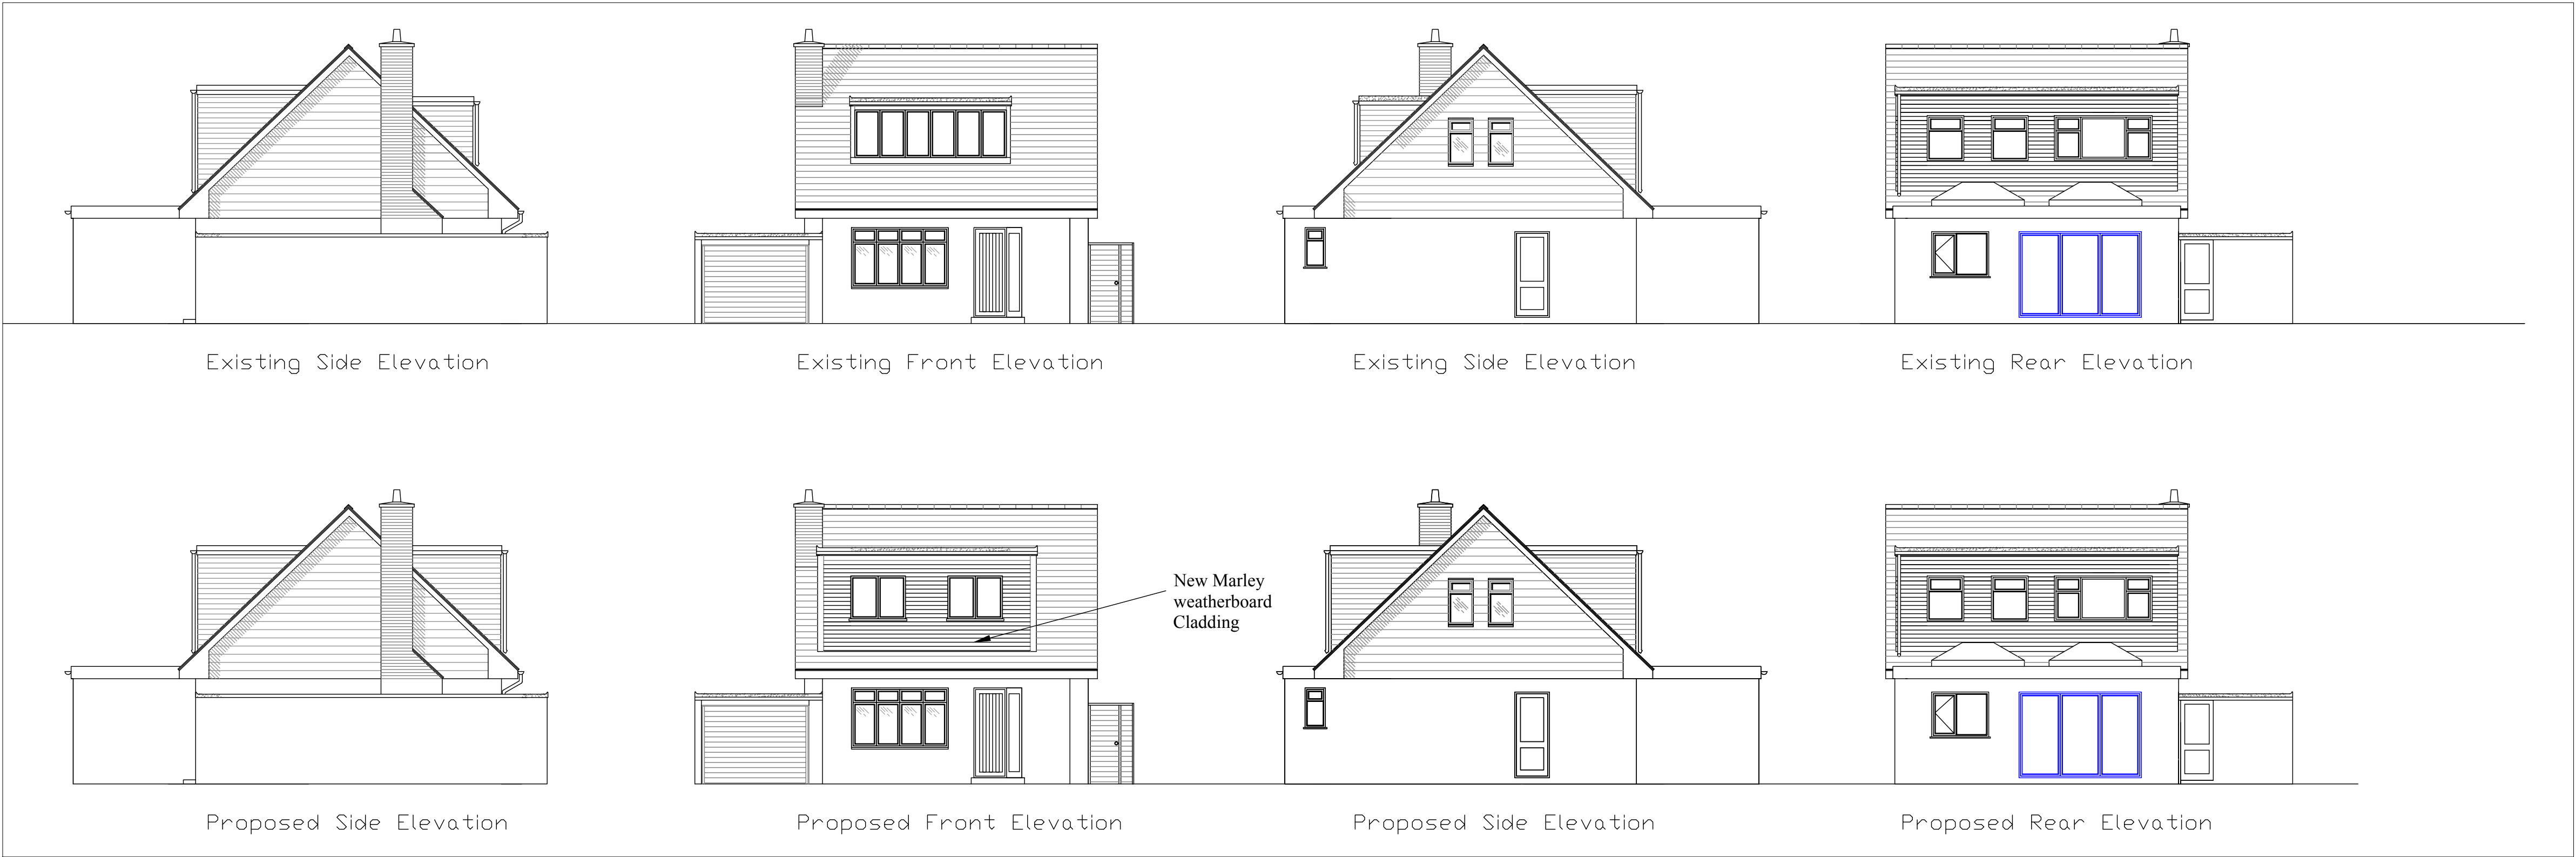


Elevations 1-100 @ A1

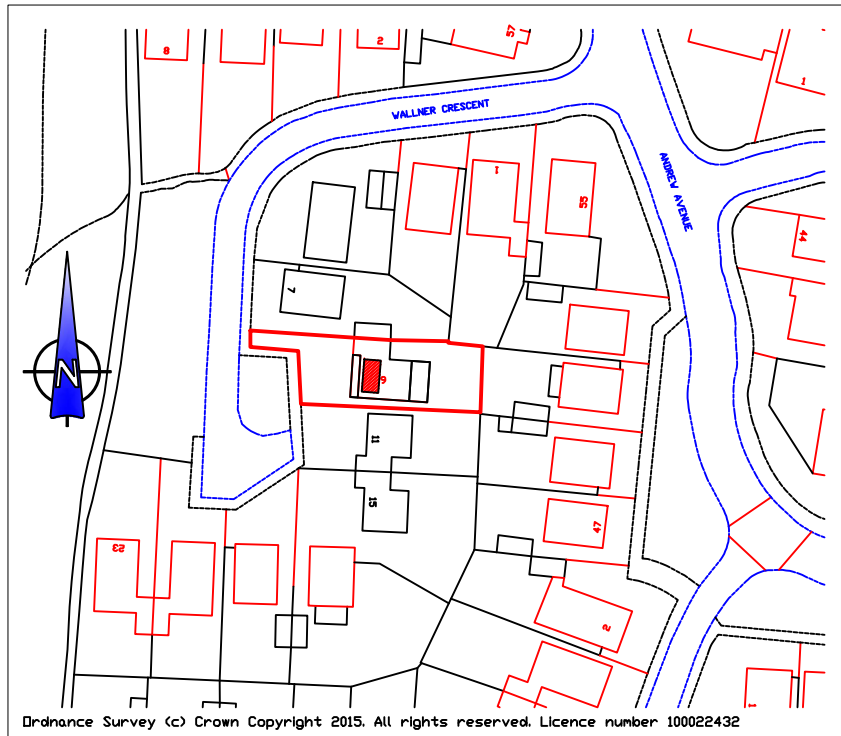


Location Plan 1-1250 @ A1



Floor Plans 1-100 @ A1

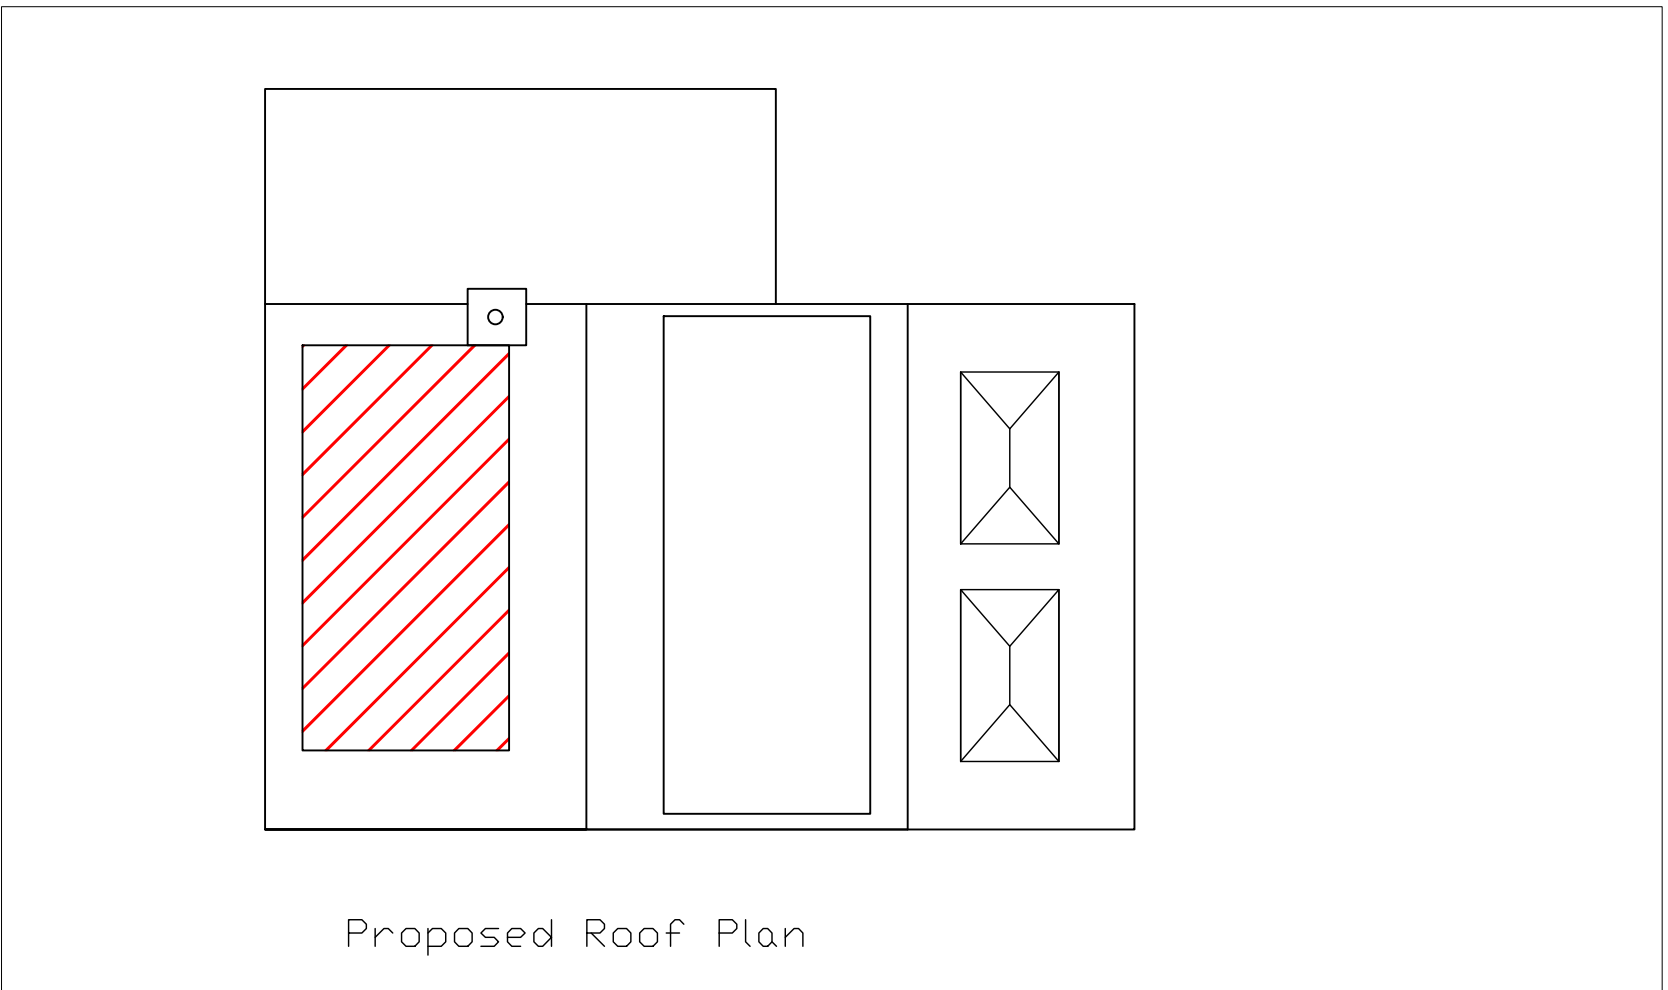

Roof Plan 1-100 @ A1

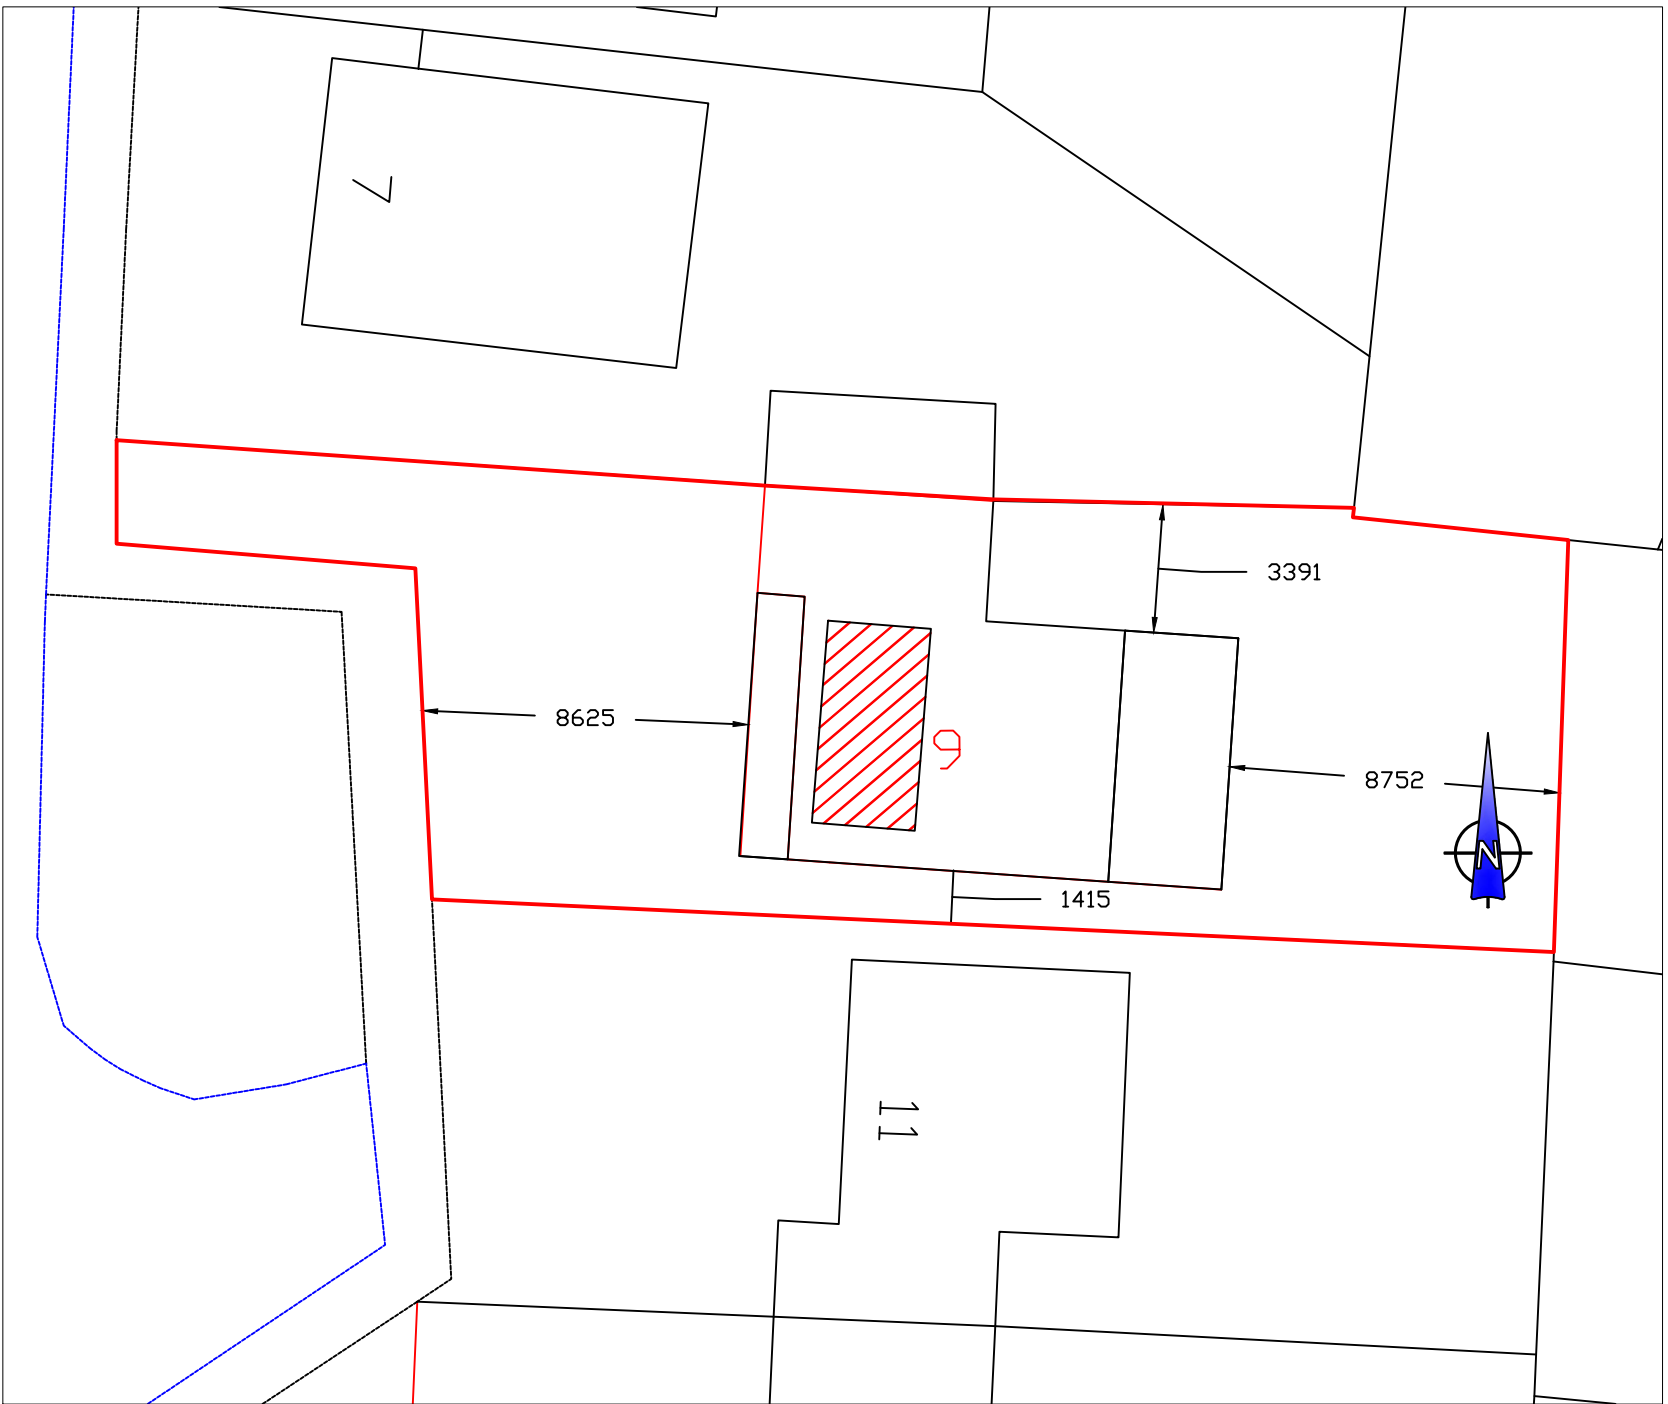

Block Plan 1-200 @ A1

Rev.	Amendments	Date	Drw.
KMH			
Construction Ltd			
New Build, Extensions & Architectural Design			
31 Elmwood Ave, Bognor Regis, West Sussex, PO22 8DD			
Tel: 07734 862261 / 07976 264036			
e-mail: info@kmhconstruction.co.uk			
CLIENT: Mr and Mrs Markey 9 Wallner Crescent Felpham Bognor Regis PO22 7QE			
PROJECT: Increase size of dormer to front elevation to create larger bedroom			
DRAWING TITLE: Planning Issue			
DRAWN:	JOB NO: -	SCALE:	
CHECKED: -	DRAWING NO:	REV:	
DATE: 30-01-18	WC/P/02		
© KMH Construction Ltd			