


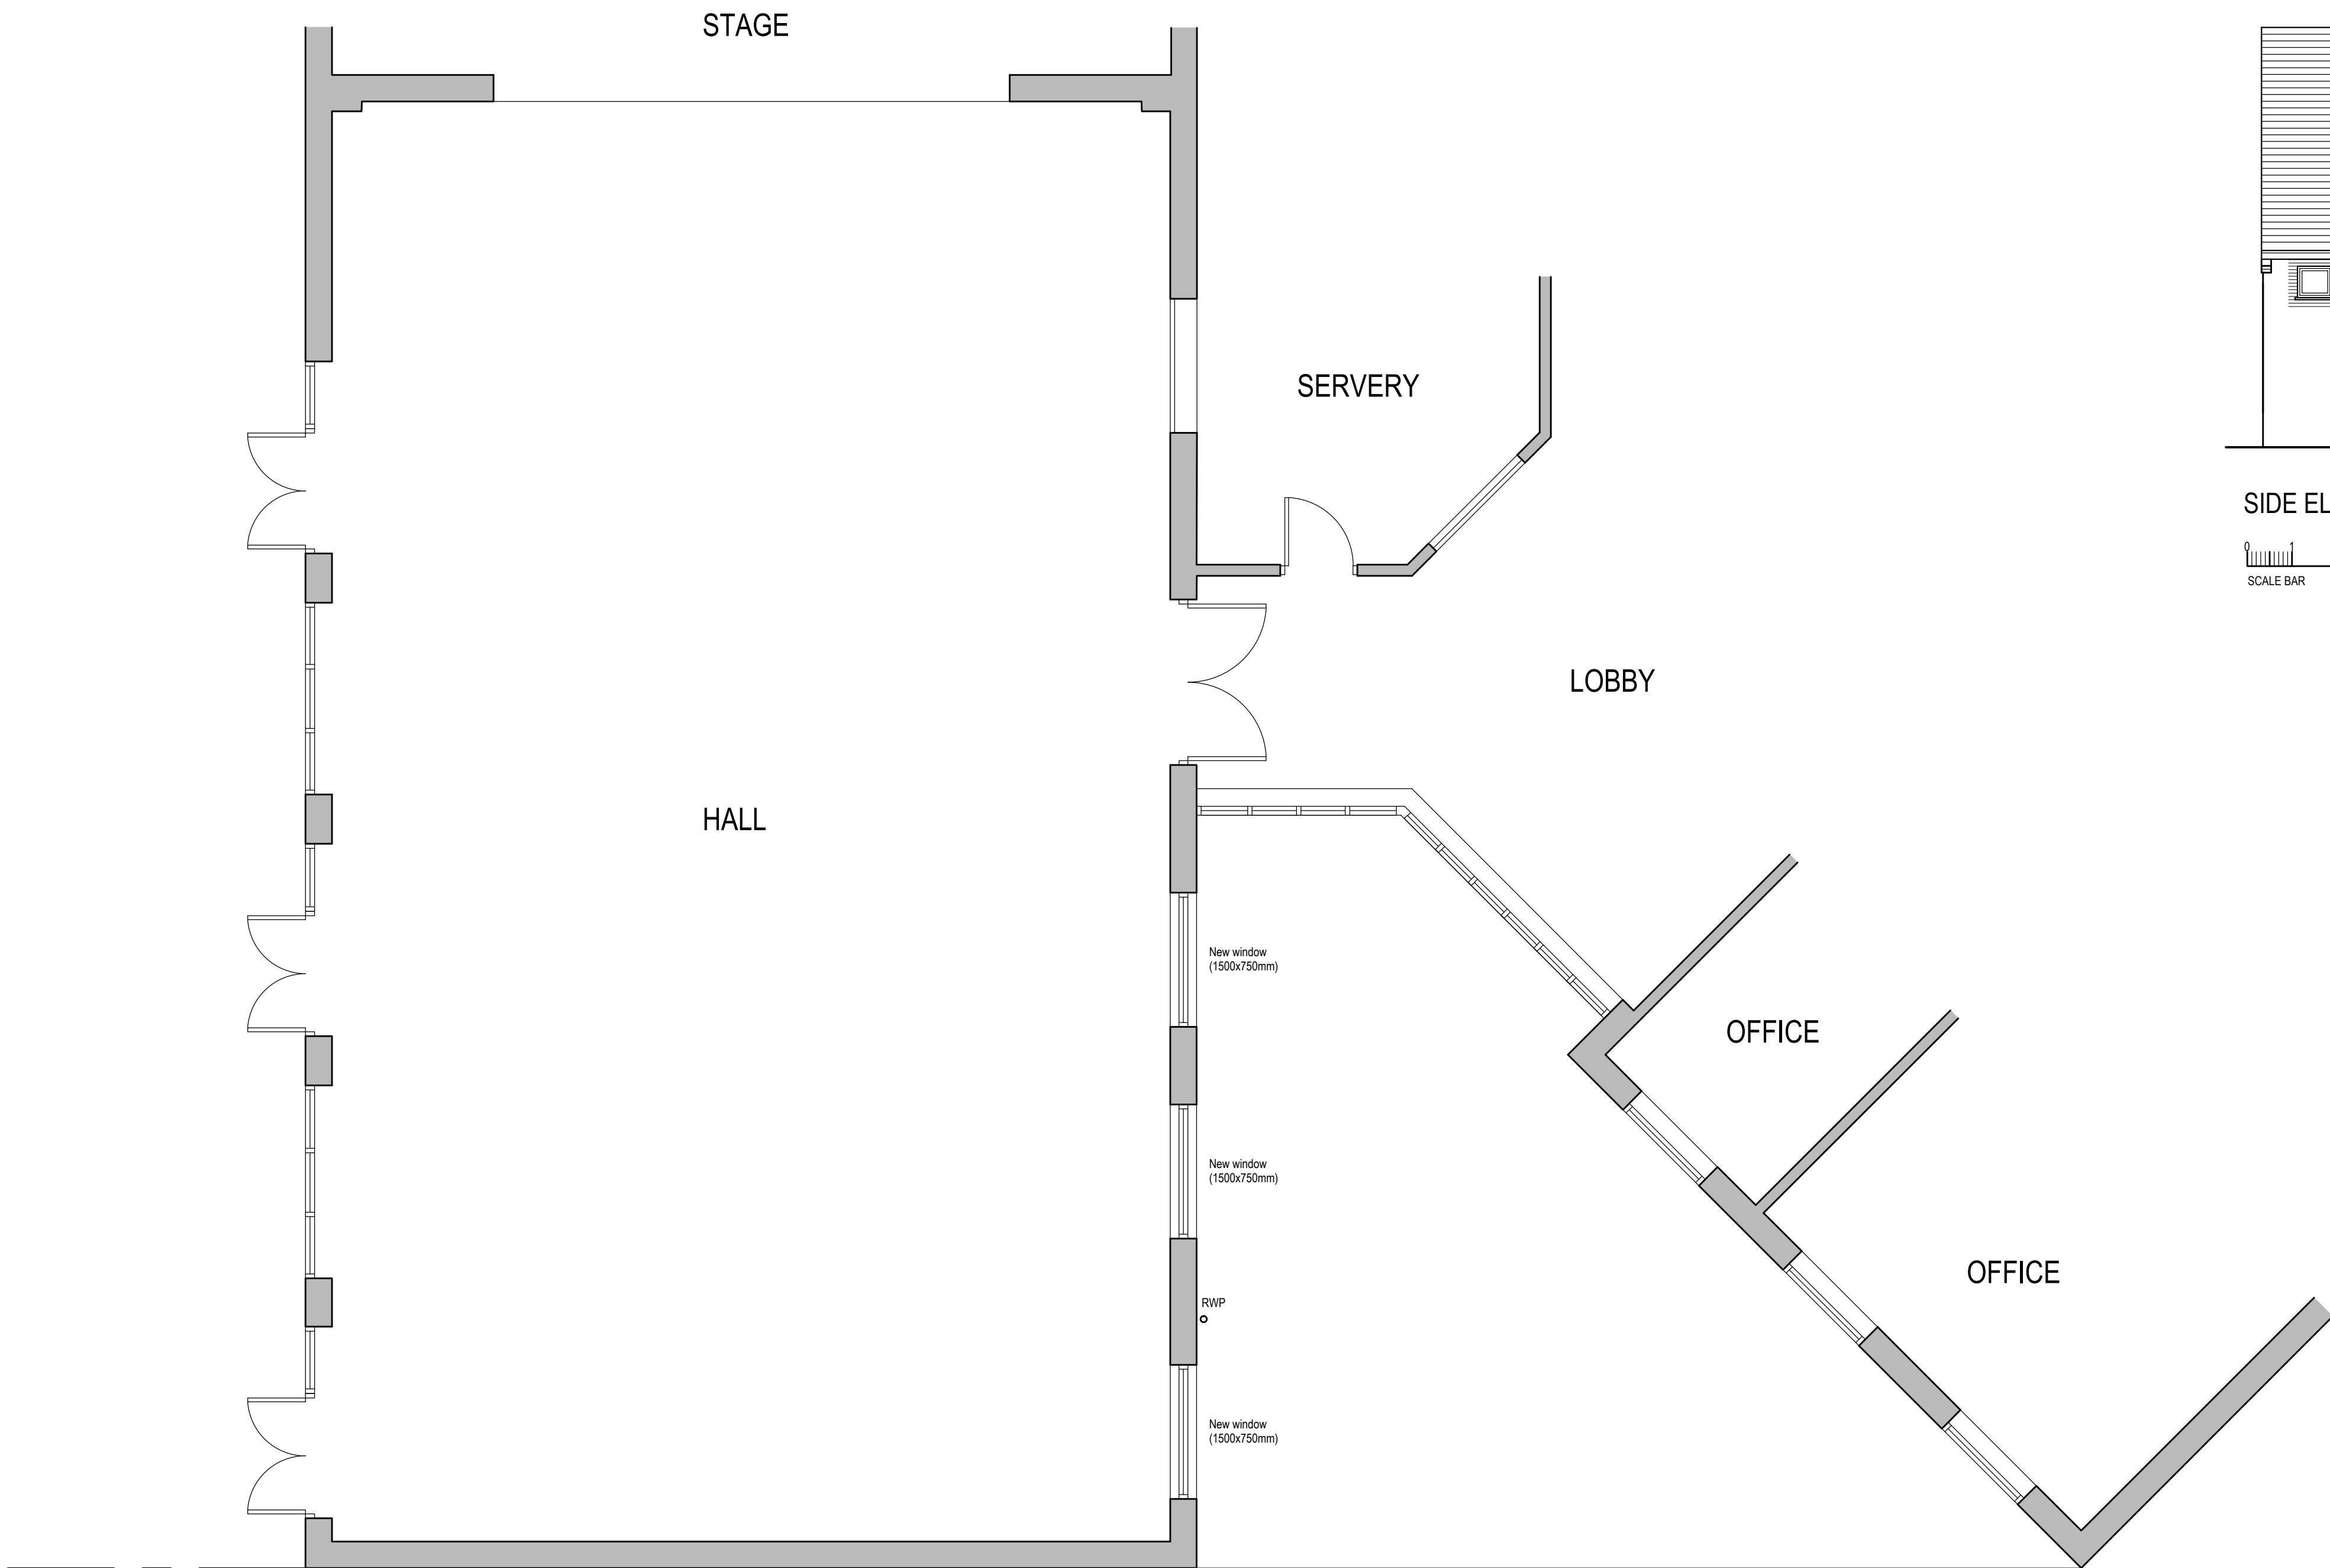


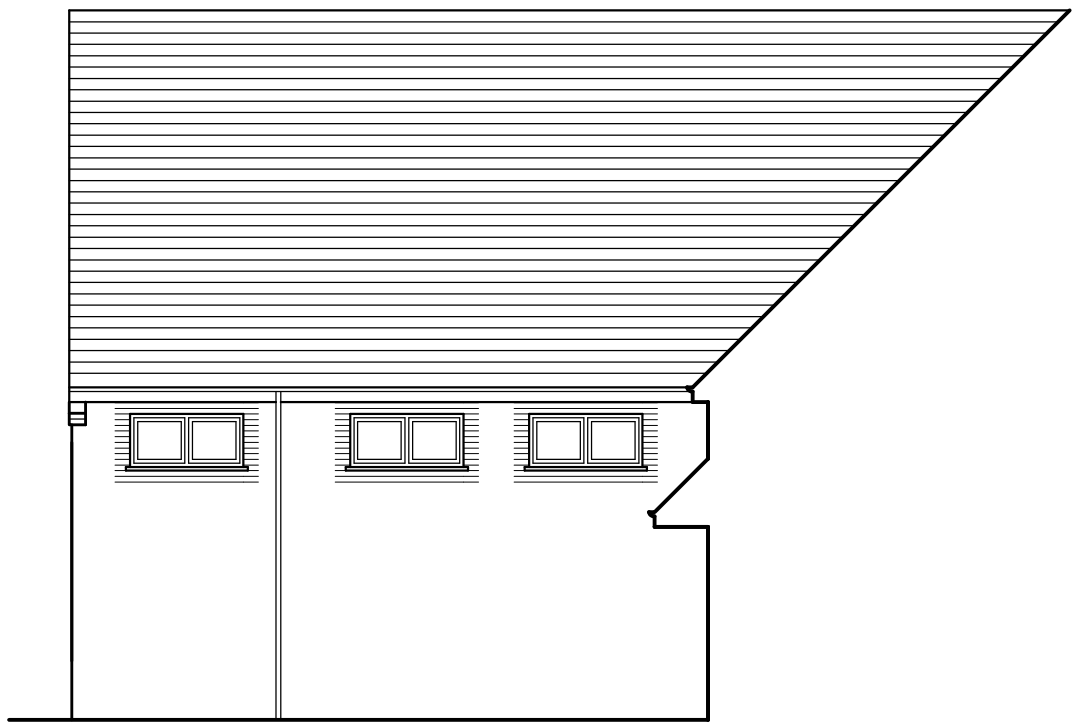


PART GROUND FLOOR PLAN PROPOSED 1:50

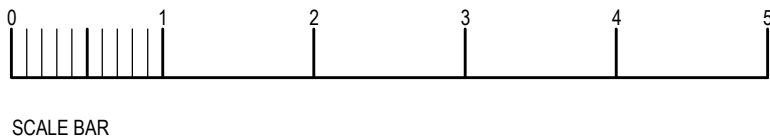


SIDE ELEVATION PROPOSED 1:100

 

GENERAL
DO NOT SCALE FROM THIS DRAWING EXCEPT FOR PLANNING APPLICATION PURPOSES. ALL DIMENSIONS TO BE CHECKED ON SITE PRIOR TO COMMENCEMENT OF WORK. ALL DIMENSIONS RELATING TO SUB-CONTRACTORS OR SUPPLIERS WORK MUST BE CHECKED AND AGREED BETWEEN THE CONTRACTOR AND THE SUB-CONTRACTORS AND SUPPLIERS. ALL DIMENSIONS ARE IN MILLIMETRES. IF IN DOUBT ASK.
ALL WORKS OR MATERIALS INDICATED ON THE DRAWING ARE TO BE TO THE LATEST BRITISH STANDARDS AND ARE TO BE CARRIED OUT IN ACCORDANCE WITH THE RELEVANT CODES OF PRACTICE OR RECOGNISED TRADE ASSOCIATION RECOMMENDATIONS AND PUBLICATIONS.
THIS DRAWING TO BE READ IN CONJUNCTION WITH ALL RELEVANT DRAWINGS AND SPECIFICATIONS OF OTHER CONSULTANTS. ANY DISCREPANCIES TO BE BROUGHT TO THE ATTENTION OF THE PROJECT MANAGER.

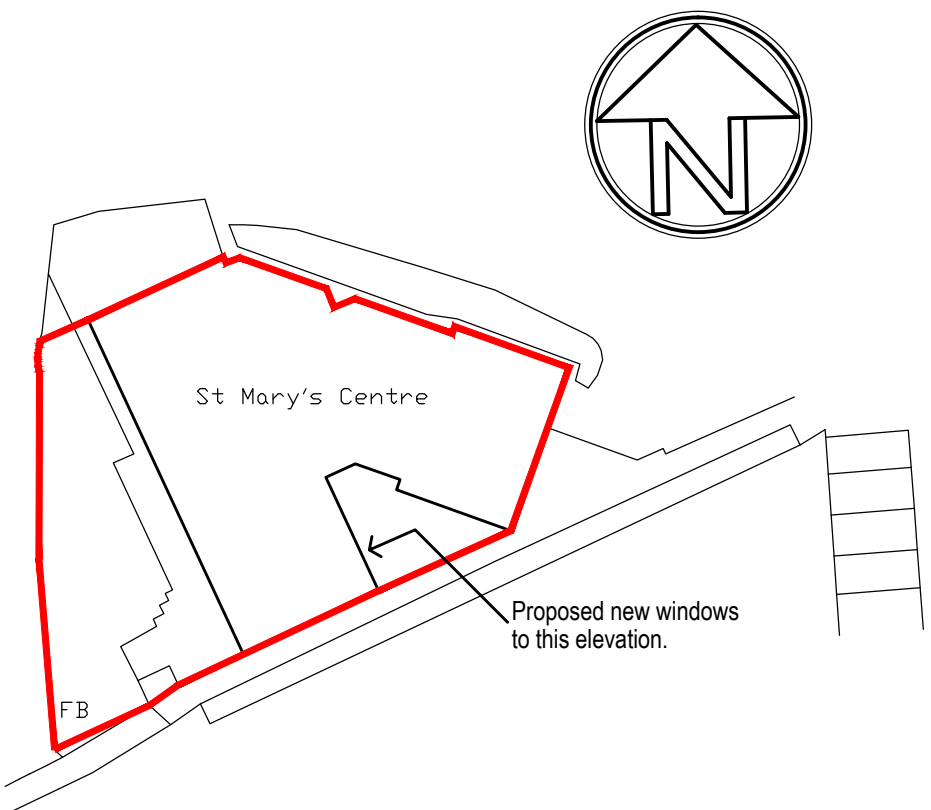

BLOCK PLAN 1:500

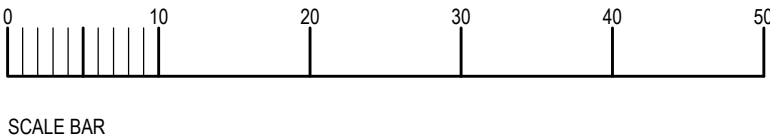

A	ST	SEPT 18	BLOCK PLAN ANNOTATED
	REV	DRAWN	DATE DESCRIPTION
CLIENT			
St Marys Centre			
SITE ADDRESS			
St Marys Centre Grassmere Close Felpham Bognor Regis W. Sussex PO22 7NU			
DRAWING TITLE			
Proposed Windows Proposed Plan and Elevation Block Plan			
SCALE			
As shown			
DATE			
May 2018			
REFERENCE			
St Marys Centre			
DRAWING No.			REV.
002			A