




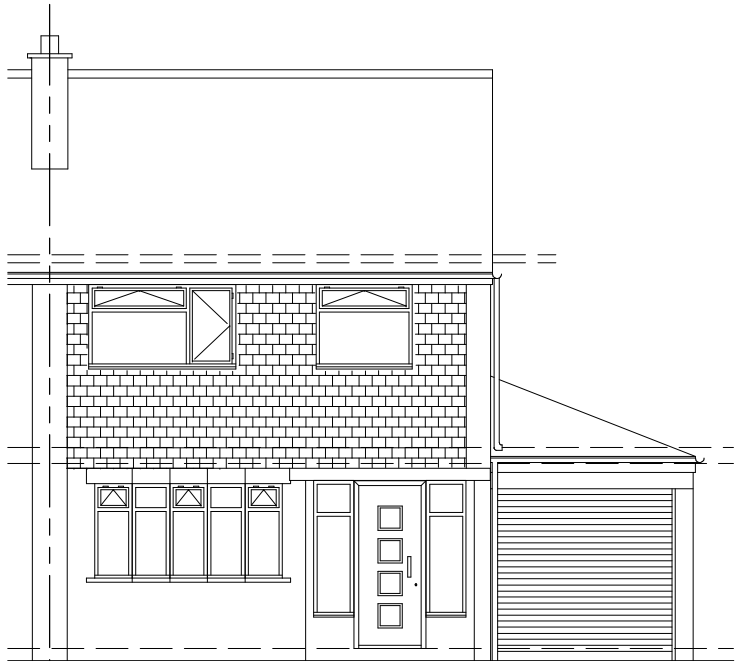


EXISTING FRONT WEST FACING ELEVATION

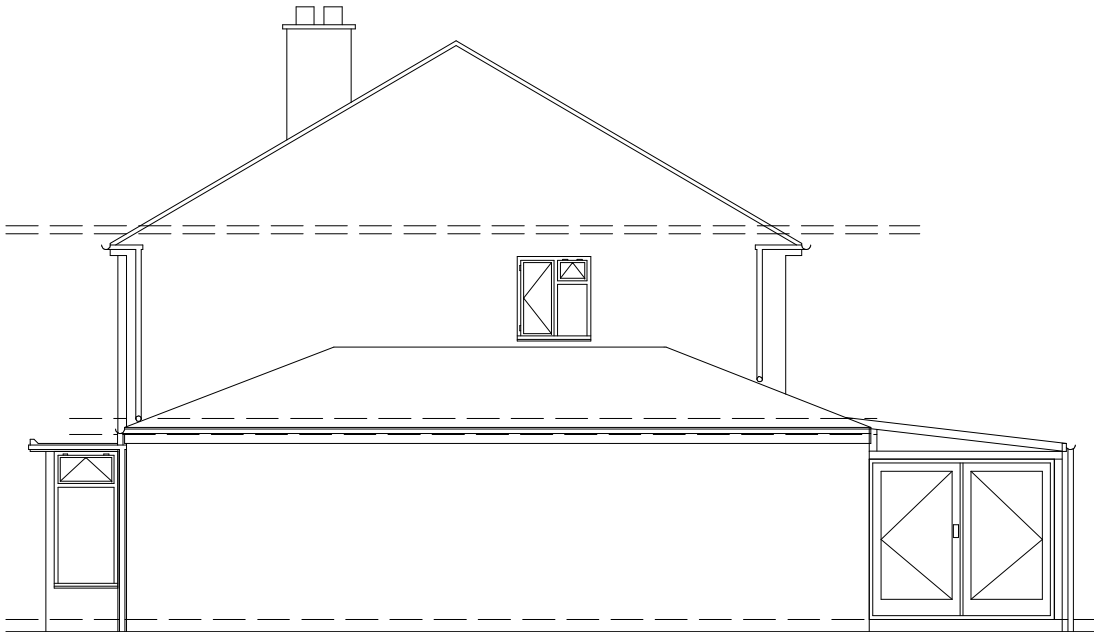


EXISTING SIDE SOUTH FACING ELEVATION

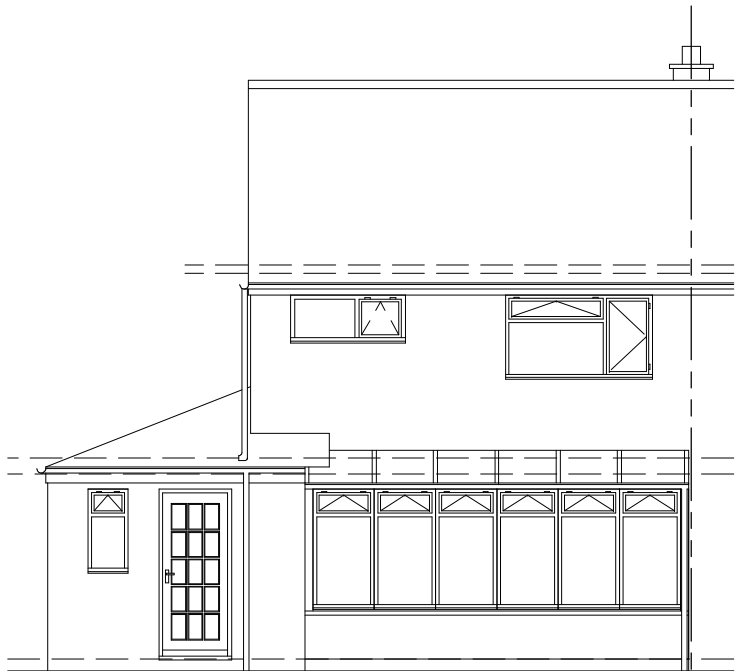

EXISTING REAR EAST FACING ELEVATION

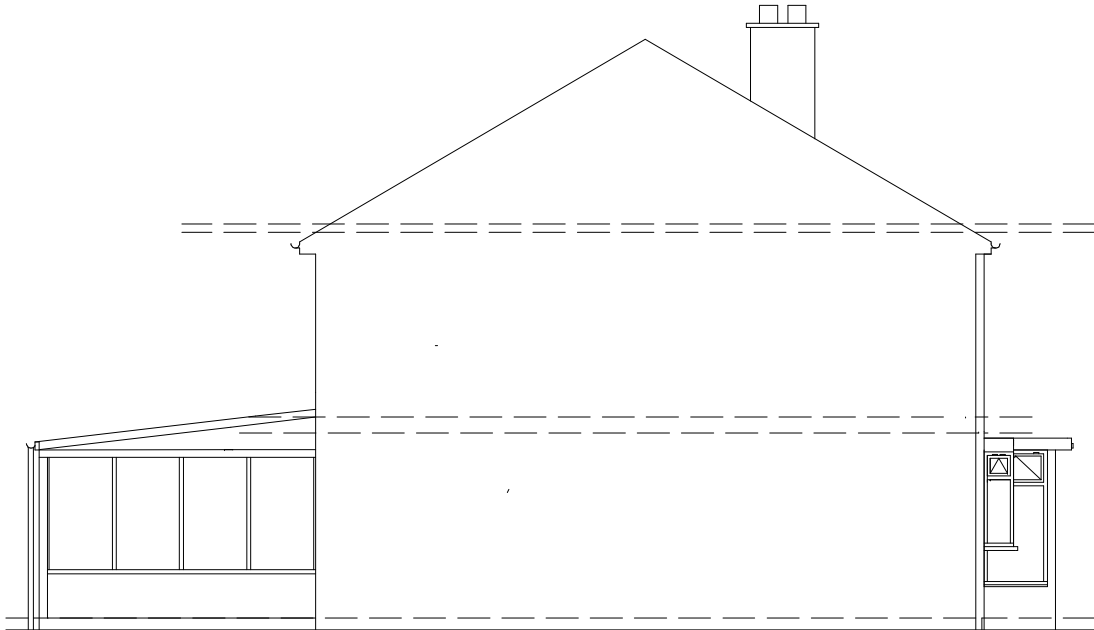

EXISTING SIDE EAST FACING ELEVATION

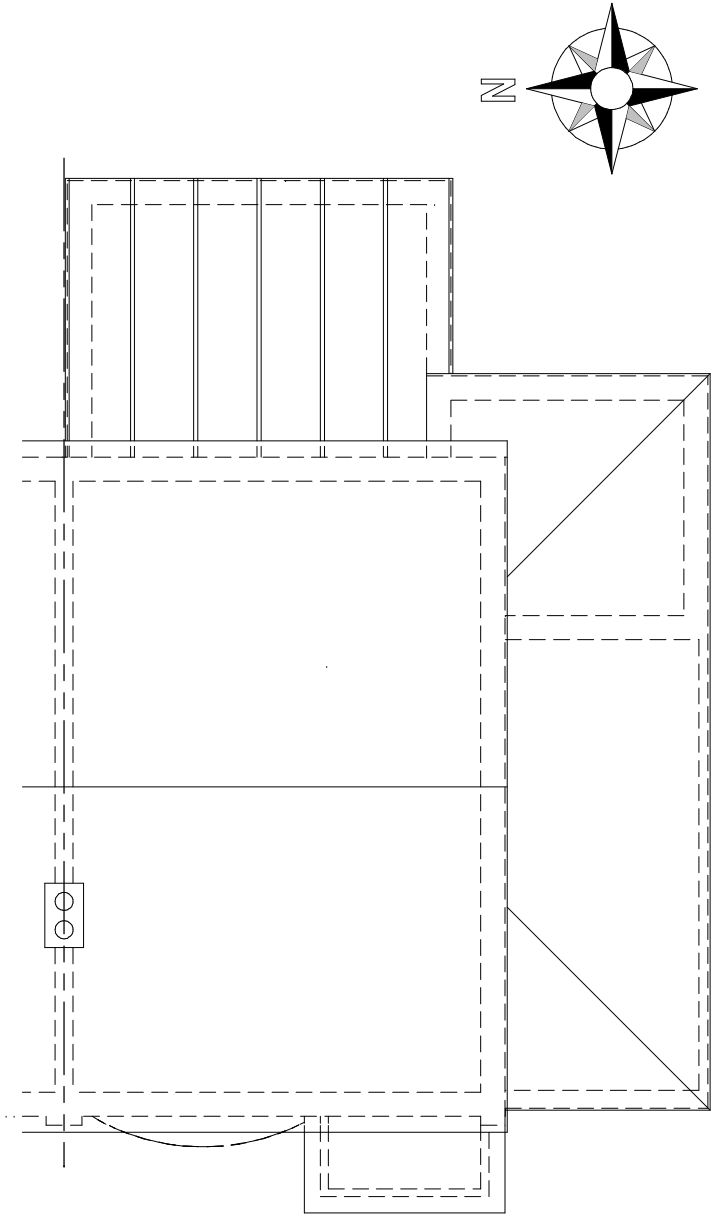

EXISTING ROOF PLAN



All dimensions must be checked on site
and not taken or scaled from this drawing

Client
Mr Gavin Bidwell
22 Poulner Close
Felpham
PO22 8HN

Project
PROPOSEDFIRST FLOOR
EXTENSION OVER EXISTING
GARAGE AND UTILITY / WC

Title
EXISTING ELEVATIONS AND ROOF
PLAN

Drawn by Richard Hollands
Grove Design UK
Date August 2021
Scale 1 : 100 & 1 : 50 @ A3
Drawing No 21-08-GD-266-01
Amendments