


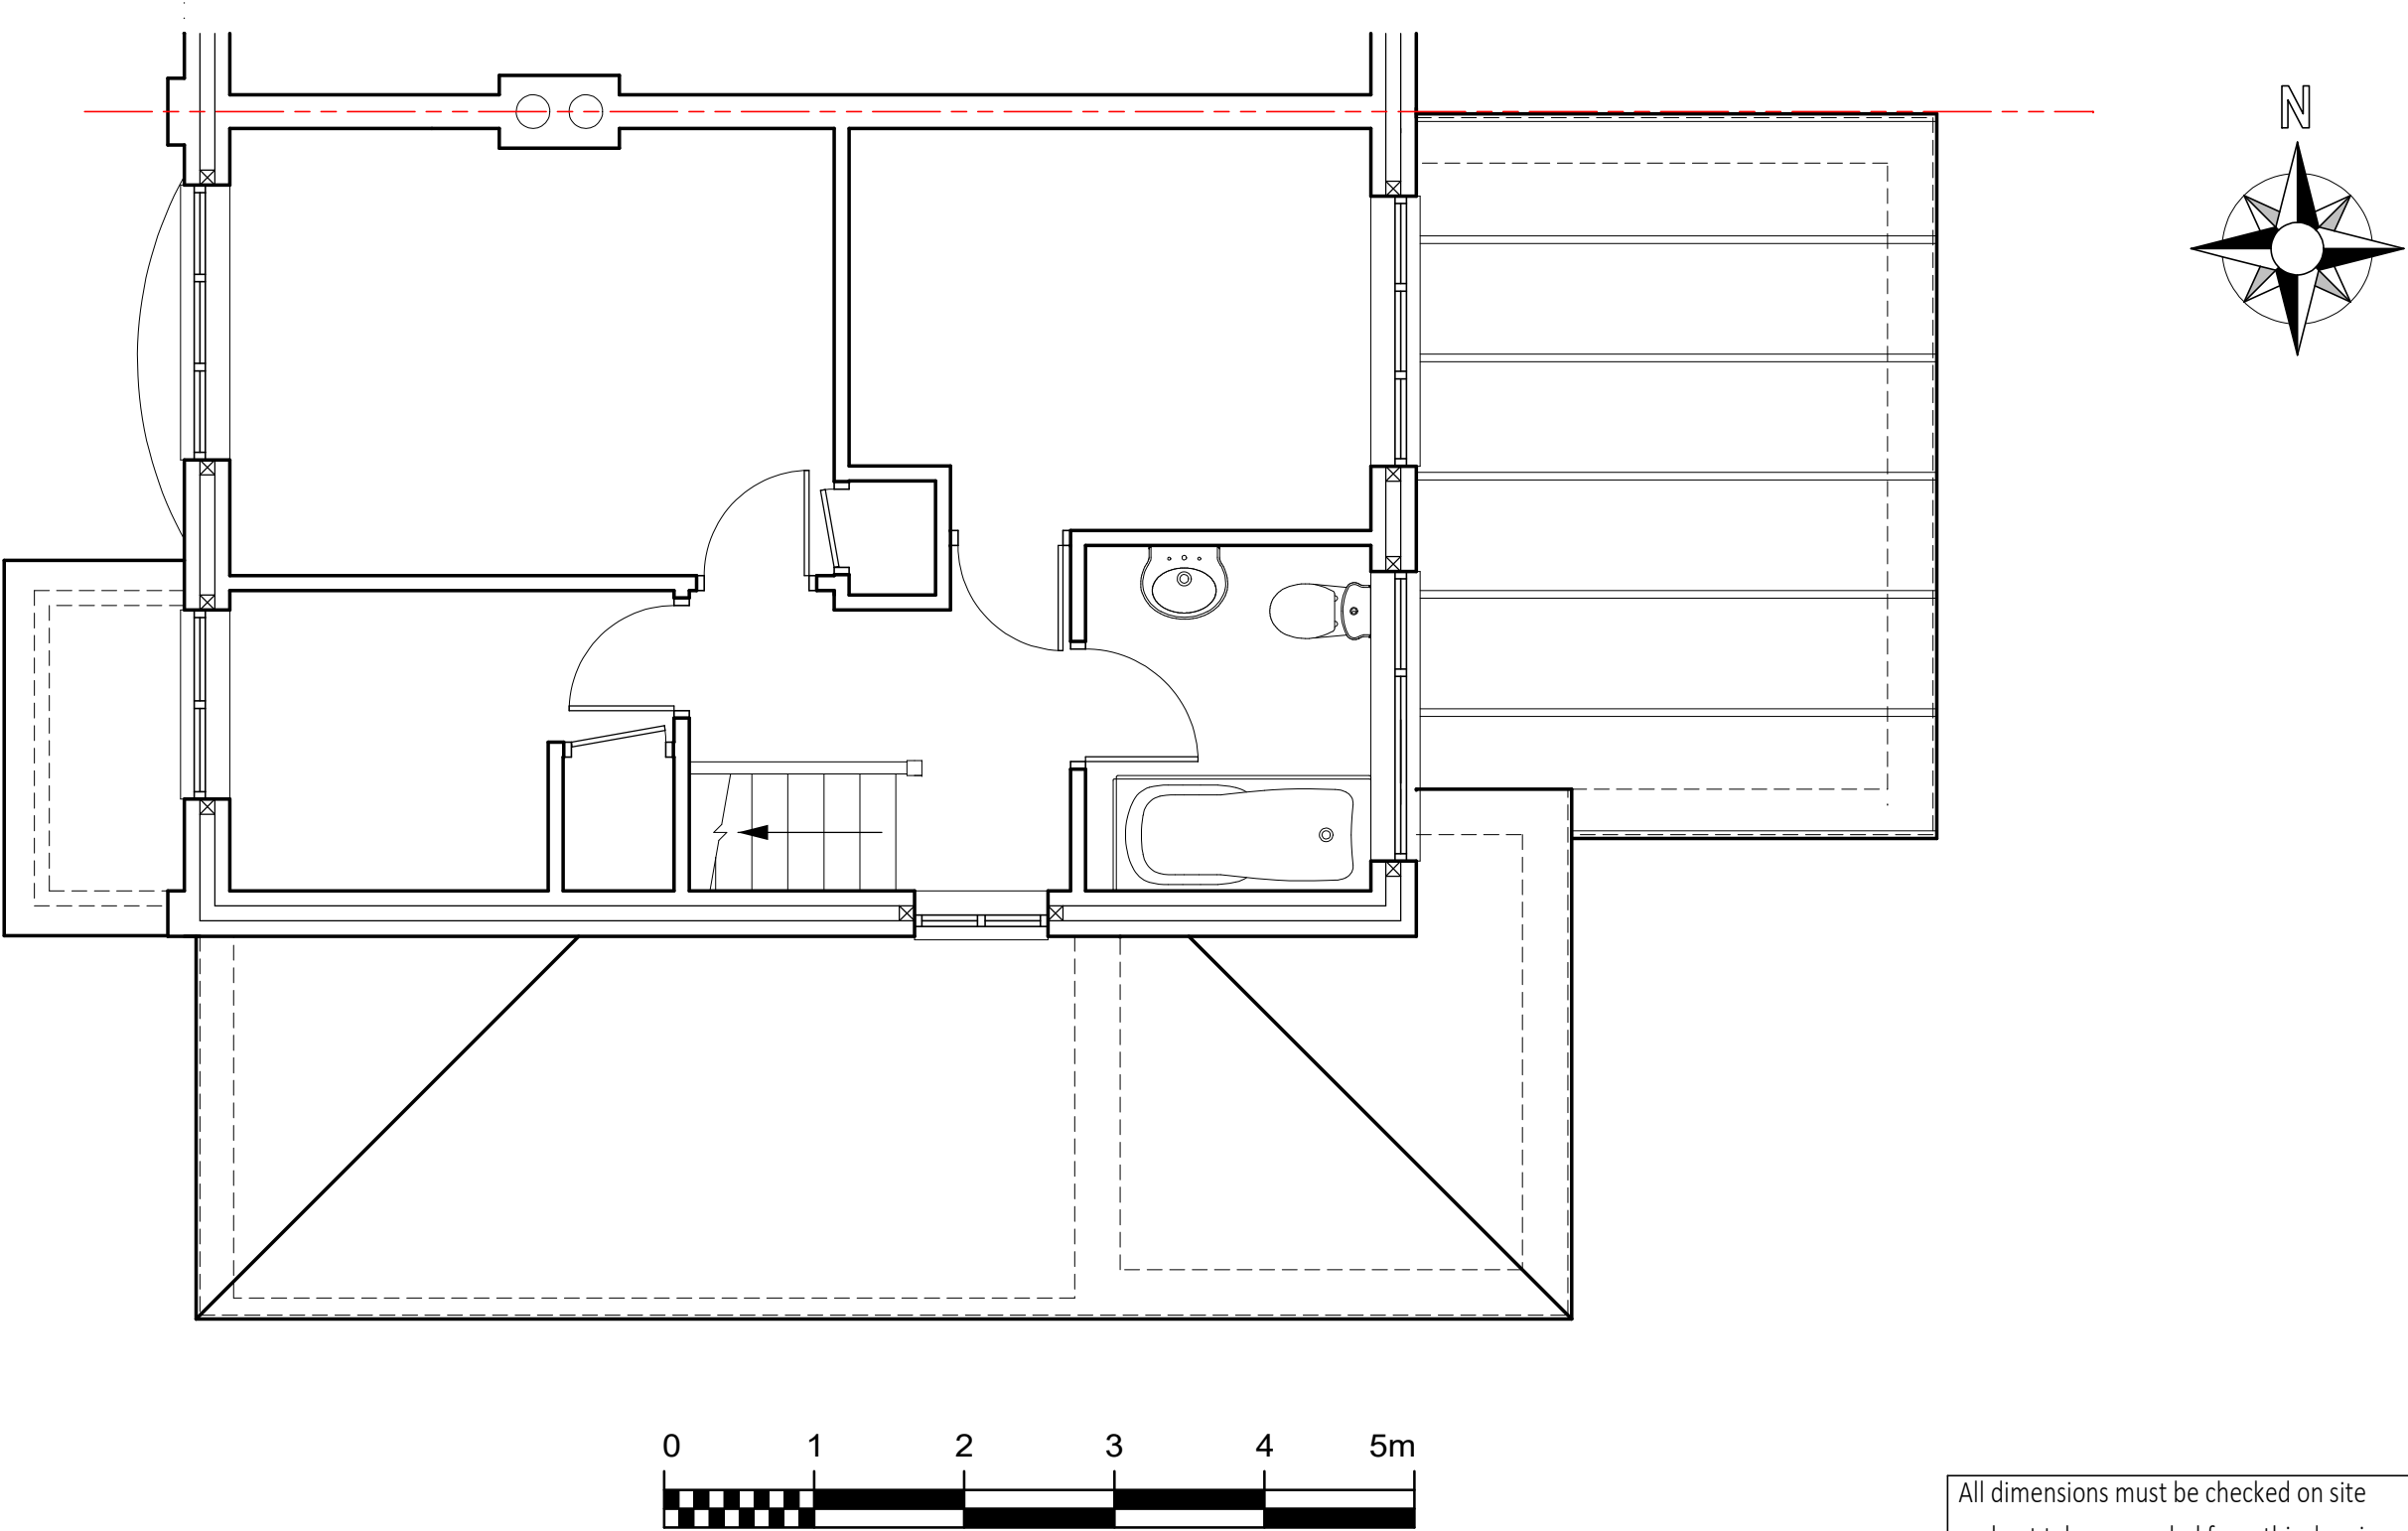

Client Mr Gavin Bidwell 22 Poulner Close Felpham PO22 8HN	Project PROPOSED FIRST FLOOR EXTENSION OVER EXISTING GARAGE AND UTILITY / WC	Title EXISTING FIRST FLOOR PLAN	Drawn by Richard Hollands Grove Design UK Date August 2021 Scale 1 : 50 @ A3 Drawing No 21-08-GD-266-03 Amendments
---	--	---	---