






PROPOSED FRONT WEST FACING ELEVATION

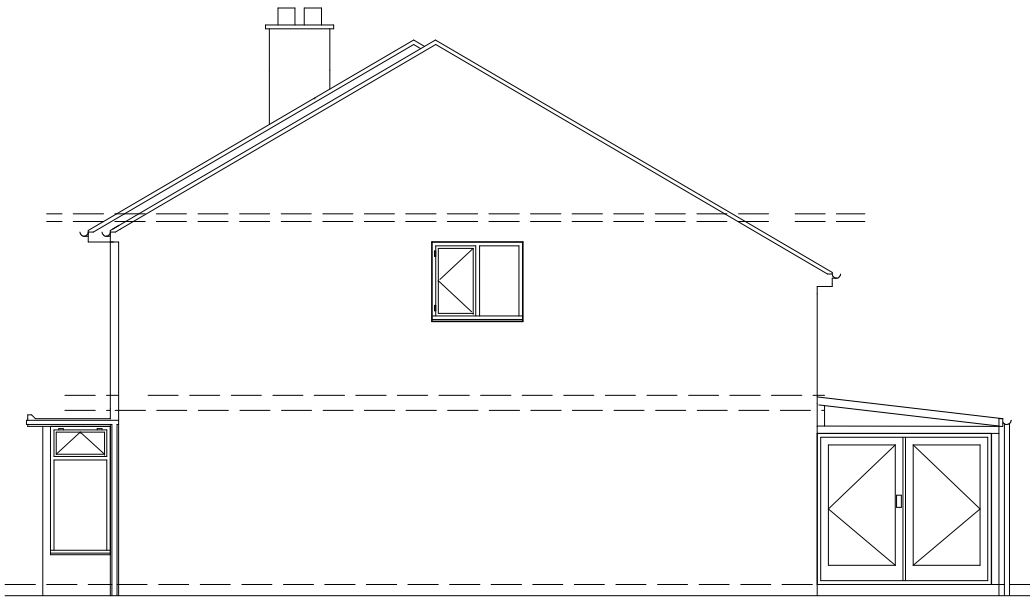


PROPOSED SIDE SOUTH FACING ELEVATION

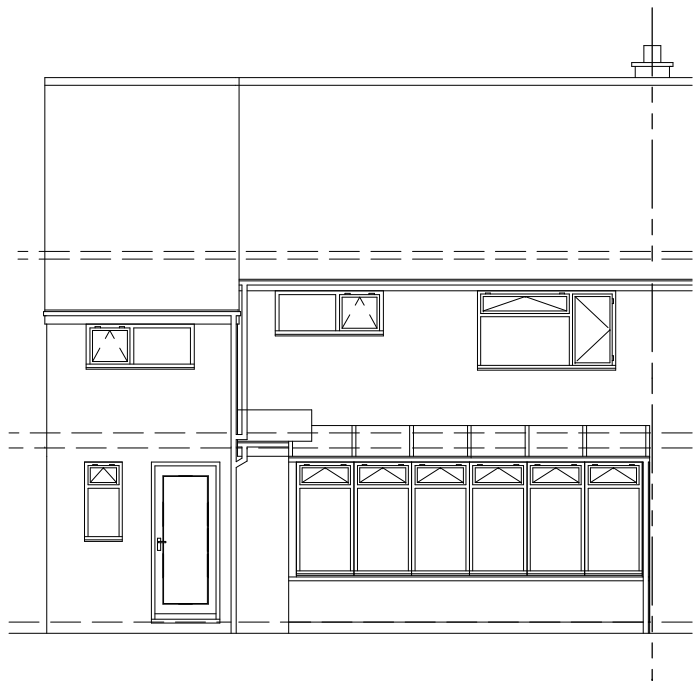

PROPOSED REAR EAST FACING ELEVATION

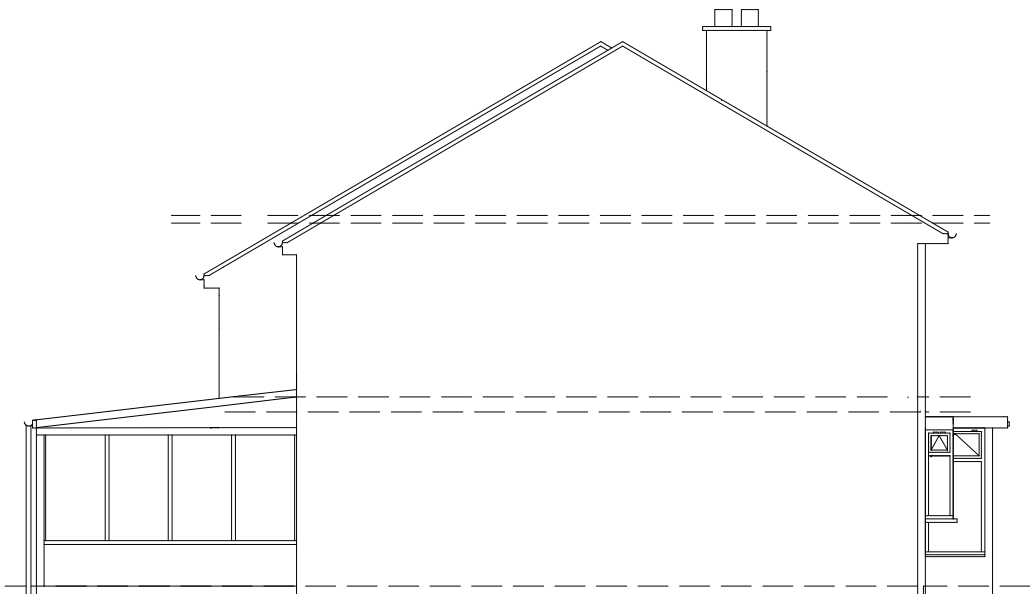

PROPOSED SIDE NORTH FACING ELEVATION

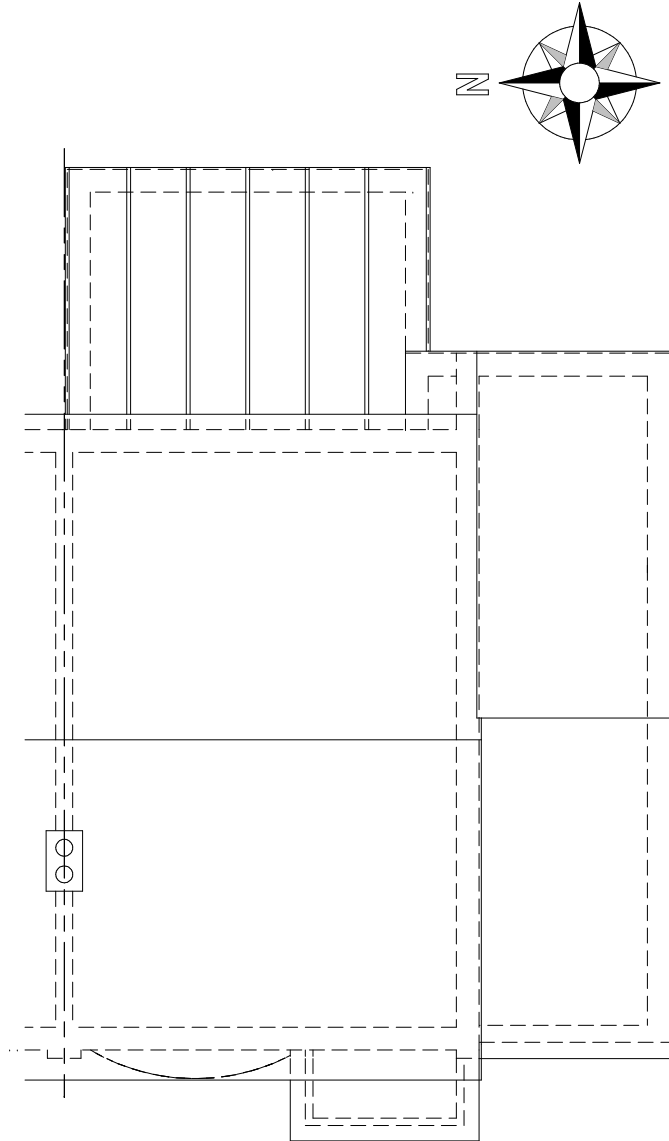

PROPOSED ROOF PLAN



All dimensions must be checked on site
and not taken or scaled from this drawing

Client Mr Gavin Bidwell 21 Poulner Close Felpham PO22 8HN	Project PROPOSEDFIRST FLOOR EXTENSION OVER EXISTING GARAGE AND UTILITY / WC	Title PROPOSED ELEVATIONS AND ROOF PLAN	Drawn by Richard Hollands Grove Design UK Date September 2021 Scale 1 : 100 & 1 : 50 @ A3 Drawing No 21-09-GD-266-04 Amendments
--	---	--	---